


Notes:

1. THE COPYRIGHT OF THIS DRAWING IS VESTED IN URBAN ROOFSCAPES AND IT MAY NOT BE REPRODUCED IN WHOLE OR PART OR USED FOR THE MANUFACTURE OF ANY ARTICLE WITHOUT THE EXPRESS PERMISSION OF THE COPYRIGHT HOLDERS.
2. WORK TO FIGURED DIMENSIONS ONLY.
3. THIS DRAWING IS TO BE READ IN CONJUNCTION WITH ALL RELEVANT ARCHITECTS, SERVICE ENGINEERS AND URBAN ROOFSCAPES SPECIFICATIONS.

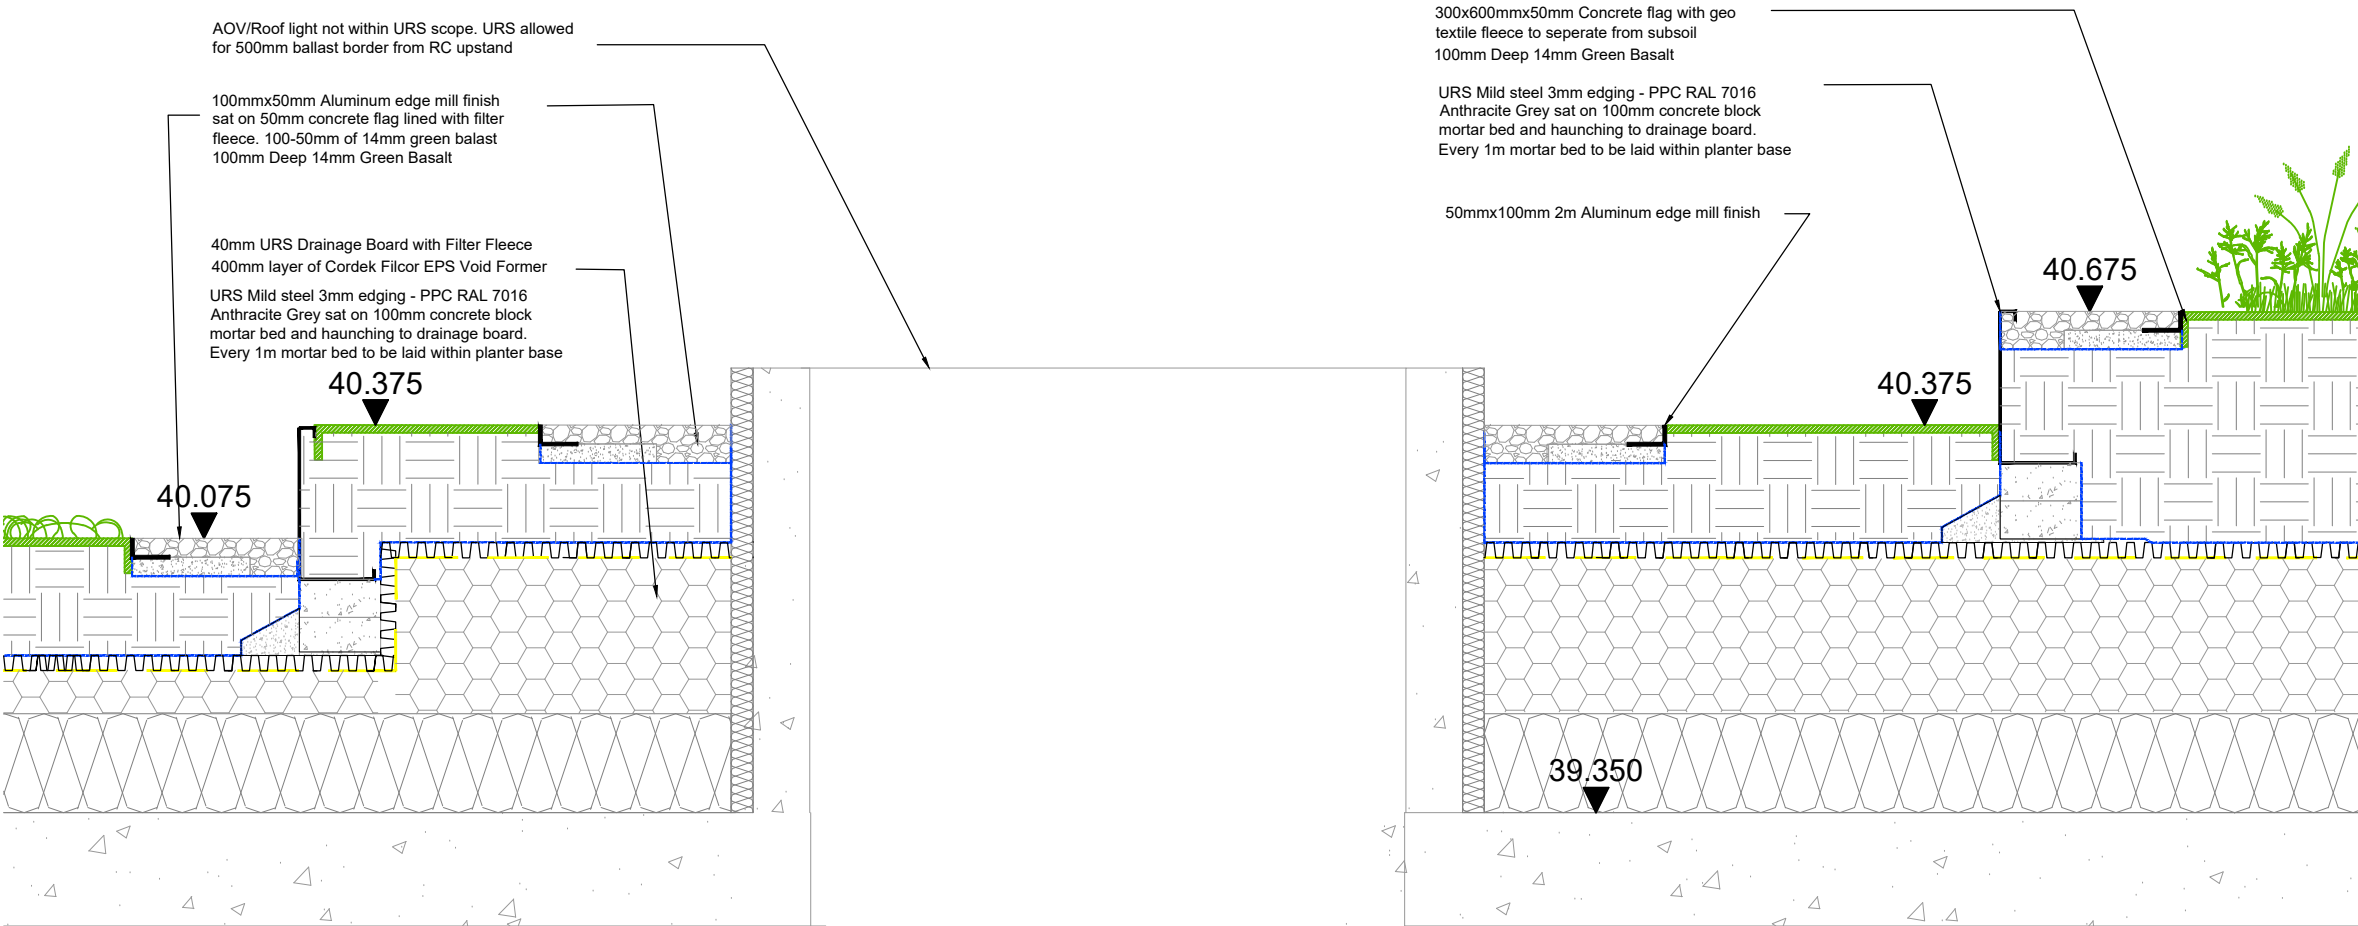

Detail 6103 - 107
Scale 1:20

C01:	Construction Issue	URS	Jan 25
REV:	DESCRIPTION:	BY:	DATE:
STATUS: CONSTRUCTION			

--



URBAN
ROOFSCAPES

Office Address: Unit 14a Catherine Street, Warrington, WAs OLH

CLIENT: Downing Construction LTD

ARCHITECT: SHP

SITE: Block D, First Street,
Manchester

TITLE: Block D Section 03
Detail 107

SCALE AT A3: 1:20	DATE: JAN 25	DRAWN: URS	CHECKED:
DRAWING NO: FSS-D-URS-EX-01-DT-6103-107			REVISION: C01