
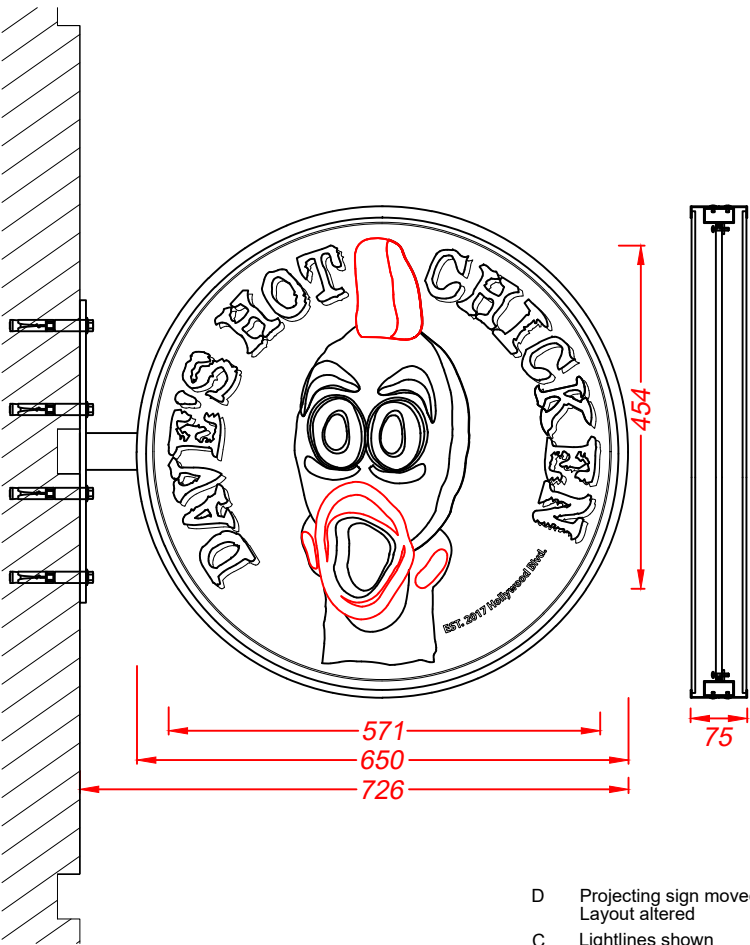
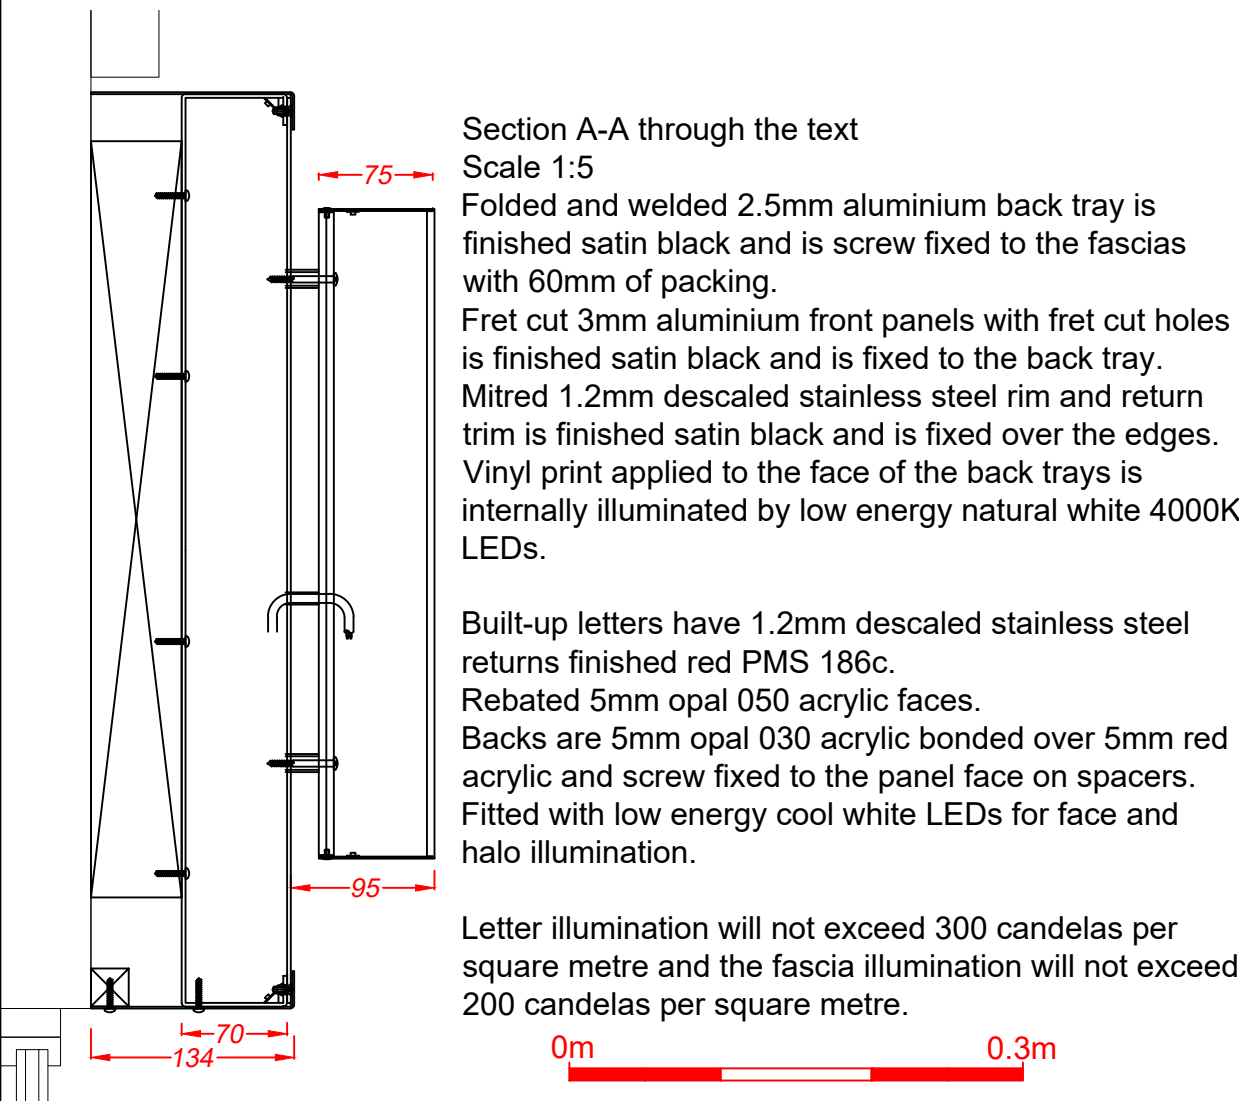
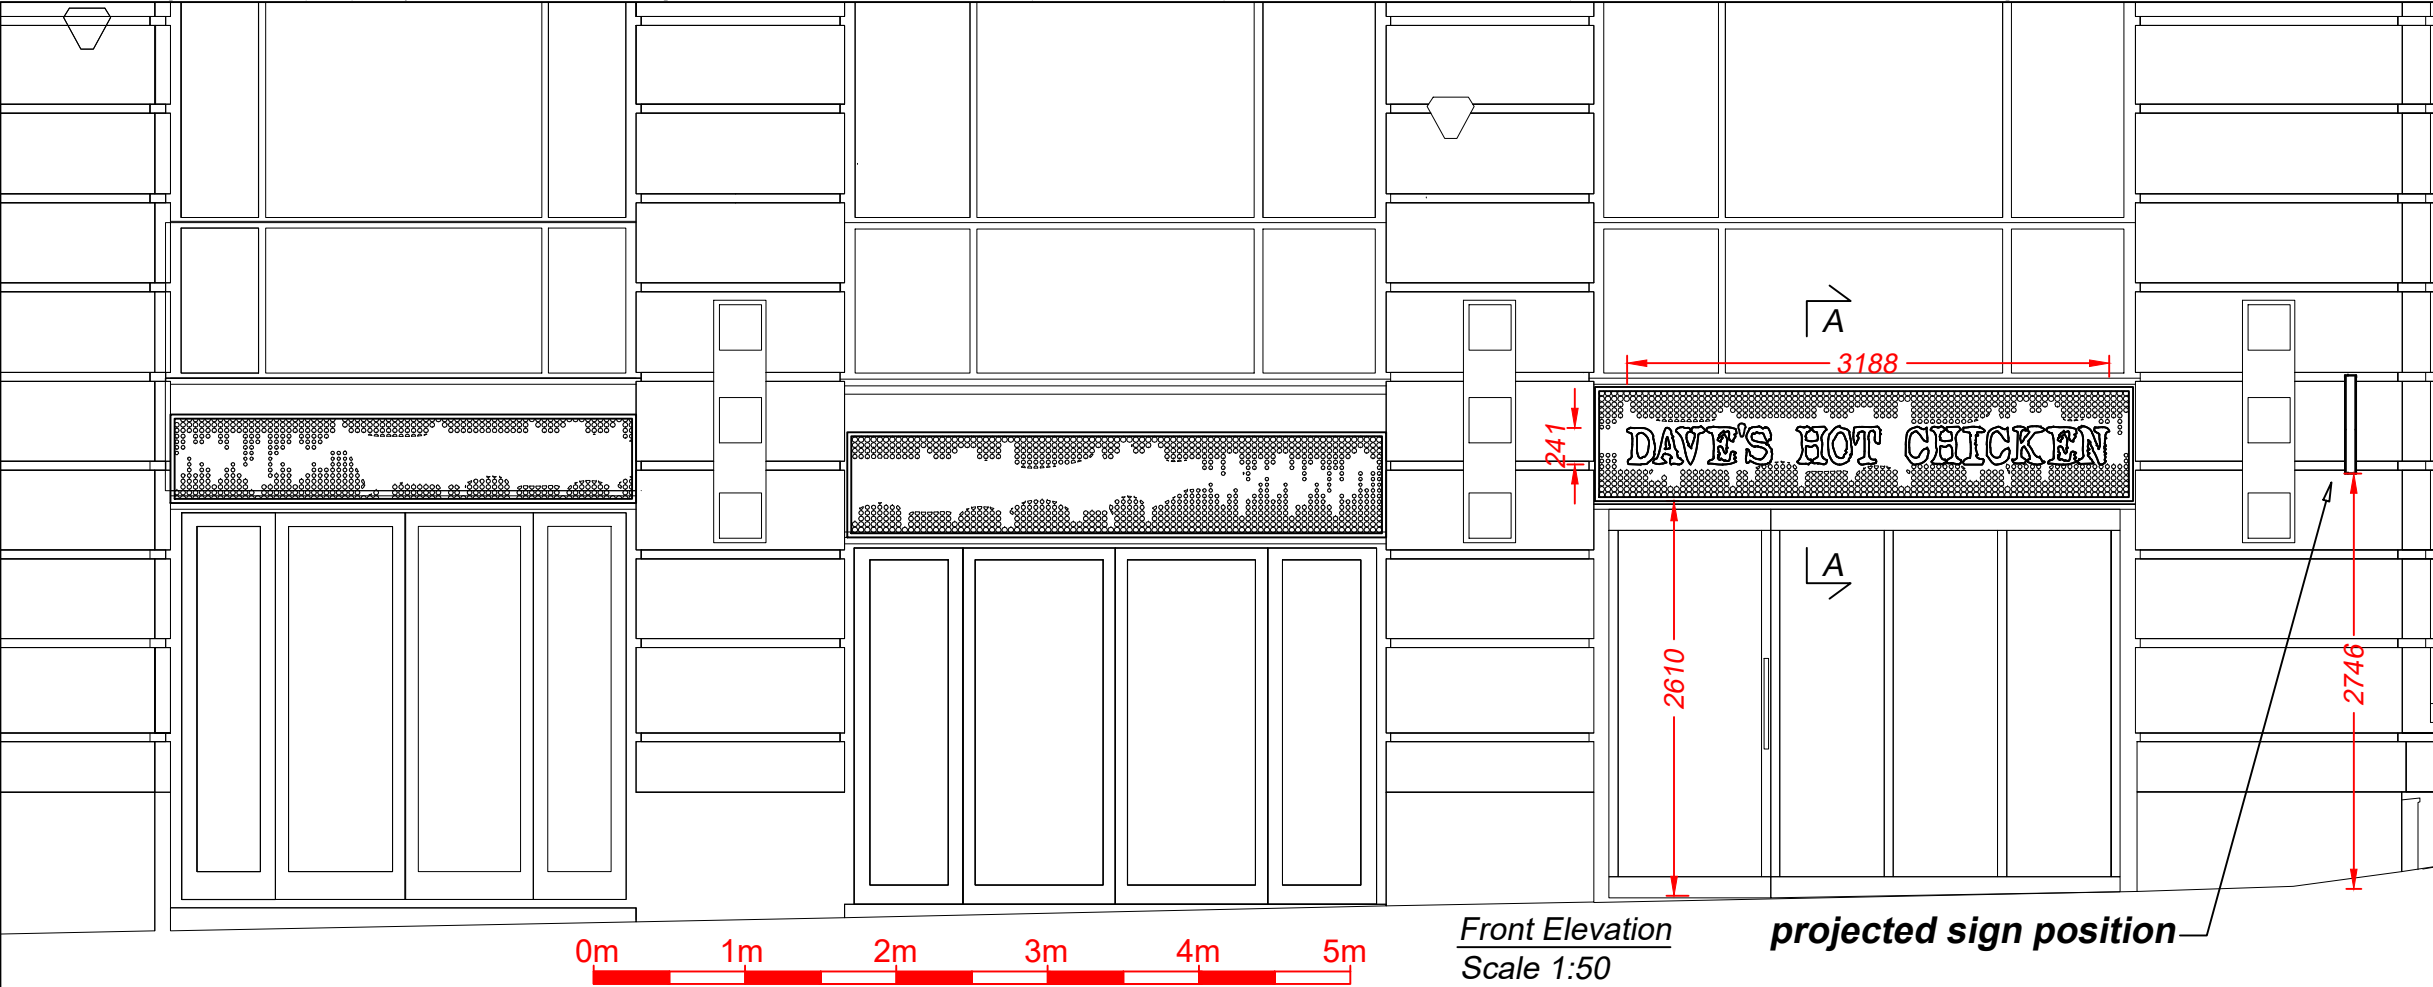


PROPOSED

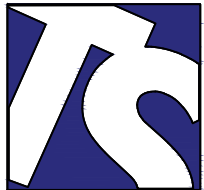

Projected Sign - 1 off
Scale 1:10
Manufactured from 1.2mm descaled stainless steel face rims and soldered returns which are finished red PMS 186c.
Rims are fitted with clear acrylic faces which are backed by vinyl digital prints in red, yellow, black and grey.
Faces are internally illuminated by low energy cool white LEDs.
Steel inner frame is welded to a black steel arm and wall plate.
Illumination will not exceed 200 candelas per square metre.

D	Projecting sign moved Layout altered	21/07/25
C	Lightlines shown Layout altered	10/07/25
B	Fascias altered	02/07/25
E	Thinner projecting sign	28/06/25

		Client Dave's Hot Chicken	
		Address/Job details The Printworks 1 Corporation St Manchester M4 2BS Proposed Signs	
		Job No	
Drawn by DN	Date 19/05/25		
Scale As specified (A3)	Drawing No 597050-2	Rev E	