



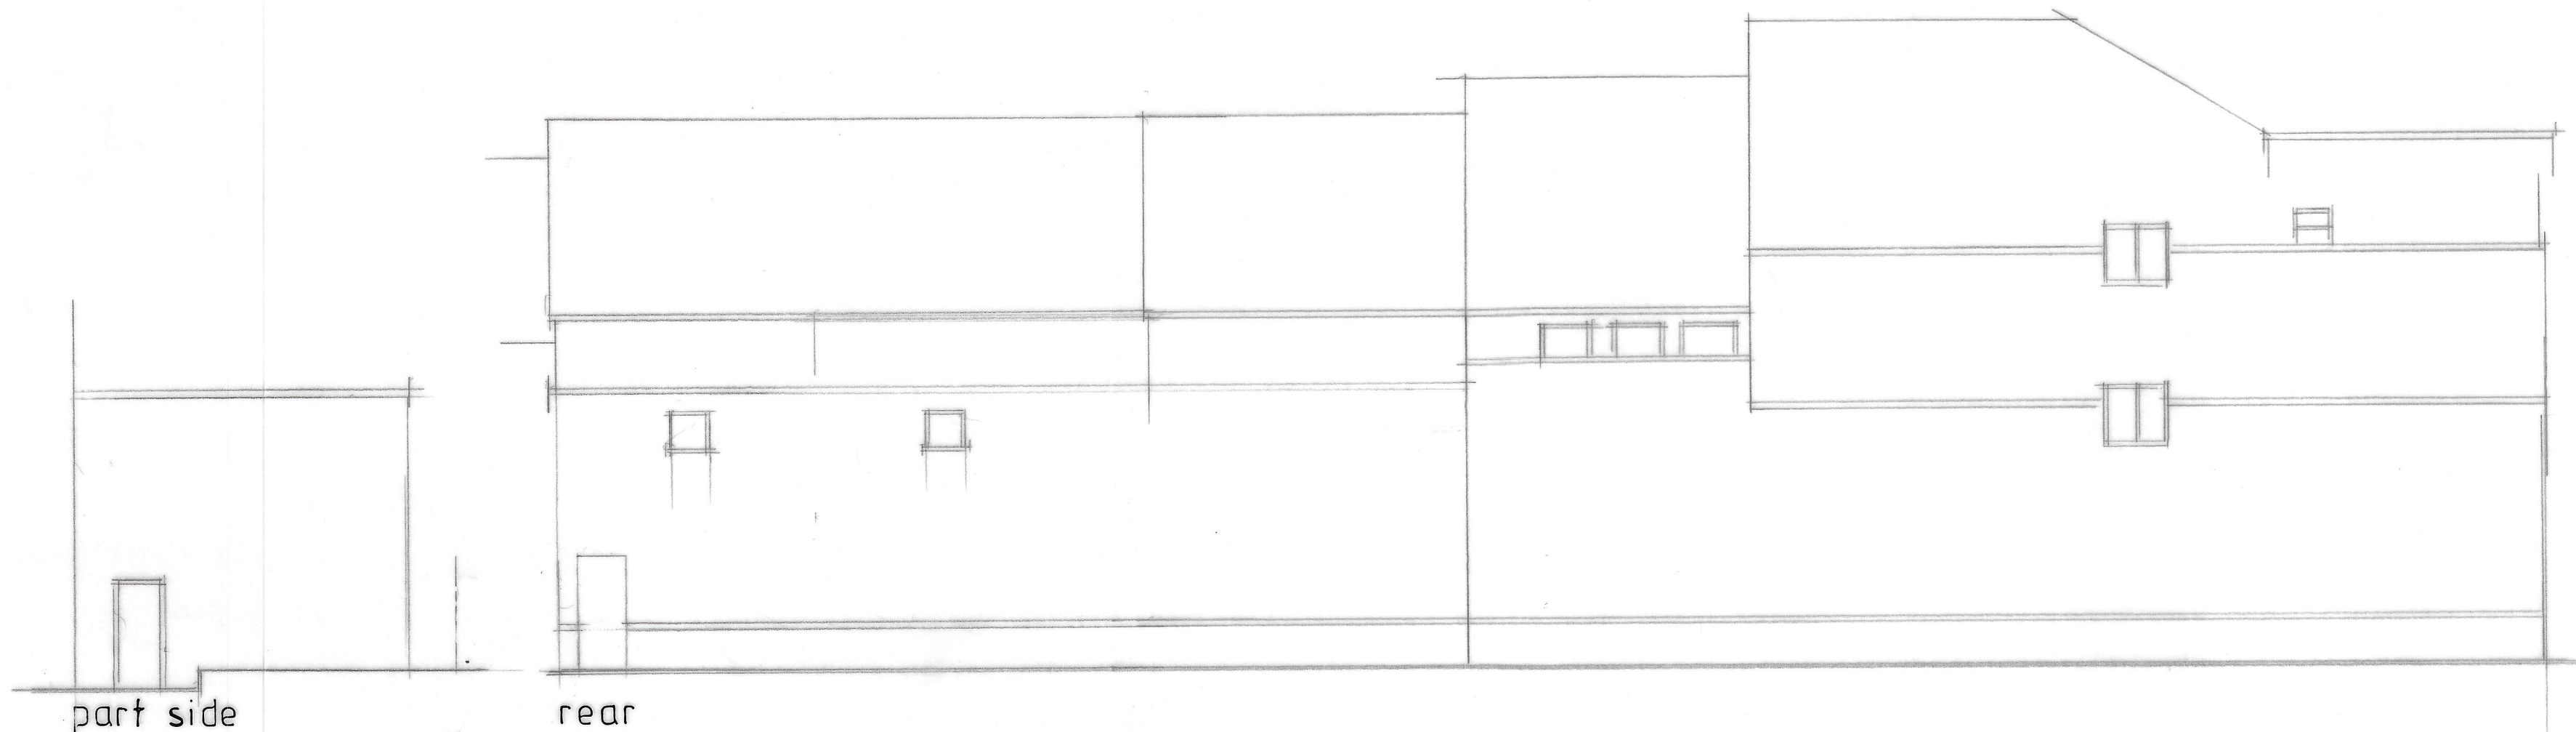

part side
EXISTING

rear

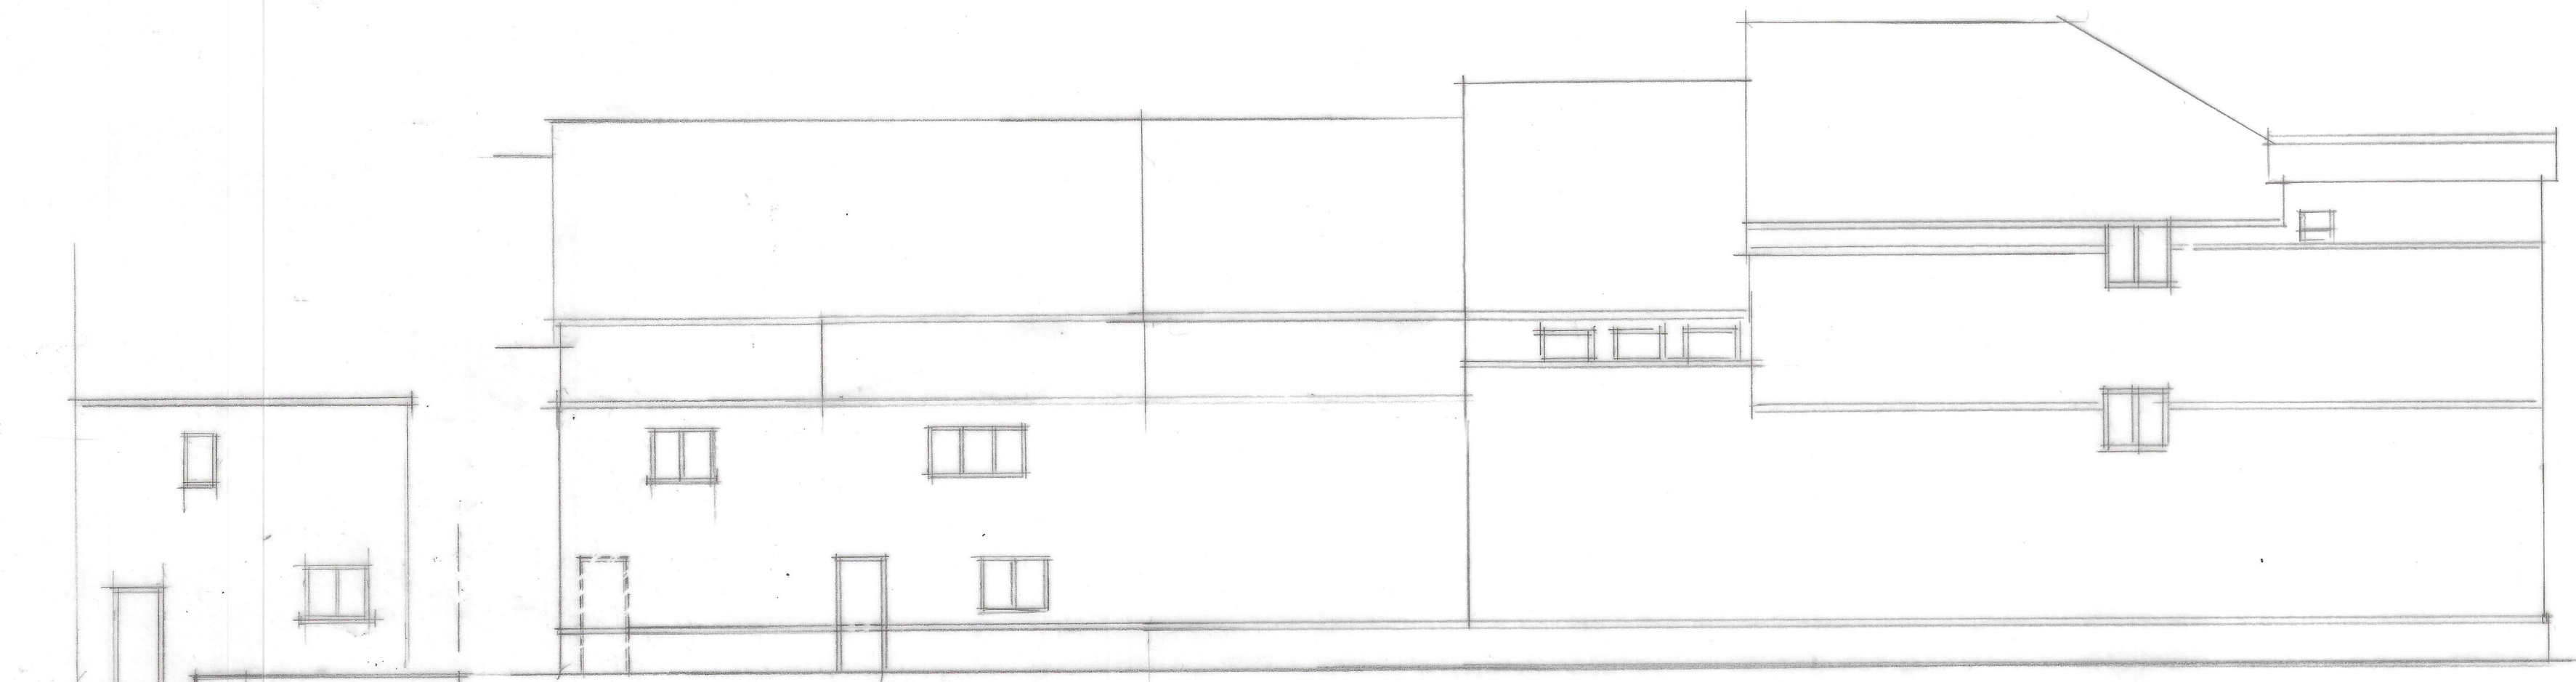

part side
PROPOSED

rear

CLIENT

MR H RAZZAQ
2-4 THORP ROAD
MANCHESTER M40 5BQ

JOB TITLE

PROPOSED SECURITY
GUARD FLAT

DRAWING TITLE

ELEVATIONS AS EXISTING
& AS PROPOSED

**HOLBOROW +
ORMESHER**
LIMITED

architectural &
interior design

COMPANY ADDRESS:
15 OVERTON CLOSE
MIDDLEWICH
CHESHIRE CW10 0PZ

PHONE: 0770 834 939

ISSUE	ORIGINAL	1	2	3	4	5	6	7
REVISION		A						
DATE		28.10						
DRAWN		BD						
CHECKED								
APPROVED								
SCALE		1:100 at A2						
DRAWING NUMBER		2344 / 25 / 04 ^A						