


COPYRIGHT OF ATELIER MB LTD
DO NOT SCALE FROM THIS DRAWING
DIMENSIONS TO BE CHECKED ON SITE

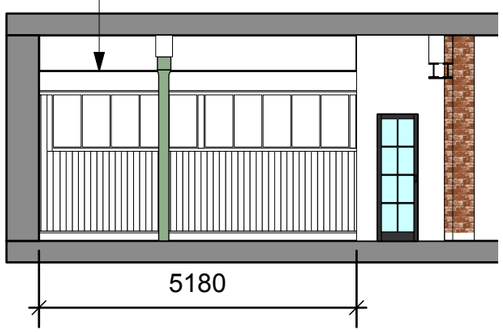

2 Section CC
Scale: 1:100

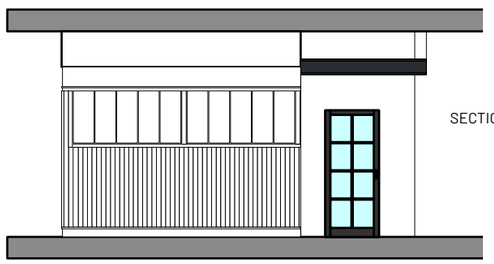

3 Section DD
Scale: 1:100

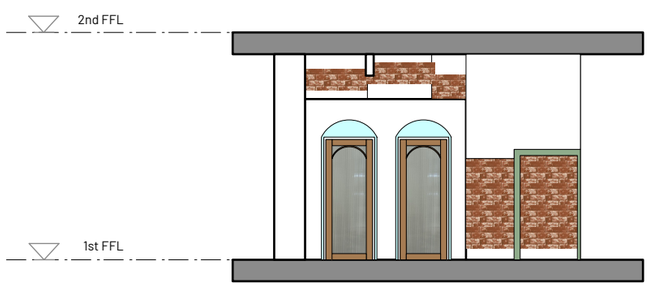


4 Section EE
Scale: 1:100



5 Section FF
Scale: 1:100

New steel powder coated doorset with glass inset

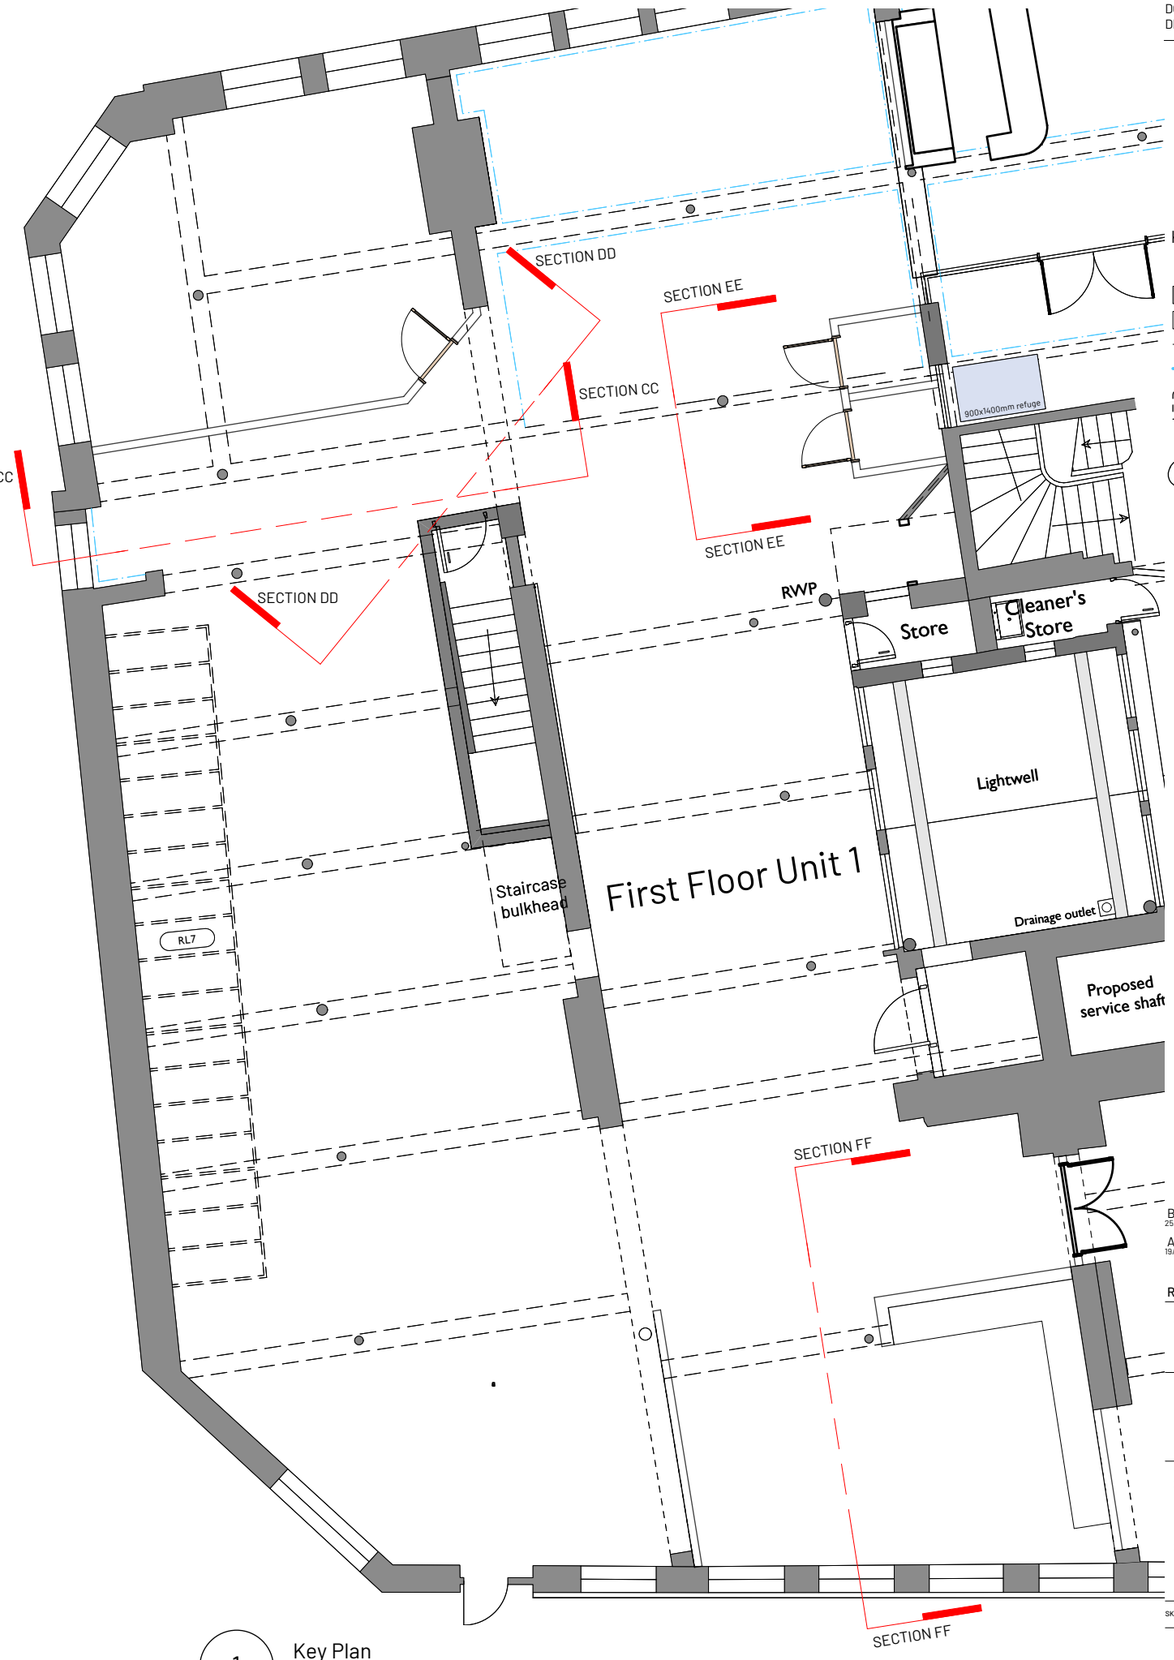

1 Key Plan
Scale: 1:100

KEY
Not part of this applicati
Existing
Proposed
Downstand beams
Existing covings
Drawing reference 1/312(TBC)
Revisions

REV	DATE	NOTE	DRN	CHK
B	25/09/2025	Sections revised	GS	AB
A	19/09/2025	Revised following planners comments	GS	AB

8-16 Newton Street First Floor Unit 1
Manchester

Section CC, DD, EE & FF

SCHEME	2091
DRWG NO.	P(301)
REVISION	B
SCALE	AS NOTED
DATE 1st	Jul 25
DRAWN	GS

SK sketch E existing P proposed T tender C construction FI final issue

+44 161 236 0051
ARCHITECT@ATELIERMB.CO.UK
ATELIER.MB