



South East Elevation
1 : 100

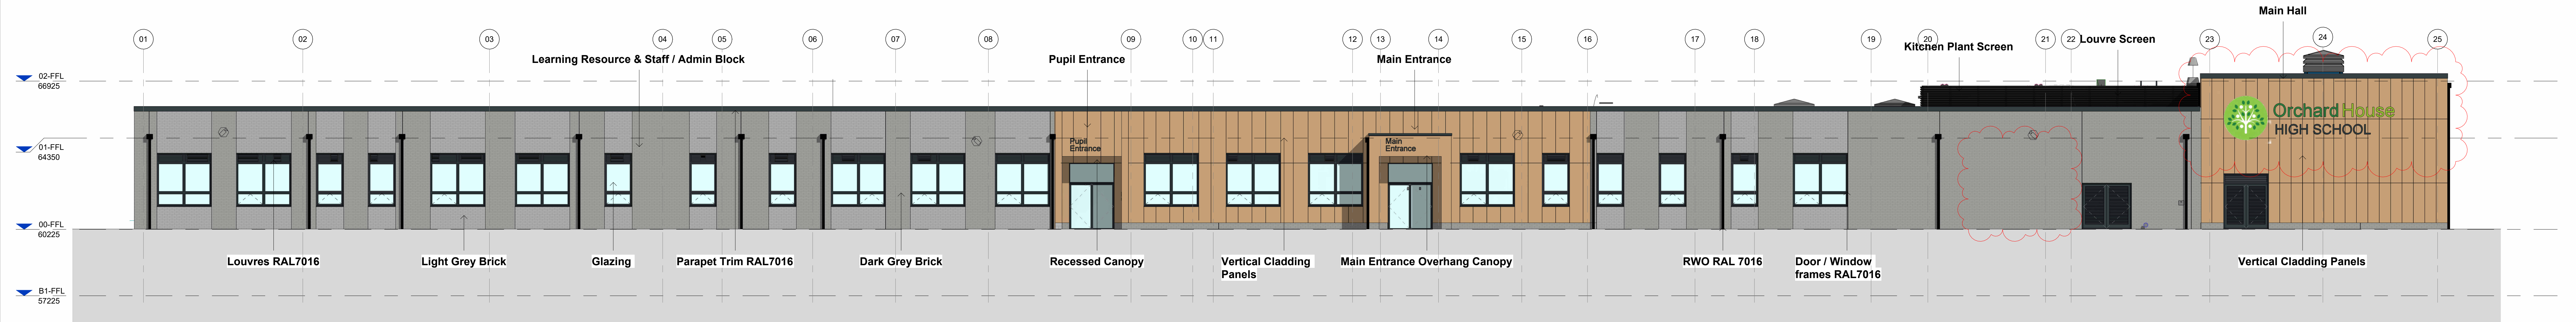



North West Elevation
1 : 100

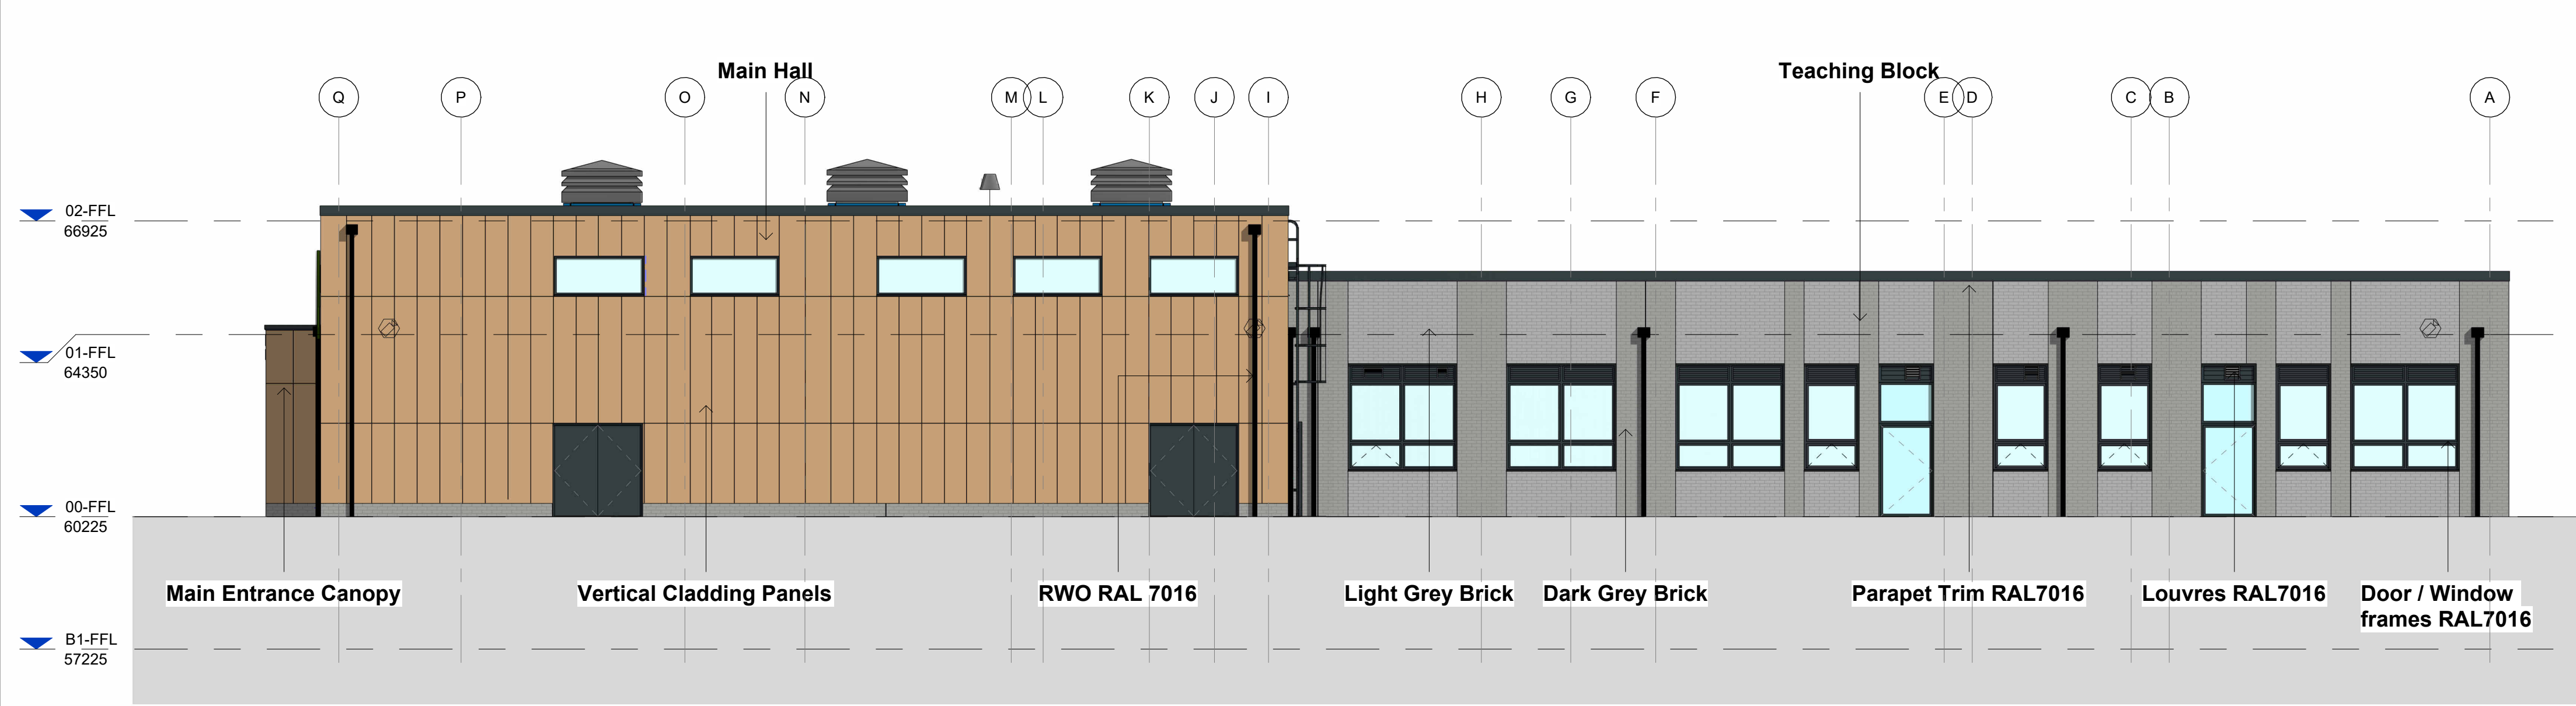

South West Elevation
1 : 100



South West - b Elevation
1 : 100

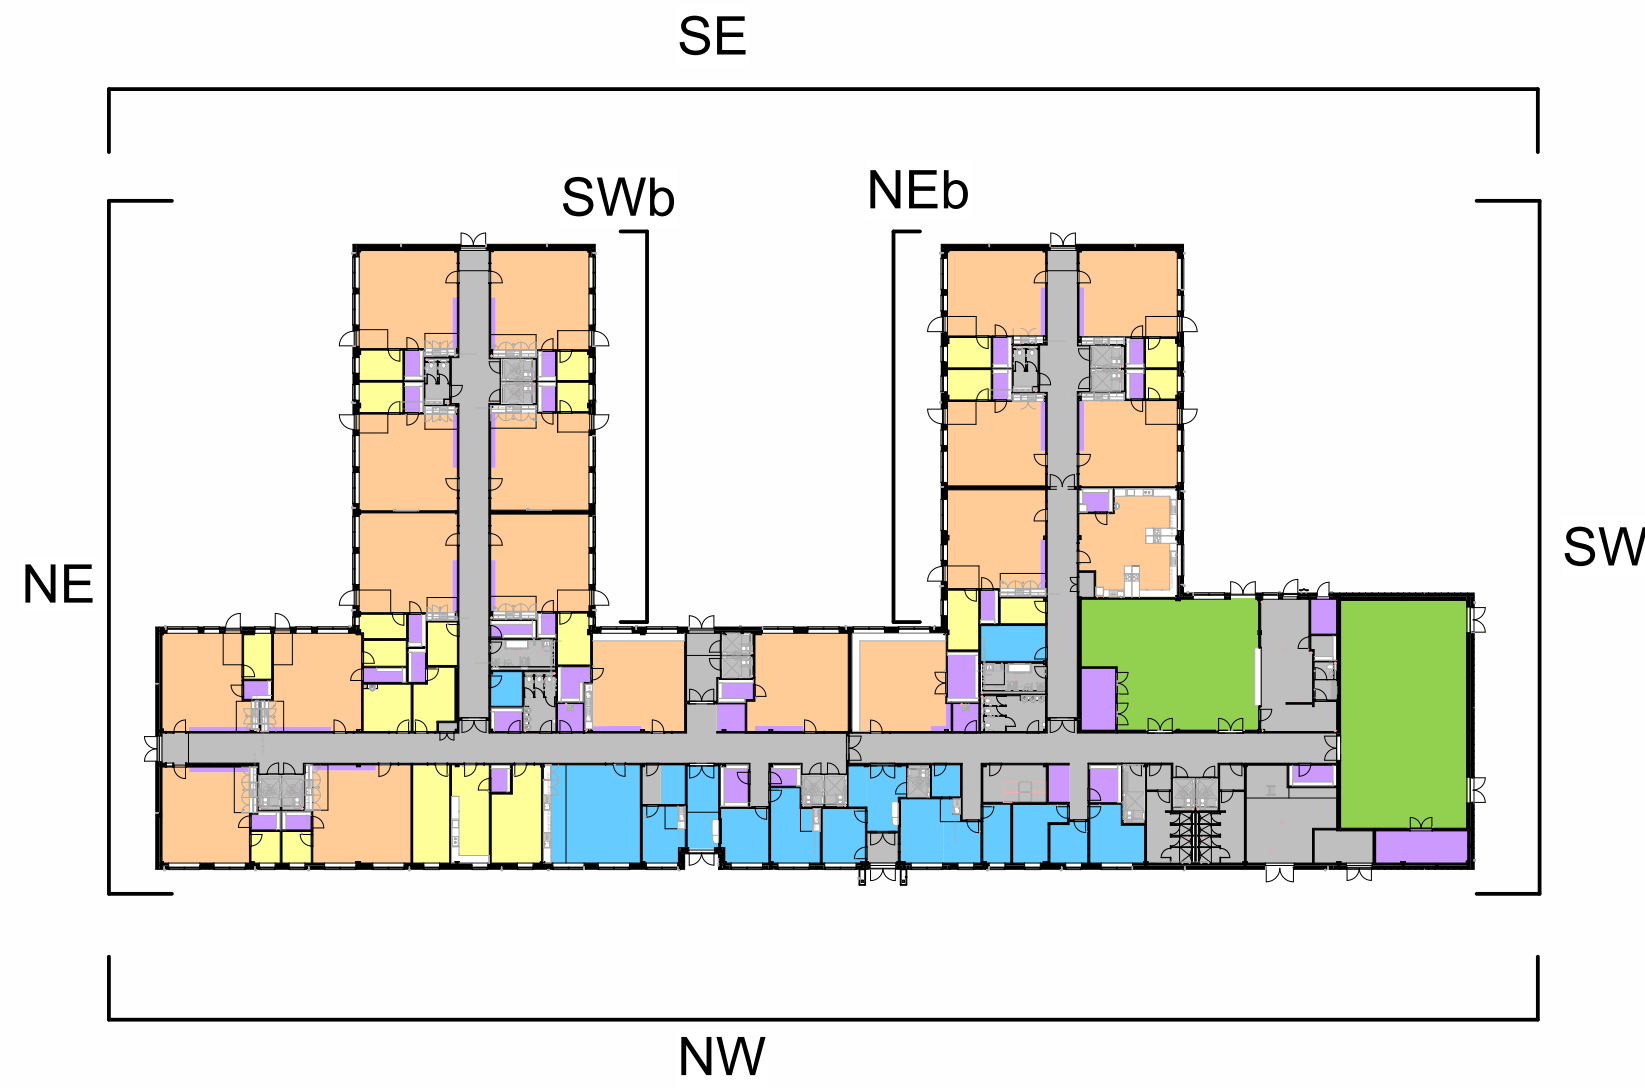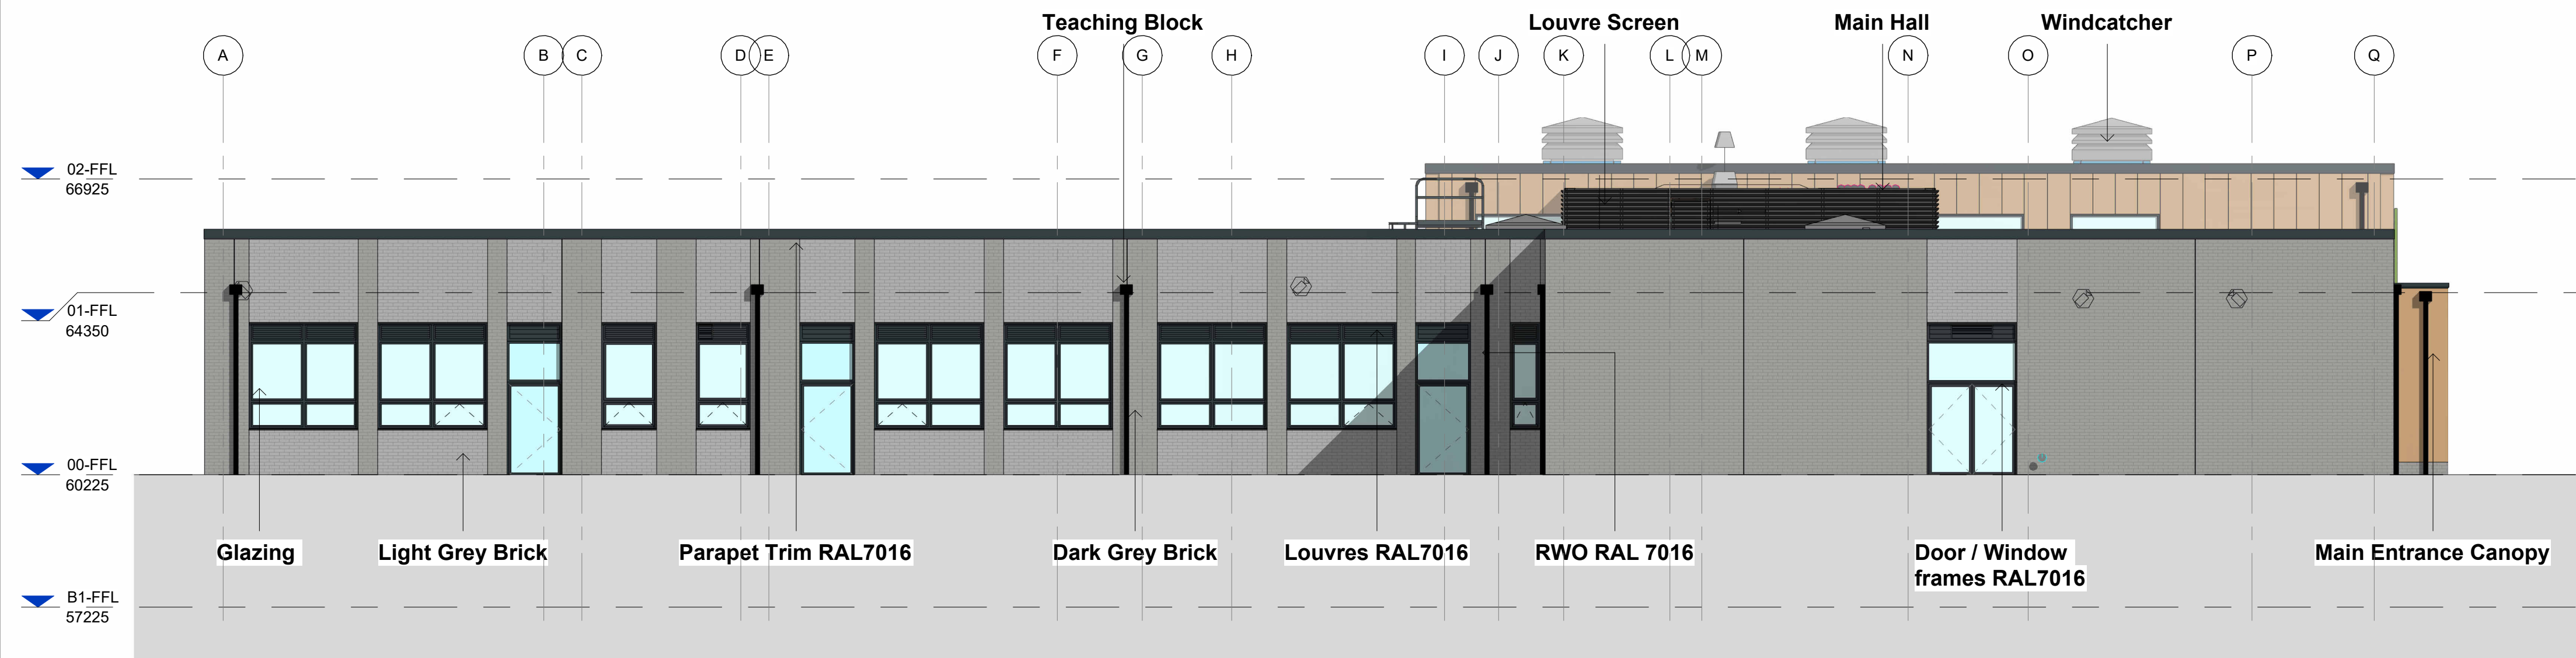

North East Elevation
1 : 100



North East - b Elevation
1 : 100

C6	External signage updated with text chosen branding and additional area of signage to existing entrance	18.05.2025	JE	AK
C5	Corrected elevation around Kitchen entrance to correctly align brick to window and door joining to chimney	02.04.2025	JE	AK
C4	Revised with Kier meeting comments following change of contractor	07.02.2025	JE	AK
C3	Main hall external door moved 1500mm to align with the moved entrance above	22.07.2024	JE	AK
C2	Louvers updated as per agreement with the school trust and instructed by SGS on 02.05.2024	21.06.2024	JE	AK
P17	Issued for Construction	26.10.2023	JE	AK
P16	Cladding door door removed following SGS instruction	26.09.2023	JE	AK
P15	Cladding door door removed following SGS instruction	26.09.2023	JE	AK
P14	Issued for review and comment	14.04.2023	JE	AK
P13	Issued for Reviewing	26.03.2023	JE	AK
P12	Issued for Review and Comment	26.03.2023	JE	AK
P11	Updated drawing following CSM comments discussed 21.02.2023	02.02.2023	JE	AK
P10	Issued for Review and Comment	10.02.2023	AK	JE
P09	Logo updated	02.02.2023	AK	JE
P08	Revised values reference	02.02.2023	AK	JE
P07	Issued to SGS	02.02.2023	AK	JE
P06	Updated following RACJ comments	02.02.2023	AK	JE
P05	Updated GSA issued to design team following DTM	26.01.2023	JE	AK
P04	Issued updated drawing plan prior to design team meeting	12.01.2023	JE	AK
P03	Floor plan updated to prevent ancillary rooms at the end, allowing additional windows to heating spaces	10.11.2022	JE	PM
Rev	Description	Date	Drn By	Chk By