



Drawing Ref: 351070725 B


Applicant: MRS D GIBSON

Address: No. 29


LONGWOOD ROAD
PEEL HALL, WYTHENSHAW

Post Code: M22 5FW

Proposed Ground Floor Plan 1:100

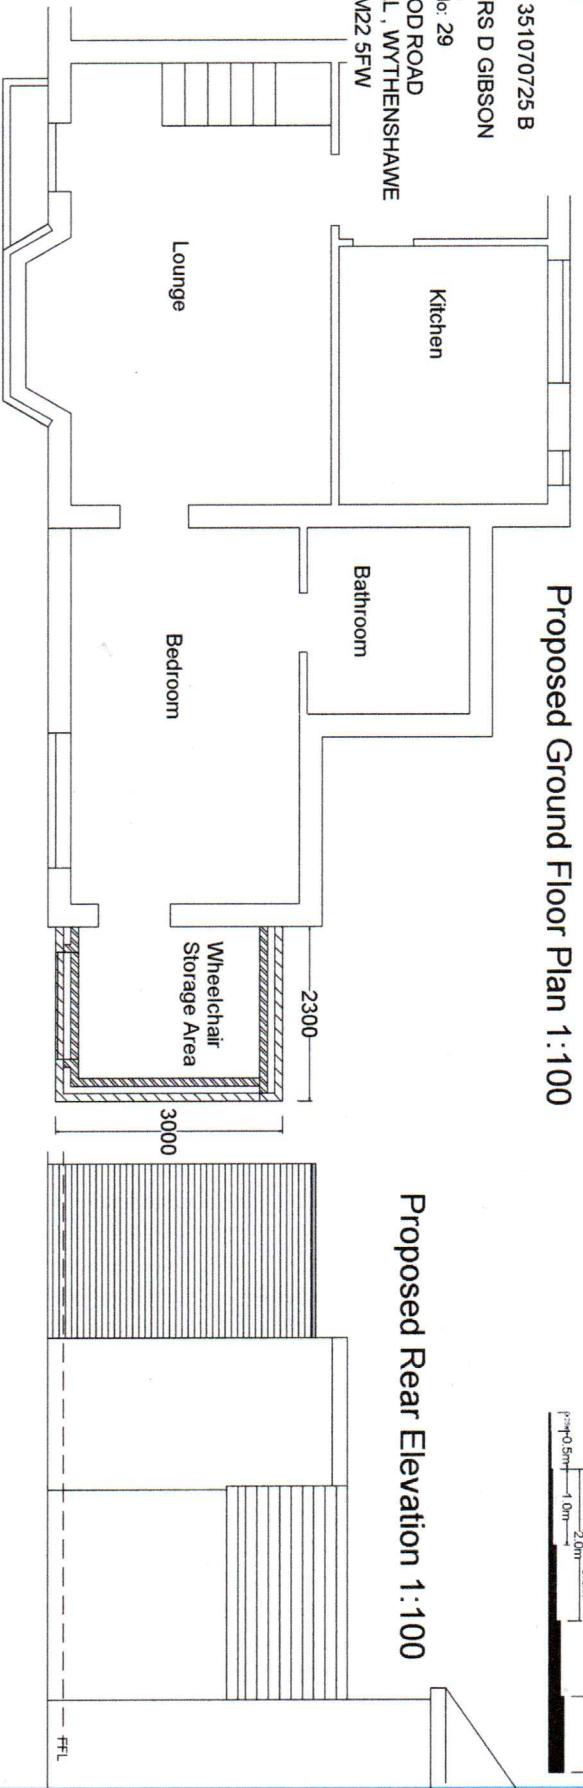

Proposed Front Elevation 1:100

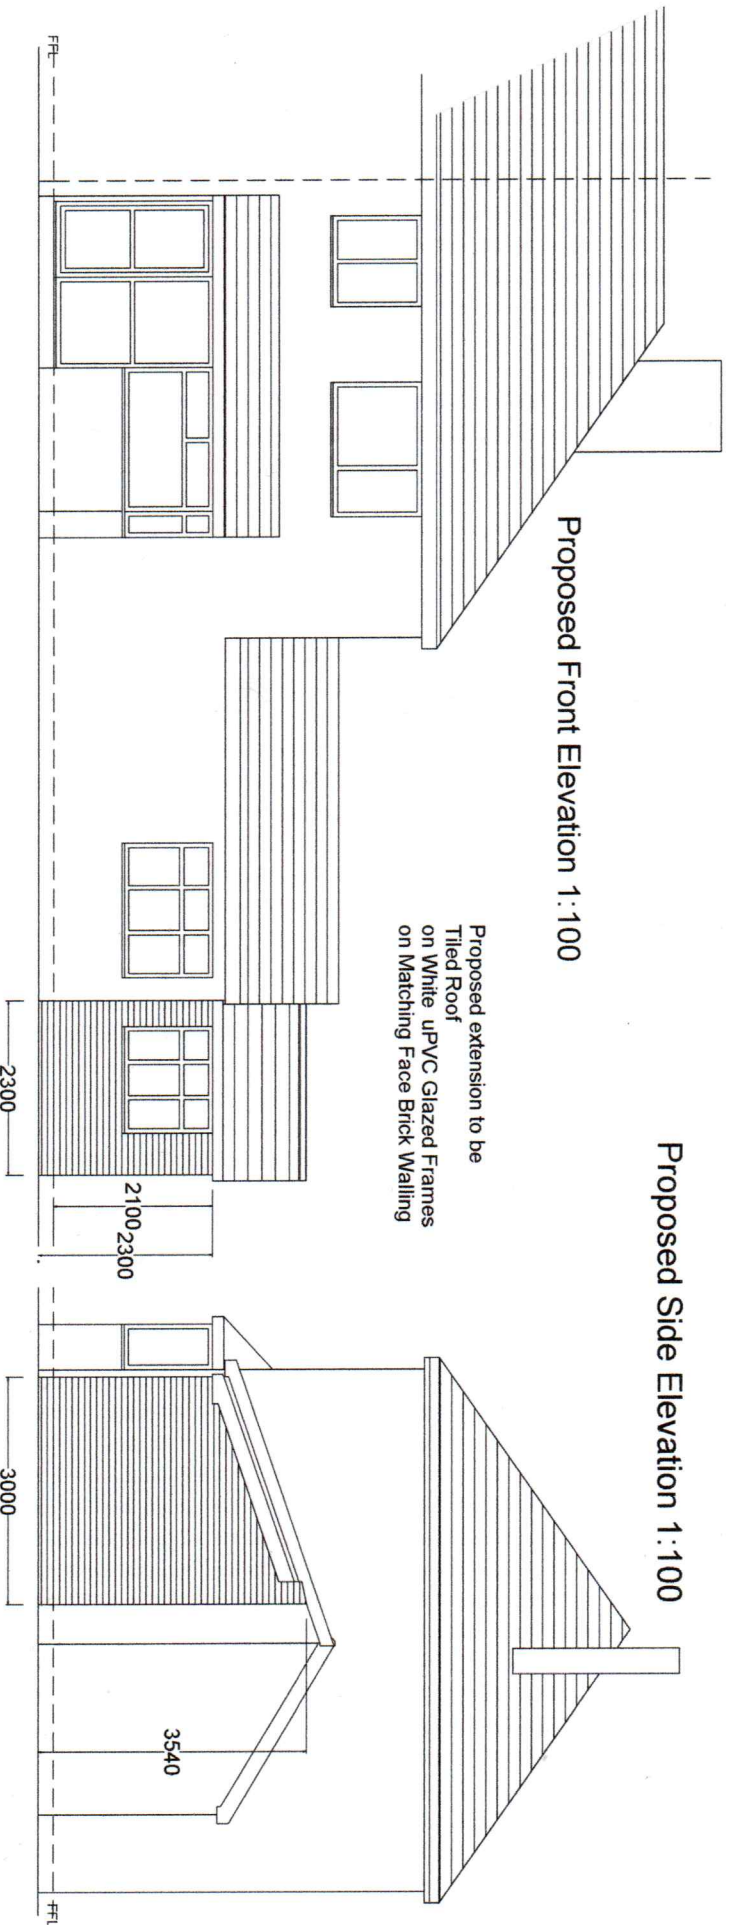

Proposed Side Elevation 1:100

