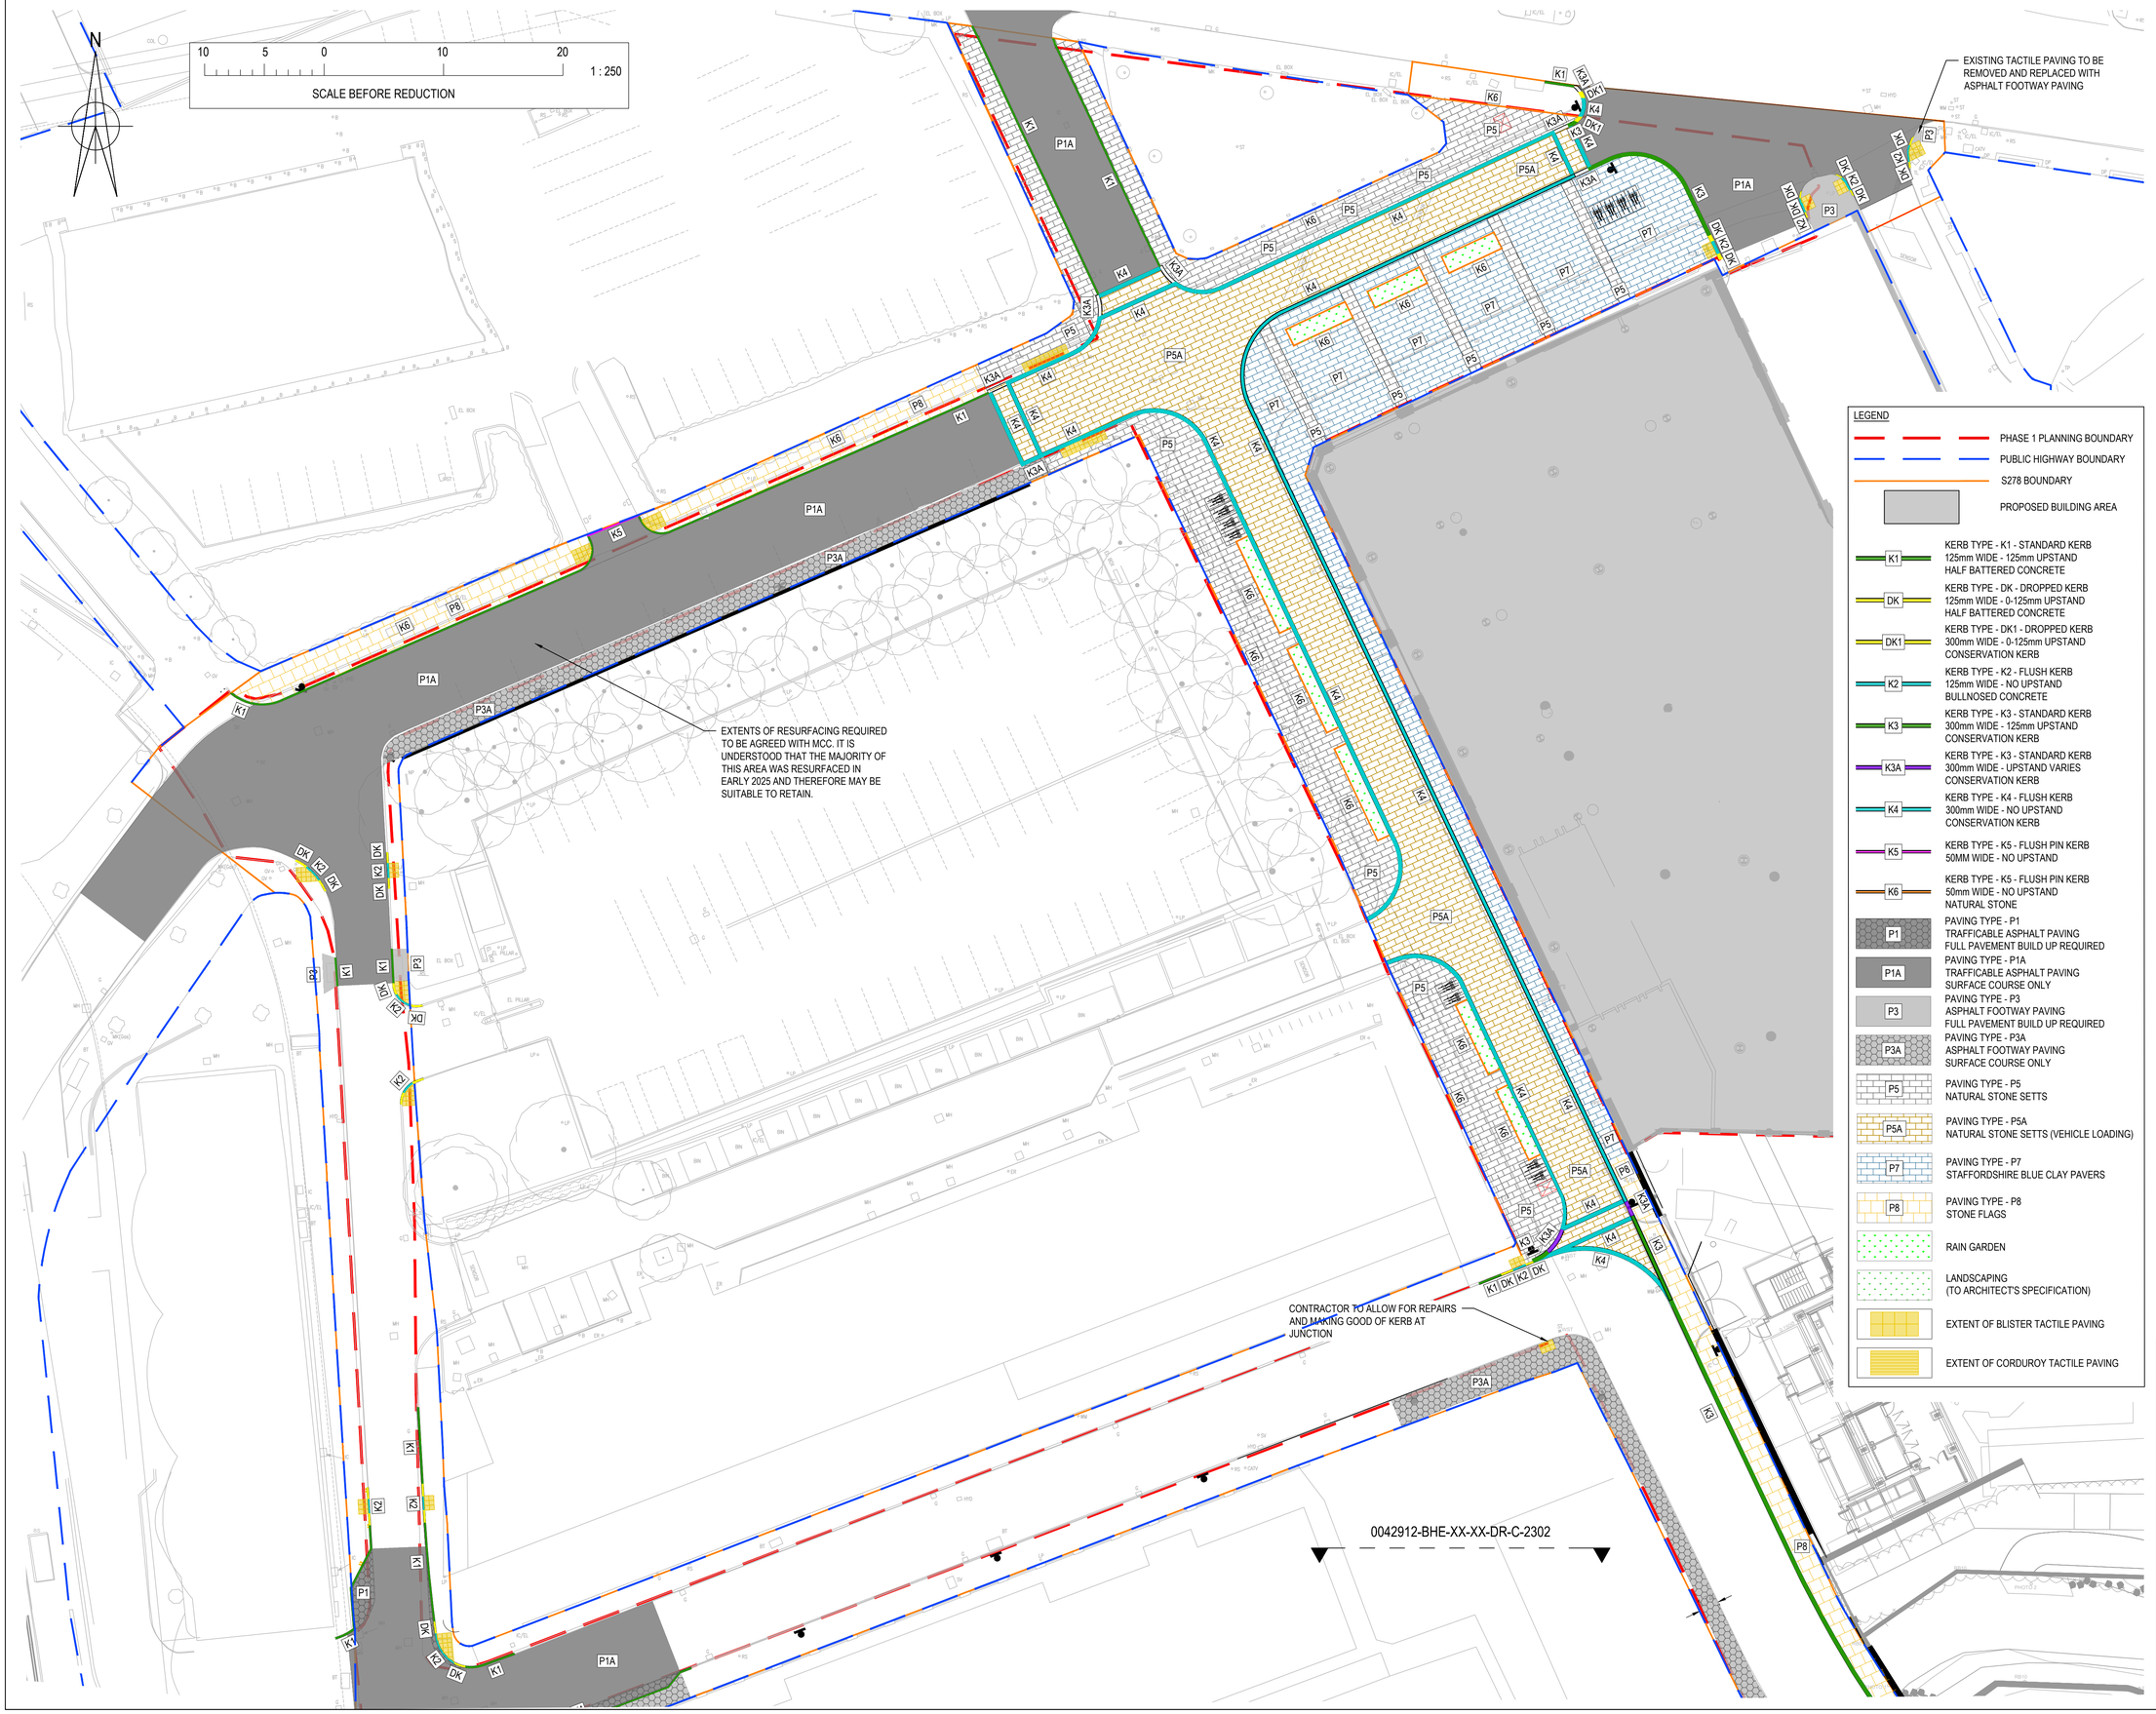


© Buro Happold Limited or its group companies.
All Rights reserved. Buro Happold and its group companies assert (unless otherwise agreed in writing) their rights under s.77 to 89 of the Copyright, Designs and Patents Act 1988.

DO NOT SCALE THIS DRAWING.

HEALTH AND SAFETY INFORMATION

IN ADDITION TO THE HAZARDS/RISKS NORMALLY ASSOCIATED WITH THE TYPES OF WORK DETAILED ON THIS DRAWING, NOTE THE FOLLOWING

CONSTRUCTION.

MAINTENANCE/CLEANING/OPERATION.

DECOMMISSIONING/DEMOLITION.

Notes

1. THIS DRAWING IS BASED ON:
   - 1.1. ARCHITECT'S PLAN 0424-SEW-ZZ-ZZ-SK-L-000100 RECEIVED FROM SEW ON 09/12/2022; AND
   - 1.2. TOPOGRAPHICAL SURVEY RECEIVED 07/12/2020 FROM SURVEY OPERATIONS.
   - 1.3. TOPOGRAPHICAL SURVEY DATED 25/08/2017 FROM MALCOLM HUGHES LAND SURVEYORS.
   - 1.4. LAYOUT OF LONDON ROAD JUNCTION FROM TRANSPORT FOR GREATER MANCHESTER RECEIVED 26/03/21.
2. PHASE 1 PLANNING BOUNDARY AS PER PLANNING REFERENCE 124972/FO/2019.
3. PUBLIC HIGHWAY BOUNDARY BASED ON 'Adopted Highway Map' PNG, RECEIVED 08.01.2021 FROM MCC IN COMBINATION WITH EXISTING TOPOGRAPHICAL SURVEY USED AS A GUIDE. UPDATED TO INCLUDE AGREED STOPPING UP AREAS, CONFIRMATION RECEIVED FROM MCC 24/02/2021.
4. REFER TO DRAWING 0042912-BHE-XX-XX-DR-C-2800 FOR PAVEMENT BUILD-UPS AND DETAILS.
5. PAVING PATTERN FOR CONSTRUCTION TO BE PROVIDED BY SEW.

Rev	Description	Date	Drn	Ch'd
C01	FOR CONSTRUCTION	25.07.2025	DL	PA

FOR CONSTRUCTION

Status of drawing

BUROHAPPOLD ENGINEERING

17 Newman Street
London
W1T 1PD
UK

Tel: +44 (0)20 7927 9700
Fax: +44 (0)870 787 4145
Email: 0042912@burohappold.com
Web: www.burohappold.com

Architect	SEW
Project	MAYFIELD DEVELOPMENT PARTNERSHIP
Drg Title	HIGHWAY WORKS PROPOSED PAVEMENT PLAN BARING, BUXTON & TRAVIS STREETS
Scales@A1	1:250
Drawn by	DL
Checked by	PA
Job No.	0042912
Date	JULY 2025
Rev	C01
Drawing No.	0042912-BHE-XX-XX-DR-C-2303

Mann Evelyn C:\Users\mevelyn\OneDrive\Documents\Buro Happold\Revit\BHE_Central_Sheet\0042912-BHE-XX-XX-DR-C-2300s2304.dwg