
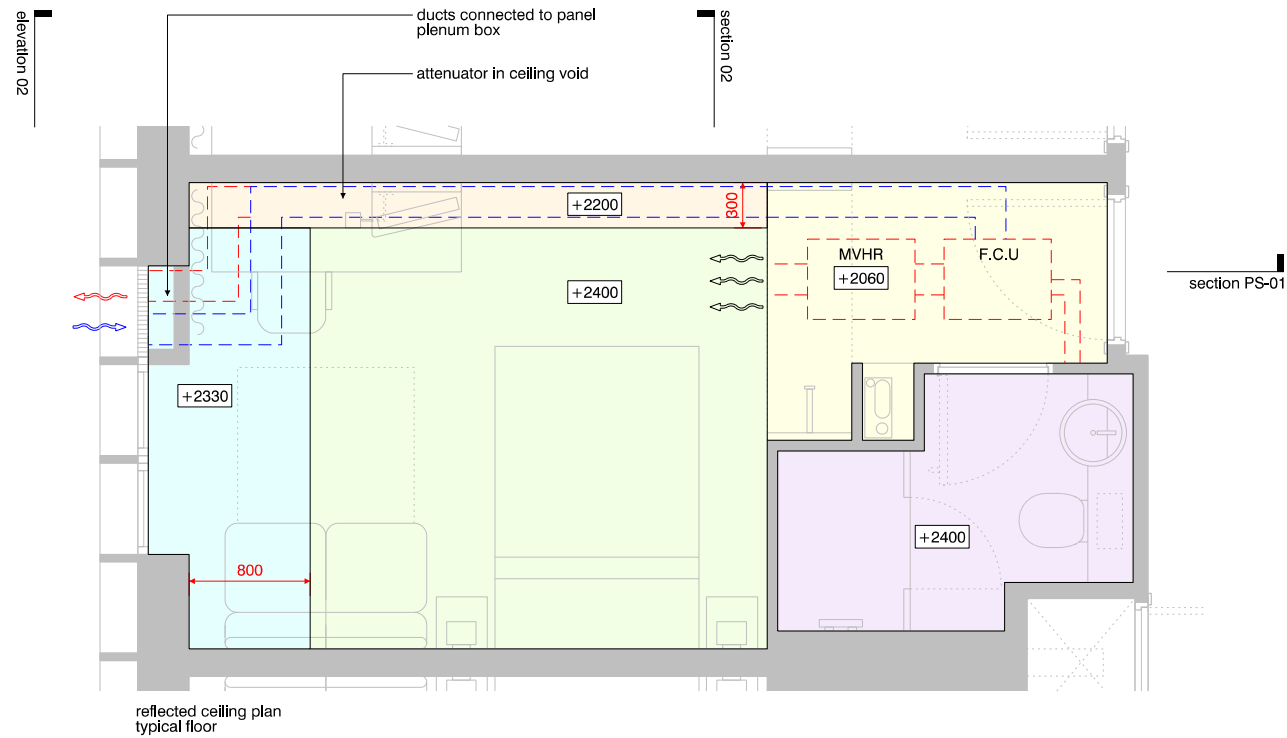
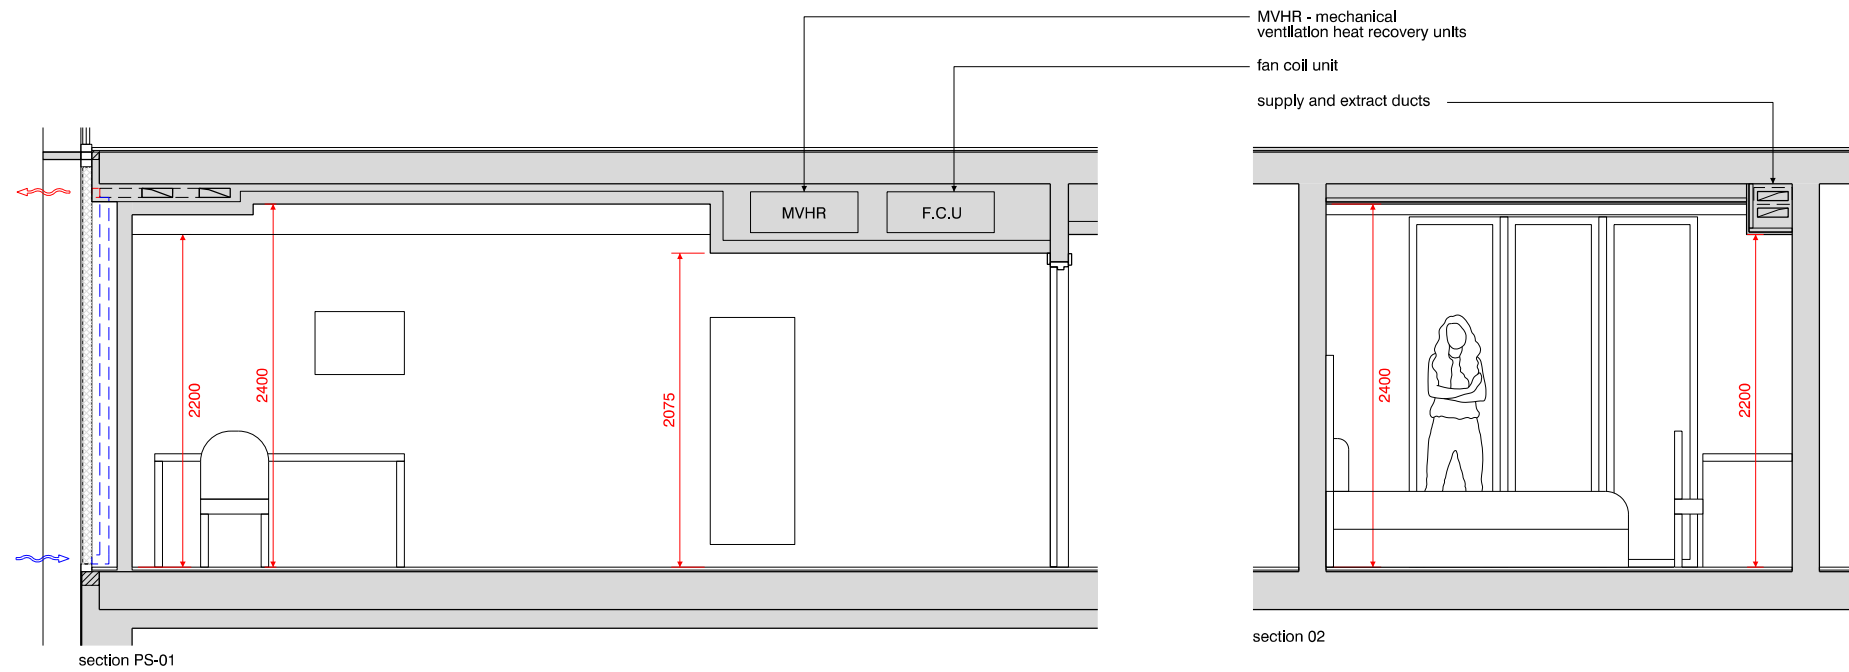


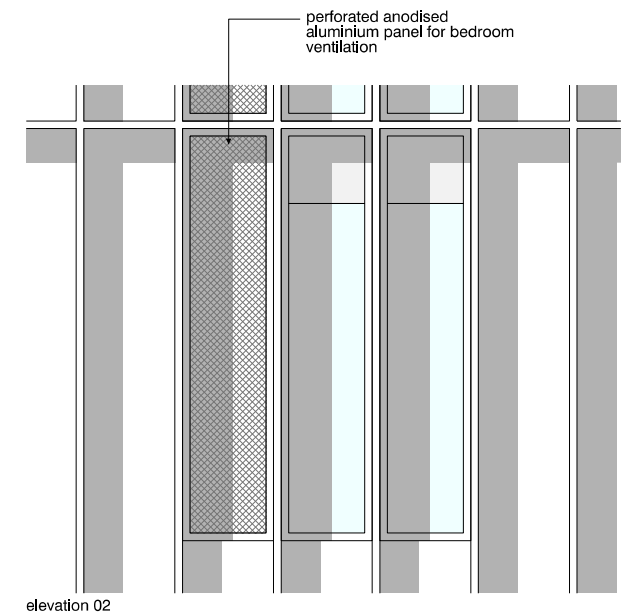

revision: date: note:
P01 2024.02.26 preliminary first issue
P02 2025.09.24 updated to reflect planning comments

project
Holiday Inn Express
job no.
7612
title
bedroom study
scale
1:50 @ A3
drawing no.
7612-al(04)3100

stephenson hamilton risley
STUDIO

3 riverside mews
4 commercial street
manchester, M15 4RQ
www.shr.studio
email@shr.studio
0161 832 0244