


KEY	
Welfare Facilities	
Footpath	
Project (1390-92 Ashton Old Road)	
Delivery Route	
No Parking	
Muster Point	
First Aid	
On Site Contractor site parking	
Enclosed Skips	
Fire Extinguishers	
Loading/unloading area / Lay Down area	

1390-92 Ashton Old Road
TRAFFIC MANAGEMENT PLAN (PHSAE 1)

TGB

Builders LTD

Banksman

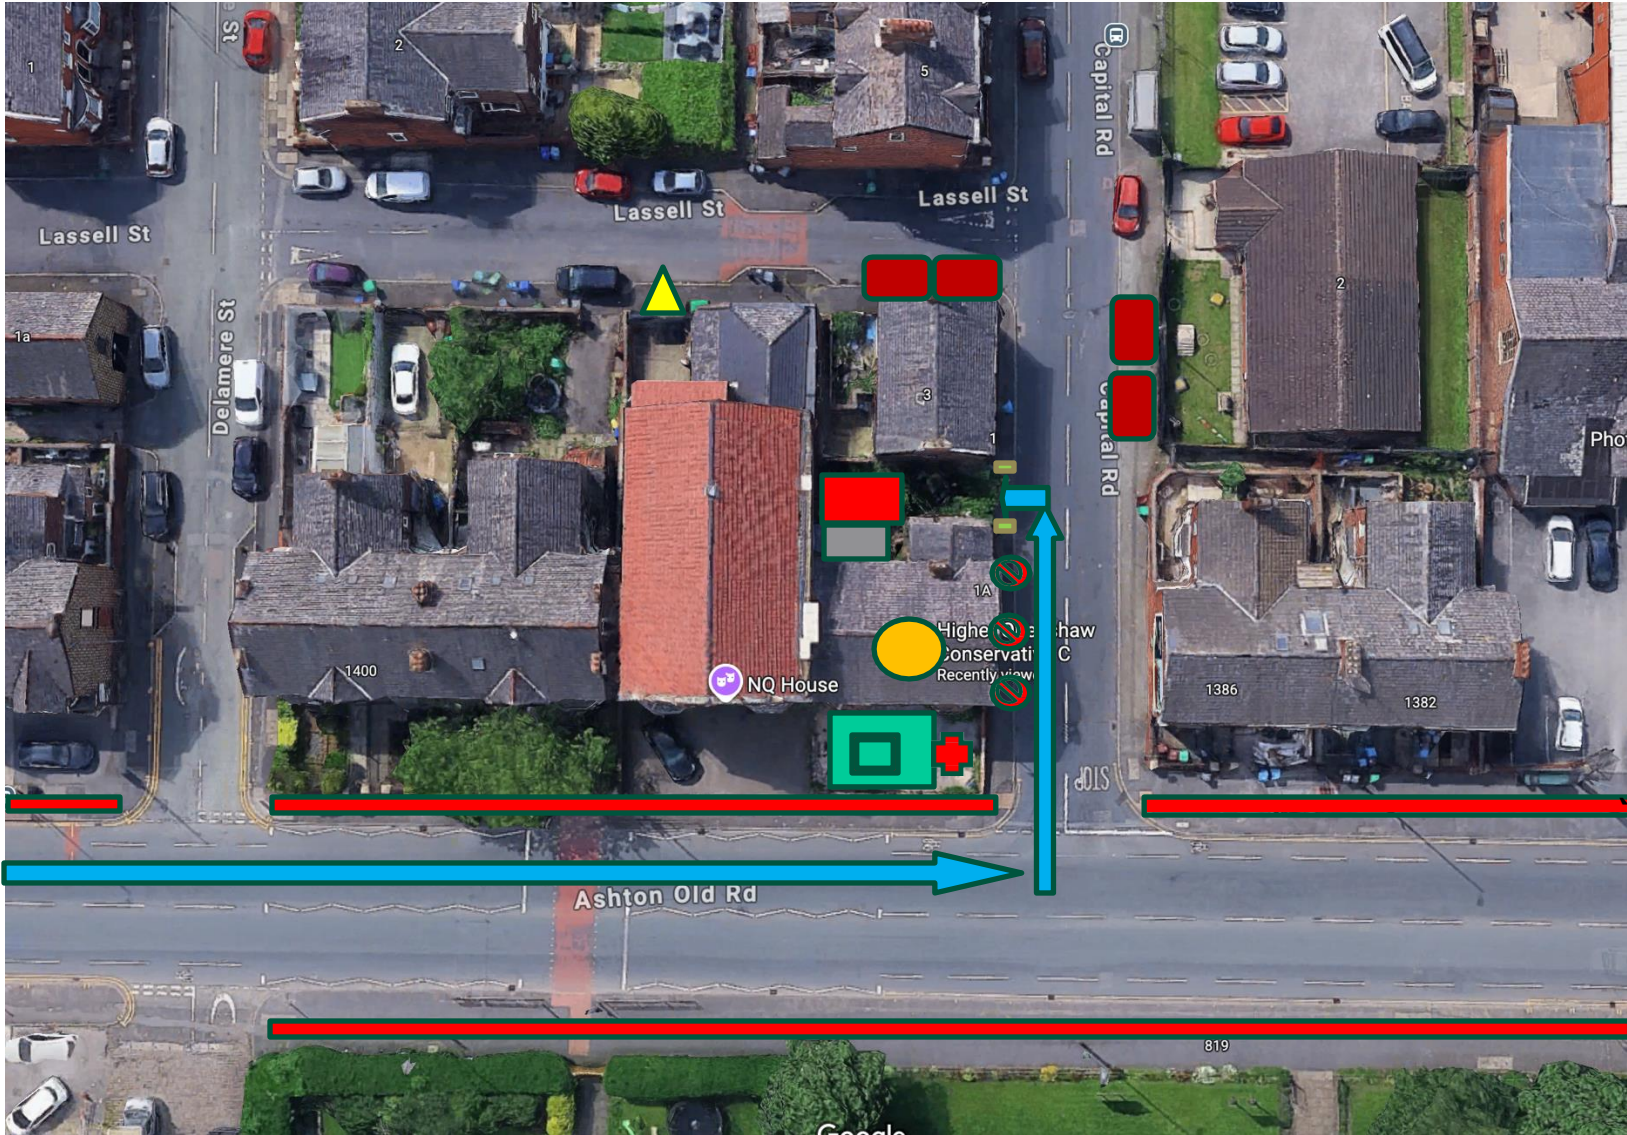

All deliveries need to reported Site Manager

SITE SPECIFIC INFORMATION and PPE REQUIREMENTS

Site Speed Limits : Local limits apply

Delivery Time : 9.00am -4.00pm
Banksman on site to reverses deliveries in.

One Way Systems –N/A

Bus Routes :Ashton Old Road



KEY


Welfare Facilities	
Footpath	
Project (1390-92 Ashton Old Road)	
Delivery Route	
No Parking	
Muster Point	
First Aid	
On Site Contractor site parking	
Enclosed Skips	
Fire Extinguishers	
Loading/unloading area / Lay Down area	
Chapter 8 Barrier	

1390-92 Ashton Old Road
TRAFFIC MANAGEMENT PLAN (PHSAE 2)

TGB

Builders LTD

Banksman

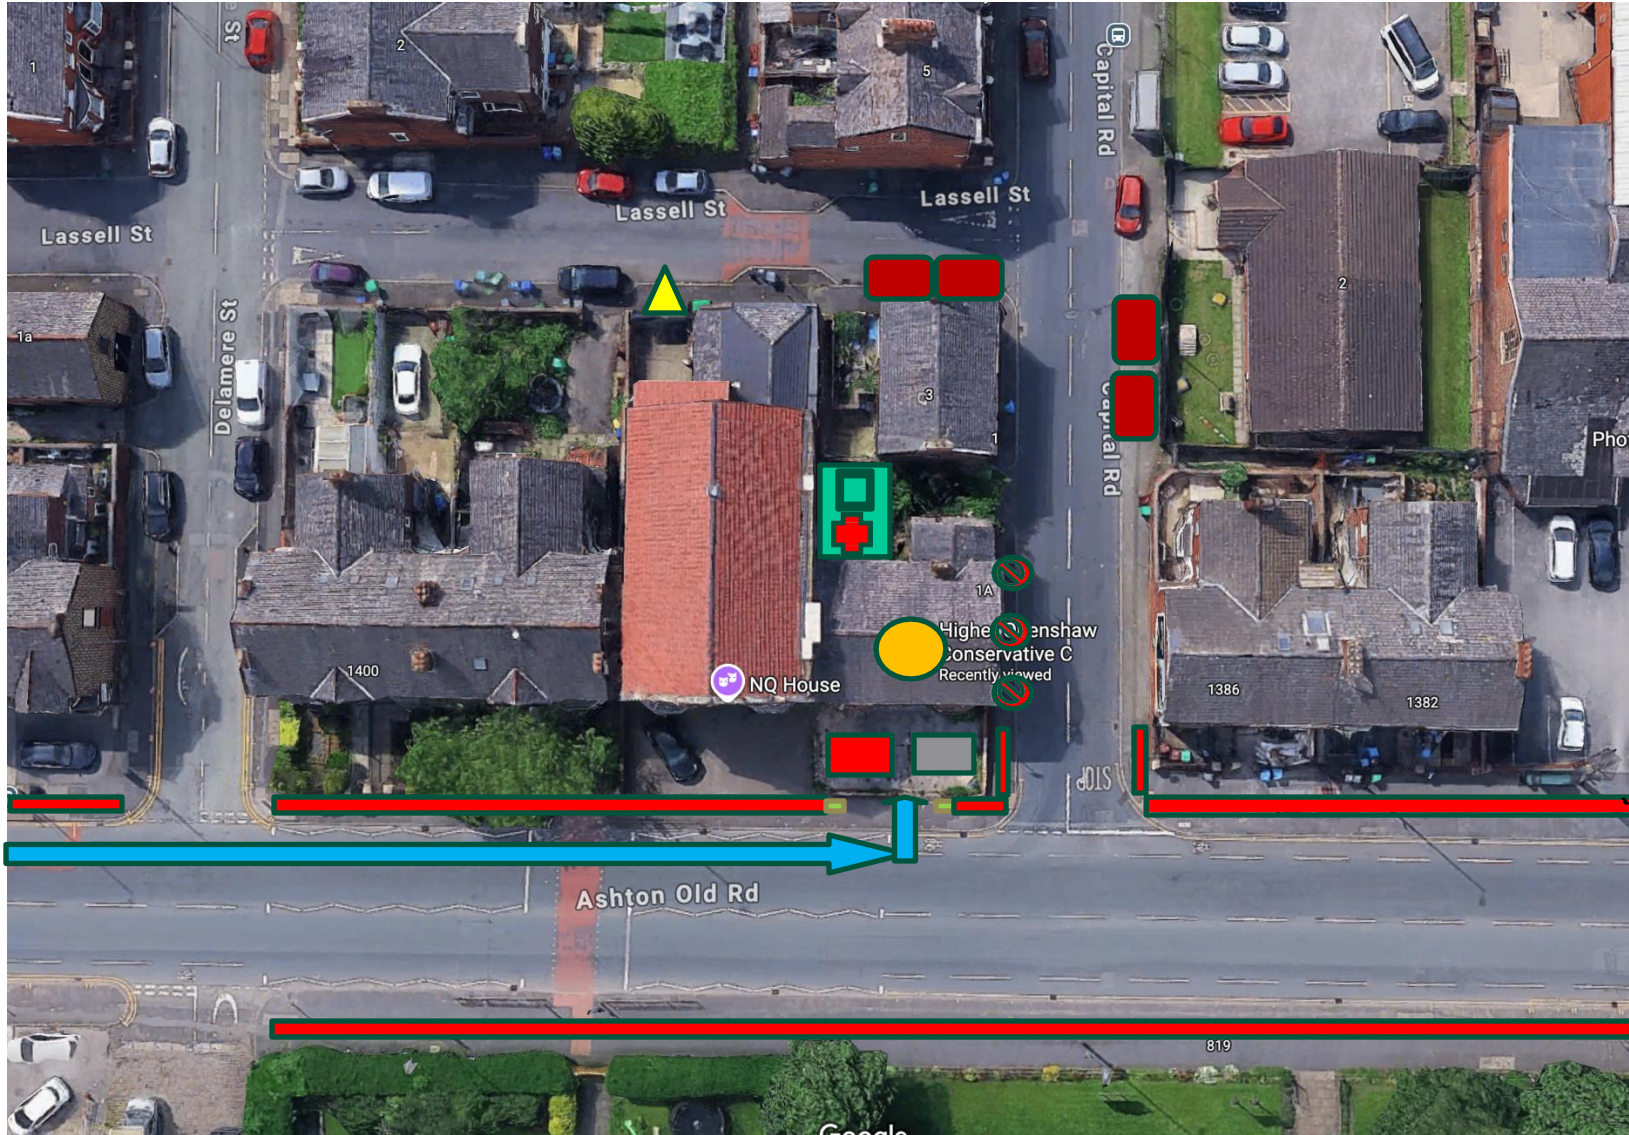

All deliveries need to reported Site Manager

SITE SPECIFIC INFORMATION and PPE REQUIREMENTS

Site Speed Limits : Local limits apply

Delivery Time : 9.00am -4.00pm
Banksman on site to reverses deliveries in.

One Way Systems –N/A

Bus Routes :Ashton Old Road

