PABLA & PABLA

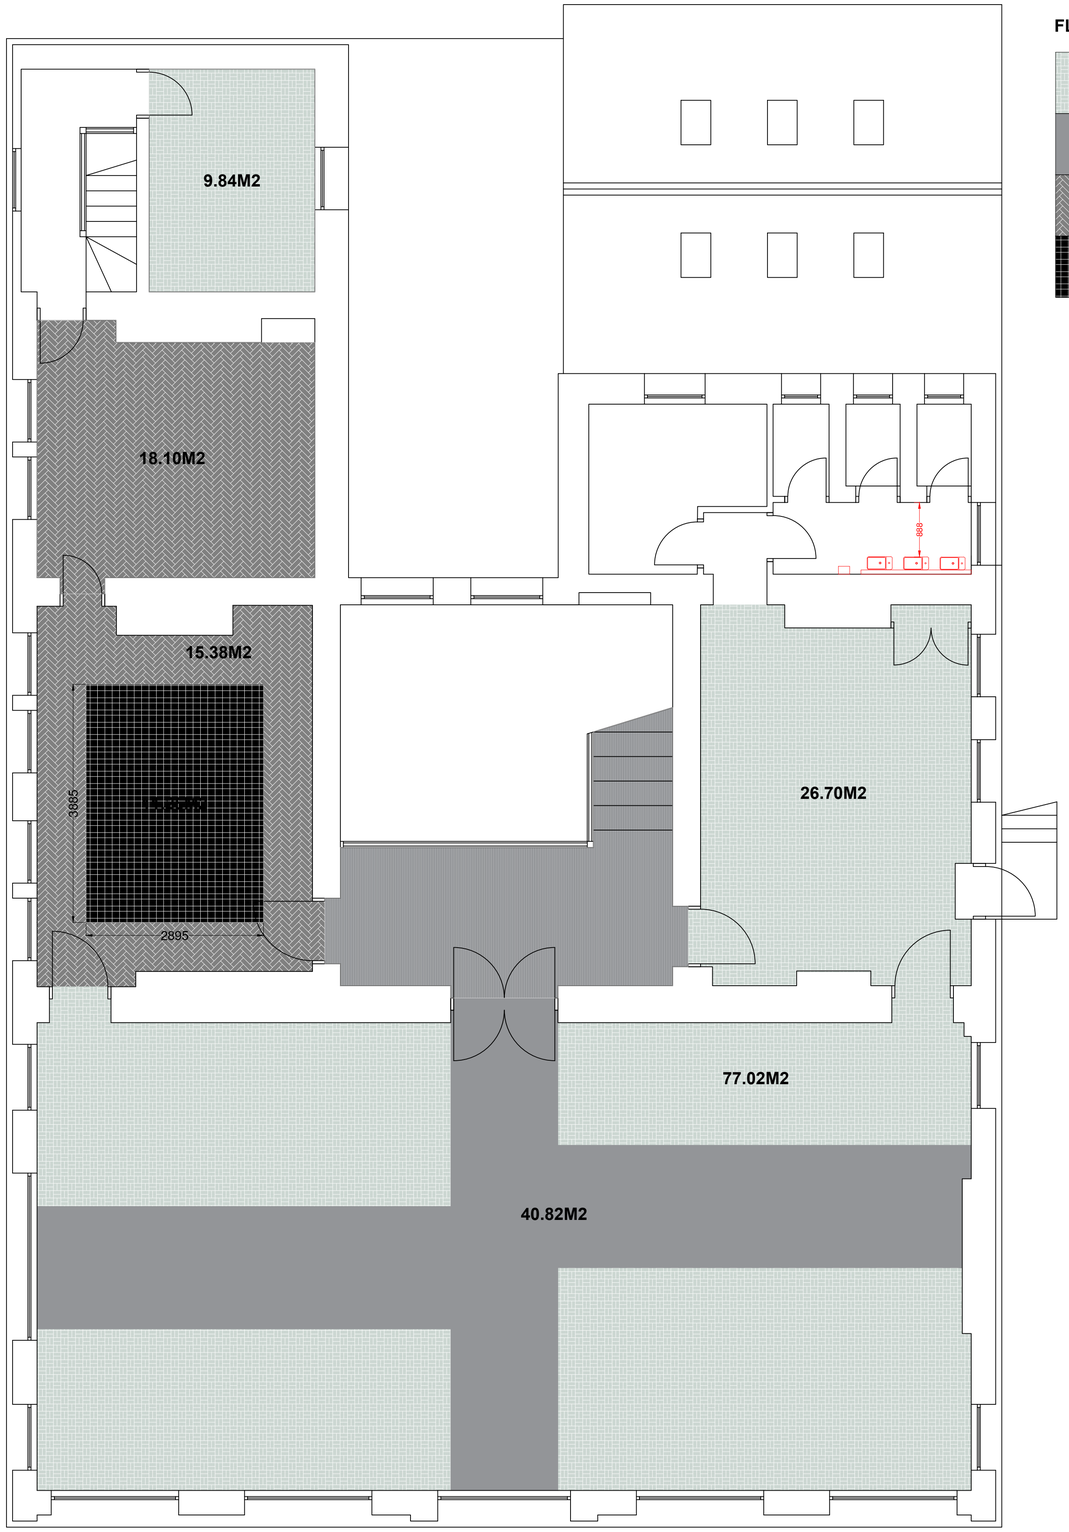

FIRST FLOOR PLAN
PROPOSED FLOORING

FLOORING LEGEND - FF

INTERFACE - ICEBREAKER
4282009 QUARRY
113.5M2
LAY STYLE - NON DIRECTIONAL

INTERFACE - ICEBREAKER
4282007 CLAYSTONE
40.8M2
LAY STYLE - NON DIRECTIONAL

INTERFACE - ARCHIVAL
9949002 PEARL
33.4M2
LAY STYLE - MONOLITHIC

INTERFACE - CITY OF ANGELS
8130003 MIDNIGHT
11.2M2
LAY STYLE - MONOLITHIC

0m | 1m | 2m | 3m | 4m
1:50

PROPOSED FIRST FLR FLOORING LAYOUT

CONTROL OFFICE
WARRINGTON
BRISTOL

THE BREEZE, 2 KELVIN CLOSE, BIRCHWOOD, WARRINGTON, WA3 7PB
ORIGIN WORKSPACE, 40 BERKELEY SQUARE, BRISTOL, BS8 1HP
WWW.Claremontgi.com
T: 01925 284 000
T: 01275 372 242

CHECKED
Date: -
By: -

NOTE:
--

THIS DRAWING IS THE COPYRIGHT OF CLAREMONT GROUP INTERIORS LTD, AND MAY NOT BE REPRODUCED IN ANY FORM WITHOUT PRIOR WRITTEN CONSENT.

DO NOT SCALE FROM THIS DRAWING.
ALL DIMENSIONS ARE TO BE CHECKED ON SITE
ALL DIMENSIONS ARE SHOWN IN MILLIMETERS
[SCALING BY LOCAL AUTHORITIES IS PERMITTED]

Claremont

CLIENT
PABLA & PABLA

PROJECT TITLE & SITE ADDRESS
LAPWING LANE
WEST DIDSBURY
MANCHESTER
M20 2NR

DRAWING TITLE
PROPOSED
FIRST FLOOR
FLOORING LAYOUT

DRAWING NO
A-PAB-GF-104.1

PROJECT NO
E015380

REVISION
-

LEAD DESIGNER
LB

LEAD TECHNICIAN
SW

DATE
29.08.25

SCALE
1:50

PAPER SIZE
A1

DRAWING STATUS
STAGE 3