




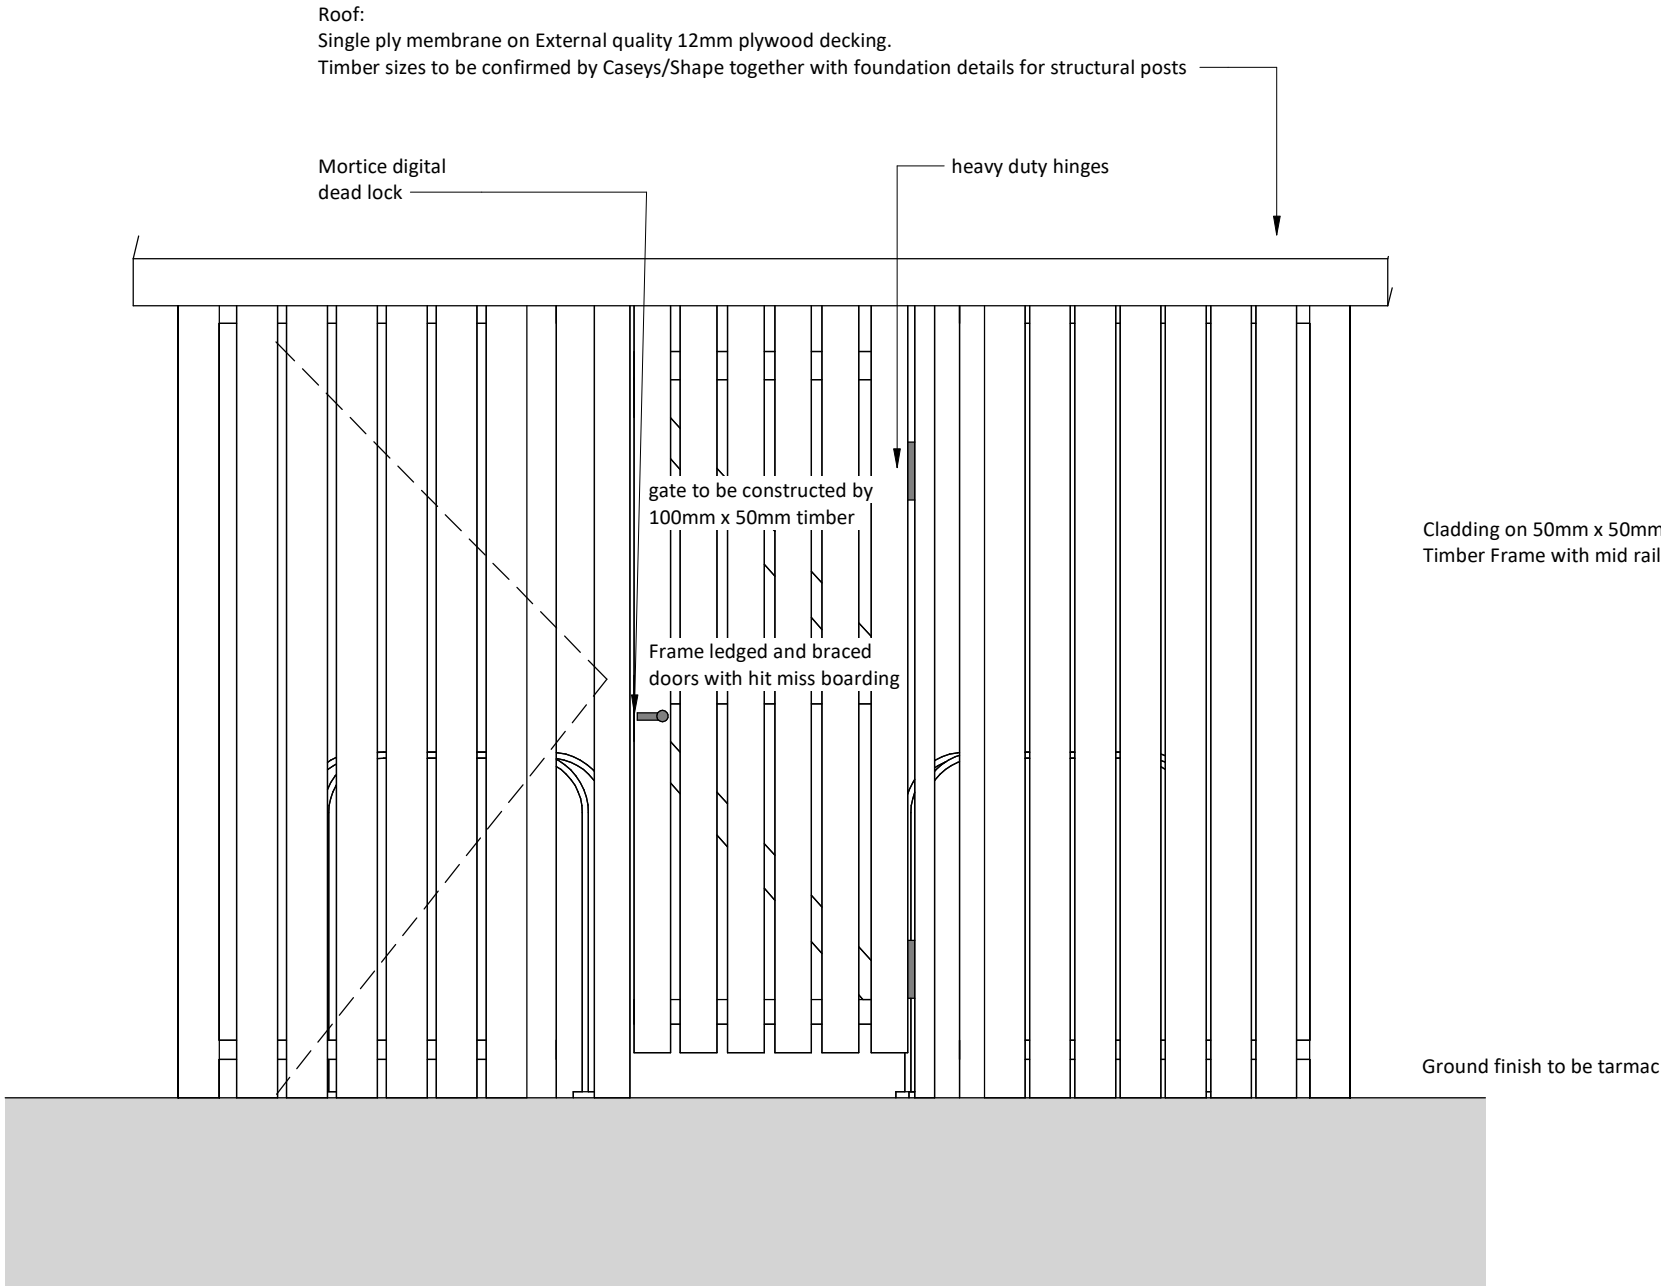


Bike Store Elevation 1
1 : 20

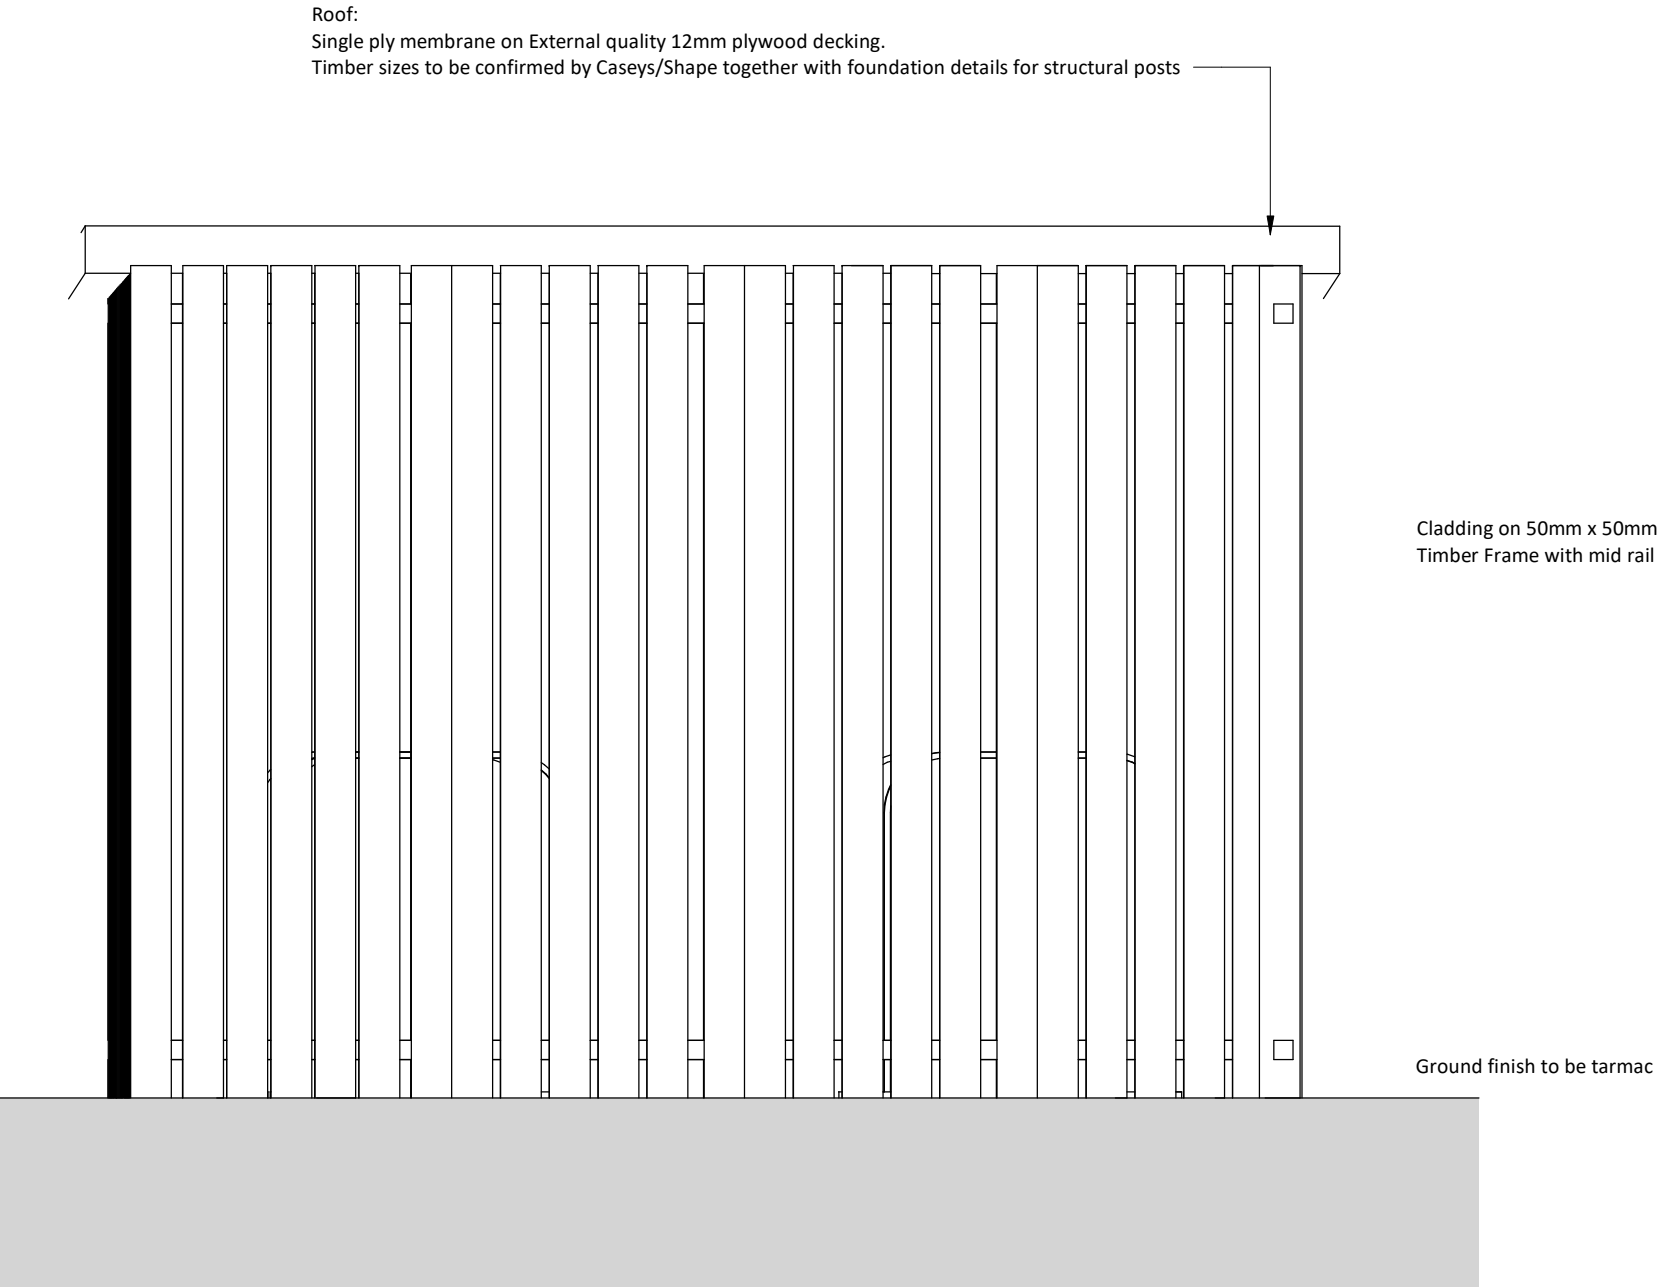


Bike Store Elevation 3
1 : 20

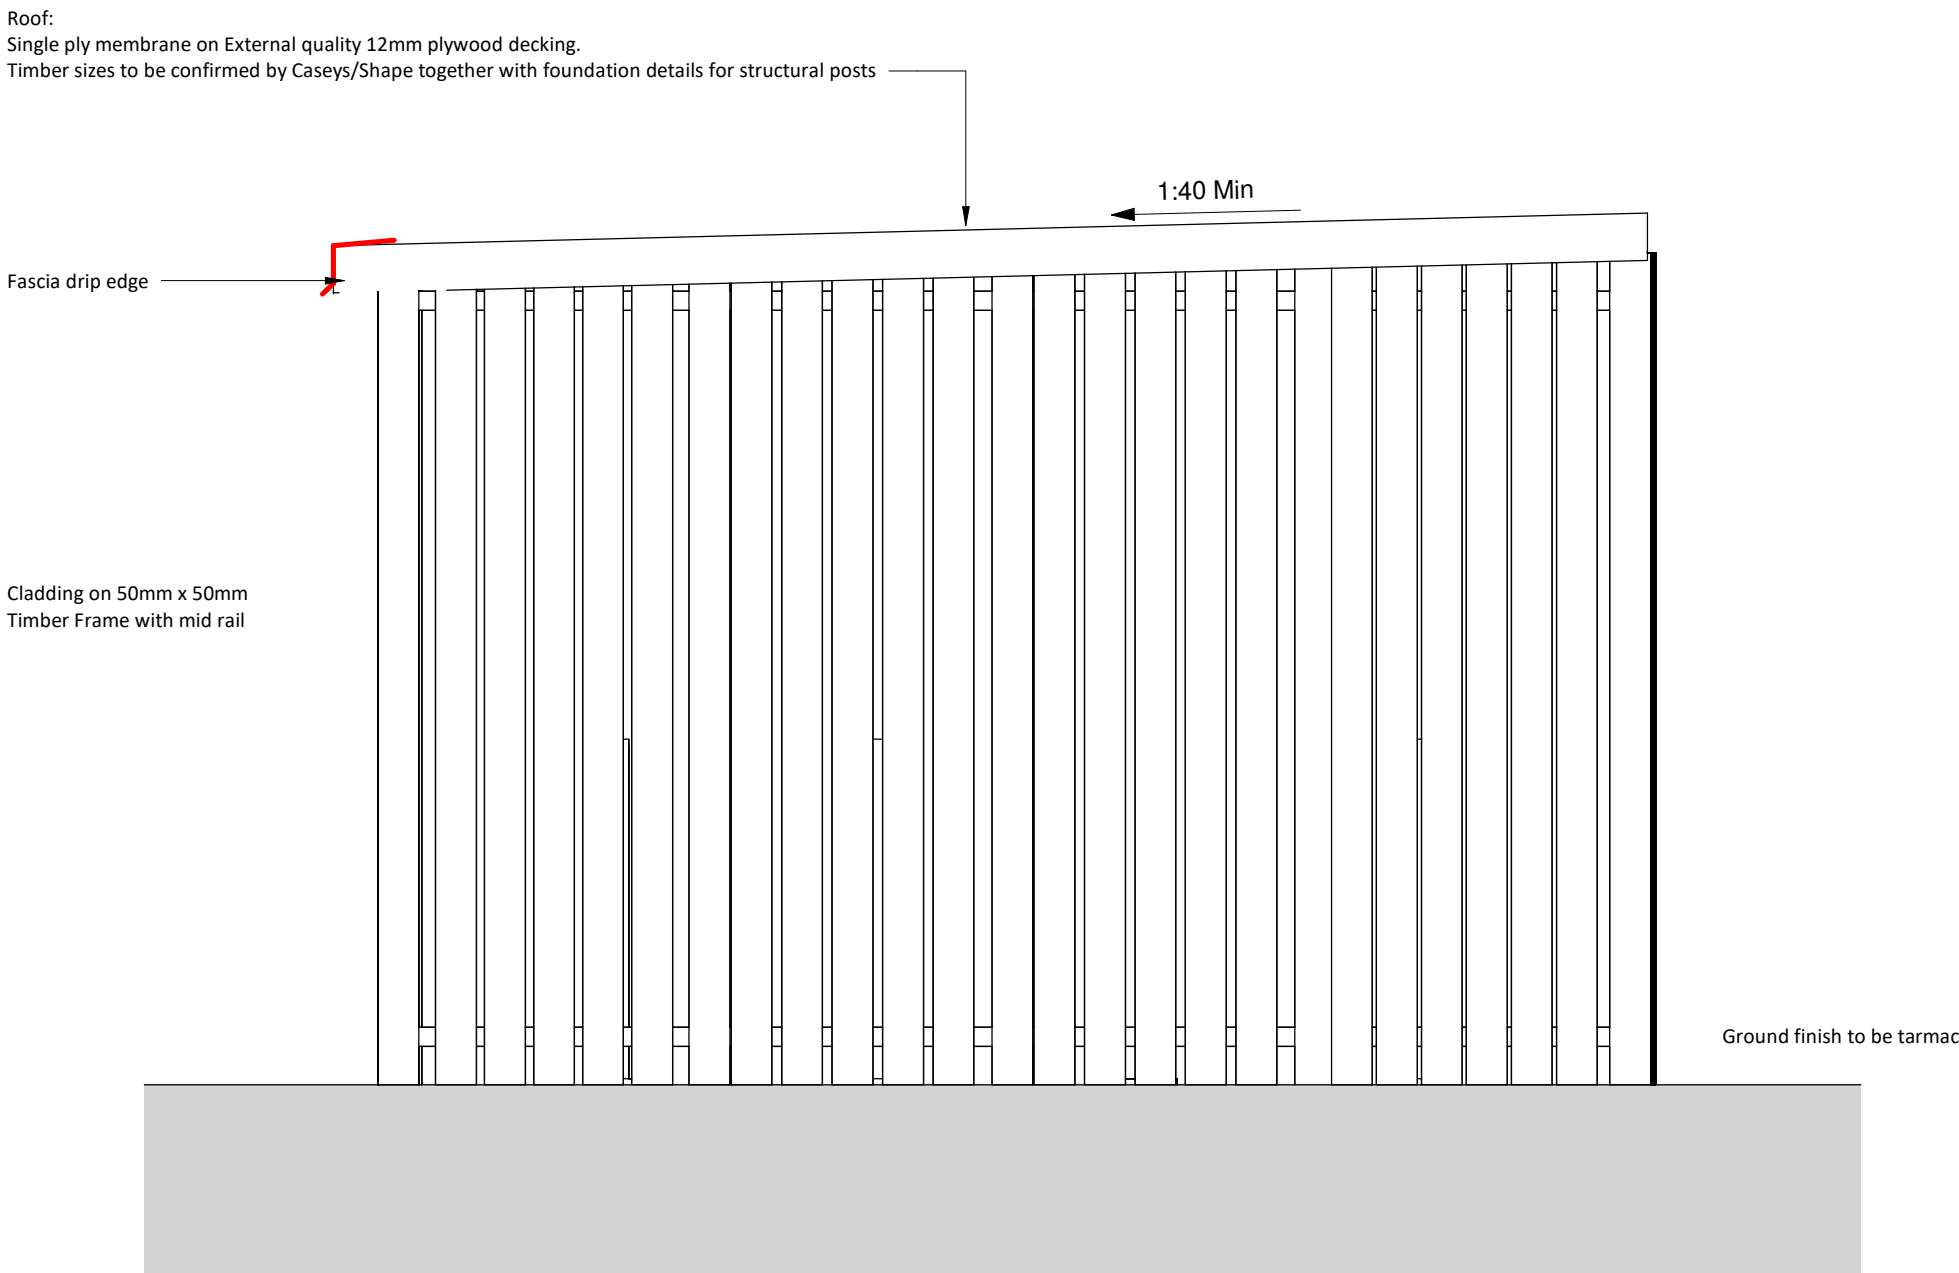

Bike Store Elevation 2
1 : 20

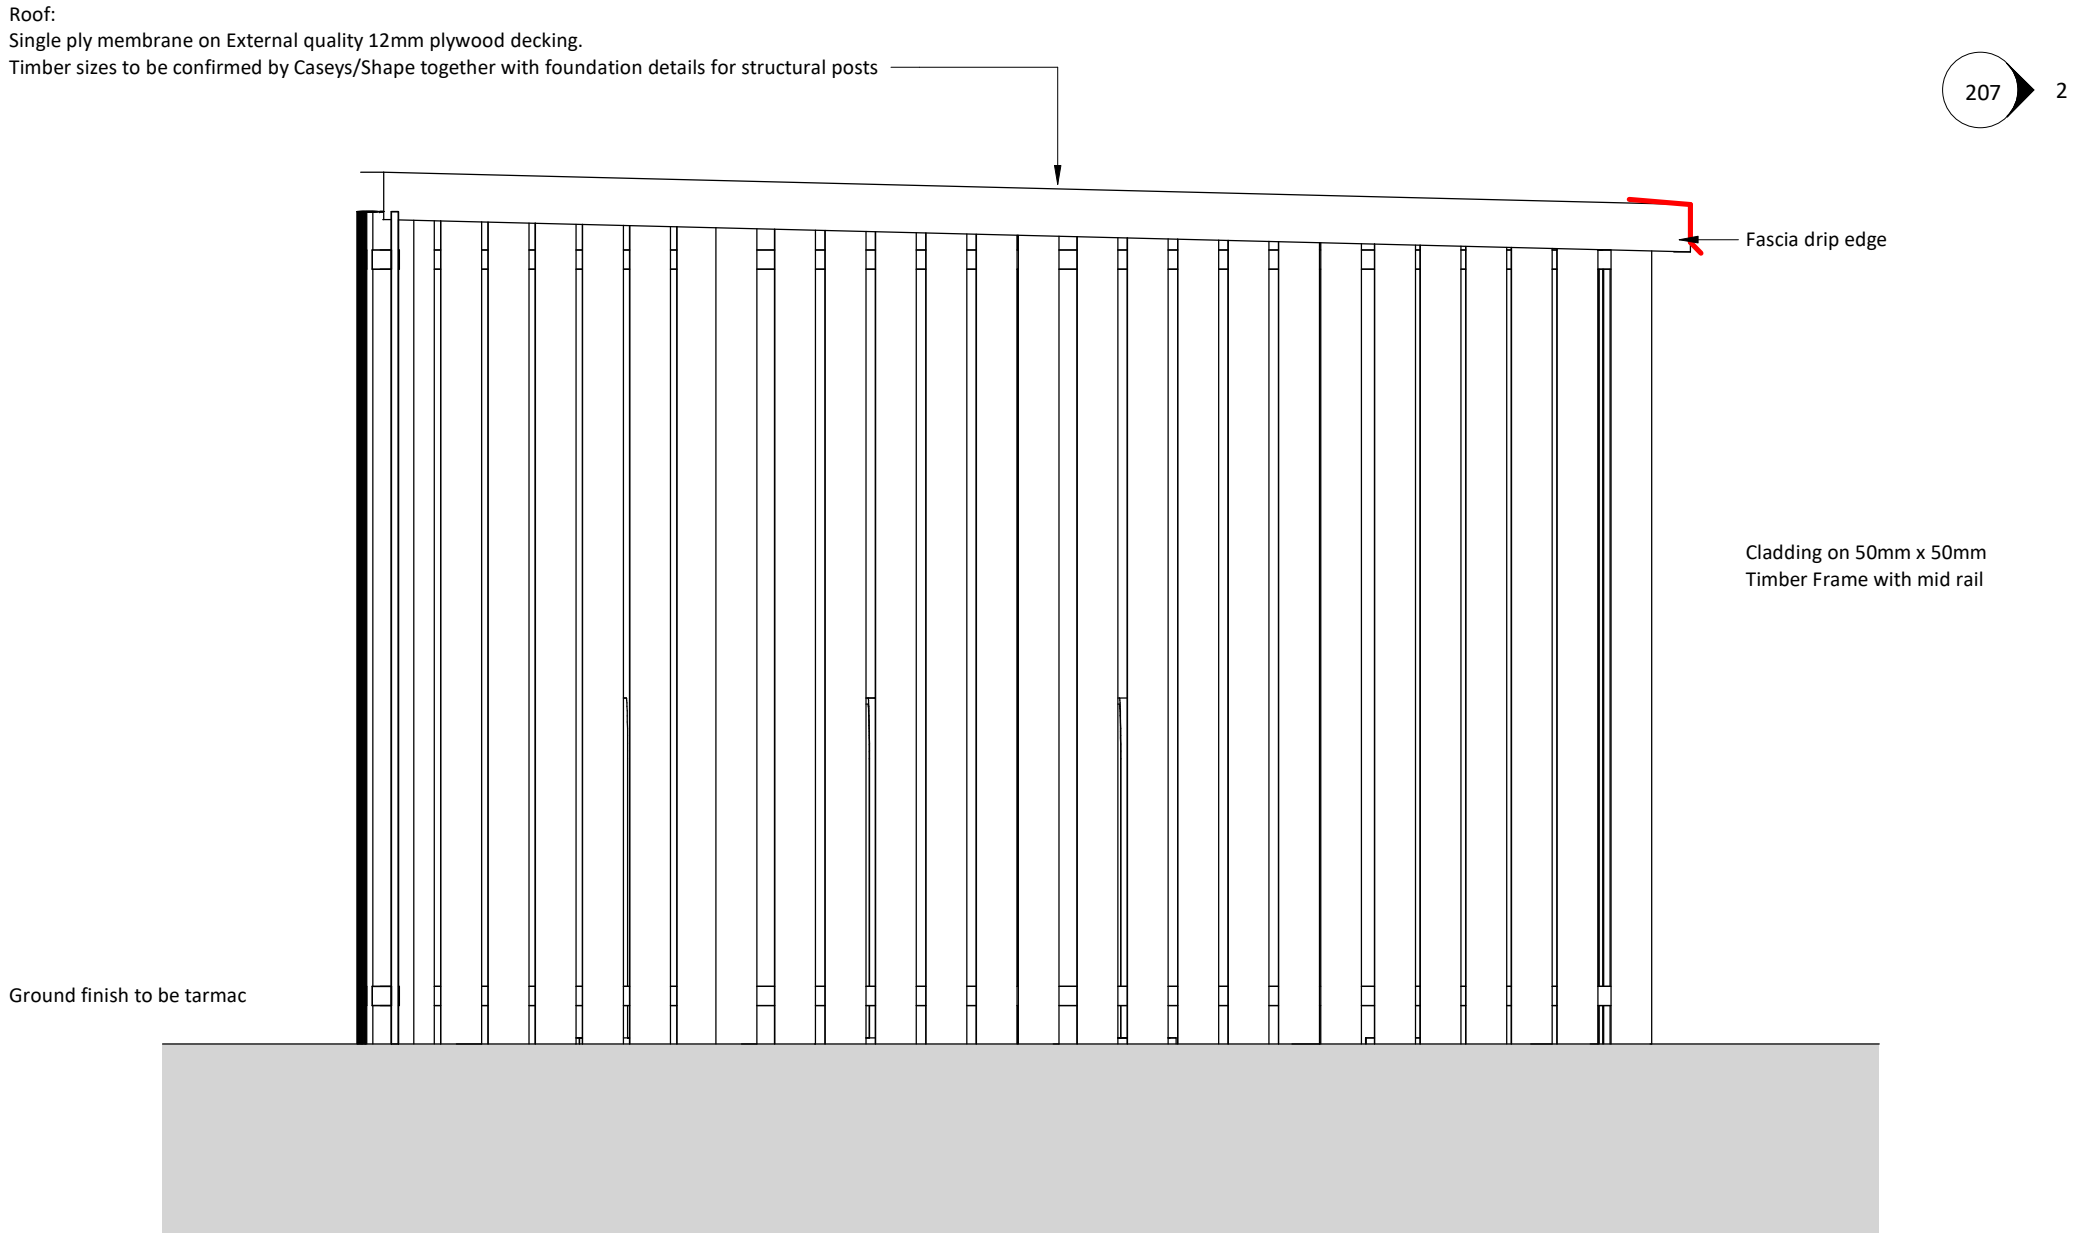


Bike Store Elevation 4
1 : 20

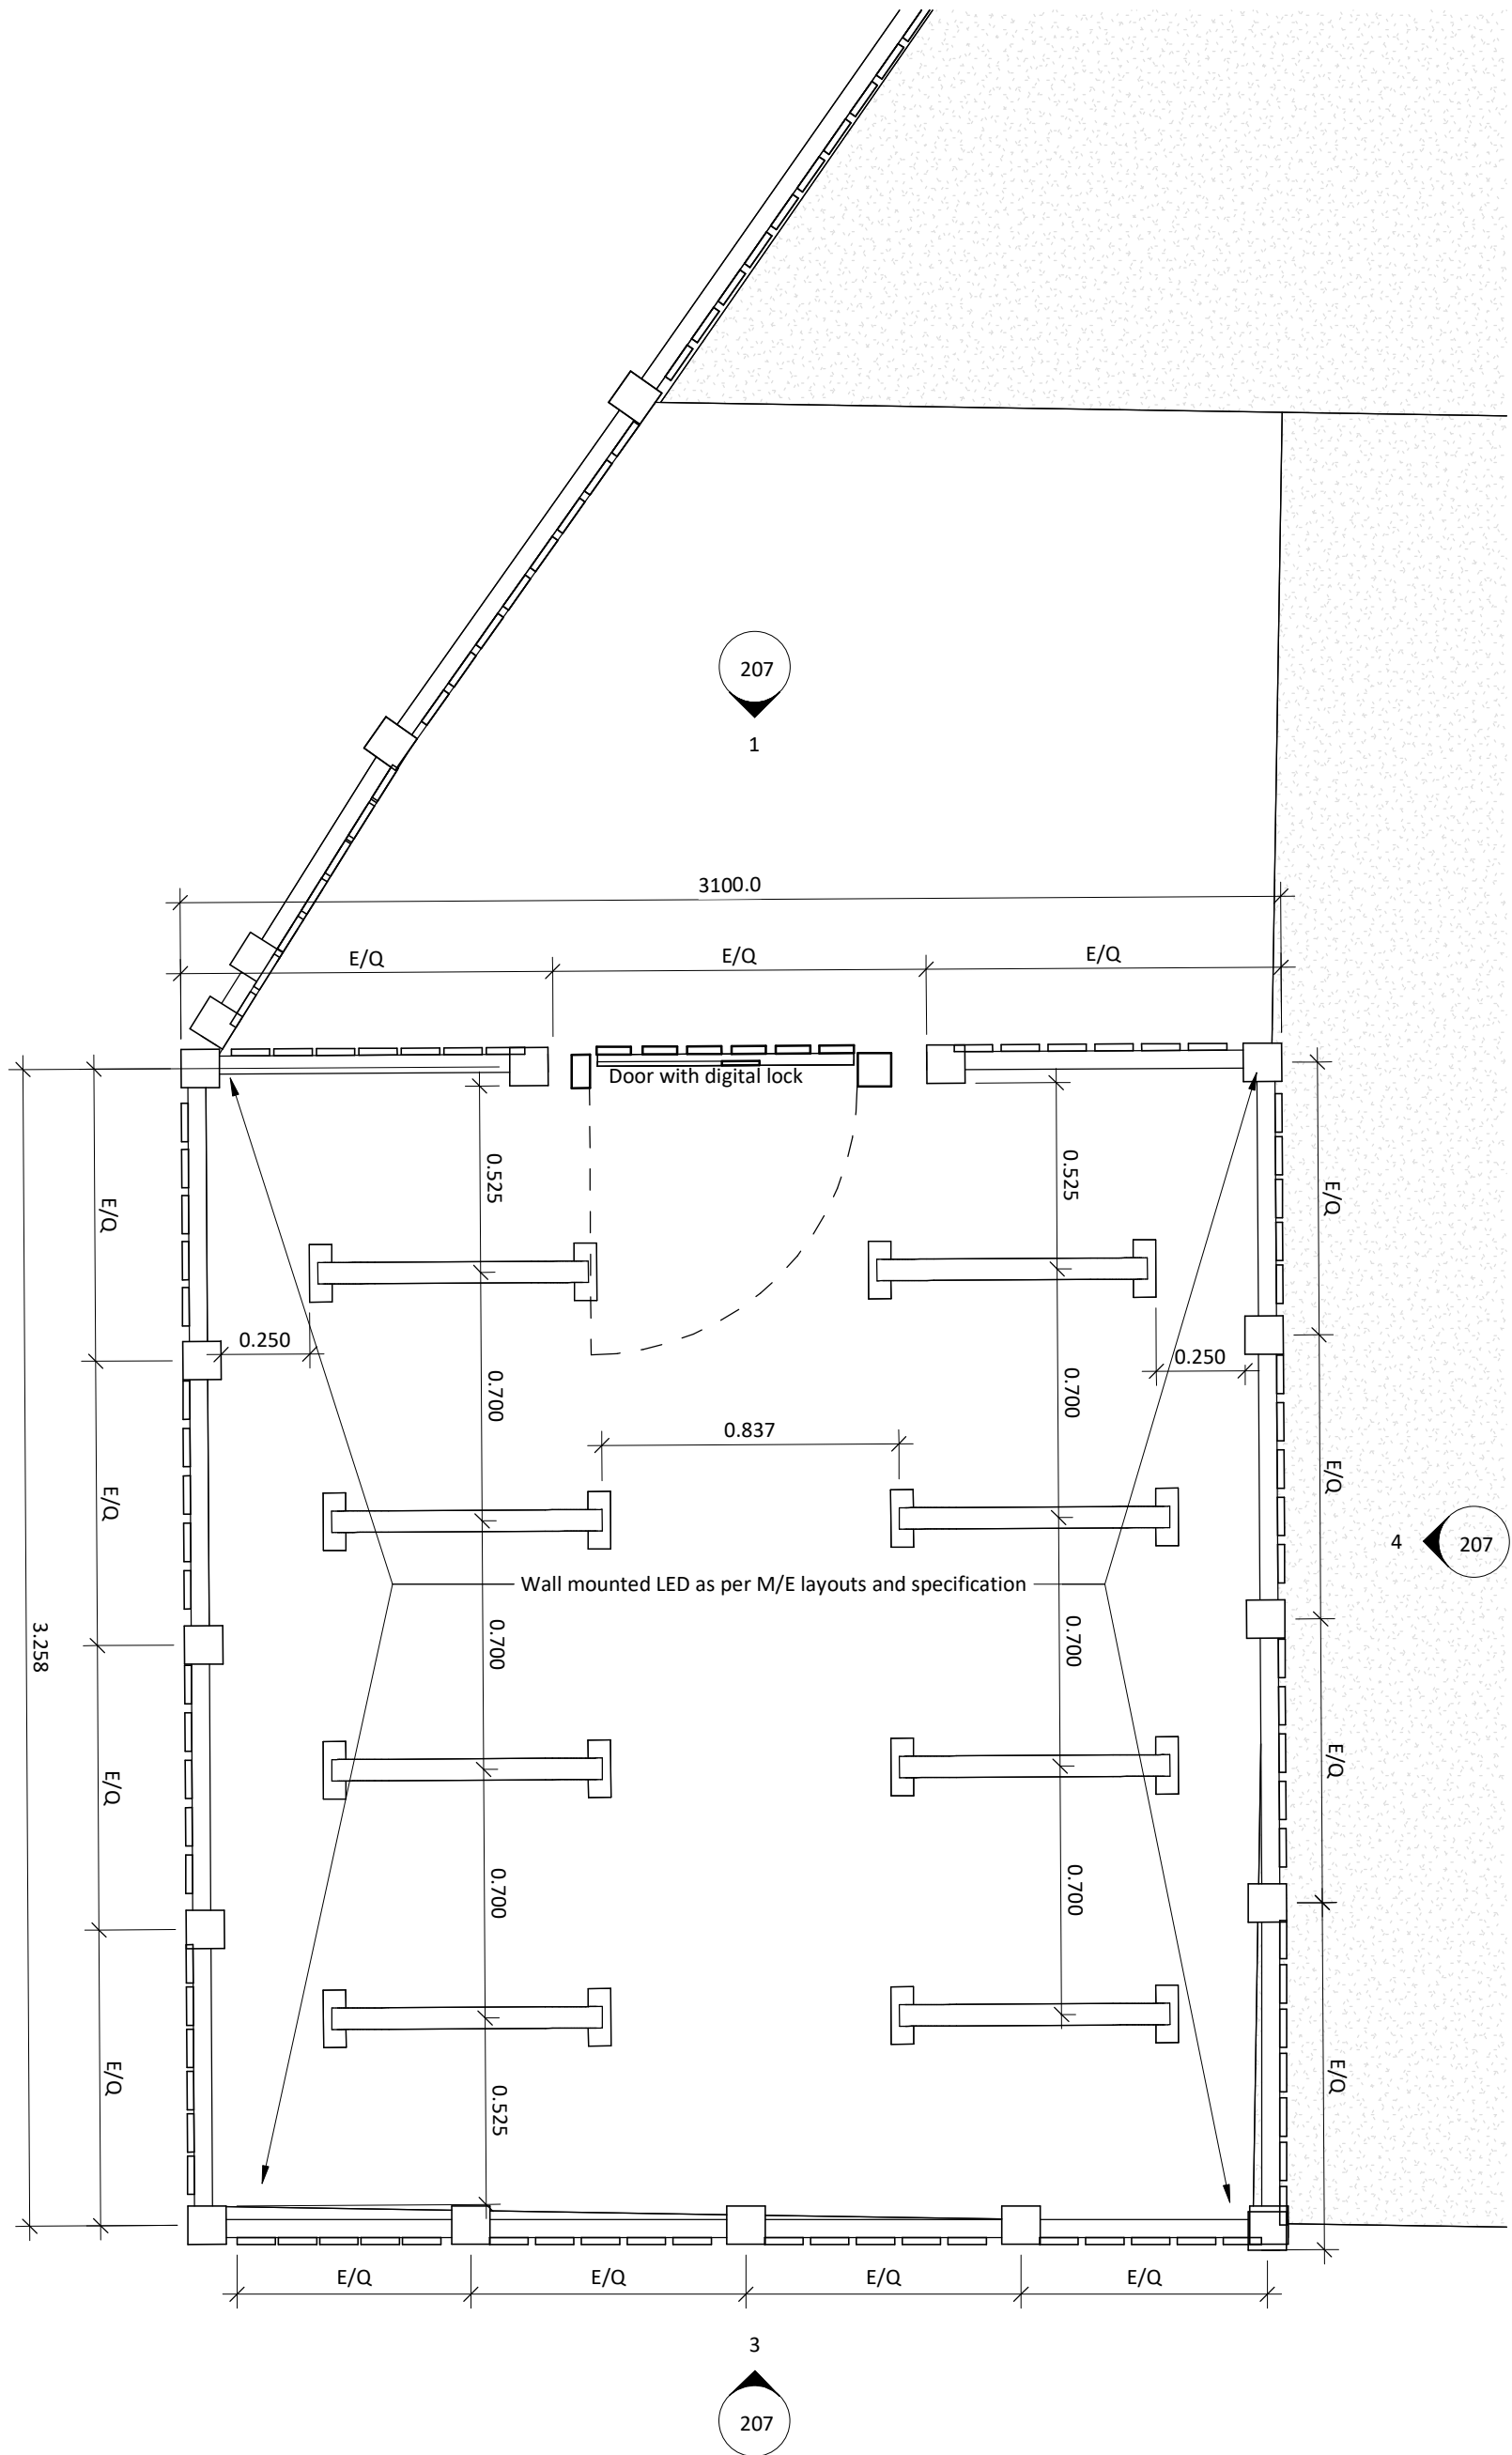

Racks within the enclosure should allow cyclists to lock the frame and both wheels, and are to be obtained from a Secured by Design-approved supplier (see www.securedbydesign.com for details).

00 Bike Store Plan
1 : 20

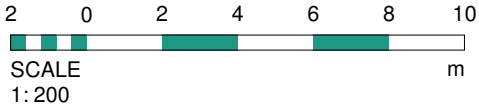

Rev	Date	Int	Description
-----	------	-----	-------------



CLIENT:
WCHG

PROJECT:
Greenbrow Social Club

DESCRIPTION:
Bike Store Details

PURPOSE OF ISSUE:
Construction

DRAWN BY:	CHECKED	DATE:	SCALE @ A1:
ED	MA	25.04.25	1 : 20

JOB NO:	STATUS CODE:	DRAWING NO:	REV
3953	A	207	

FILE IDENTIFIER:
GR-BTP-00-ZZ-DR-A-3953_207

Elizabeth House 486 Didsbury Road Heaton Mersey Stockport SK4 3BS
0161 443 1221 info@bernardtaylor.co.uk www.btparchitects.co.uk