
COPYRIGHT OF ATELIER MB LTD
DO NOT SCALE FROM THIS DRAWING
DIMENSIONS TO BE CHECKED ON SITE





Original partitions to be carefully removed and kept for reuse by future tenants.
Non-original enclosure to partition no.4 to be carefully removed.

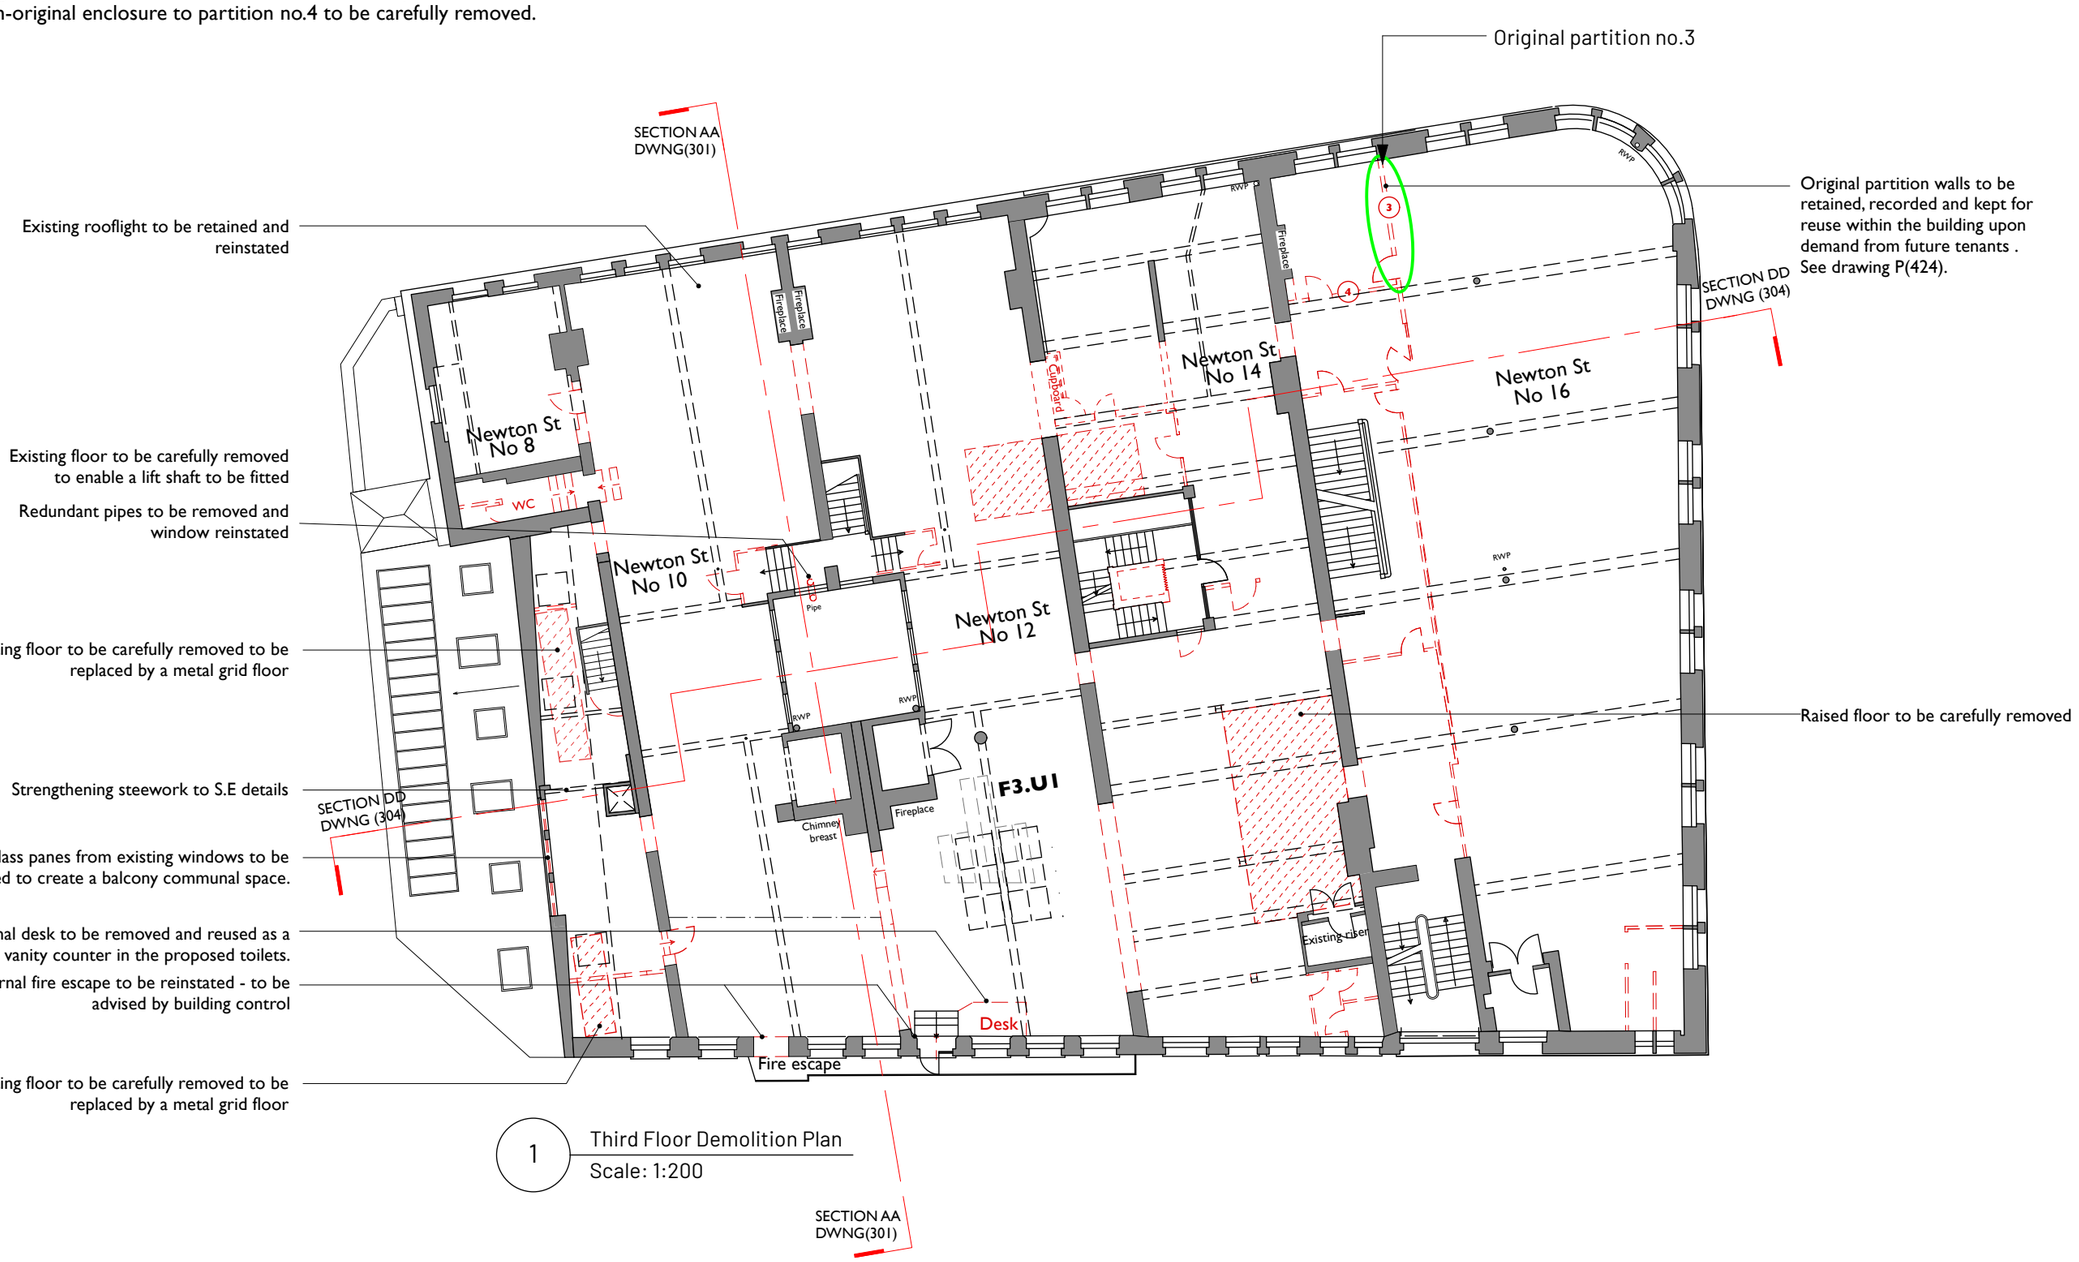

1 Third Floor Demolition Plan
Scale: 1:200

KEY
- Existing
- Proposed
- Downstand beams
- Existing to be removed
- Extent of works
- Drawing reference 1/312 (TBC)

REV	NOTE	DRN	CHK

8-16 Newton Street First Floor Unit 1 Manchester

Third Floor Demolition Plan

SCHEME	2091
DRWG NO.	P(151)
REVISION	
SCALE	1:200
DATE 1st	Jul 25
DRAWN	GS

SK sketch E existing P proposed T tender C construction FI final issue

+44 161 236 0051
ARCHITECT@ATELIERMB.CO.UK
ATELIER.MB