




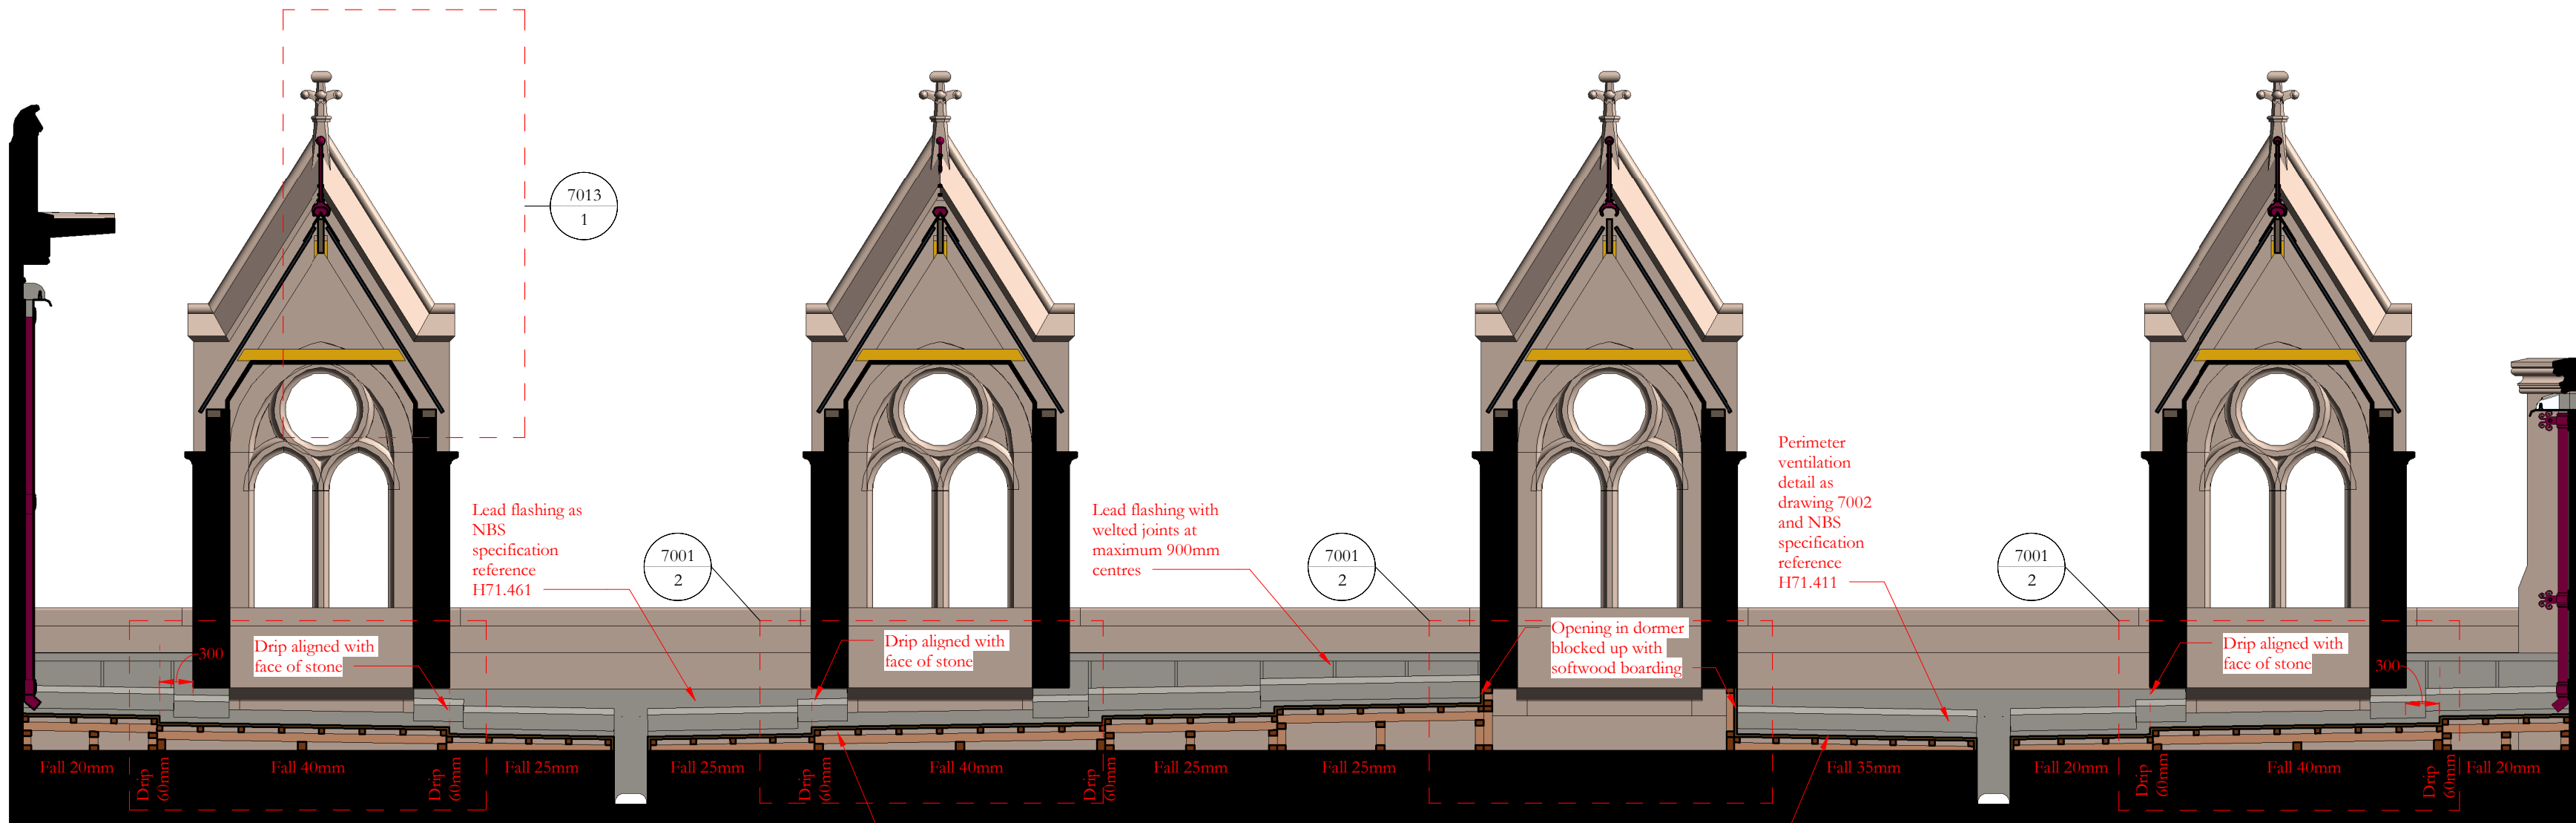


Princess Street gutter
Roof NR01

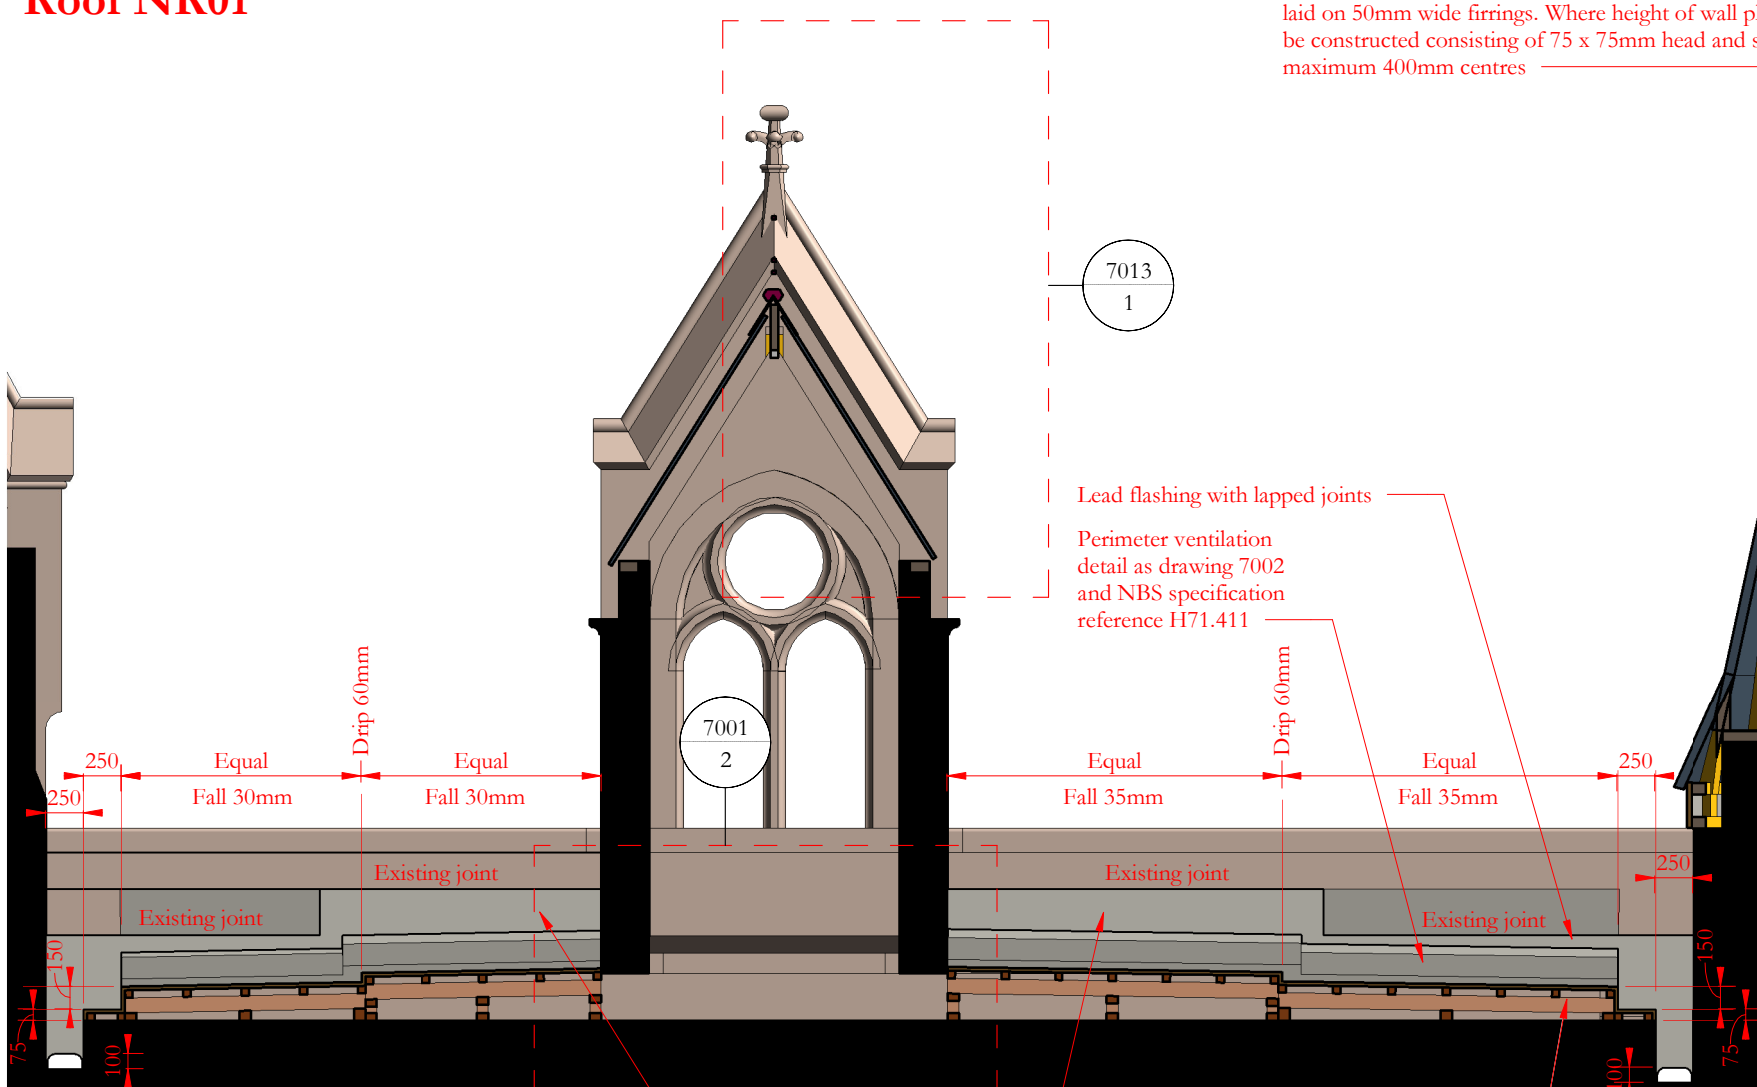


Princess Street gutter east
Roof ER09

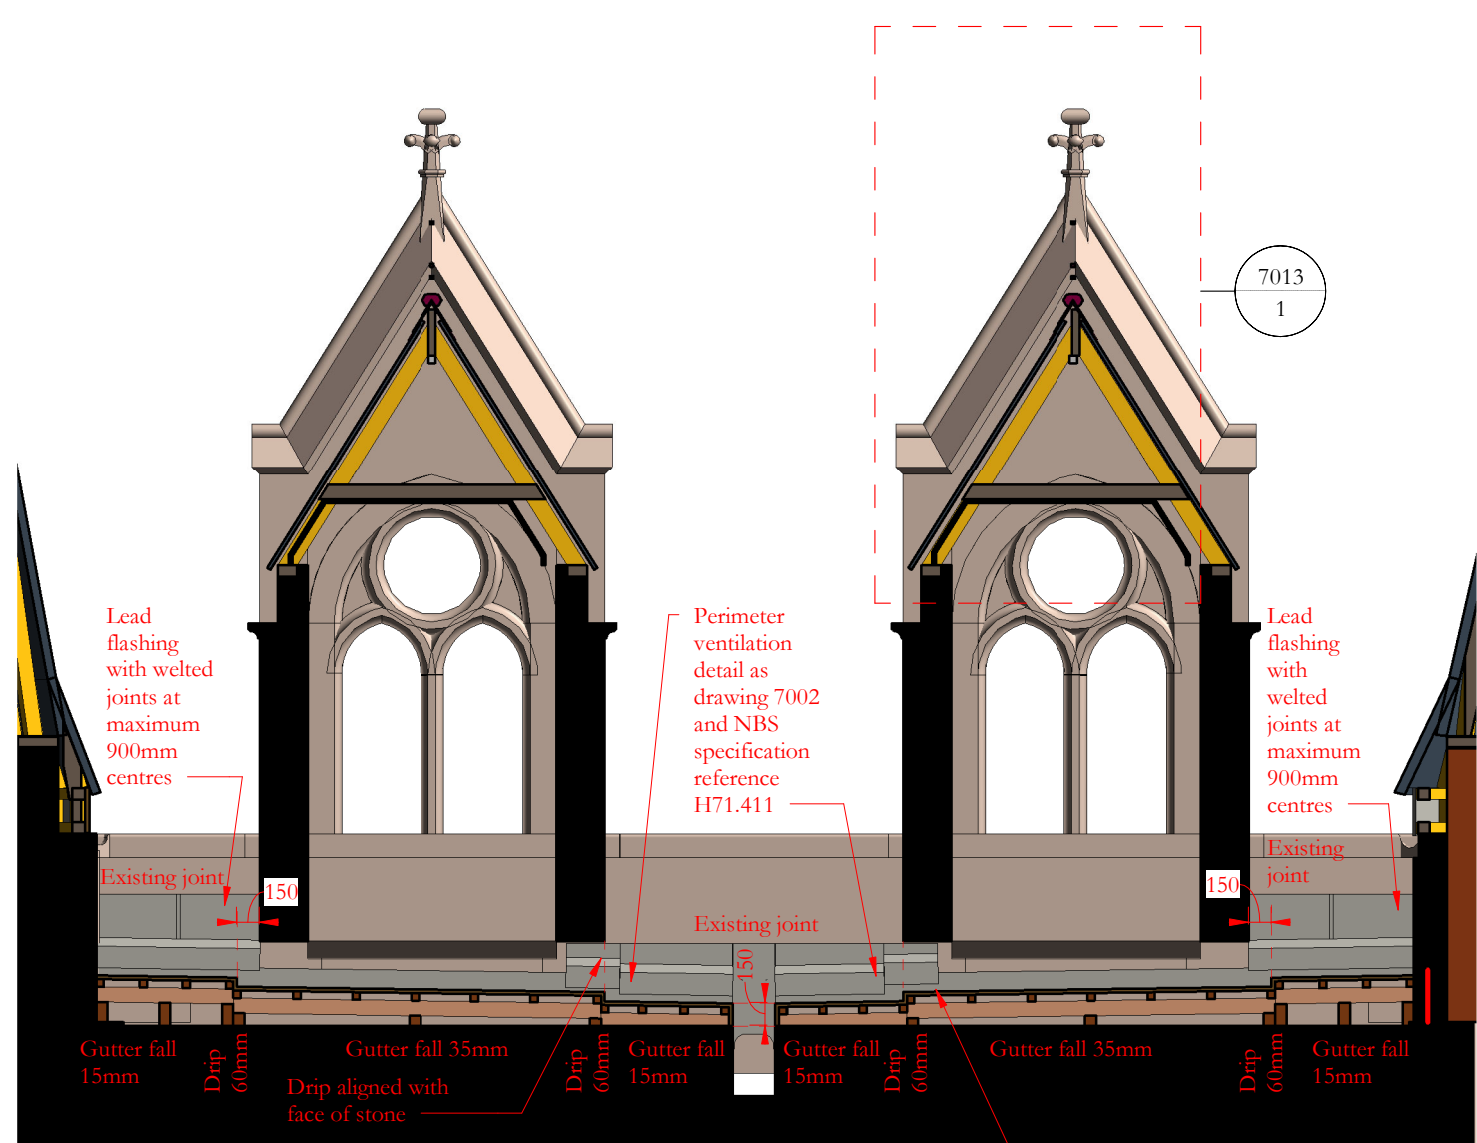


Lloyd Street gutter east
Roof ER04

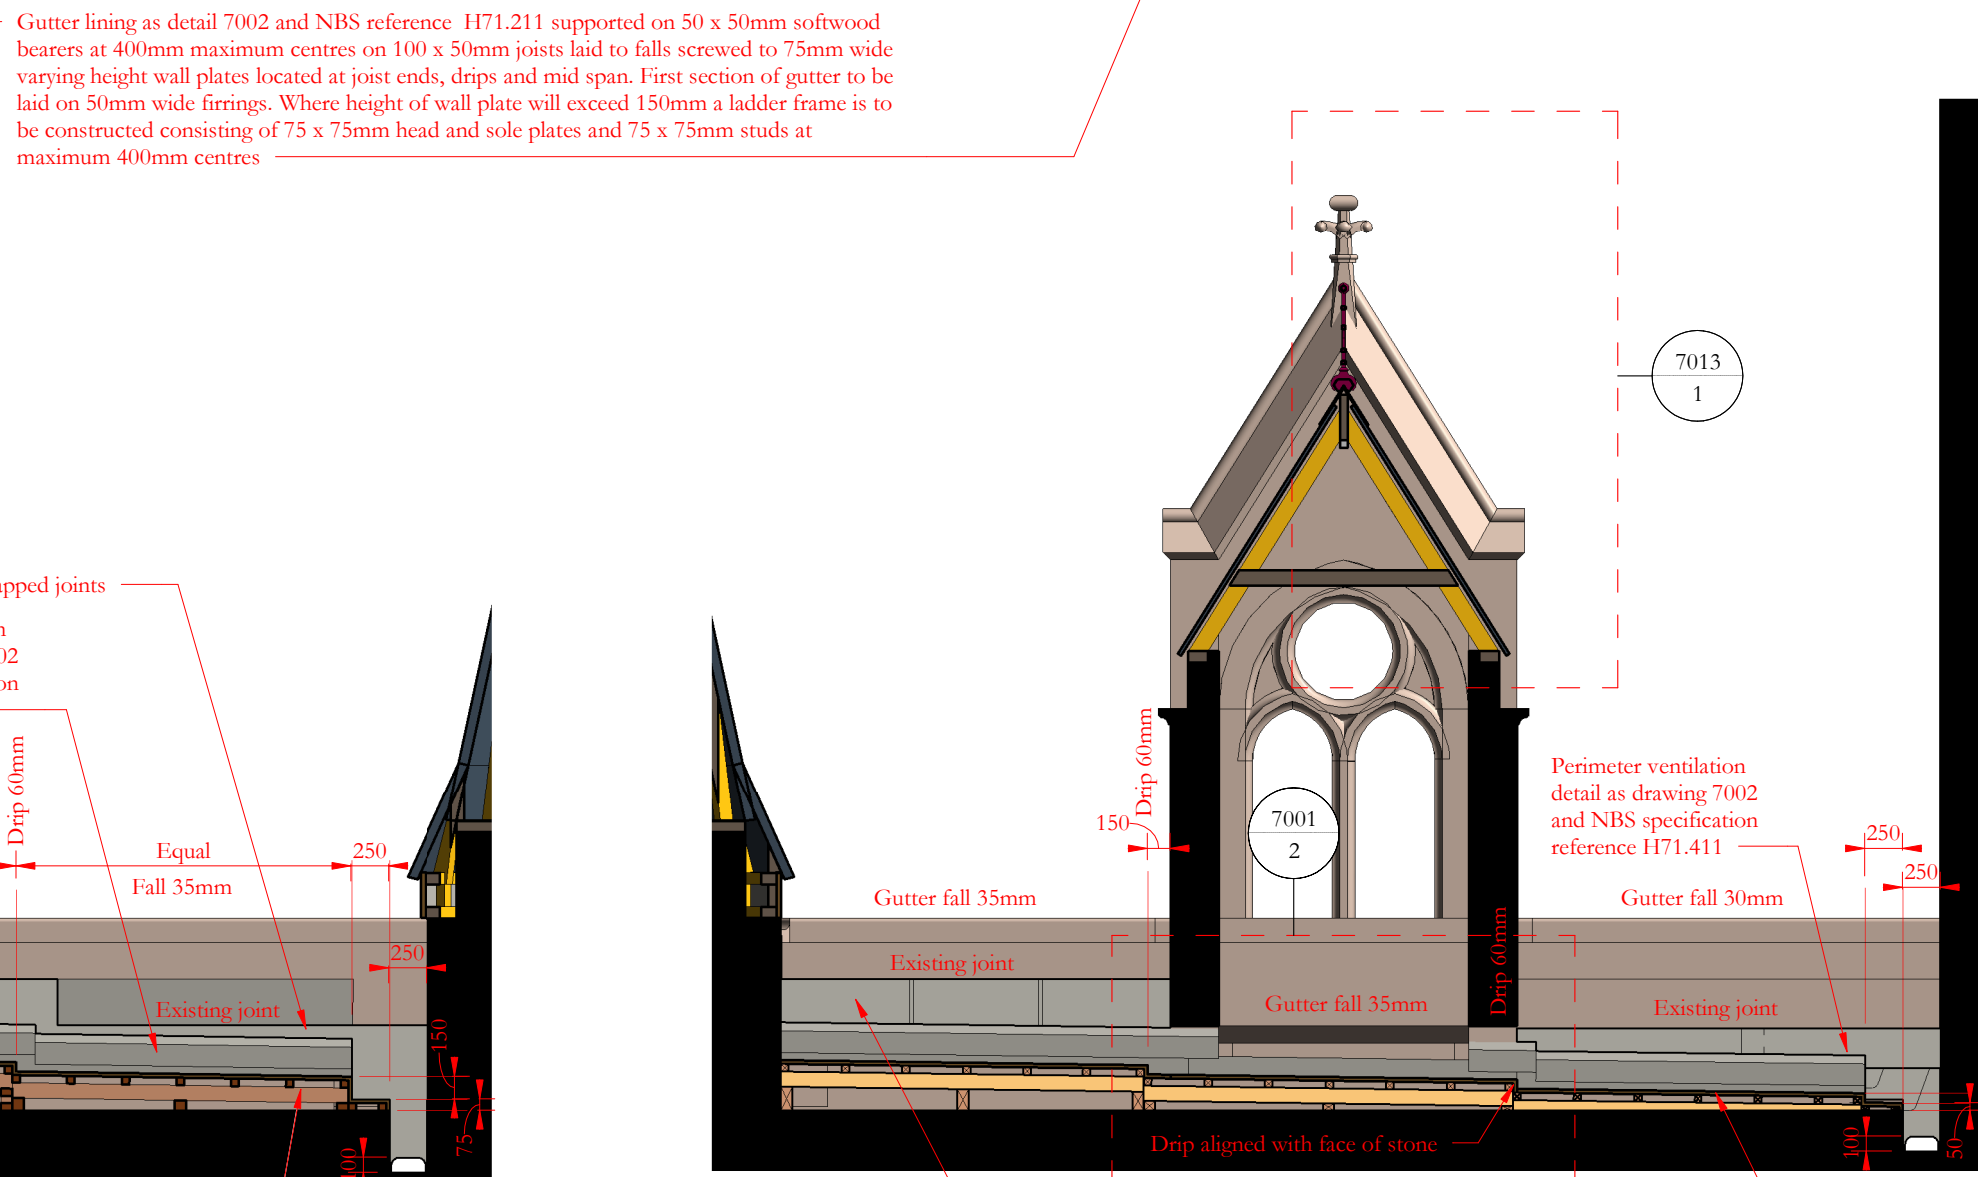

Cooper Street gutter north
Roof ER08

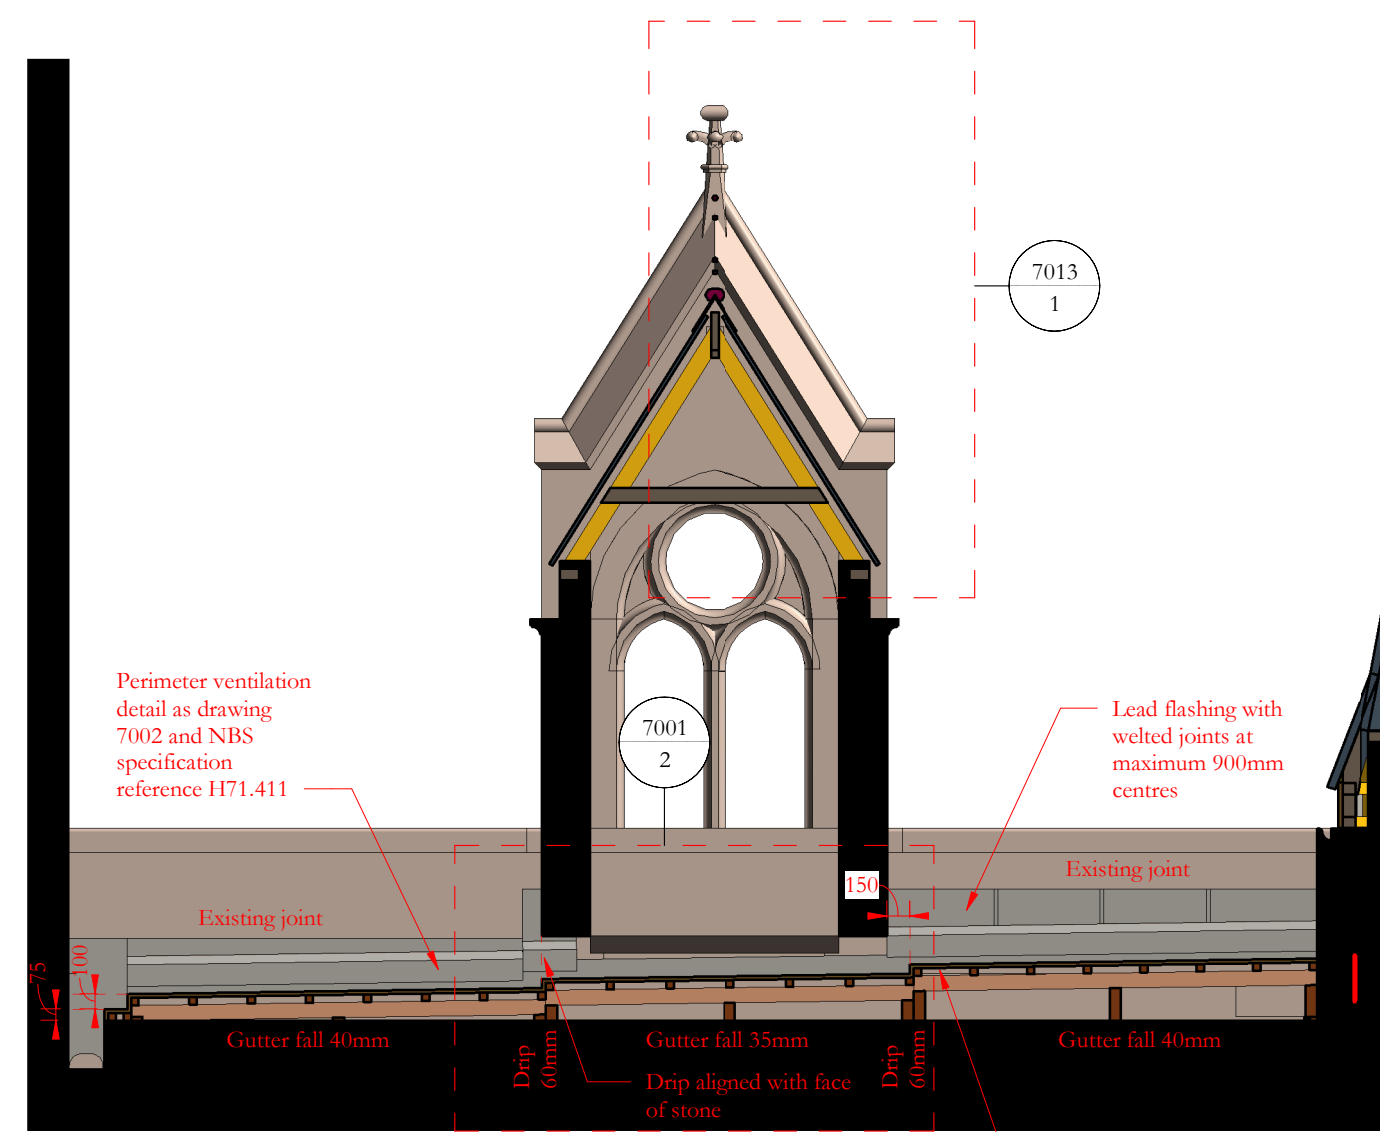


Cooper Street gutter south
Roof ER06

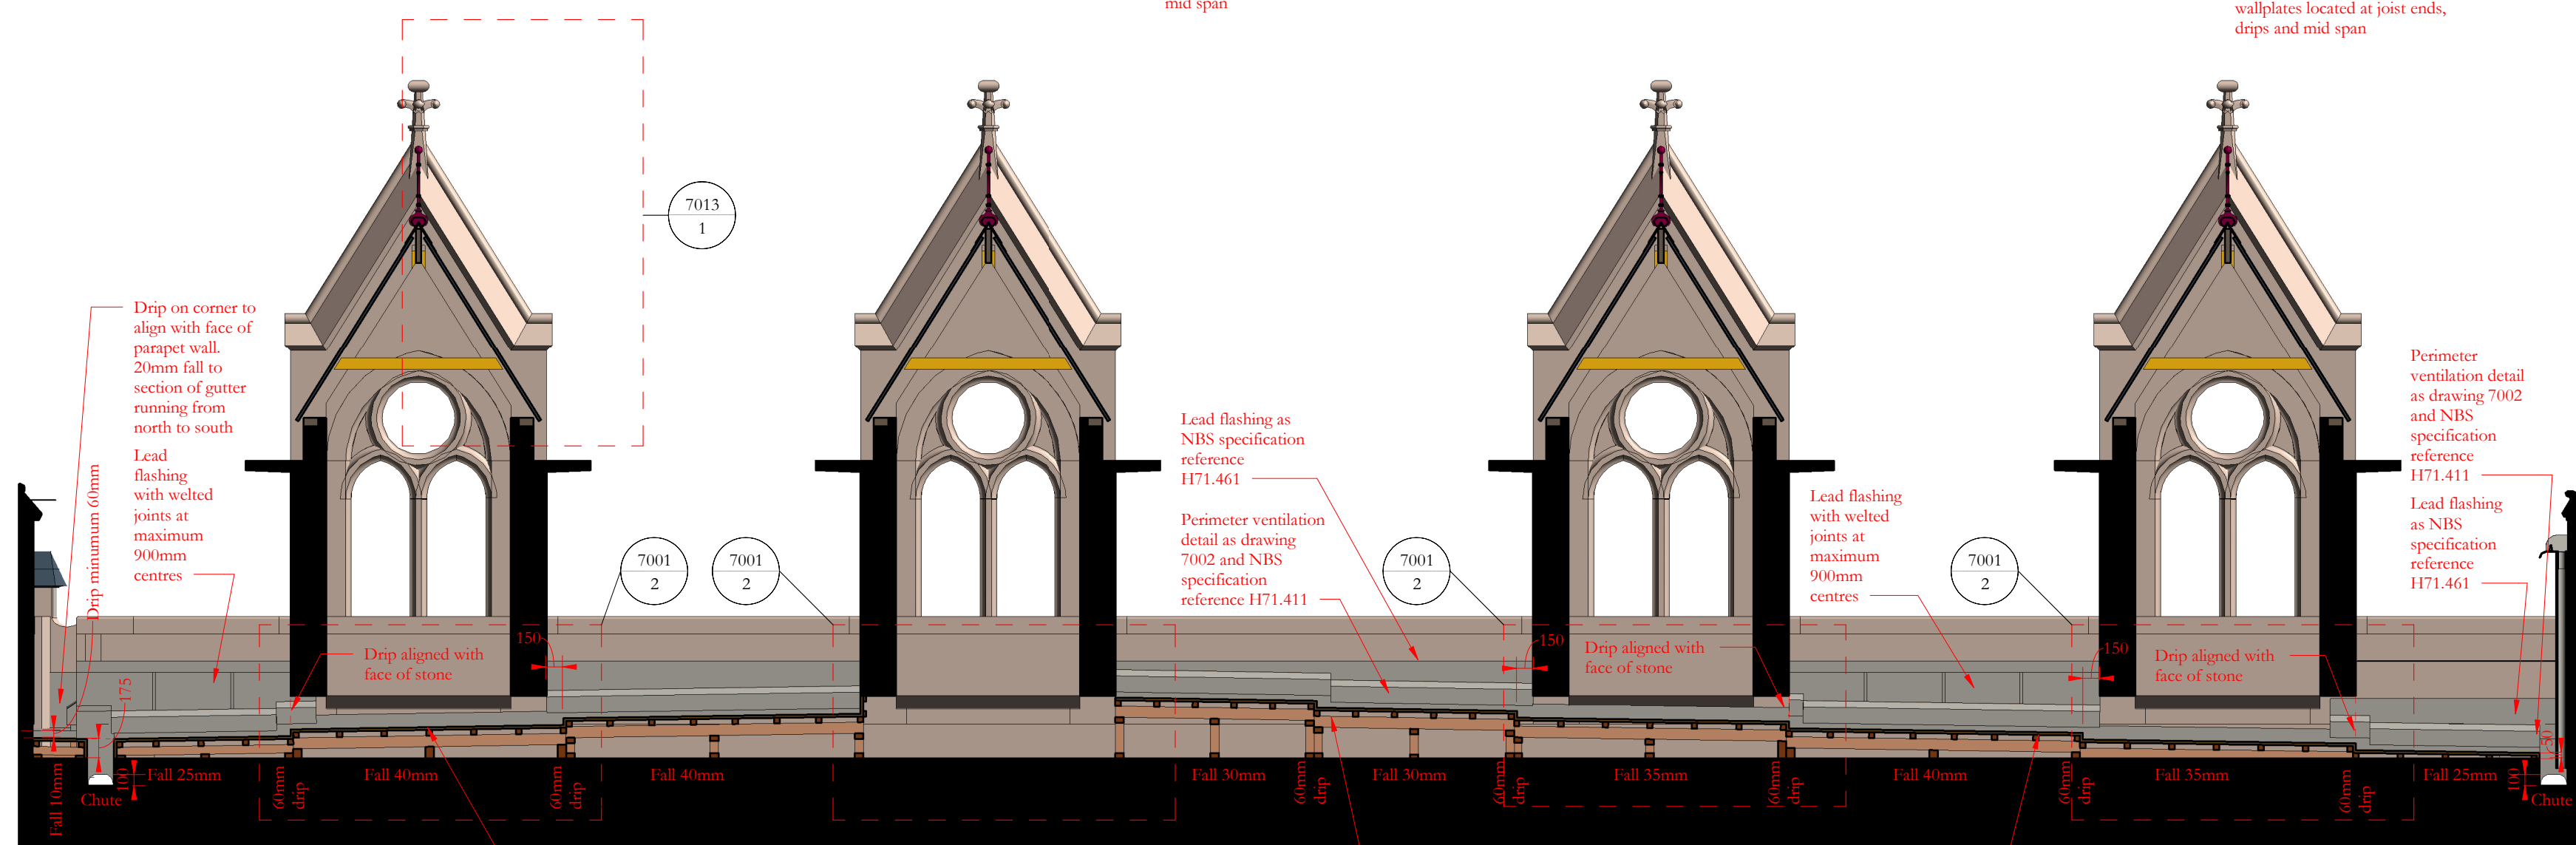

Lloyd Street gutter
Roof SR13

Scale Bars to be used as guidance only - refer to sheet size below									
1:100	mm	1000	2000	3000	4000	5000	6000	7000	8000
1:200	mm	1000	2000	3000	4000	5000	6000	7000	8000
1:500	m	10	20	30	40	50	60	70	80
1:1250	m	10	20	30	40	50	60	70	80

Notes:
Drawings are based on survey data and may not accurately represent what is physically present.
Do not scale from this drawing. All dimensions are to be verified on site before proceeding with the work.
All dimensions are in millimeters unless noted otherwise.
Purcell shall be notified in writing of any discrepancies.

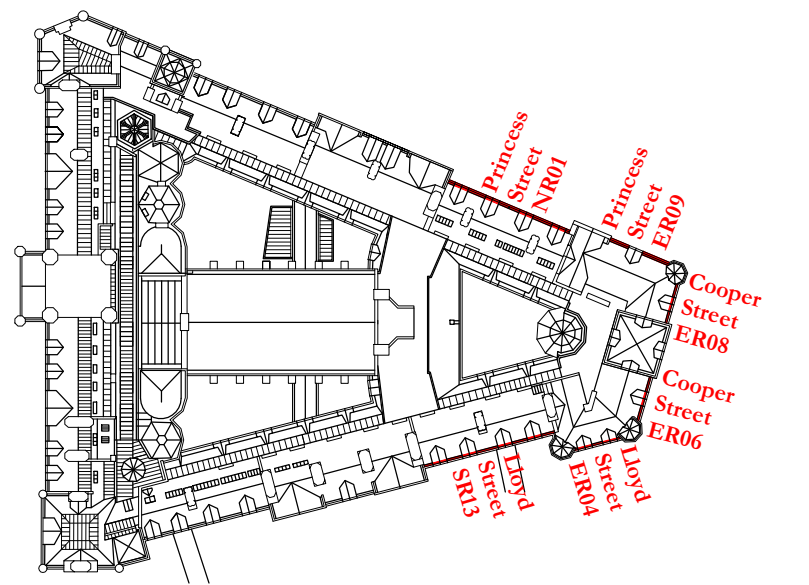

Revision 05: Setting out for gutters to roof NR01 added

Revision 04: Setting out details for Lloyd Street gutter to roof SR13 updated

Revision 03: Setting out details for Cooper Street gutter south ER06 and Lloyd Street gutter east ER04 updated

Revision 02: Details for Cooper Street gutter north and Princess Street gutter east amended and setting out confirmed

Revision 01: Re-issued for construction no change

ISSUE	DATE	APPROVED	DRAWN	DESCRIPTION
05	05/05/2023	GR	JRC	See note in revision cloud
04	22/02/2023	JC	GR	See note in revision cloud
03	24/01/2023	GR	JRC	See note in revision cloud
02	08/08/2022	JC	GR	See note in revision cloud



Project Office, Town Hall, MANCHESTER M60 2L1
+44 (0) 7970 097 432
www.purcelluk.com

PROJECT STATUS RIBA Stage 5

CLIENT Manchester City Council

PROJECT Our Town Hall

DRAWING TITLE Gutter sections for roofs NR01, ER04, ER06, ER08, ER09 and SR13

SIZE & SCALE A1:As indicated

DRAWING STATUS S4 Construction

JOB NUMBER 236959

DRAWING NO. OTH-PUR-TH-RF-DWG-A-4356 05

© PURCELL 2019. PURCELL IS THE TRADING NAME OF PURCELL ARCHITECTURE LTD.

05/05/2023 11:50:49