
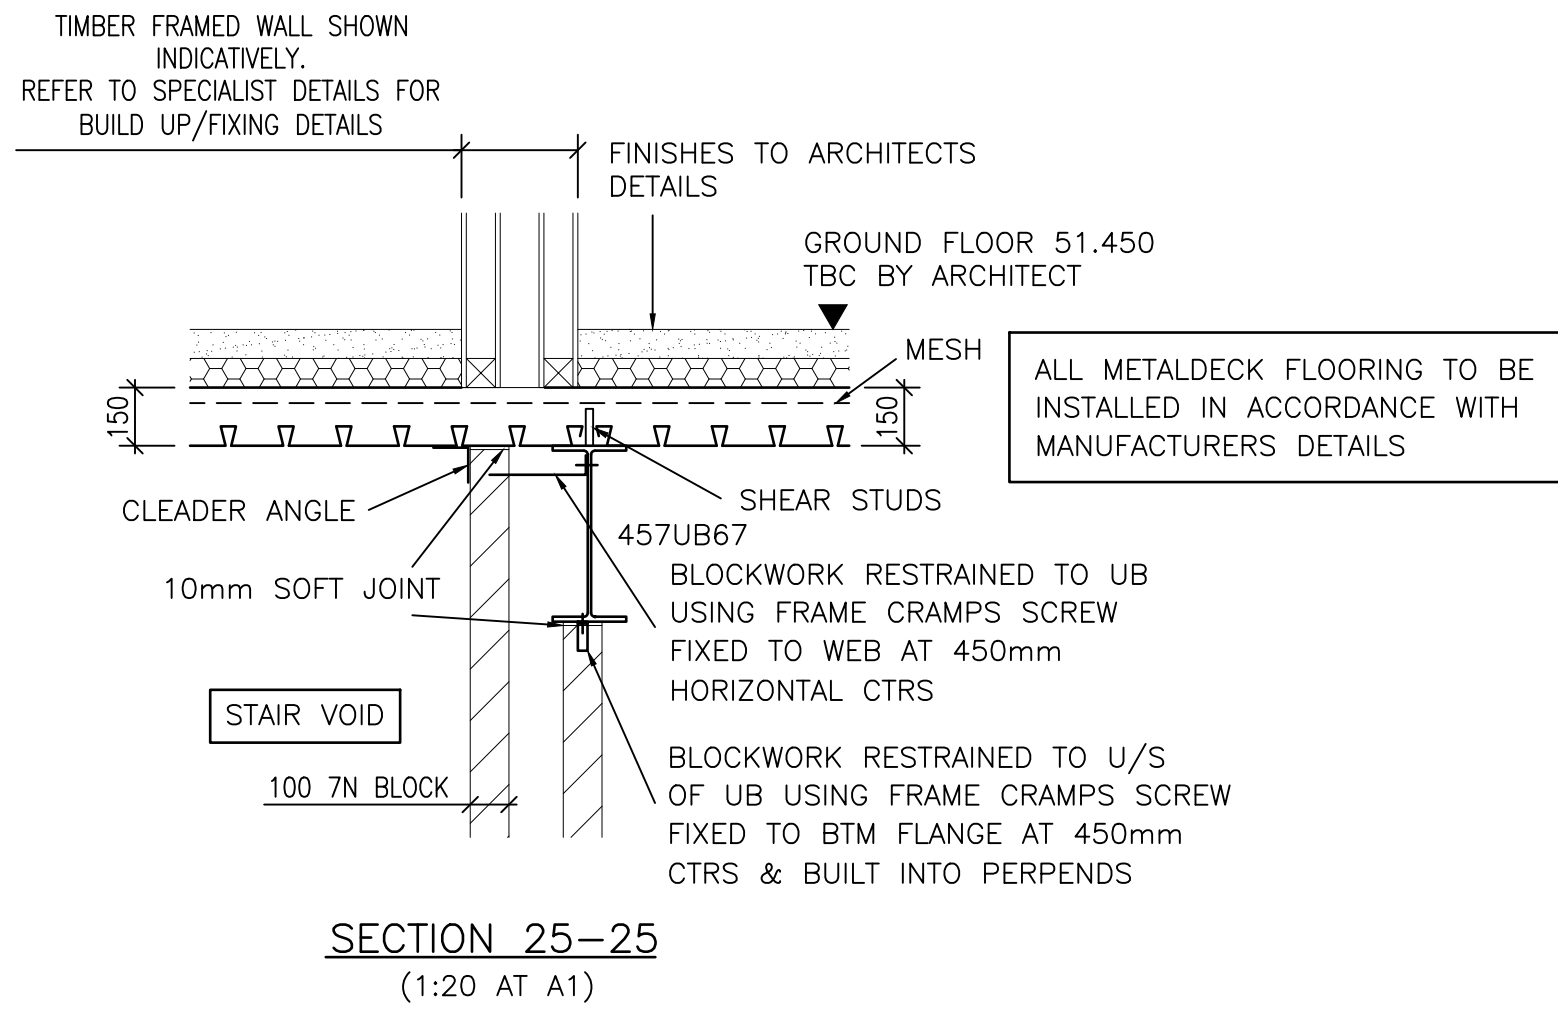
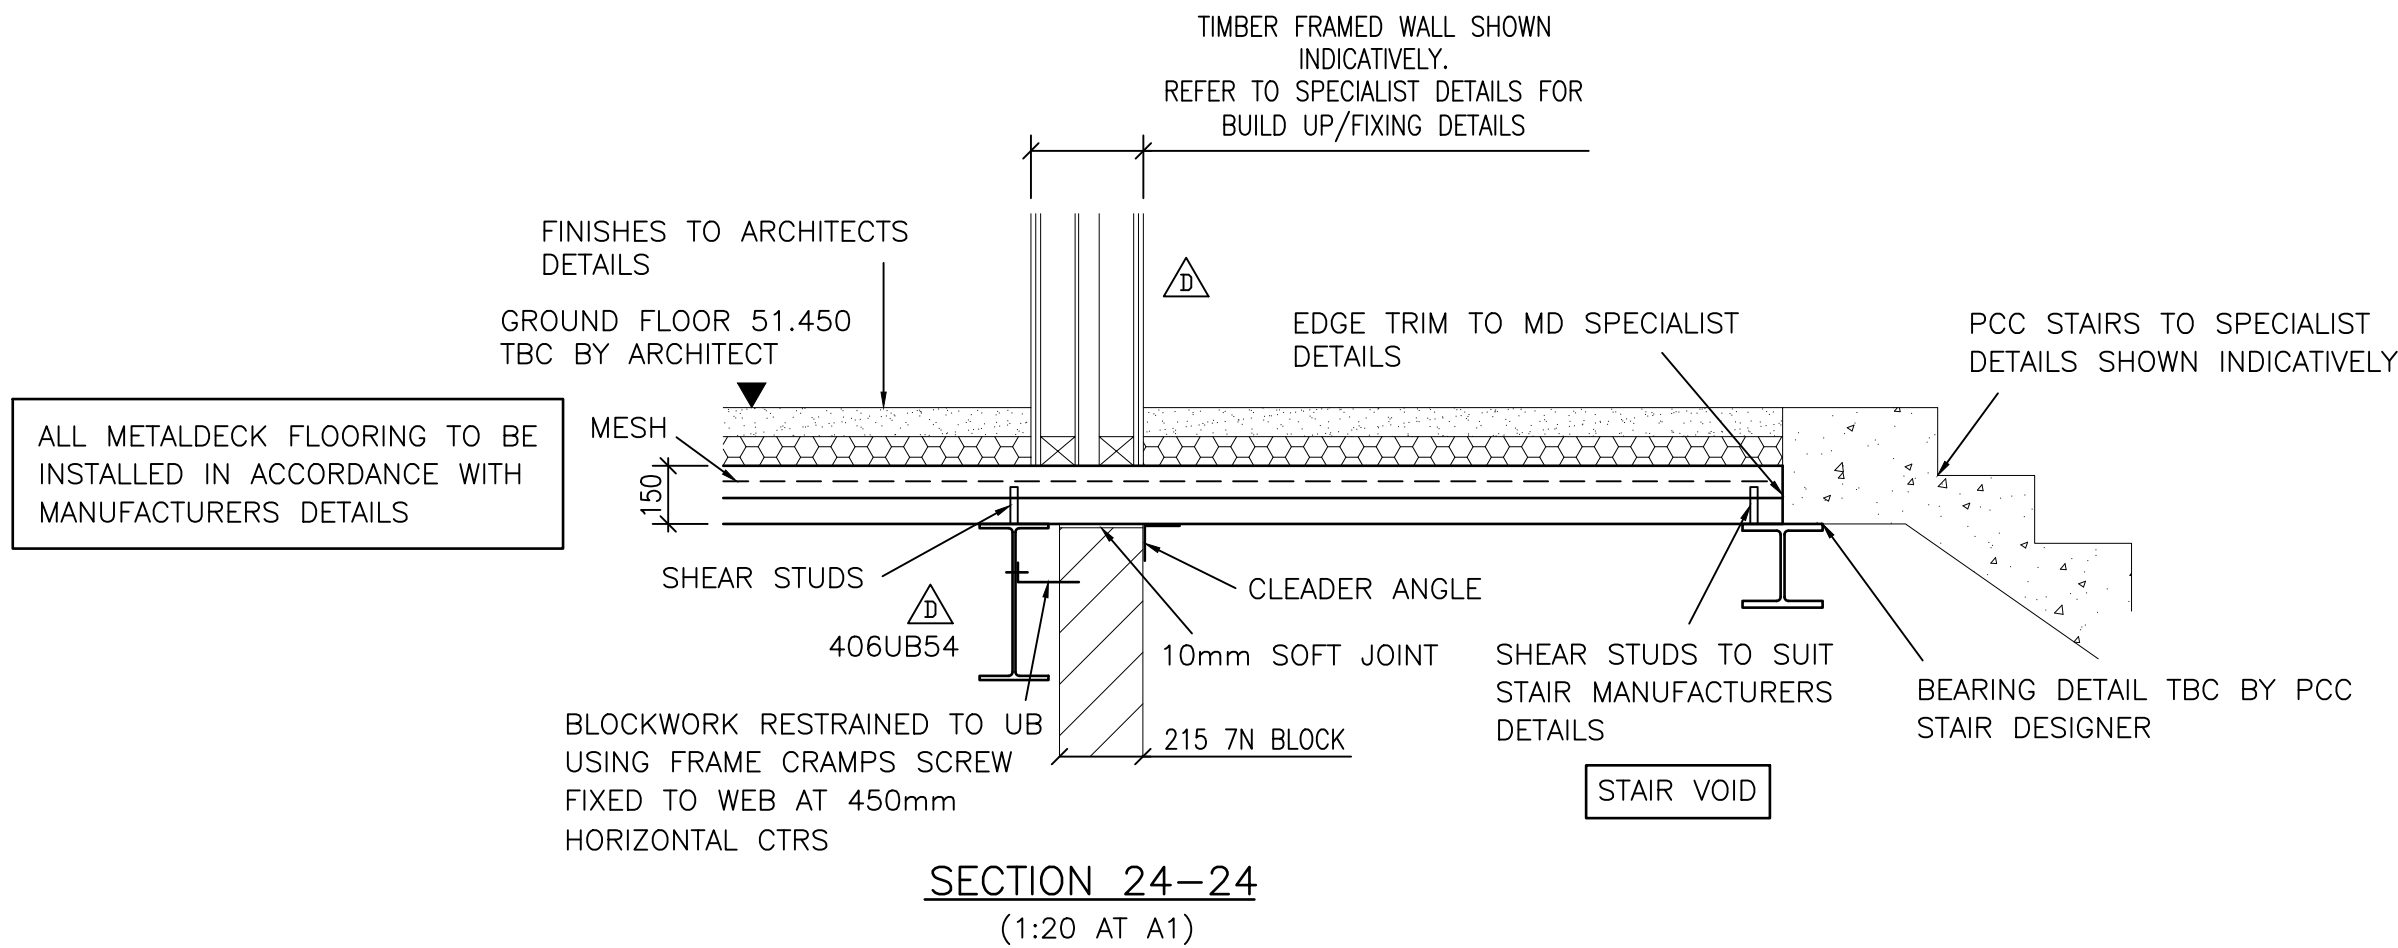
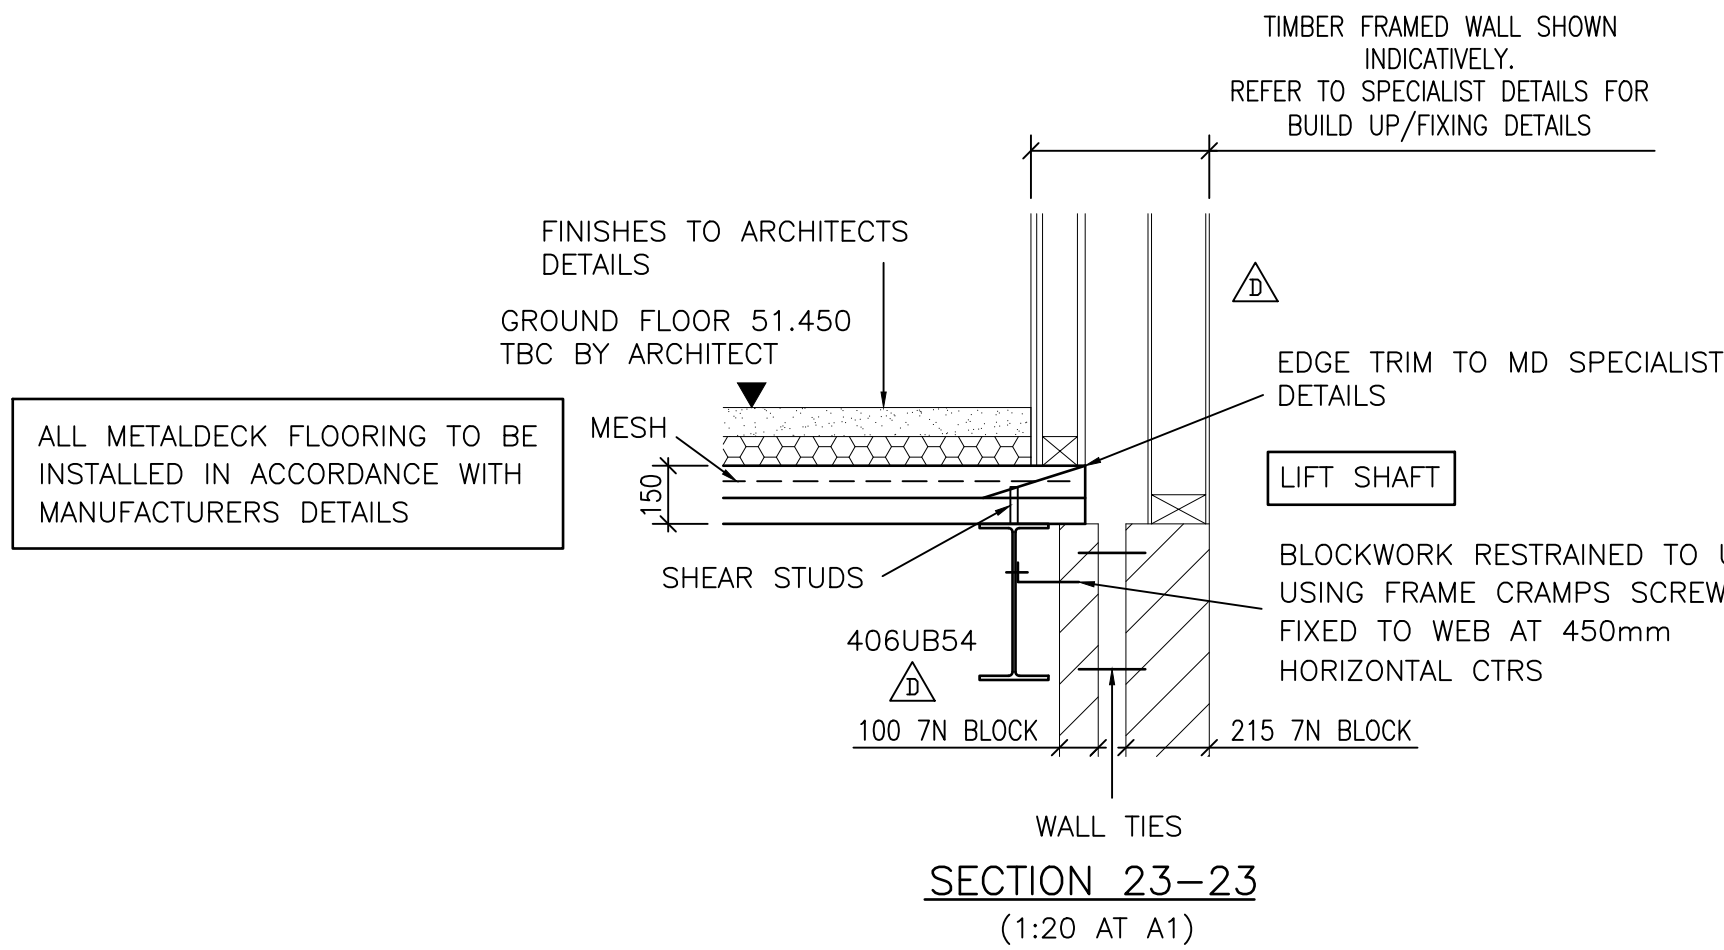
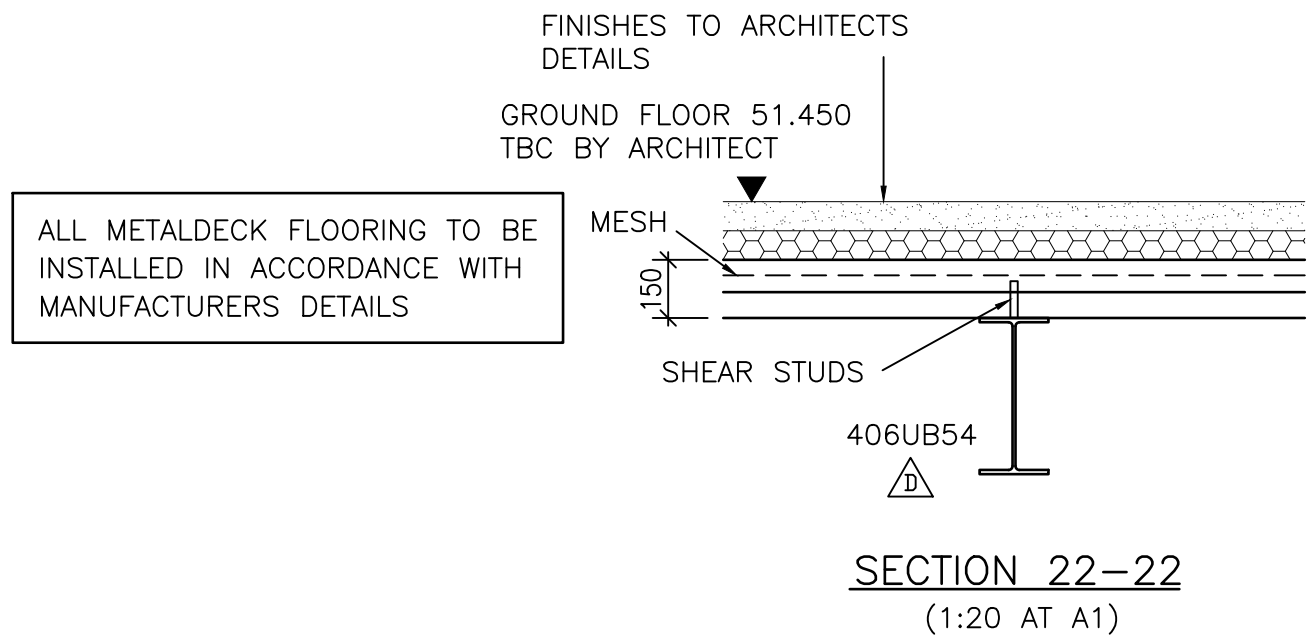
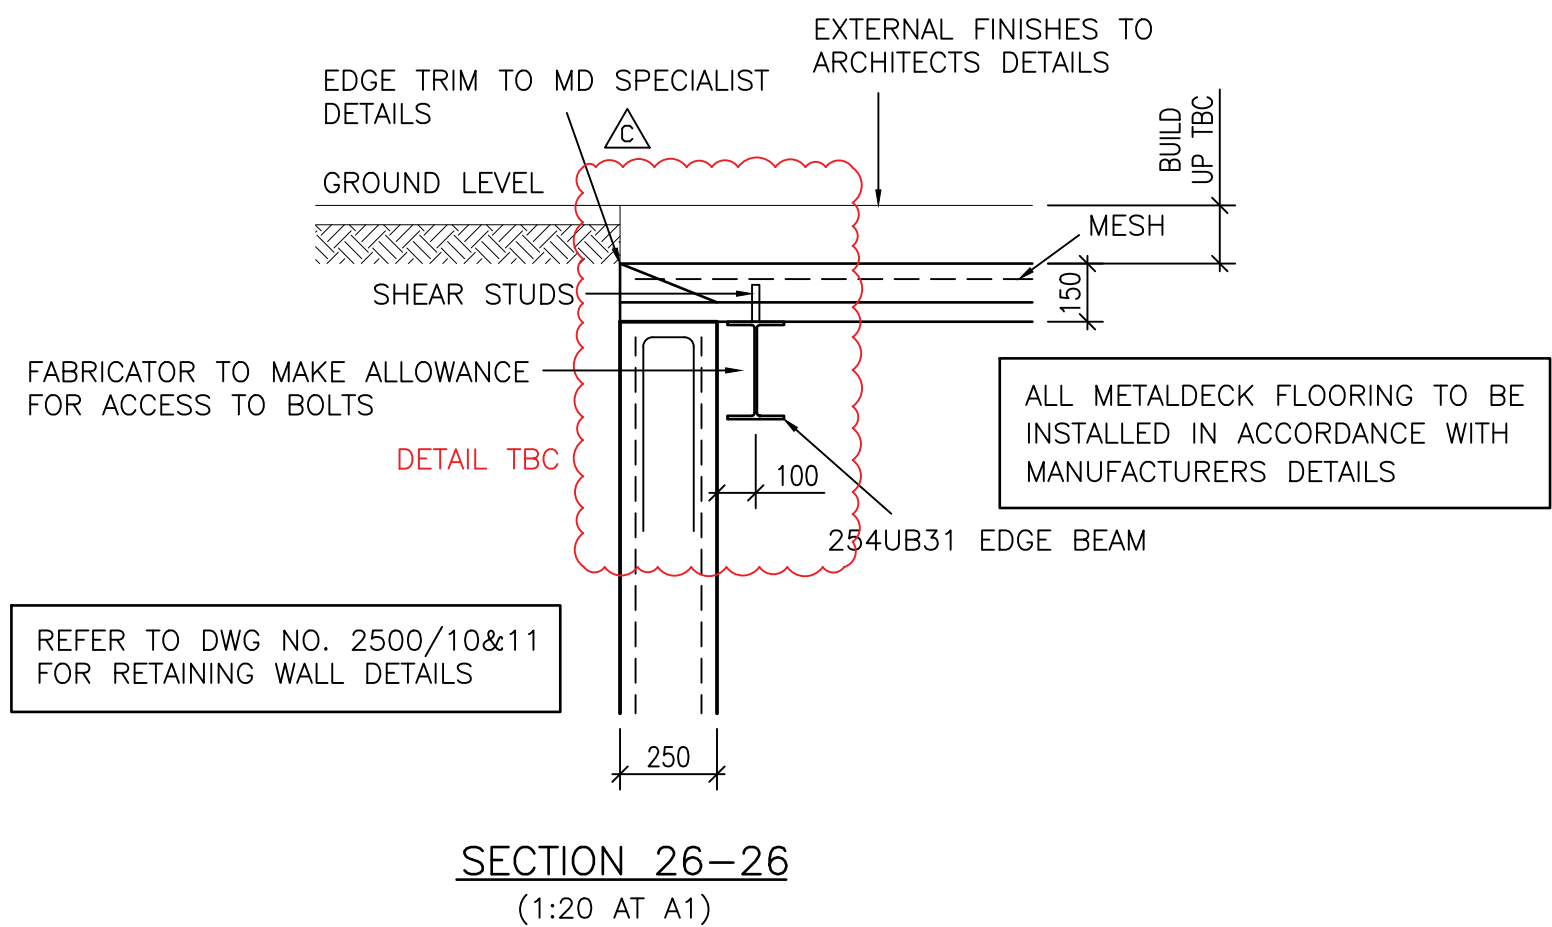
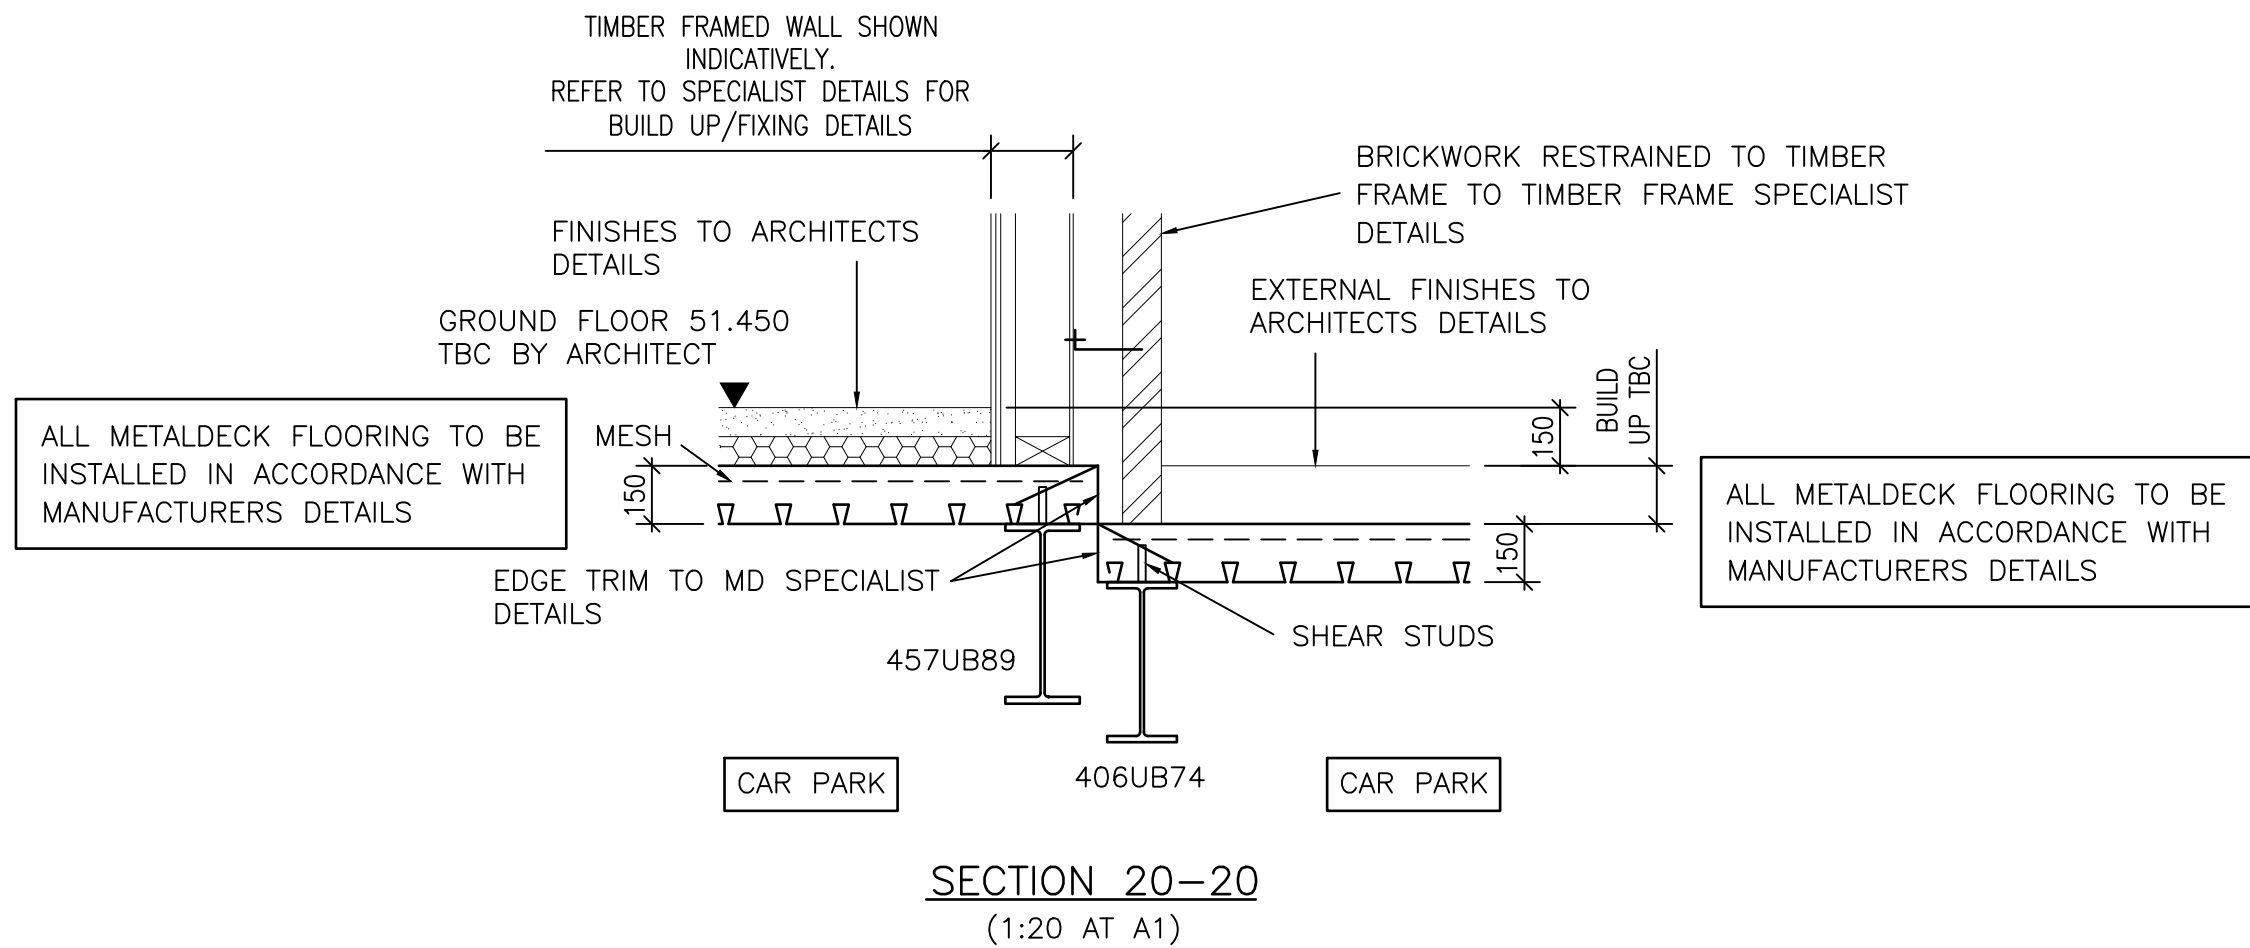
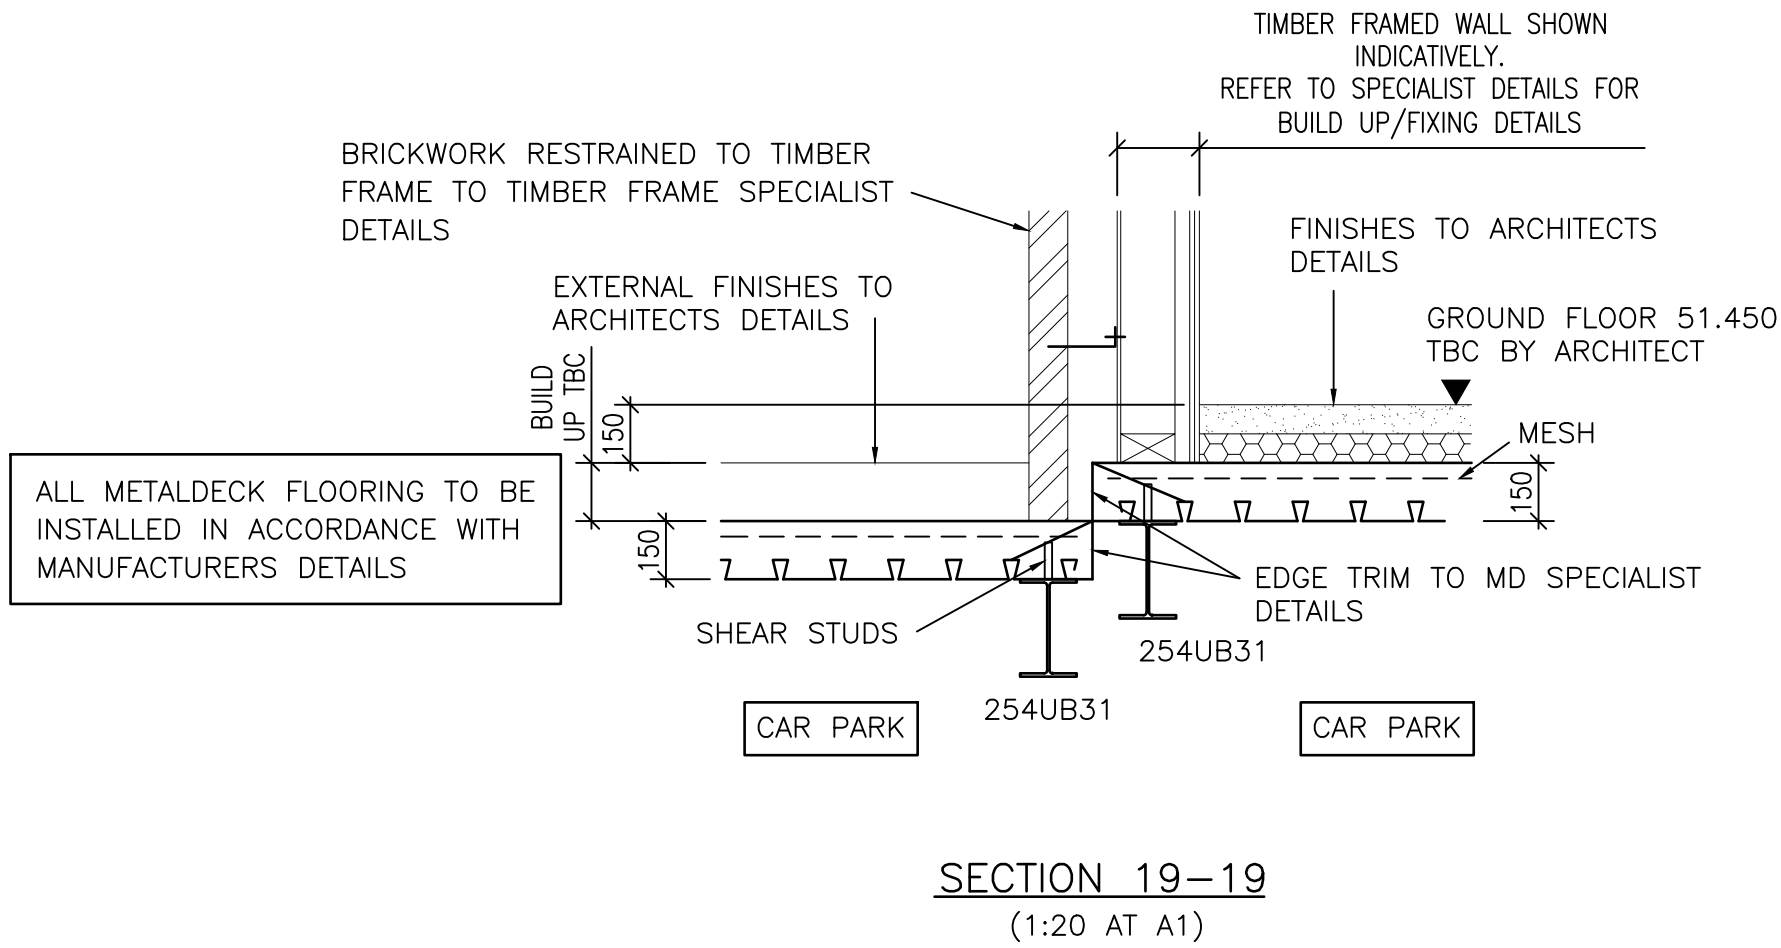


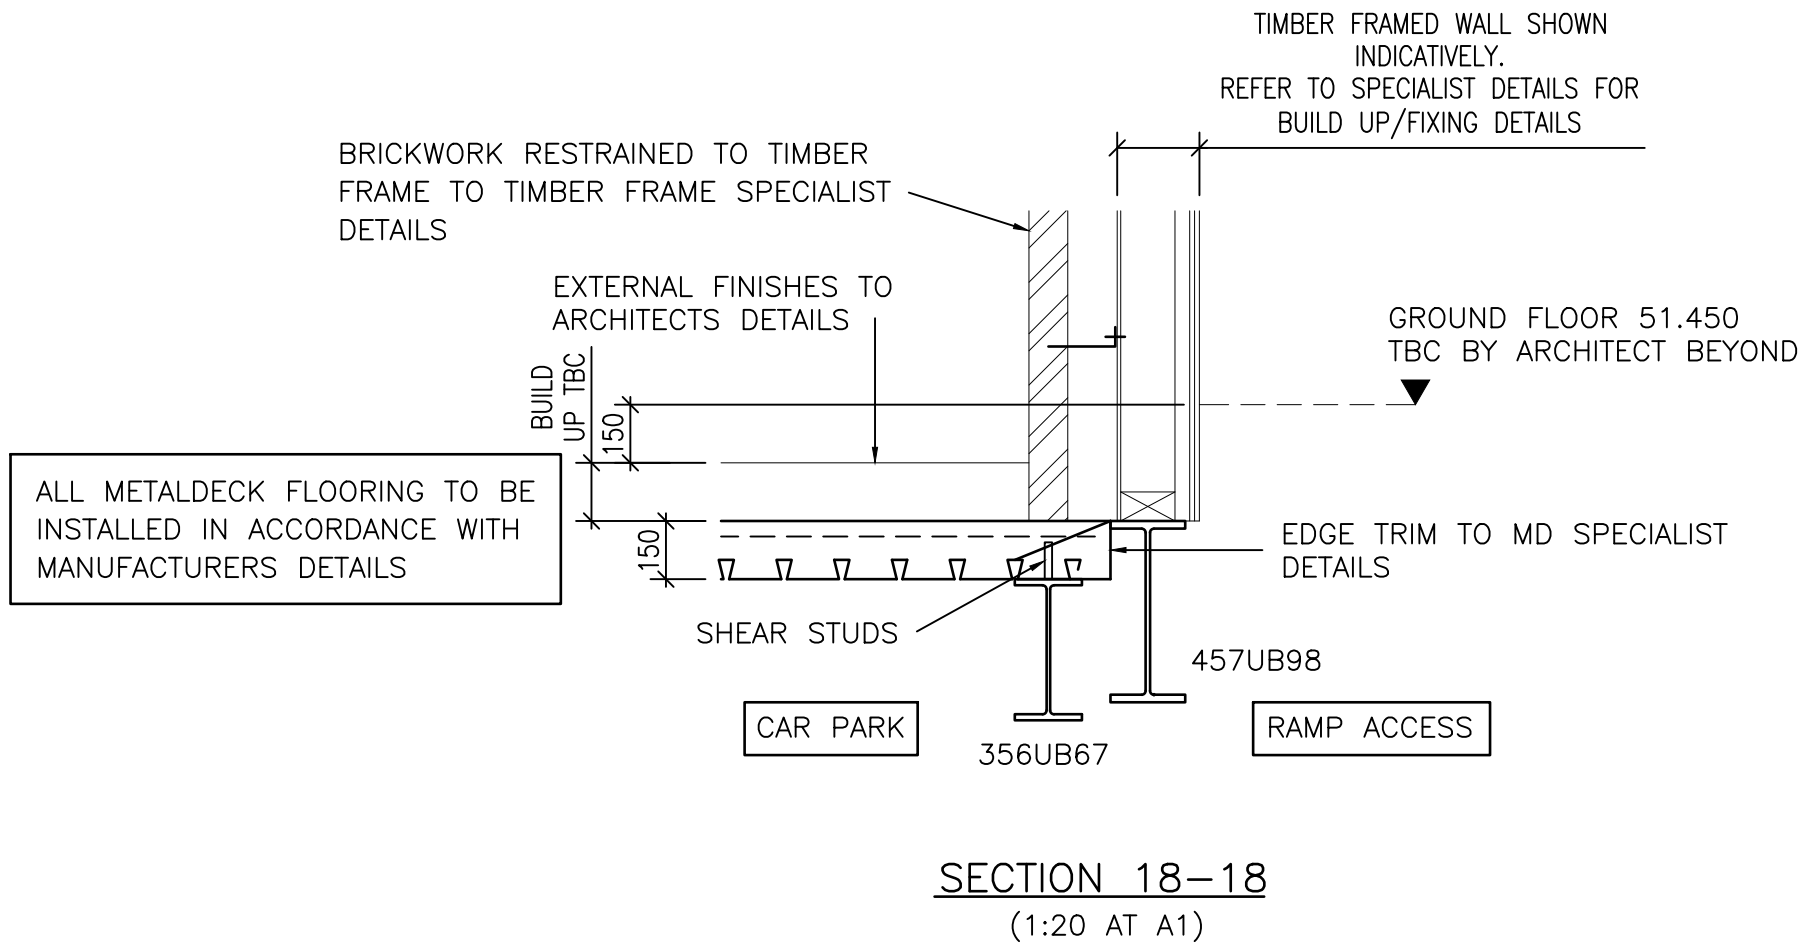

- NOTES:
- 1 REFER TO DWG NO. 2500/08 FOR STEELWORK NOTES.
 - 2 REFER TO DWG NO. 2500/03 FOR METALDECK NOTES.

D	20.04.23	UPDATED SECTIONS 22,23,24&25	S.P.M.
C	22.02.23	UPDATED SECTION 26-26	S.P.M.
B	20.01.23	REVISED SECTION 26-26	S.P.M.
A	13.01.23	CONSTRUCTION ISSUE	S.P.M.
P1	08.11.22	PRELIMINARY ISSUE	S.P.M.
rev	date	revisions	initials

client

08.11.22

project

GREENWOOD ROAD
WYTHENSHAW

drawing

PODIUM SECTIONS
& DETAILS

PWA Philip Wright Associates
Consulting Structural Engineer
21 Union Street, Ramsbottom,
Bury, BL0 9AN
Telephone: 07939 547865
Email: info@philipwrightassociates.co.uk

drawn	S.P.M.	date	08.11.22
scale	1:20	checked	
contract no.	2500	drawing no.	09 D