




The builder must check the site and the approved drawings before commencing the works and must take any working measurements as necessary. Any discrepancy in the drawing must be reported to the client.

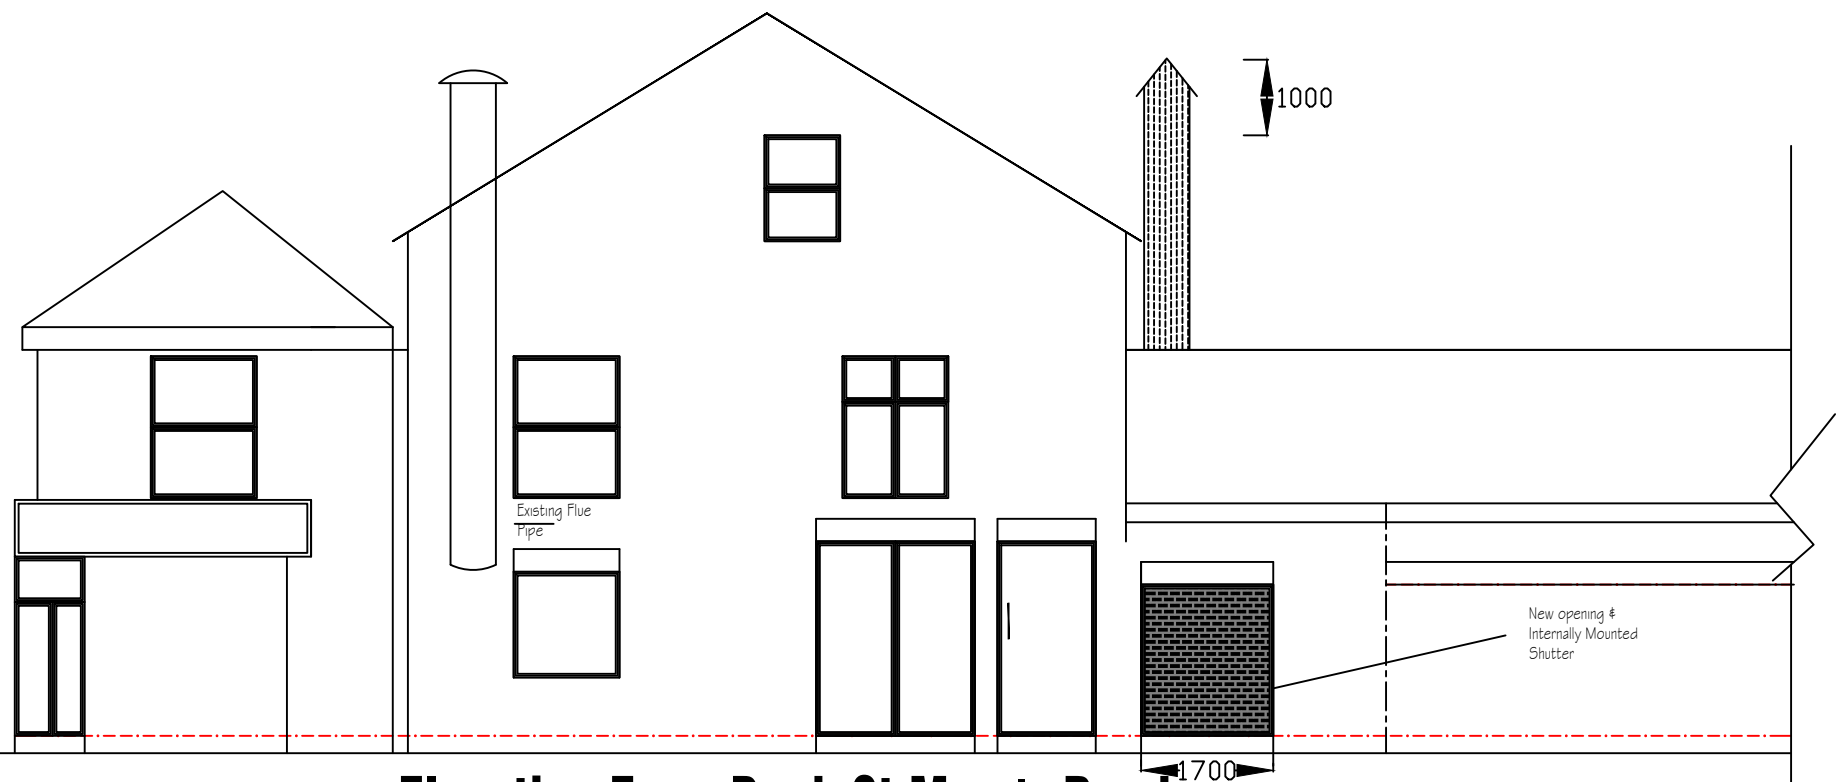


Elevation From Back St Mary's Road

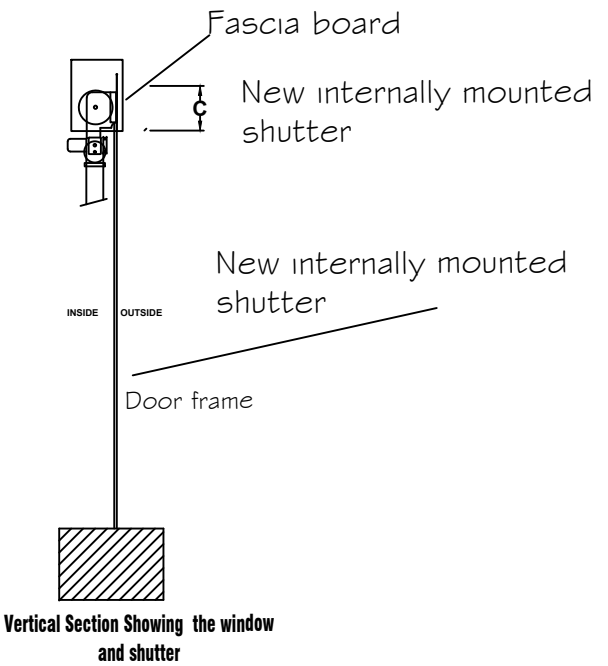

Side Elevation NTS

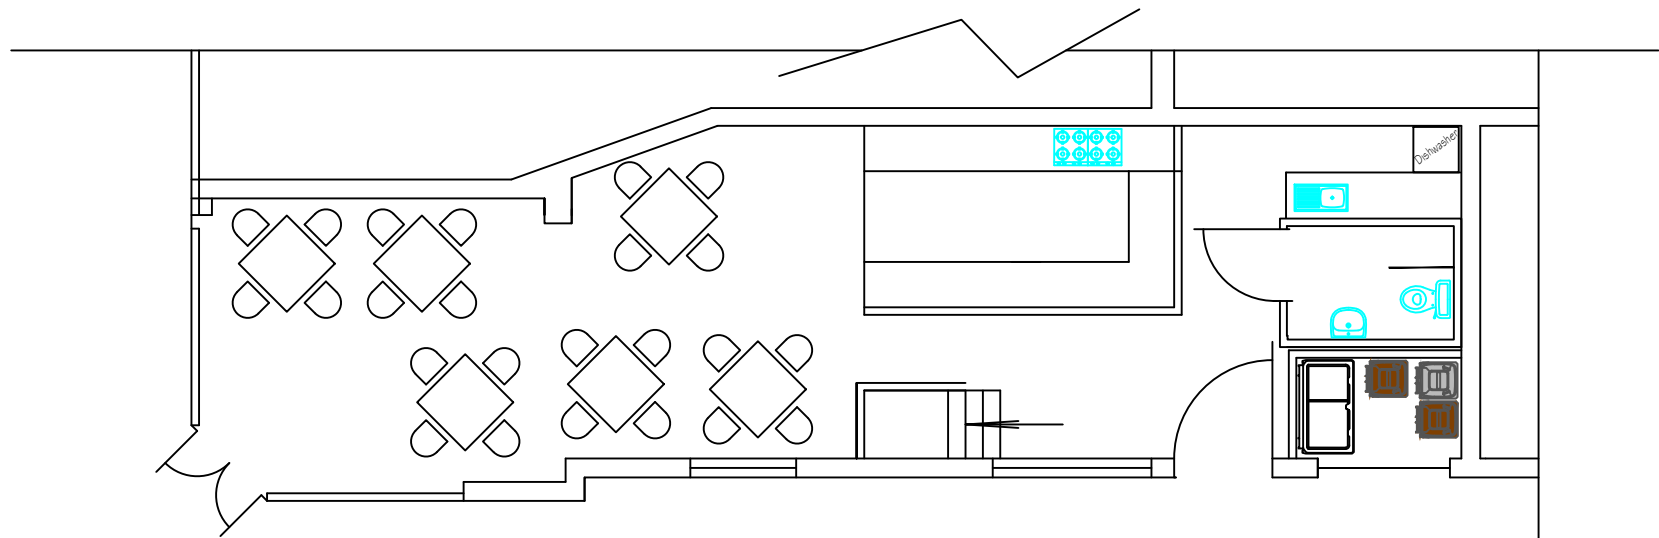

Proposed Bin Location Plan

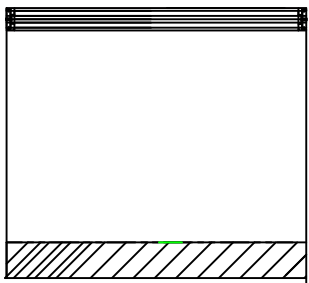

VIEWED INSIDE LOOKING OUT

REVISION			
no.	date	description	initial
<div><div>H S H</div><div>Engineering Design Services Ltd 428 Cheetham Hill Road Cheetham Manchester M8 9LE. UK 01617956385,07940197 333</div></div>			
project title	Proposed change of use of the ground floor from a shop to Restaurant Class E including the installation of an external flue pipe.		
client	LPR Ch Ltd		
dwg. title	Proposed Plan & Elevations		
dwg. no.	sheet no.	scale.	job no.
06		1:100 • A3	
595 Cheetham Hill Road M8 5EJ			
drawn by.	checked by.	approved by.	date
TZ			Dec 24