



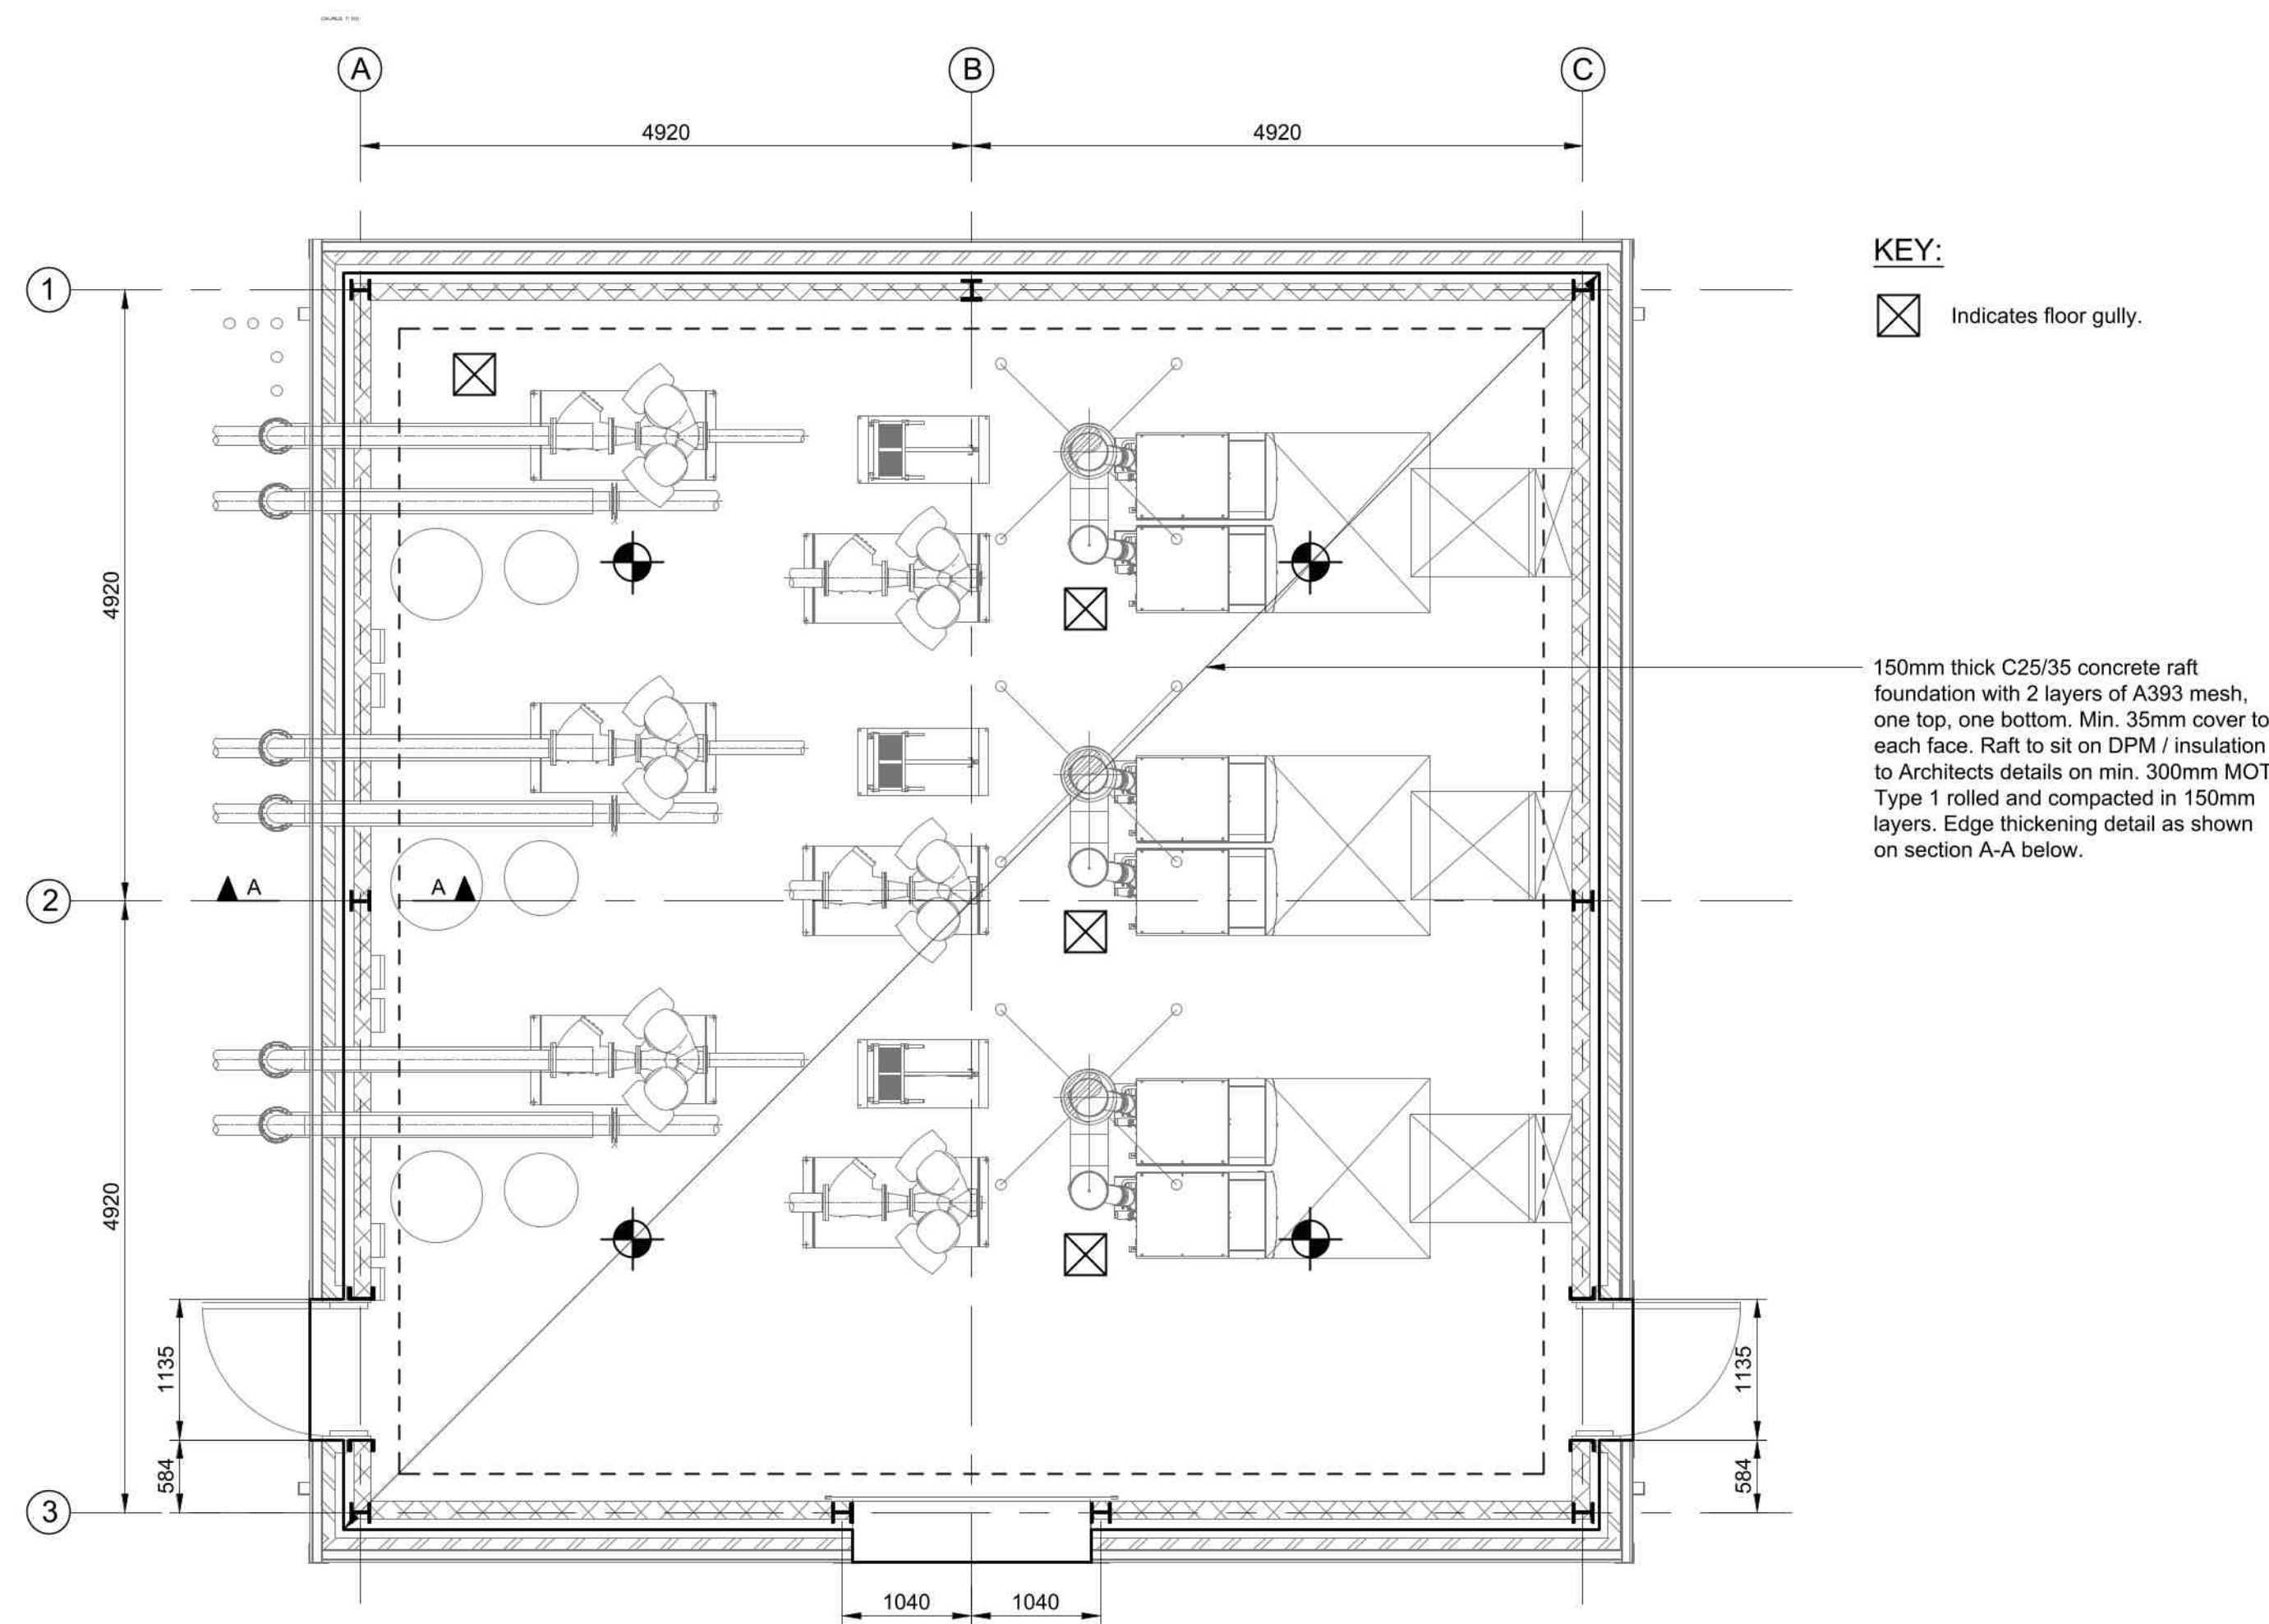

FOUNDATION G.A.
(SCALE 1:50)

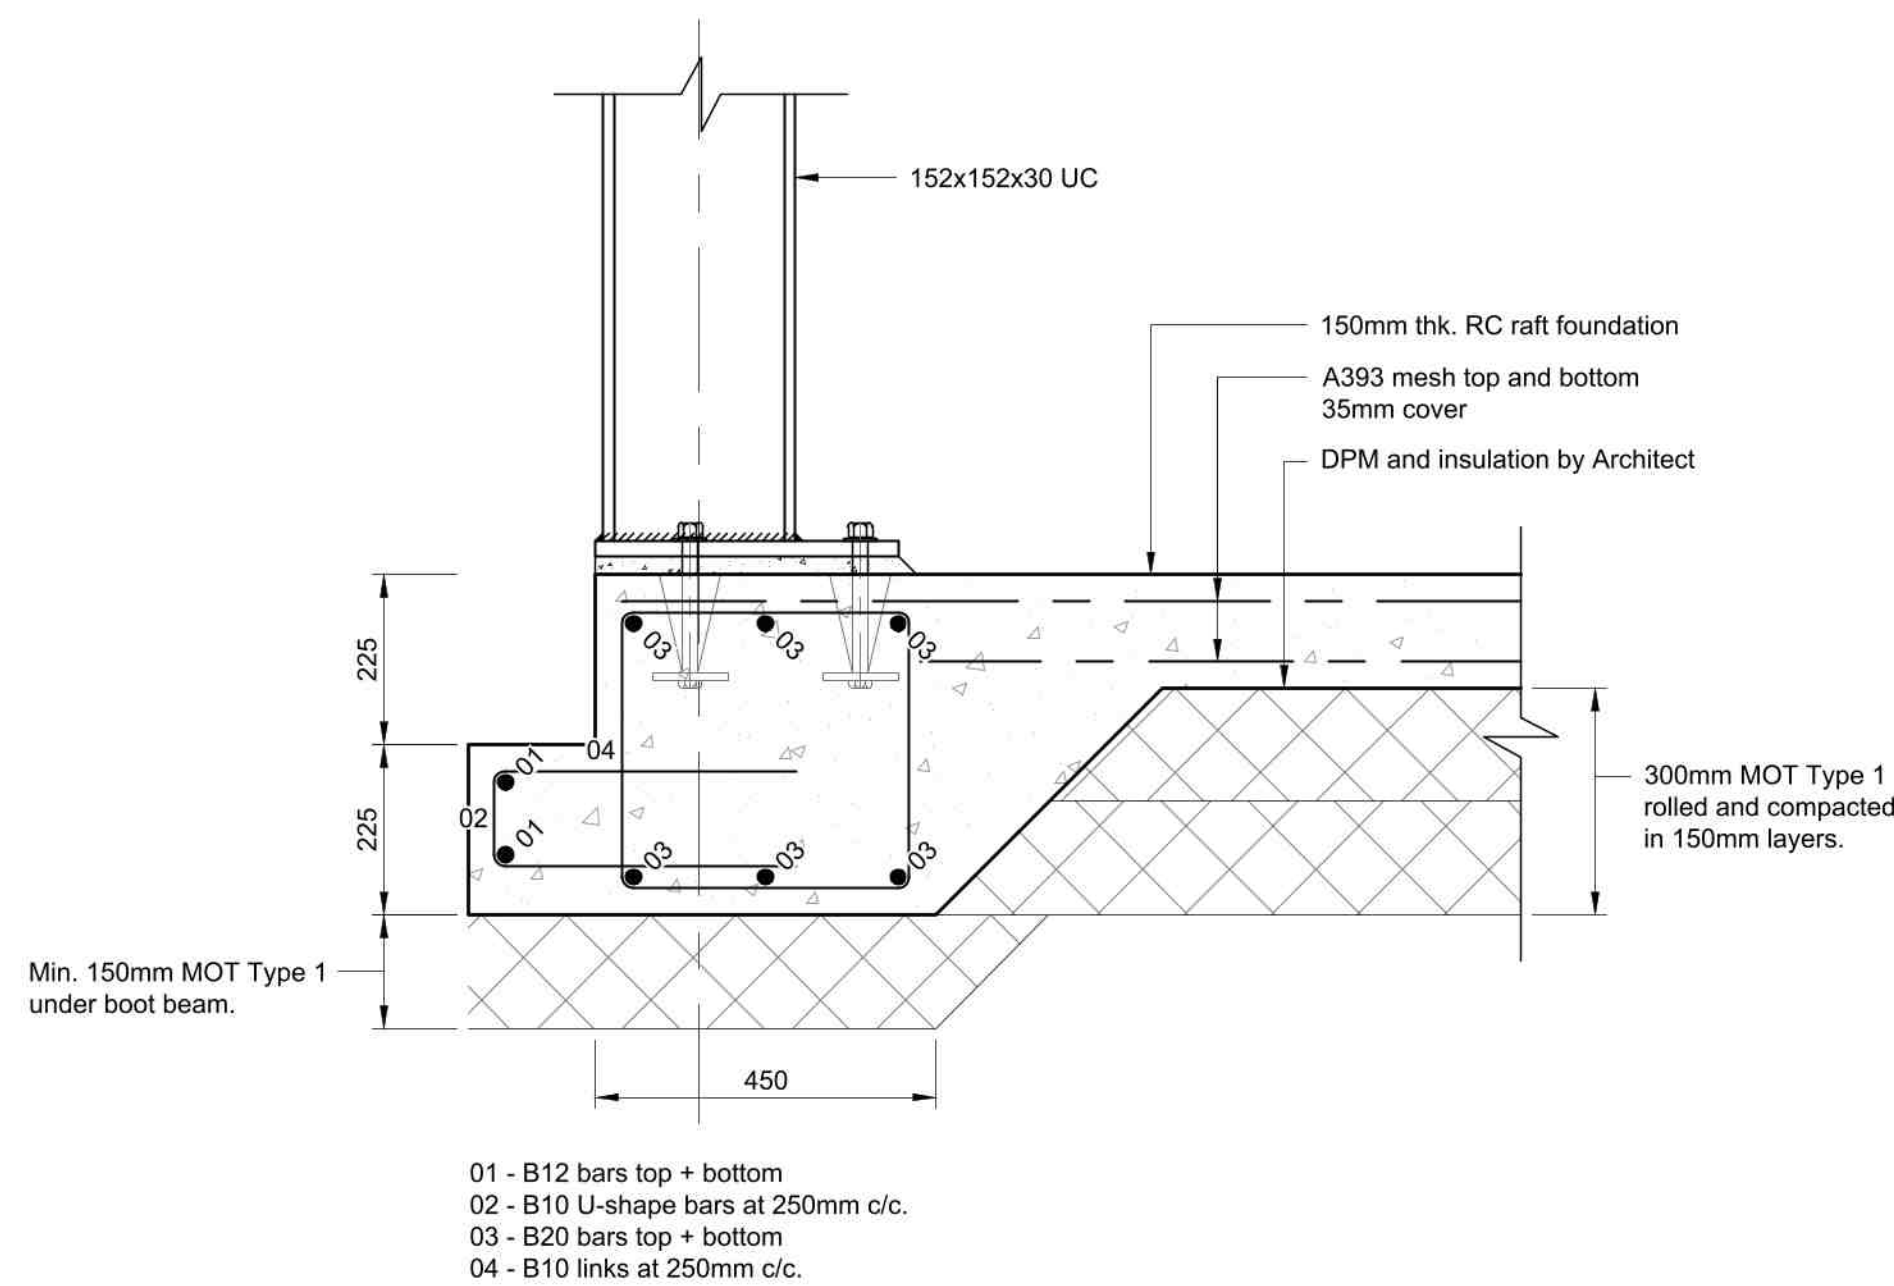

SECTION A-A - TYPICAL FOUNDATION DETAIL
(SCALE 1:10)

NOTE:

Plate bearing test required to formation to prove minimum ground bearing capacity of 50kN/m².

4 No. locations -



NOTES:

This drawing is copyright and owned by Marston and Grundy LLP, and is for use on this site only unless contractually stated otherwise.

DO NOT SCALE this drawing (printed or electronic versions). Contractors must check all dimensions from site.

All other design team elements, where indicated, have been imported from the consultant's drawings and reference should be made to the individual consultant's drawings for exact setting out, size and type of component.

Discrepancies and / or ambiguities within this drawing, between it and information given elsewhere, must be reported immediately to the architect for clarification before proceeding.

All works are to be carried out in accordance with the latest British Standards and Codes of Practice unless specifically directed otherwise in the specification.

Responsibility for the reproduction of this drawing in paper form, or if issued in electronic format, lies with the recipient to check that all information has been replicated in full and is correct when compared to the original paper or electronic Graphical representations of equipment on this drawing have been co-ordinated, but are approximations. Please refer to the Specifications and / or Details for actual sizes and / or specific contractor construction information.

This original document is issued for the purpose indicated below and contains information of confidential nature. Further copies and circulation will be strictly in accordance with the confidentiality agreement under the contract. This original must be destroyed or returned to the contractor.

SAFETY, HEALTH AND ENVIRONMENTAL INFORMATION

In addition to the hazards/risks normally associated with the types of work detailed on this drawing, note the following:

CONSTRUCTION

No abnormal residual risks.

MAINTENANCE / CLEANING

No abnormal residual risks.

DECOMMISSIONING / DEMOLITION

No abnormal residual risks.

It is assumed that all works will be carried out by a competent contractor working, where appropriate, to an approved method statement.

Plinths or boards to intend plant to be specified by specialist supplier.

P1	PRELIMINARY ISSUE	DB	MD	12.06.2025
Rev	Description	By	Ch'd	Date

Marston & Grundy LLP
Consulting Engineers

Priony House, Ellesmere Ave
Marple, Stockport, SK6 7AN
Telephone: 0161 427 7231
Email: mail@marstonandgrundy.com

Client
MCFA

Project
**UNDER PITCH
HEATING PUMPHOUSE**

Drawing
FOUNDATION G.A.

Purpose of Issue PRELIMINARY			Status S1
Scale at A1 1:50	Date JUNE 25	Drawn DB	Checked MD
Project No. 14502	Drawing No. 001	Revision P1	