
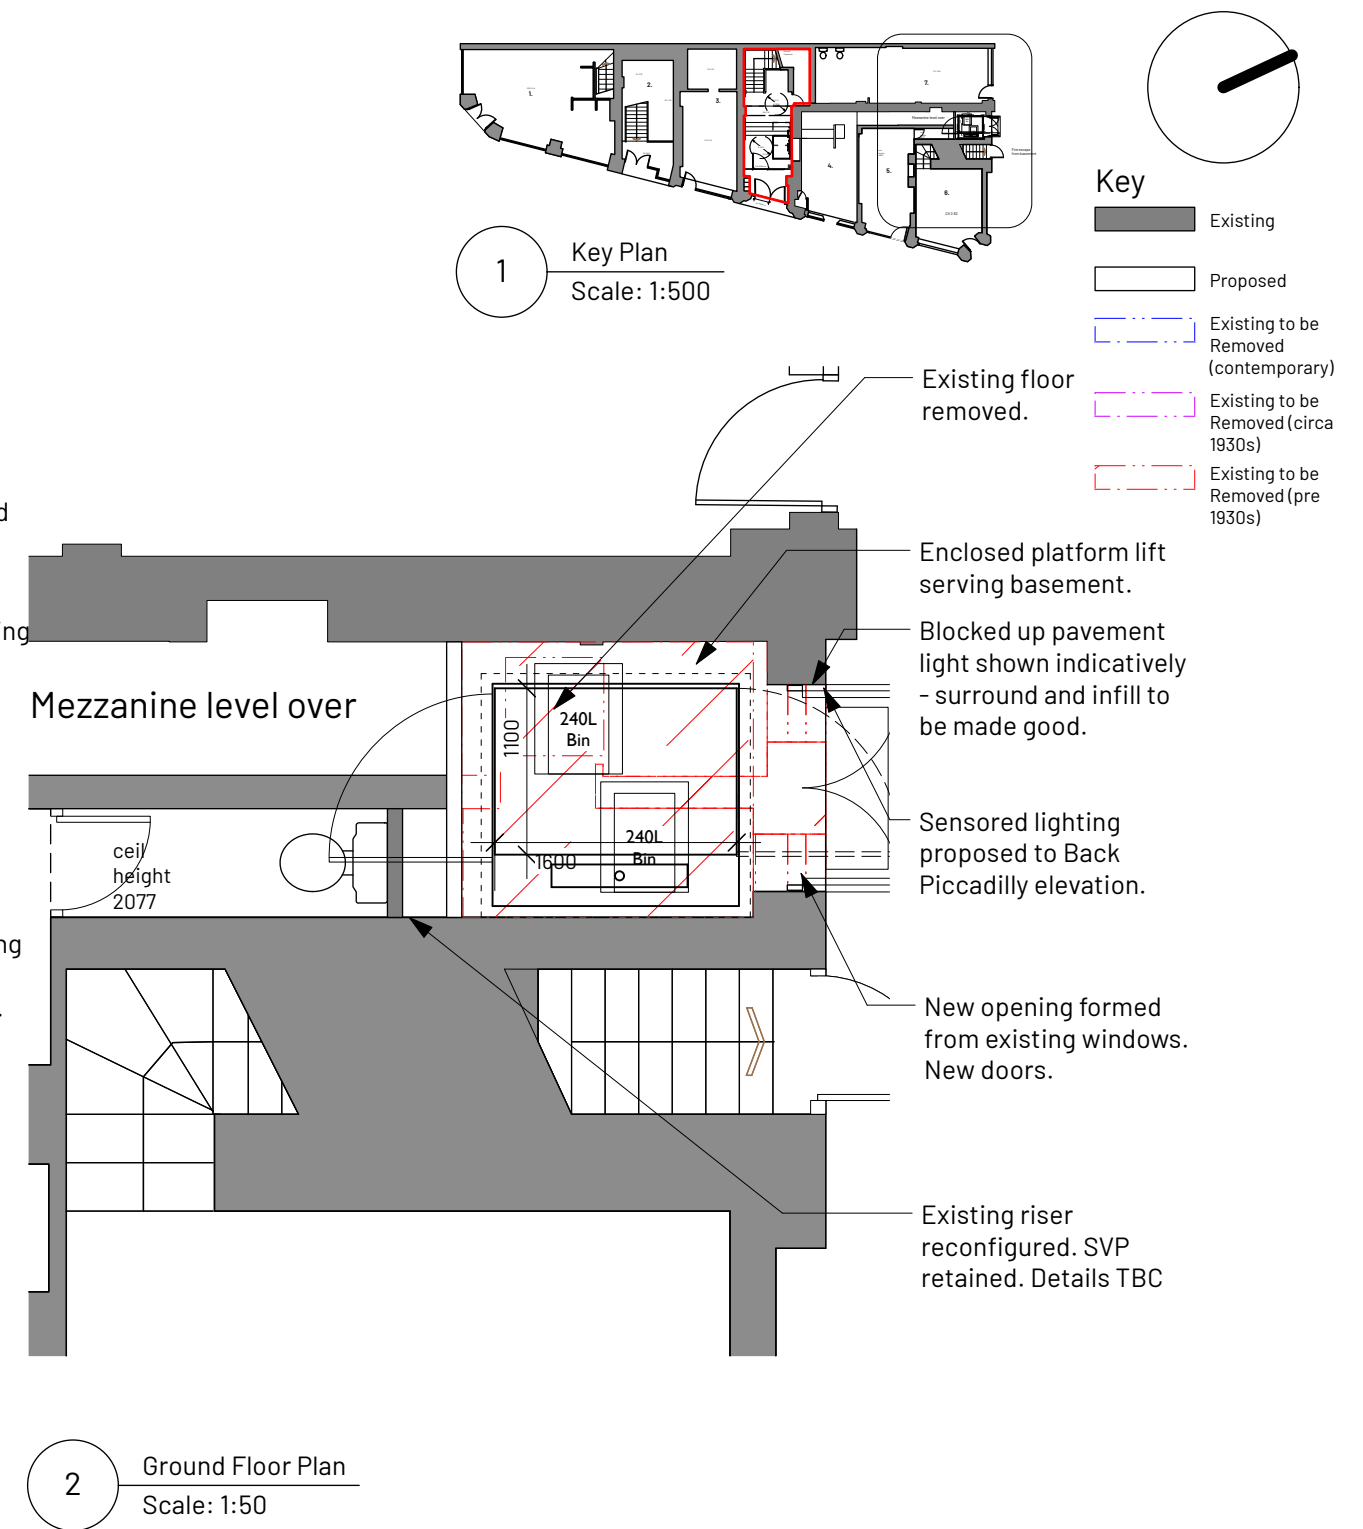


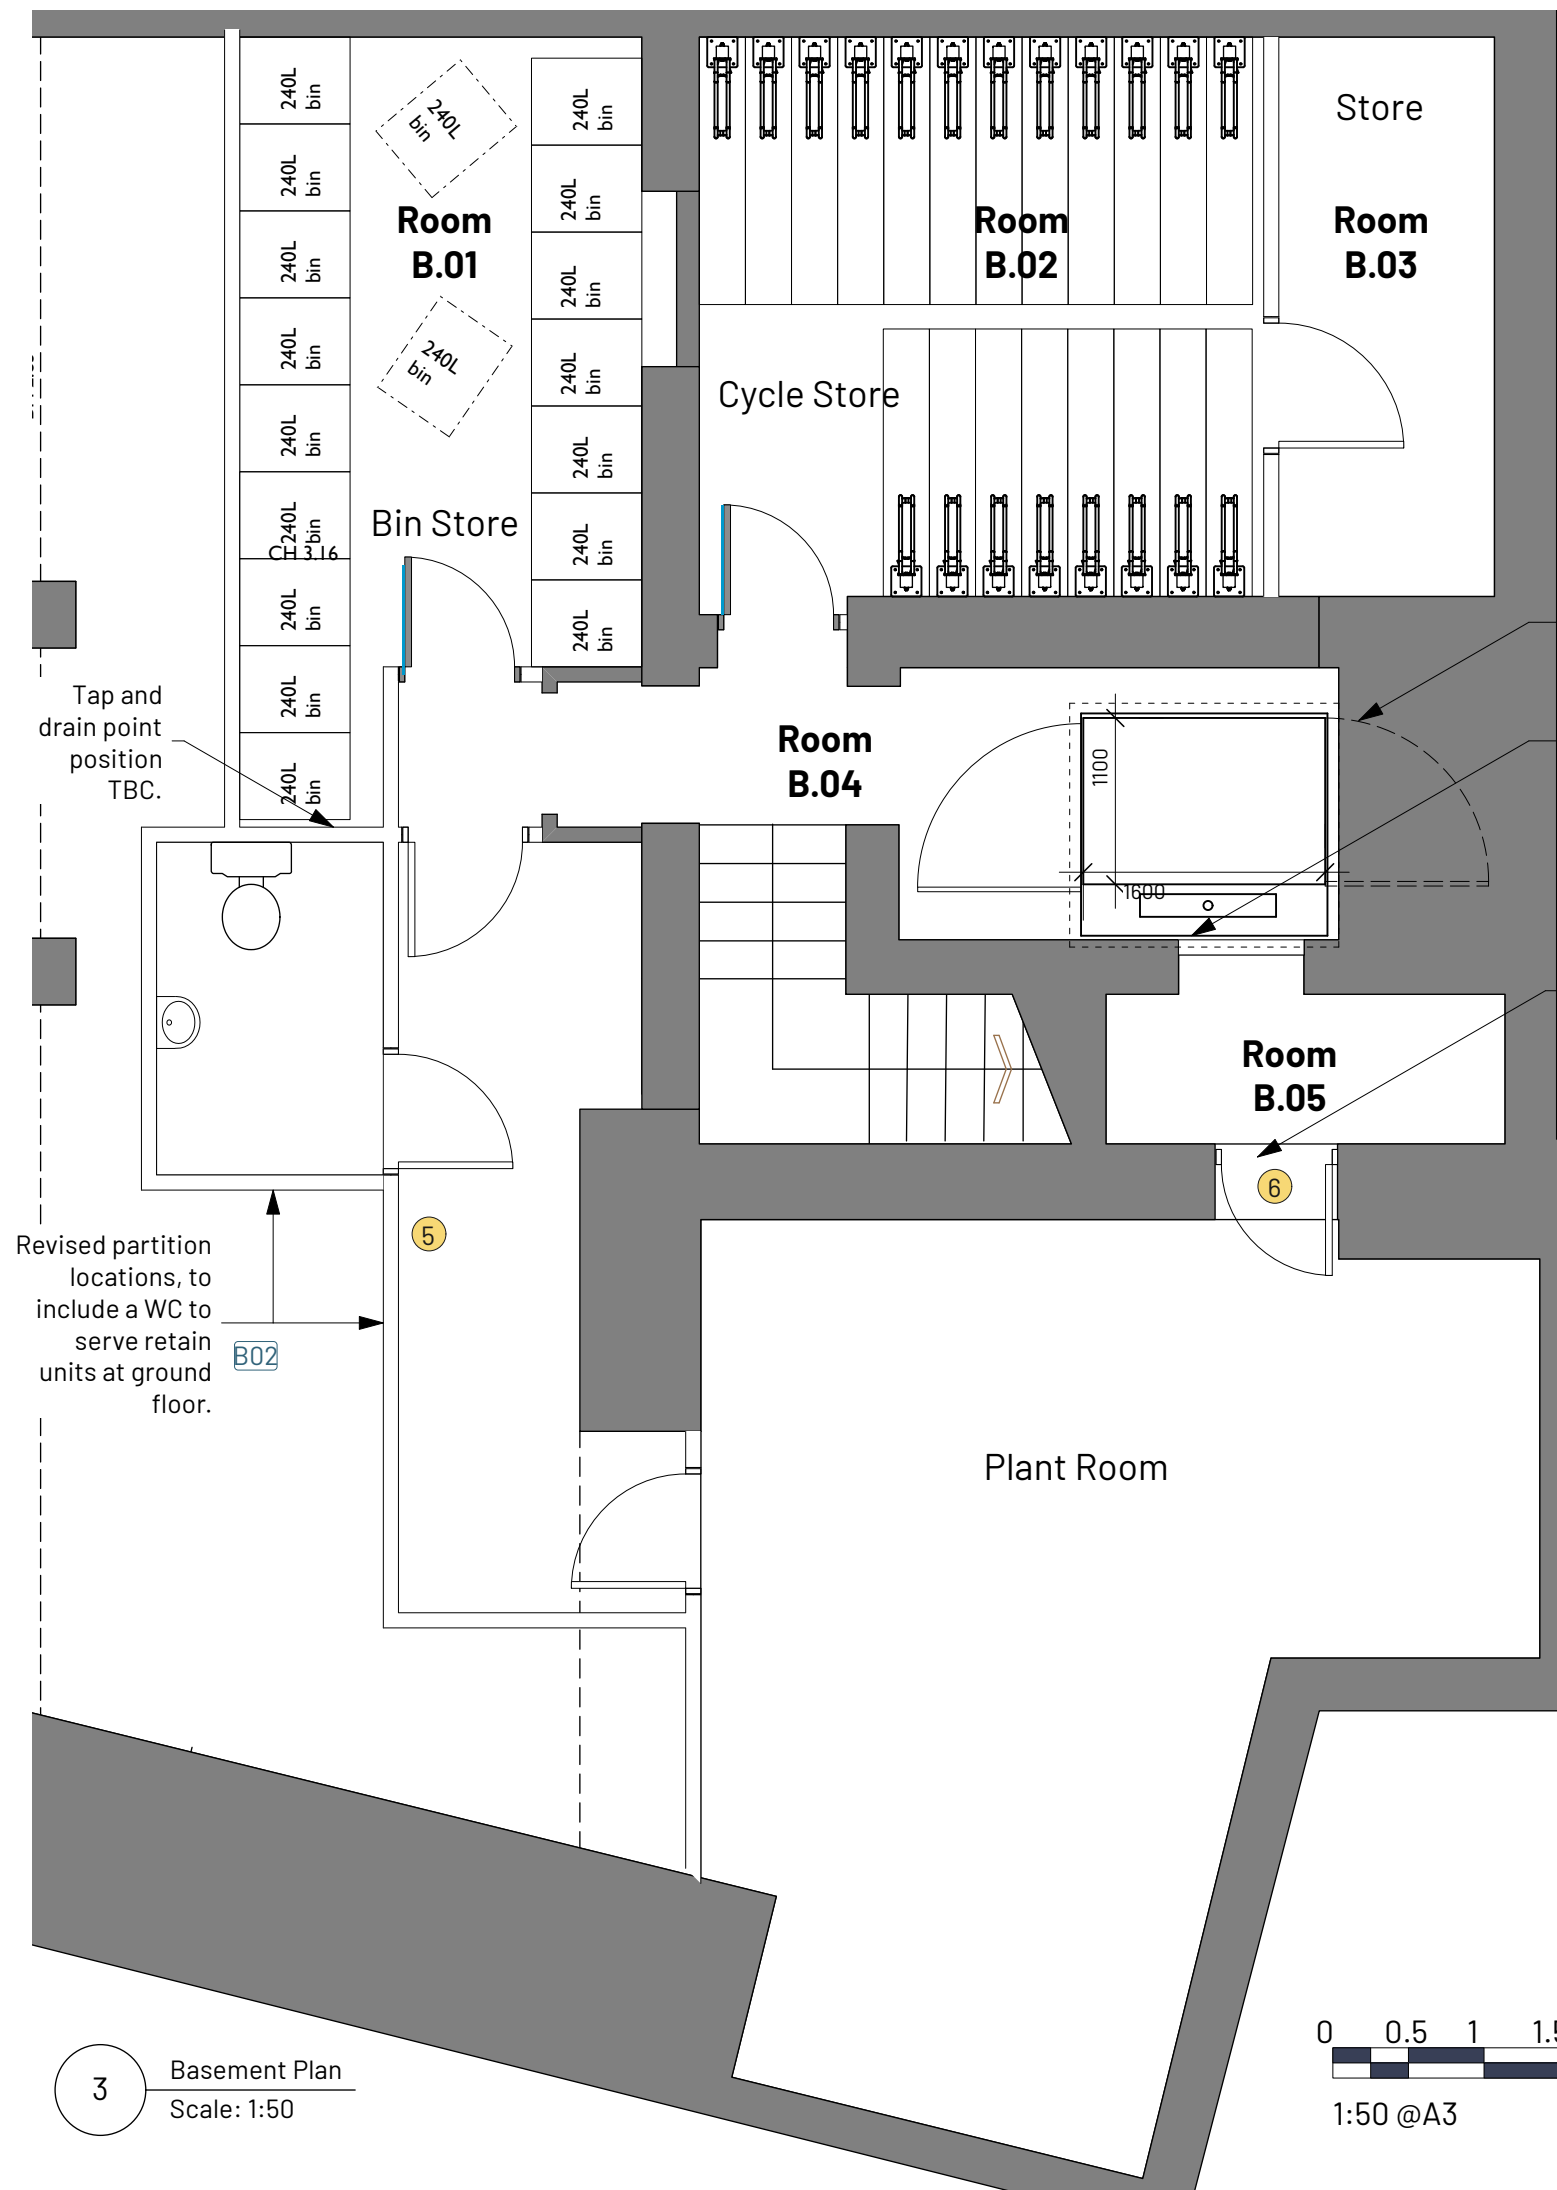

REV | NOTE | DRN/CHK

St Margarets (App. 2),
Manchester
For Charlotte Street Estates

**Ground/Basement
Floor - Bin/cycle Store**

PROJECT REF. 2093
DRWG NO. P(112)
REVISION
SCALE 1:50 @ A3
DATE 1st Aug 25
DRAWN GS

SK sketch E existing P proposed T tender C construction FI final issue

+44 161 236 0051
ARCHITECT@ATELIERMB.CO.UK

ATELIER.MB