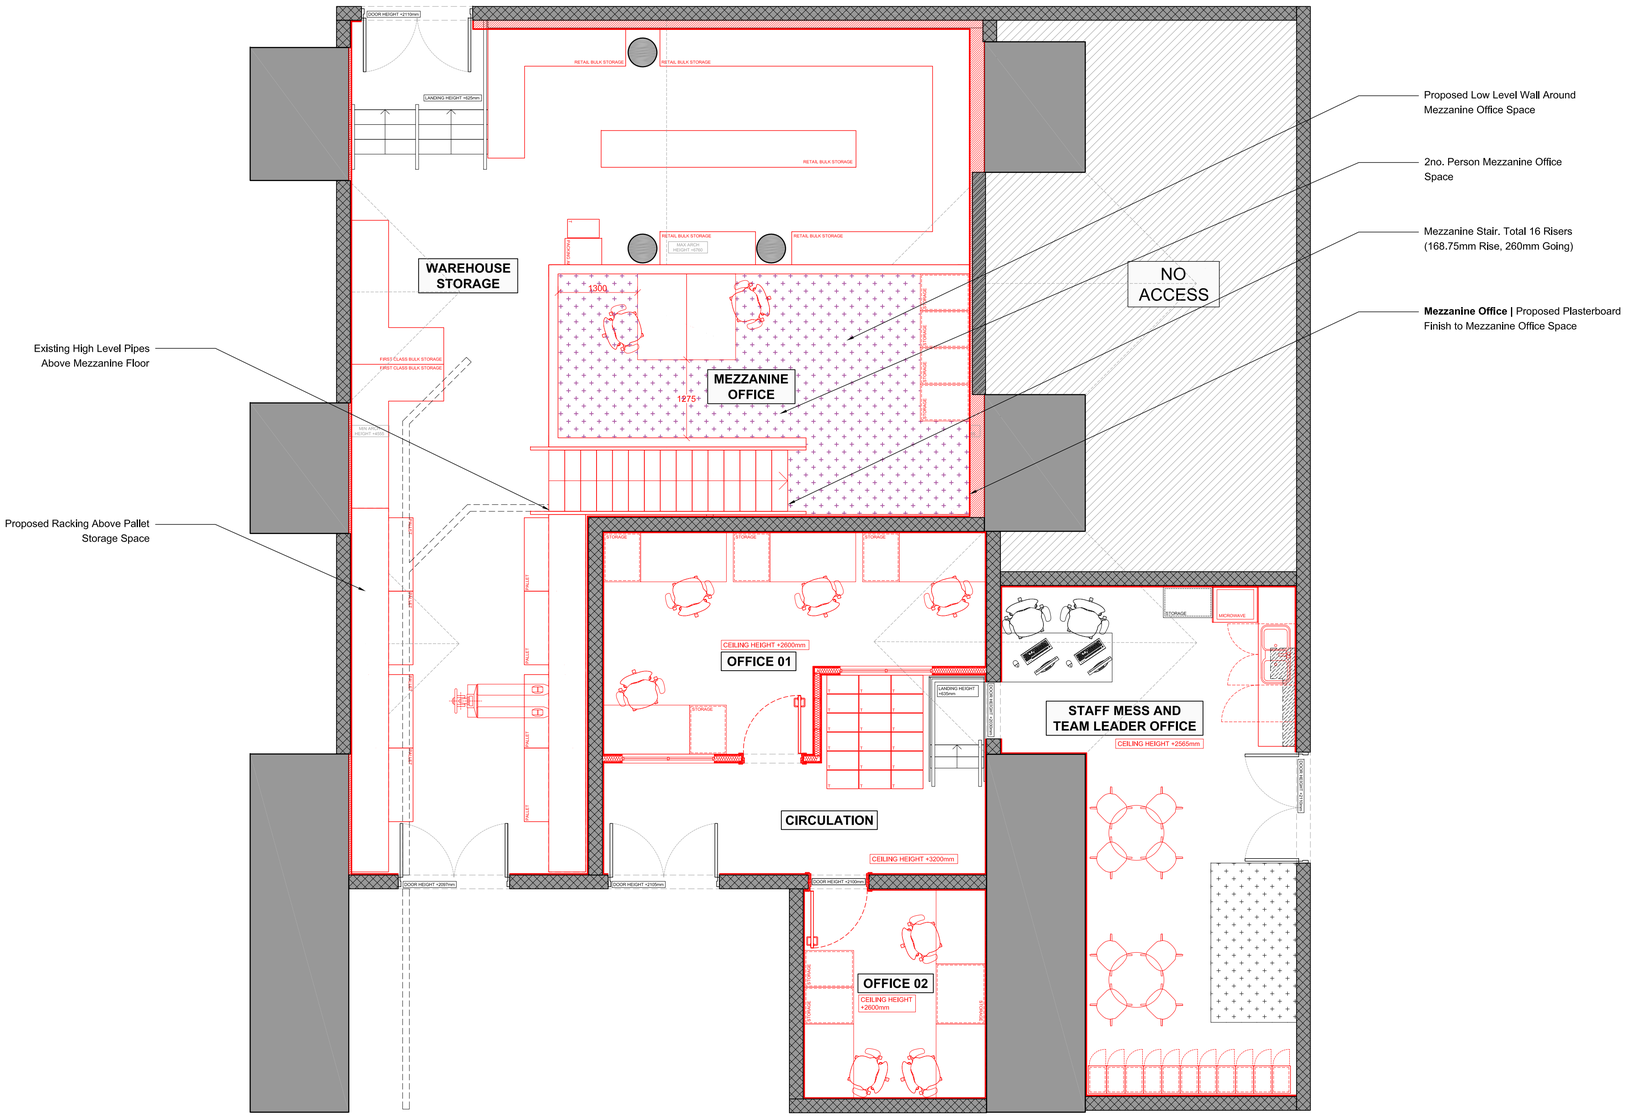


Proposed Plan
Scale 1 : 50

©

DO NOT SCALE. Use figured dimensions only. Contractor is to check all dimensions before commencement of works. This drawing is copyright. This data to be used as xref file only - not as live data.
This drawing must only be used for the purpose for which it is supplied.

NOTES:

Proposed Altro Stronghold 30 Flooring (3mm) with Continuous Coved Upstand Skirting

no.	date	by	revision details	Ckd	App
/	09/09/25	SJ	LISTED BUILDING CONSENT	AF	RS

STRALA architects
3rd Floor, 9 Stevenson Square
Northern Quarter, Manchester. M1 1DB
Tel: 0161 236 5866
E: office@strzarch.co.uk

TRANSPENNINE EXPRESS

project
ELR: CMP2. MILEAGE: 188m 70ch. OS Ref:SJ847978
PICCADILLY RAILWAY STATION

drawing status
LISTED BUILDING CONSENT

drawing title
PROPOSED MEZZANINE LEVEL PLAN

drawn by	date	checked by	date
SJ	09/09/25	AF	09/09/25

Network Rail dwg no.	scale	sht size
	1:50	A1

consultant dwg no.	revision no.
3419-LBC-102	/