


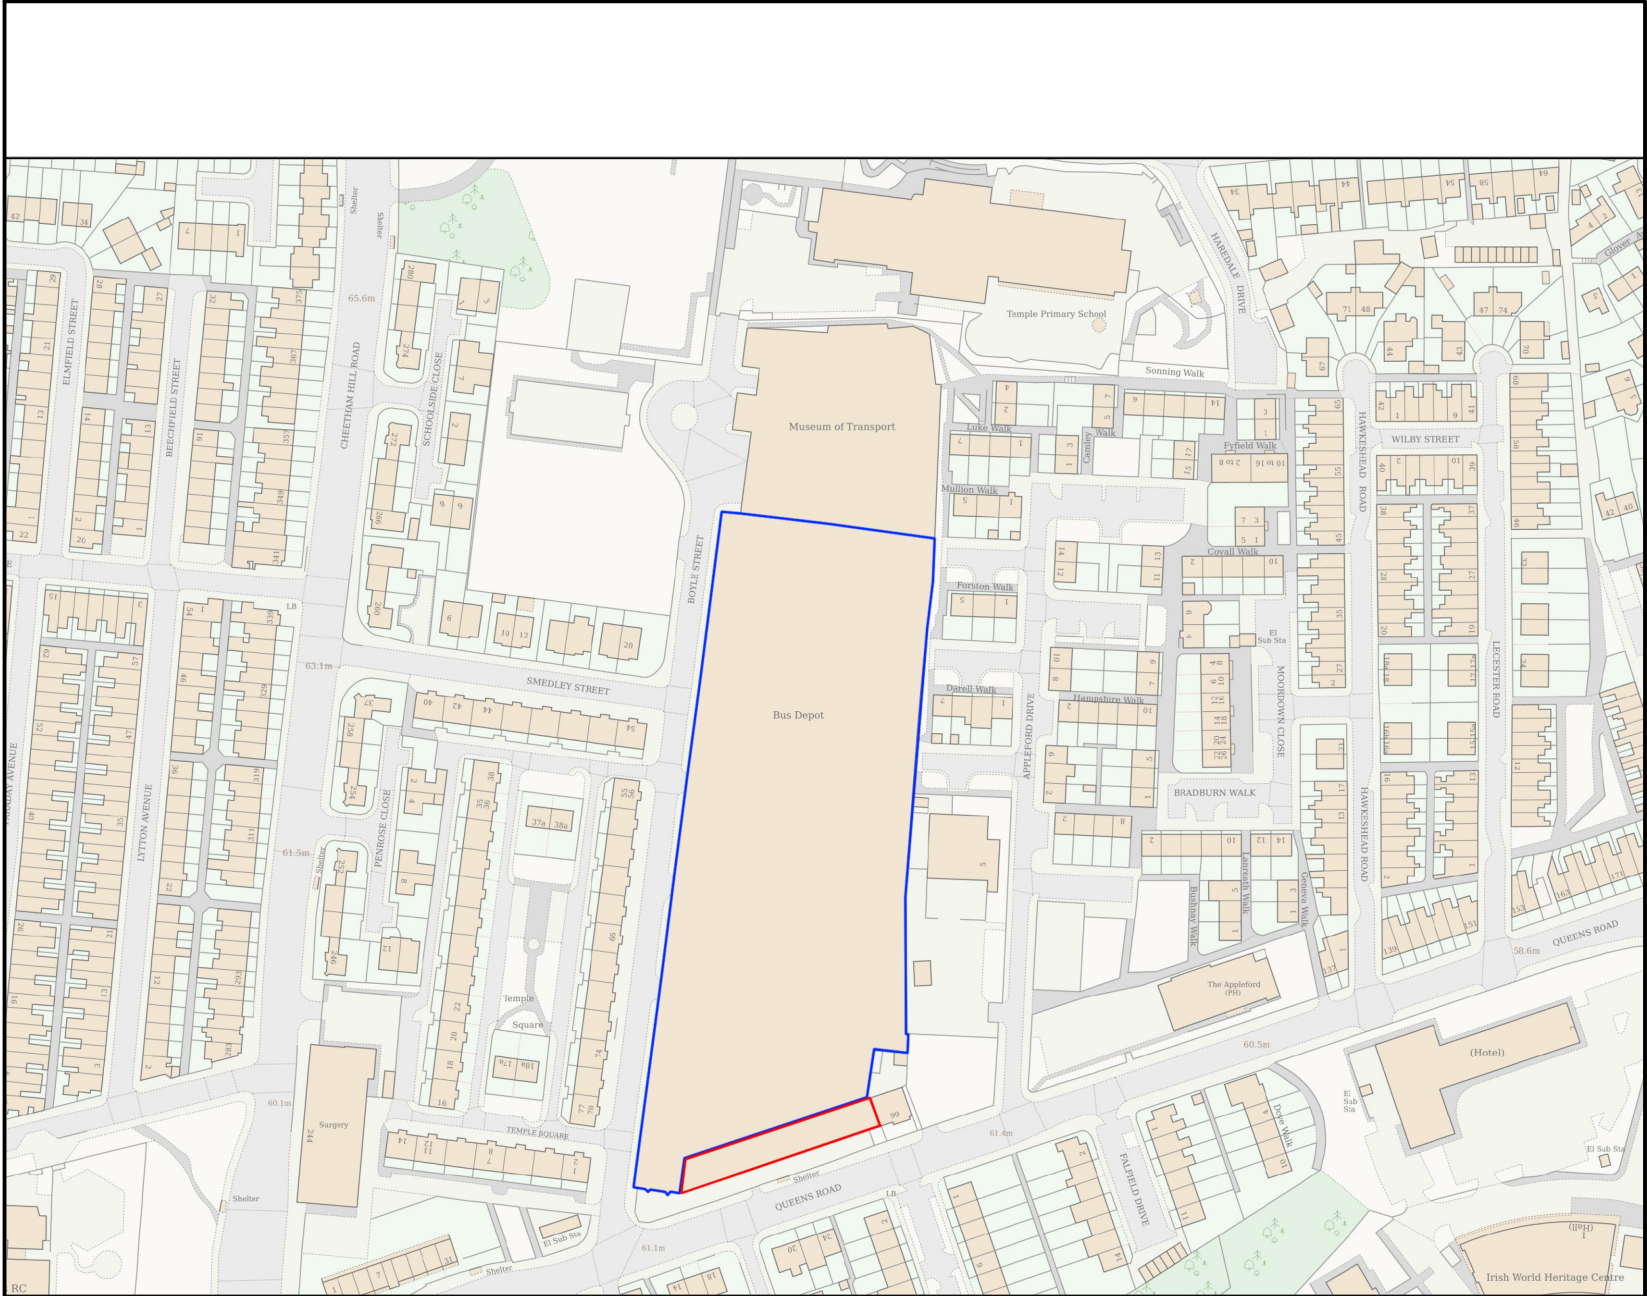

Planning Portal Reference: PP-13668316v2



Do not scale from this drawing  
The contractor is to check all dimensions on site and report any discrepancies to the architect  
All rights described in chapter IV of the copyright, designs and patents act 1988 have been generally asserted

|   |          |          |          |
|---|----------|----------|----------|
| A | 00/00/00 | Drawn:EB | Check:SH |
|---|----------|----------|----------|

Initial Issue

Unit 9 The Forum  
Minerva Business Park, Lynchwood  
Peterborough PE2 6FT

Telephone +44(0)1733375600  
Website [www.jeffersonsheard.com](http://www.jeffersonsheard.com)



Project  
TfGM Queens Road Depot  
Office & Reception Refurbishment

Drawing  
Location Plan

|                                    |                   |
|------------------------------------|-------------------|
| Scale<br>1:2500 @ A4               | Date<br>May 2025  |
| Ref.<br>2219A-JSA-00-XX-DR-A-00001 |                   |
| Drawing Purpose<br>PRELIMINARY     | Status<br>S0      |
| Rev 1                              | Drawn EB Check SH |