



If in doubt, ask. All discrepancies to be reported to the architect before manufacture, fabrication
Drawings are to be read in conjunction with all relevant specifications and consultant information

This drawing is not to be re produced without express permission of the architect and only used for the purposes shown within the titleblock status bar. This drawing and all associated designs indicated remain the copyright of the architect.

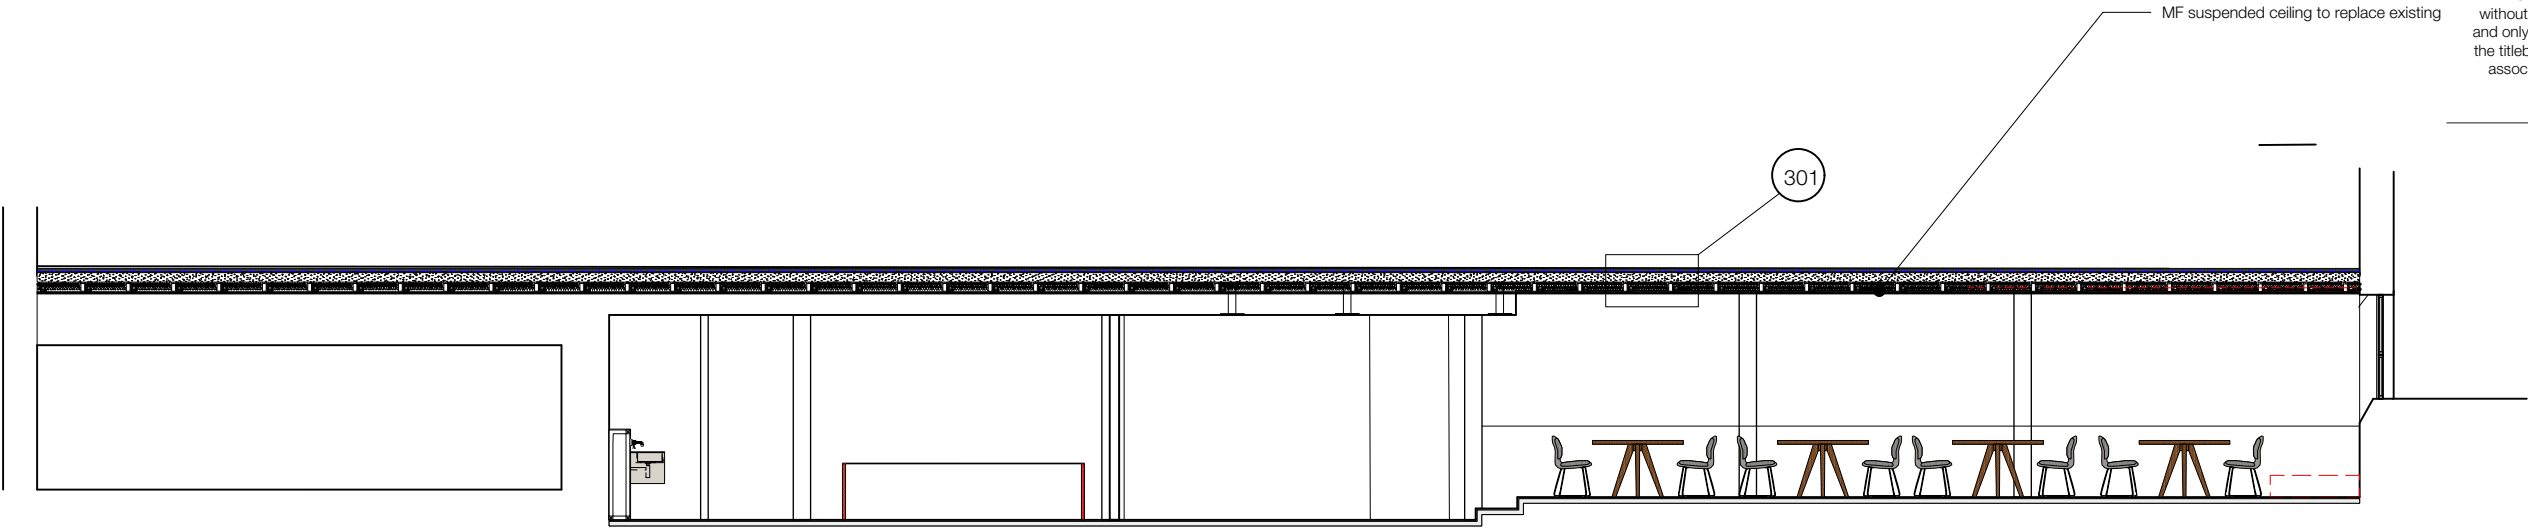

1 **Proposed Section AA**
Scale: 1:100

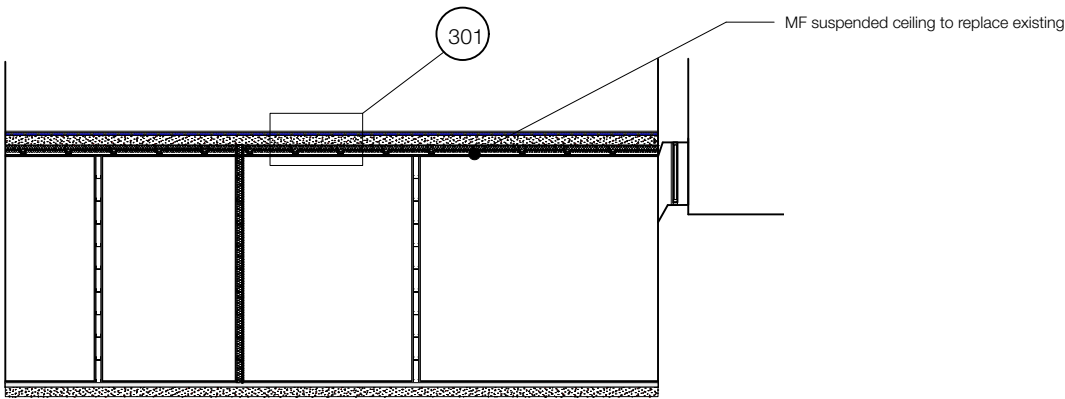

2 **Proposed Section BB**
Scale: 1:100

2337-48 Princess Street

Proposed Section AA

dwg 2337-211 rev A

scale 1:50@ A1 /1:100@ A3

issued for information only

date 07/03/2024 drawn MM checked MM

mcnulty architects

RIBA 
Chartered Practice

mcnulty architects ltd
Designworks
The Colony Winslow
Abingdon Road
SK9 4LY

info@mcnultyarchitects.com
01625 468 991