

DRAWING TITLE

Garden wall


SCALE

1/50 @ A3

AS PROPOSED



SCALE 1 : 50

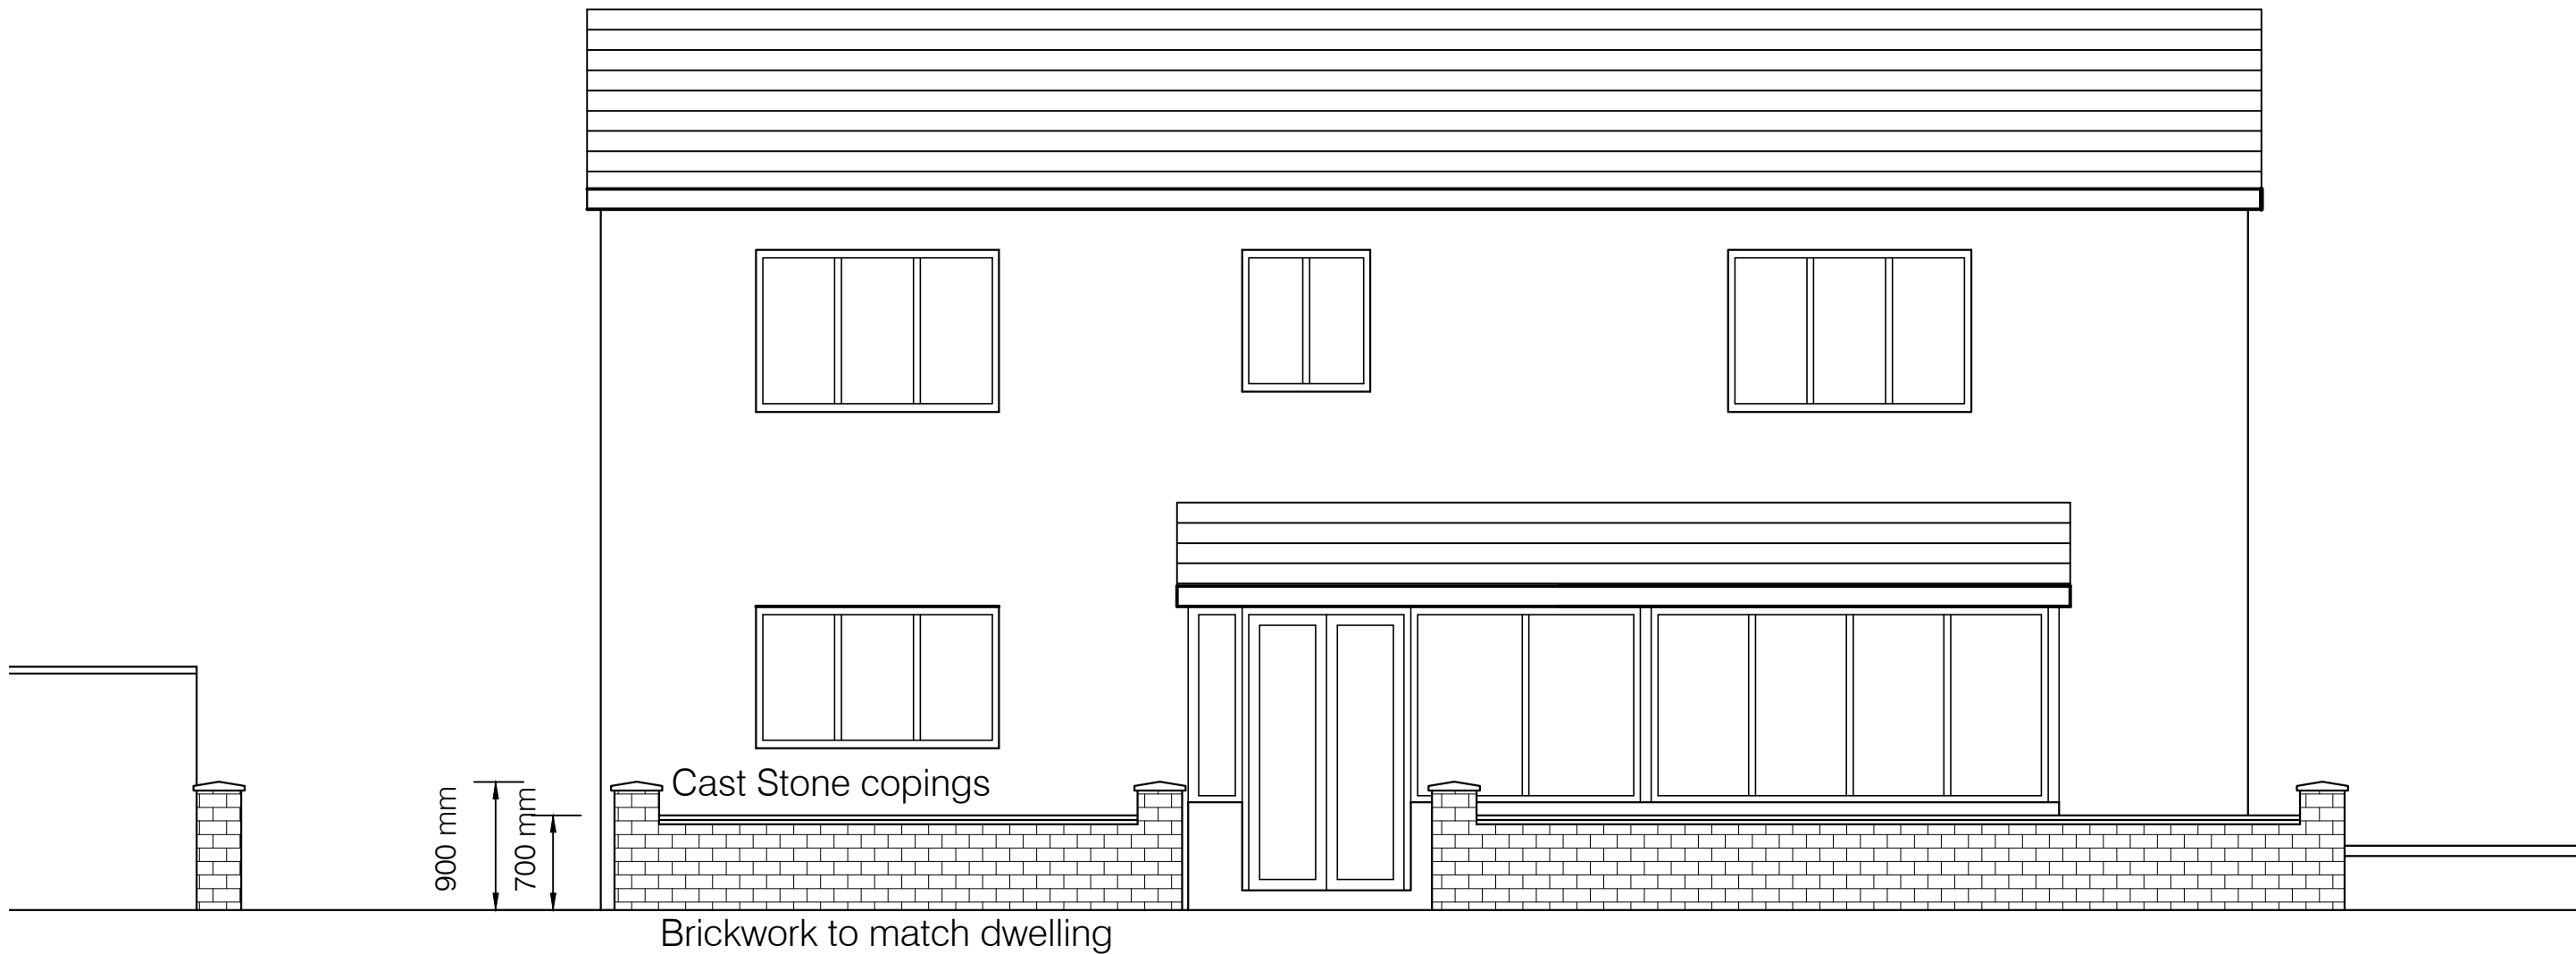

PROJECT
Land to rear of
221-225 Droylsden Rd
Manchester M40 1NY

DATE March 25
DRAWN AD
REVISION

NUMBER
0130.7