


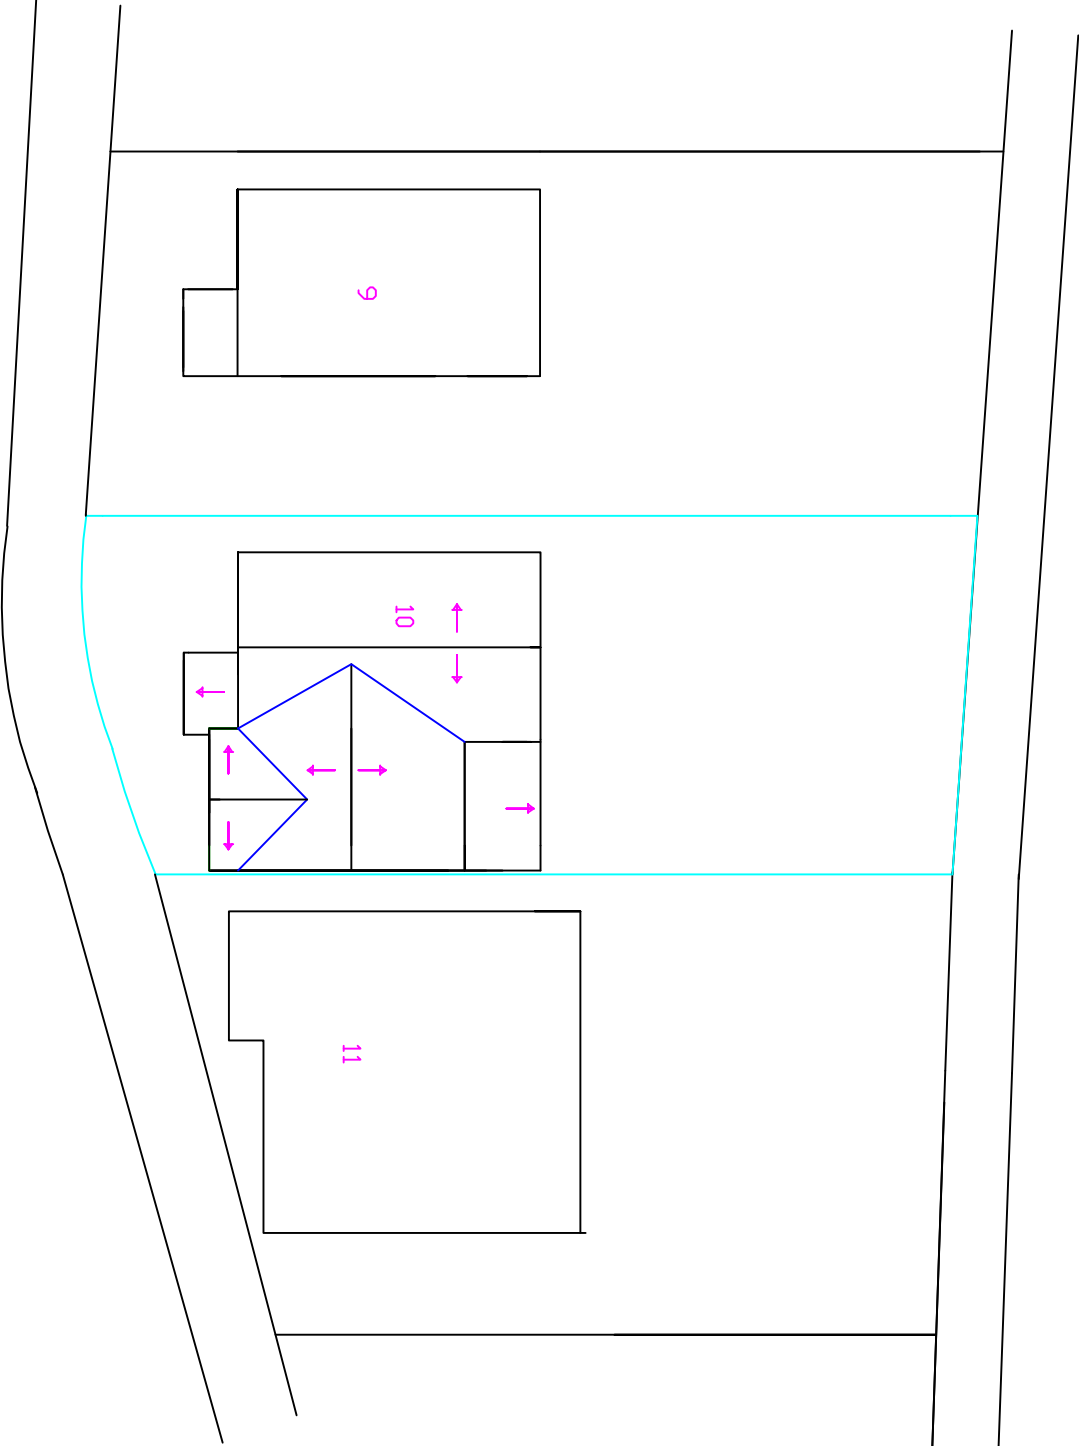

PROPOSED BLOCK PLAN
1:200

DID NOT SCALE OF THIS DRAWING
TAKE ALL DIMENSIONS ON SITE
(builders Note)
Do not start any works until
all the approvals have been
obtained.
Any discrepancy to be reported
to Plans Drawn as soon as
possible.

New Health and Safety legislation 2023
The main Contractor will be required
To be nominated as the Principle Contractor
and will be responsible for all the Health
and Safety for the duration of the
Contract Period of all Trades and Suppliers

client:
NICOLA BARDNER,
10, FIELD VIEW WALK ,
WHALLEY RANGE,
MANGHESTER,
M16 8BU
07986494847

drawing title:
PROPOSED DOUBLE STOREY
SIDE EXTENSION

council
MANGHESTER CITY
COUNCIL
PLANNING &
BUILDING CONTROL
APPLICATION

PLANS DRAWN
tel.no
07952934281
07856609593
email
Bawinterbottom
@aol.com
www.plansdrawn.org

date:	drawn	
SEPTEMBER . 2025	DRW	
project no.	drw. no.	paper
FWW 10	238	A3