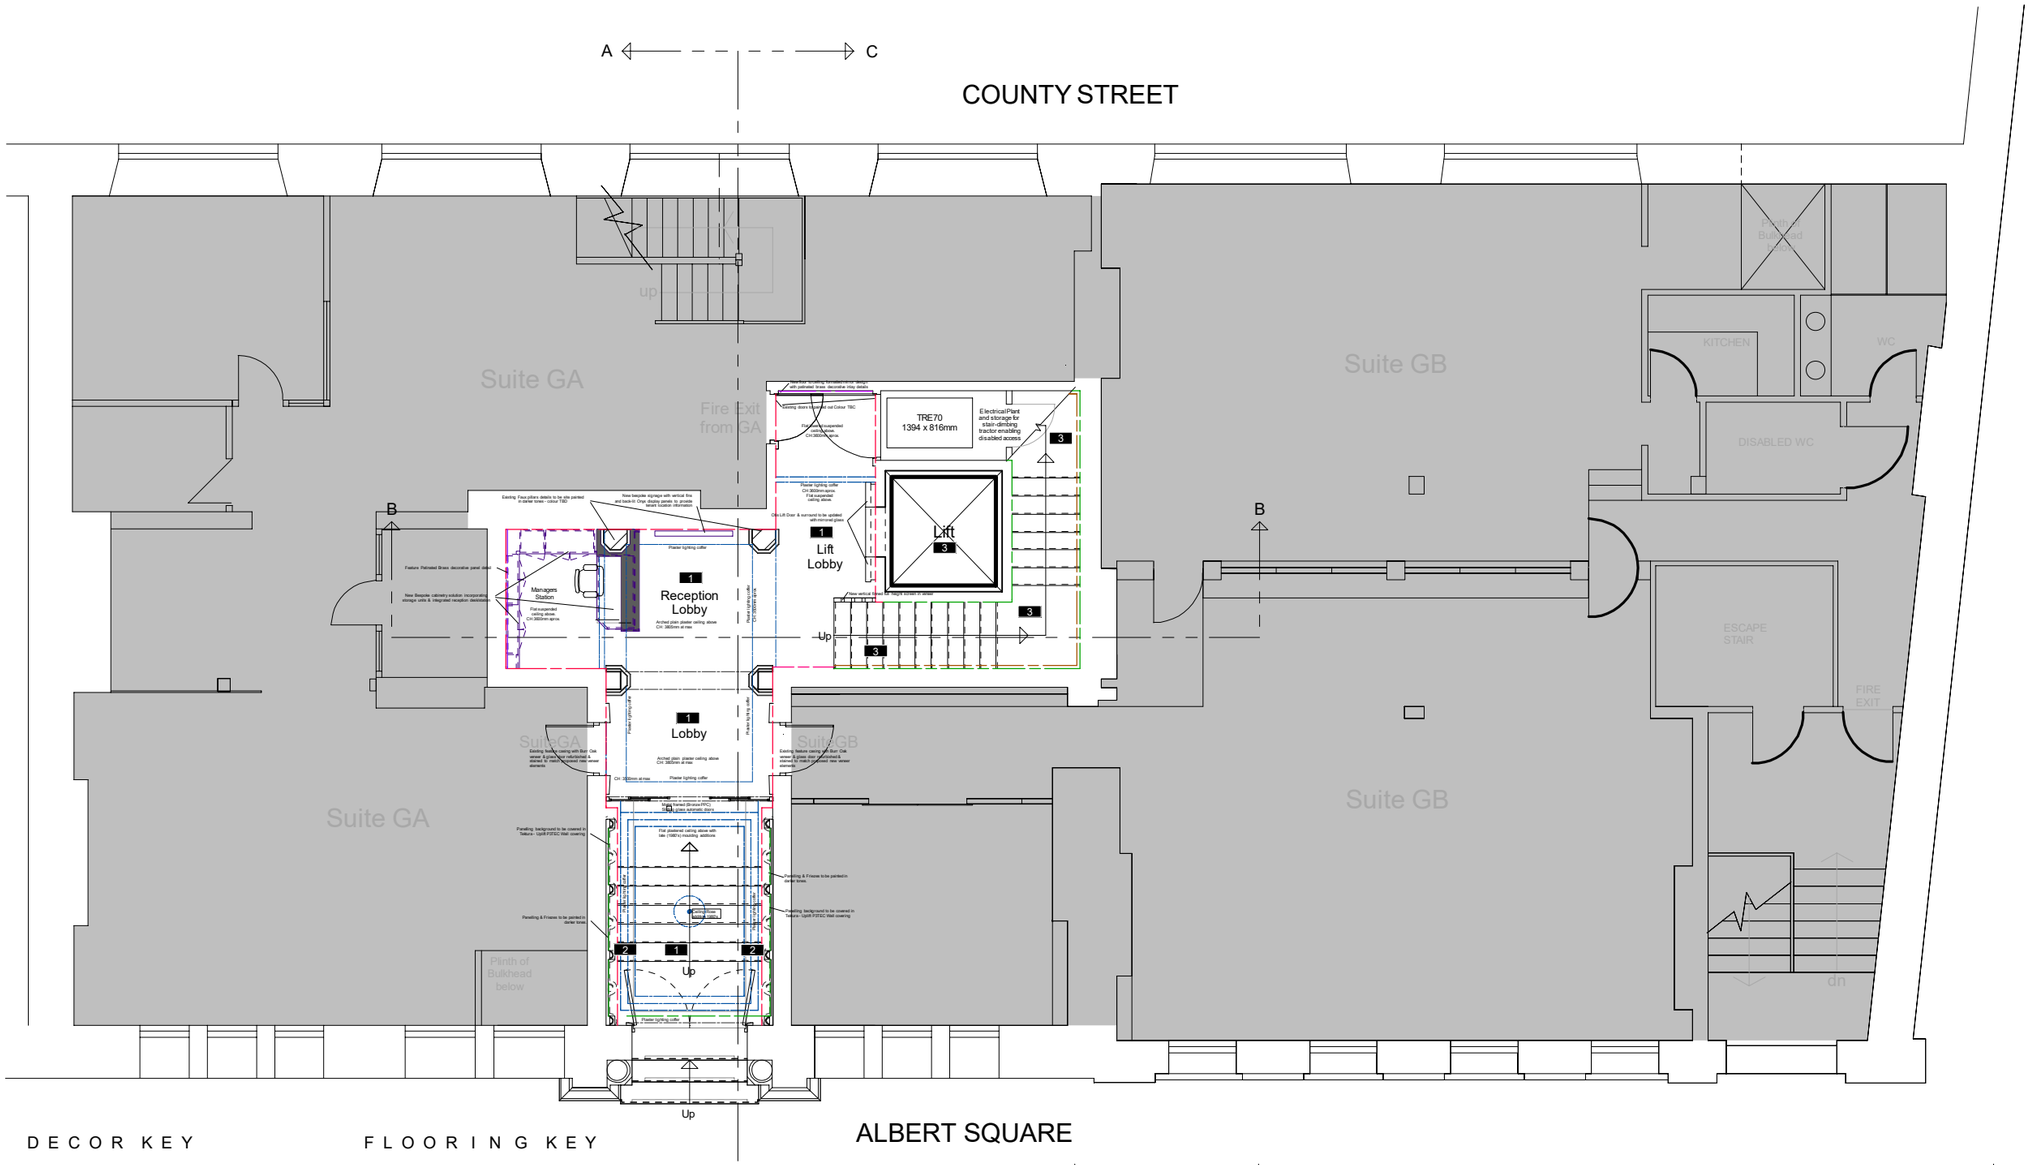


DECOR KEY

- Existing Arabescato Structured Marble
- New Tektura Uplift P3TEC (Colour TBD)
- New Large Format Arebescato Porcelain
- Veneer wall guard panels with integrated LED lighting
- Feature Patinated Brass decorative panel detail

FLOORING KEY

1	Existing Nero Absoluto Black Granite
2	Existing Arabescato Structured Marble
3	New Amtico Spacia (Colour TBD)
4	New R11 Arabescato Porcelain
5	Existing Arabescato Structured Marble

REVISIONS	DESCRIPTION		
H		DATE	
G		DATE	
F		DATE	
E		DATE	
D		DATE	
C		DATE	
B		DATE	
A		DATE	
DRWG No	10125-10	SCALE	1:100/A3
	CH_NewReceptionContext_DECOR_Proposed.tcw		
TITLE	CH Reception Proposed Decor Layout	FLOOR	Ground
LOCATION	Carlton House : 16-18 Albert Square : Manchester	SUITE	N/A
CLIENT	Carlton House Securities Ltd	DATE	06/08/2025

1 2 3 4 5 6 7 8 9 10 SCALE : METRES 20