


Existing Site Section A-A Detailed
1 : 500

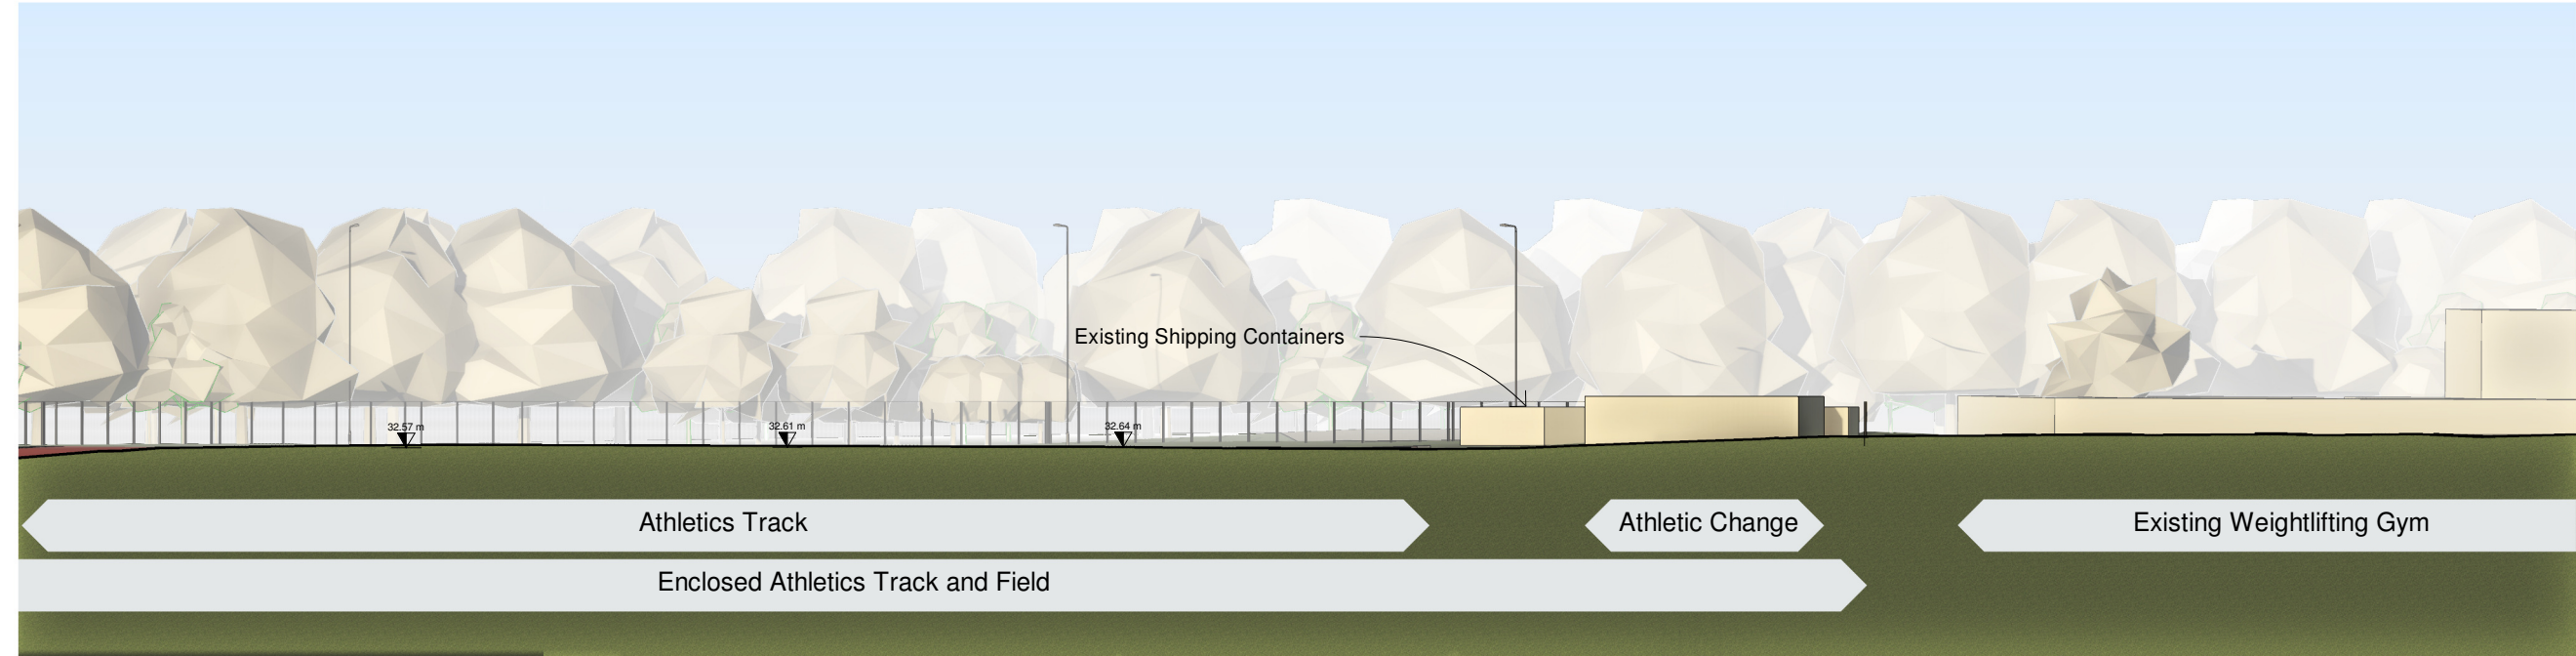

Existing Site Section B-B Detailed
1 : 500

RESPONSIBILITY IS NOT ACCEPTED FOR OTHERS SCALING DIRECTLY FROM THIS DRAWING. DO NOT SCALE FROM THIS DRAWING, USE WRITTEN DIMENSIONS ONLY.


0m5m15m30m

1:500

ORIGINAL SHEET SIZE A3

THIS DRAWING IS PRODUCED FOR USE IN THIS PROJECT ONLY AND MAY NOT BE USED FOR ANY OTHER PURPOSE. THE ORIGINATOR ACCEPTS NO LIABILITY FOR THE USE OF THIS DRAWING OTHER THAN THE PURPOSE FOR WHICH IT WAS INTENDED IN CONNECTION WITH THIS PROJECT AS RECORDED IN THE 'PURPOSE FOR ISSUE' AND 'FILE STATUS CODE'. THIS DRAWING MAY NOT BE REPRODUCED IN ANY FORM WITHOUT PRIOR WRITTEN AGREEMENT.

© CROWN COPYRIGHT AND DATABASE RIGHTS 2019 ORDNANCE SURVEY LICENCE NUMBER 100019340.

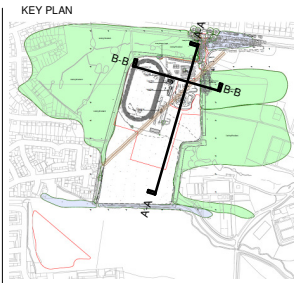

P04	Revised for Planning	02/10/2025	MR	MR/RB
P03	Updated for Planning Submission	18/09/2025	NN	MR/RB
Rev	Description	Date	Drwn	Chkd / Appd

CLIENT	Manchester City Council
PROJECT	Wythenshawe Park Sports Hub
TITLE	Existing Detailed Site Sections

SCALE As indicated	DISCIPLINE Architect	PROJECT NUMBER 118165
DRAWING NUMBER 118165-NPS-ZZ-XX-D-A-0121	REV CODE P04	
STATUS CODE S1	PURPOSE OF ISSUE Planning	Drawn by NN Checked by MR Approved by RB



NPS Leeds Ltd
280 Fliers Lane, Norwich, NR6 6EQ, Meriton House, Leeds, LS2 8BB
Tel: 0113 320 1630; Email: leeds@nps.co.uk; web: www.nps.co.uk