


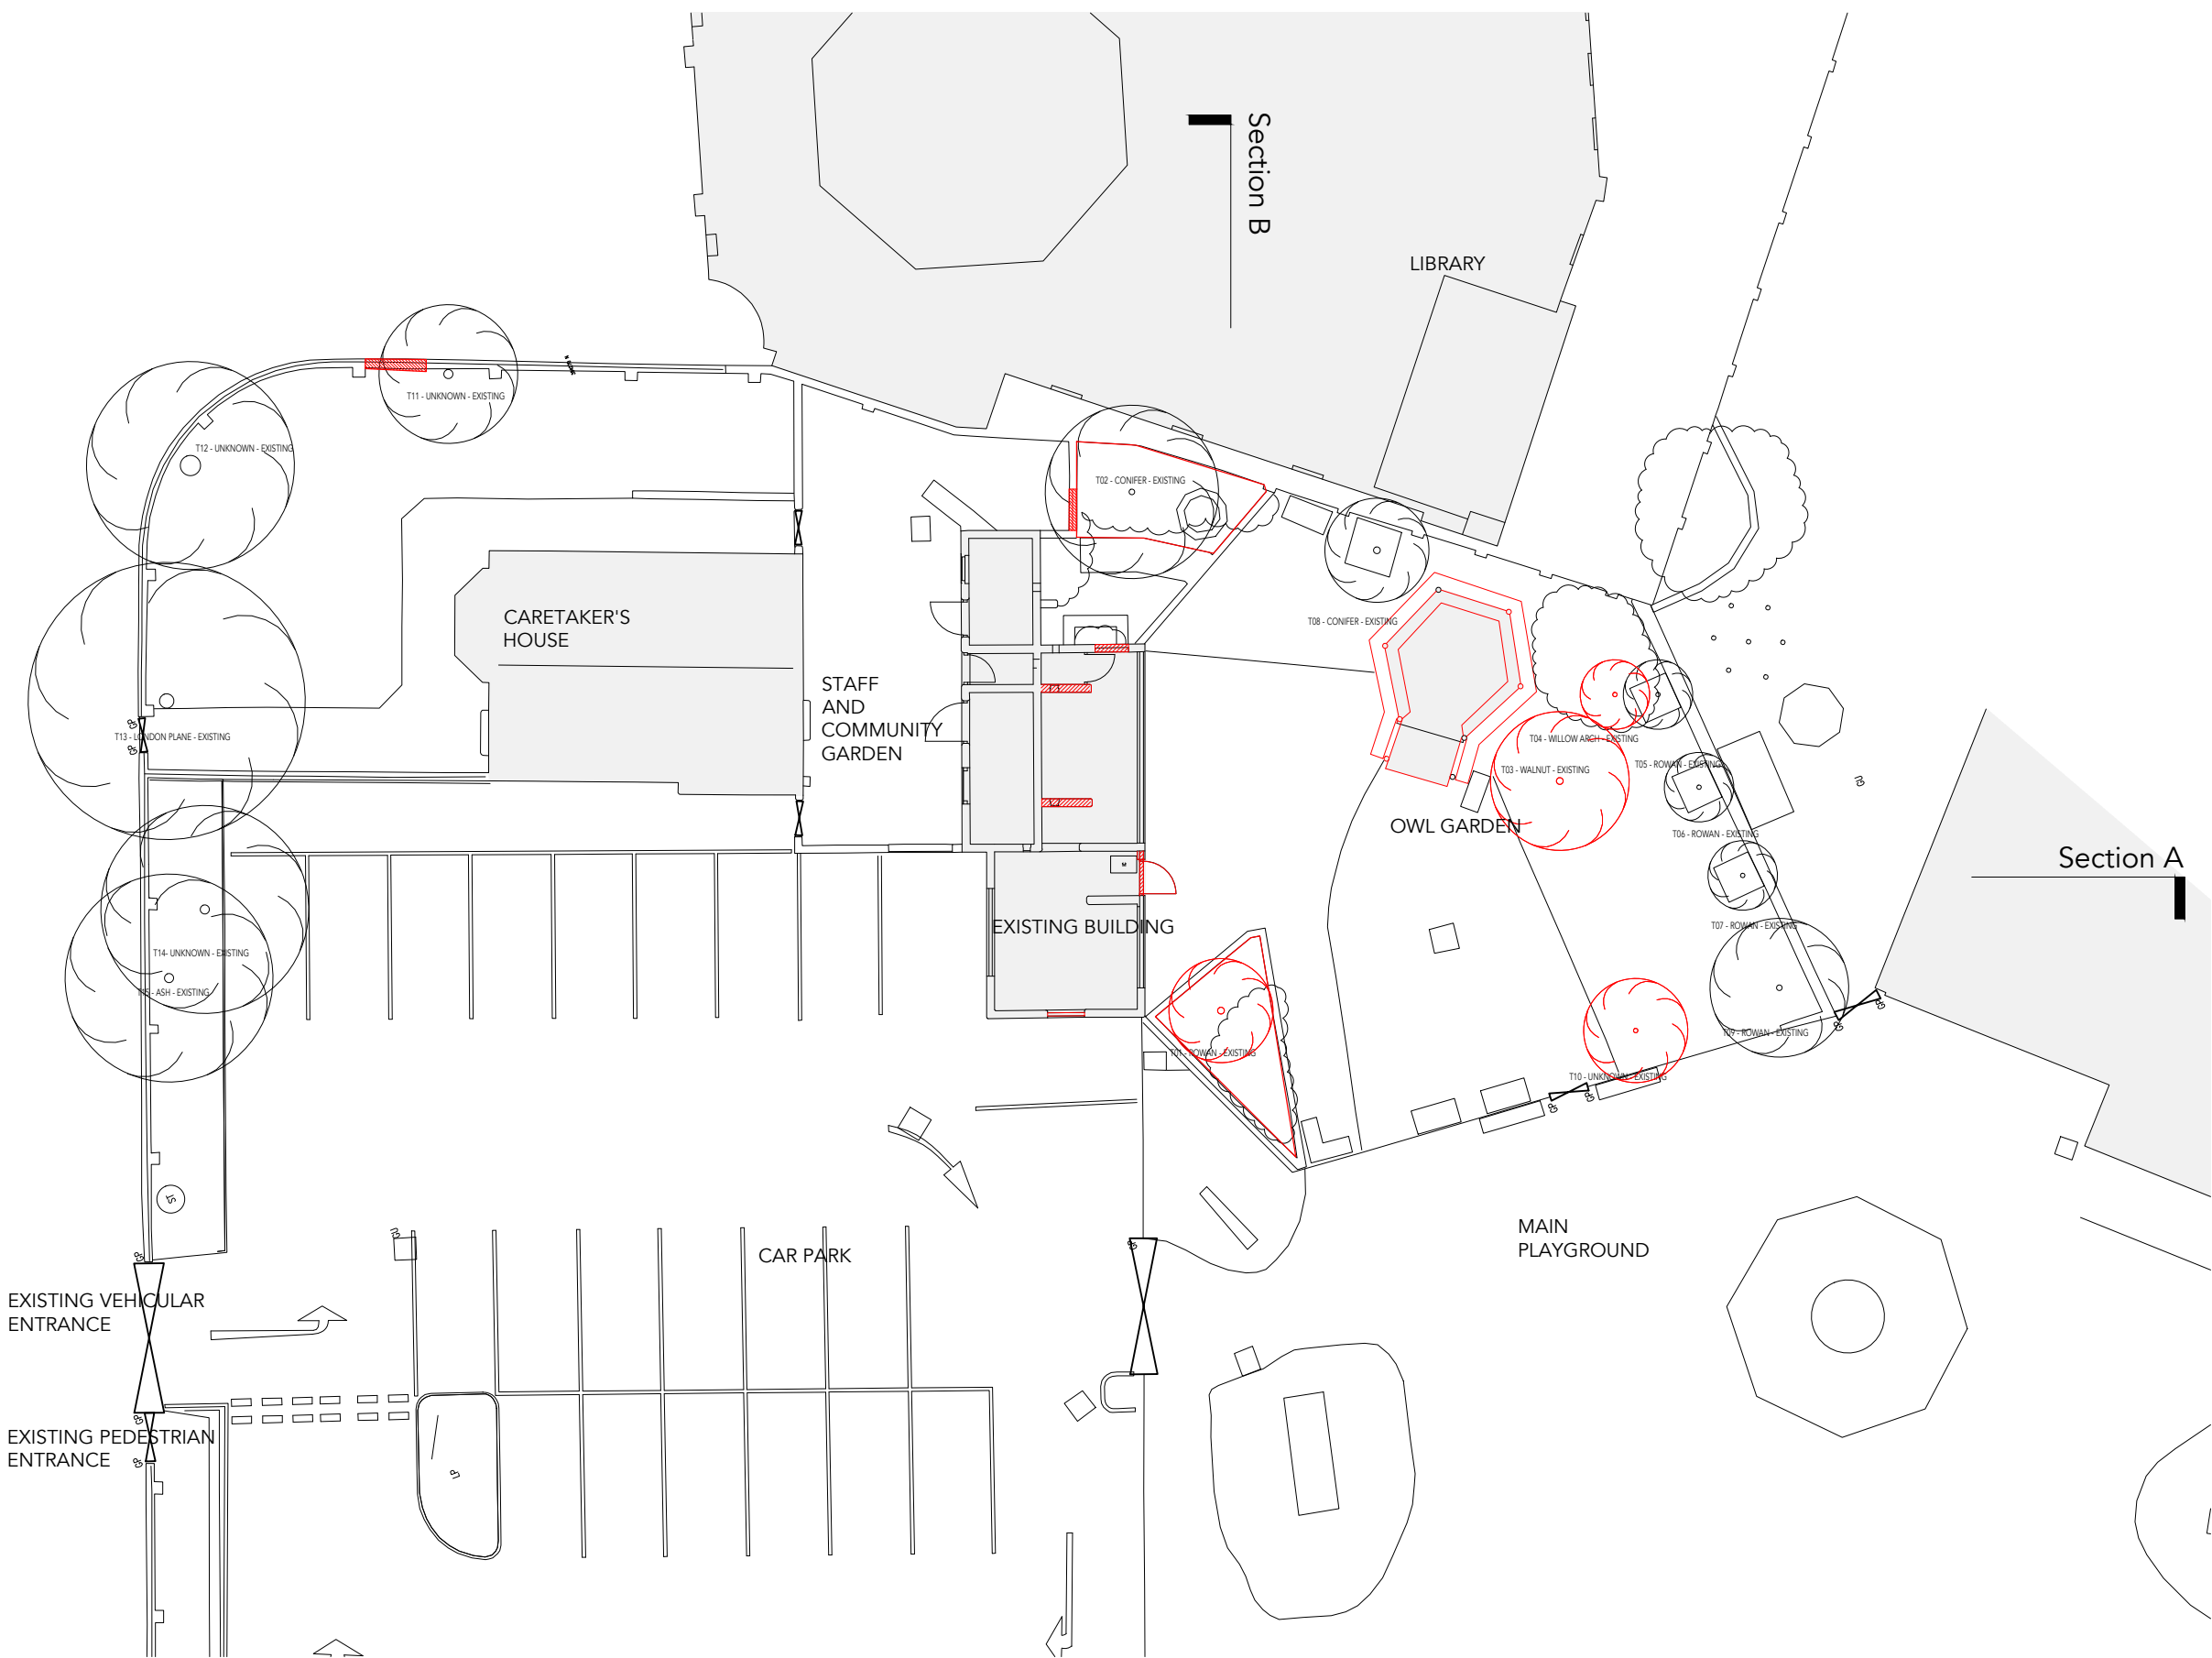


Revisions	
- 08.08.2025	Issued to QS for costing
A 05.09.2025	Draft Planning
B 16.09.2025	Planning Submission

KEY

 Demolition

This is not a construction drawing.
Dimensions are in mm unless otherwise stated. Do not scale from this drawing.
No party wall notices are in place.
A Building Regulations Application has not been submitted.

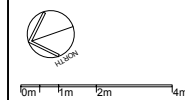

PROJECT: **25_008**

CLIENT: Under 3s Provision
Oswald Road Primary School

NUMBER: **111**

DRAWING: Existing Block Plan

SCALE: 1:200 @ A3

Claire Bandy. Architect
www.clairebandyarchitect.com
07866510152