ID:SR SHEPPARD ROBSON

27th Floor City Tower Piccadilly Plaza Manchester M1 4BT 7PU

T: +44 (0)161 233 8900 E: manchester@sheppardrobson.com

CLIENT
**Dragonfly**
bruntwood Works

TITLE
# King Street Entrance
# Platform Lift Removal Strategy

STATUS **S2** PURPOSE FOR ISSUE **For Information**

| REV. | DATE | AMENDMENT |
|---|---|---|

A3

PROJECT
**Pall Mall Court**

| SCALE@A3 | DATE | ORIGINATOR | CHECKED | AUTHORISED |
|---|---|---|---|---|
| 1 : 100 | | RA | JI | ASM |

SR NO. **7240**

DRAWING NO. **7240 - SRA - ZZ - 00 - DR - A - SK146**

REV.

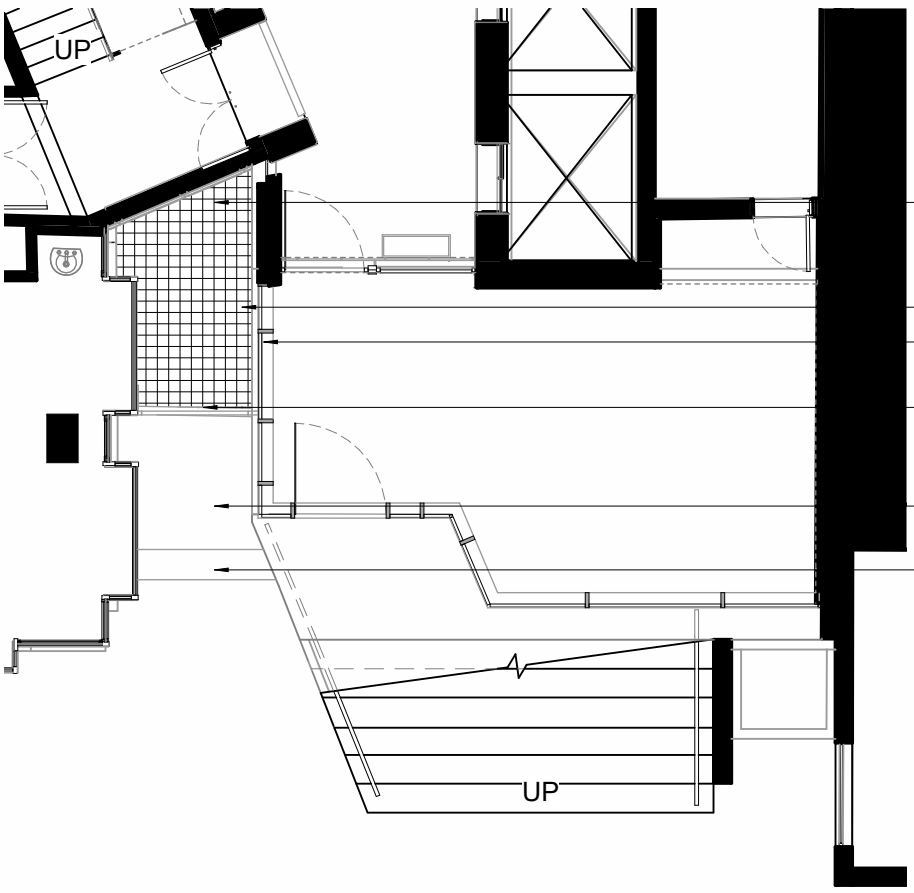


Infill grate above void

Existing platofrm lift omitted

CW glazing reinstated in lieu of platform lift door

External wall with balustrade, infill TBC

Raised planter infill

Planter upstand/base material TBC

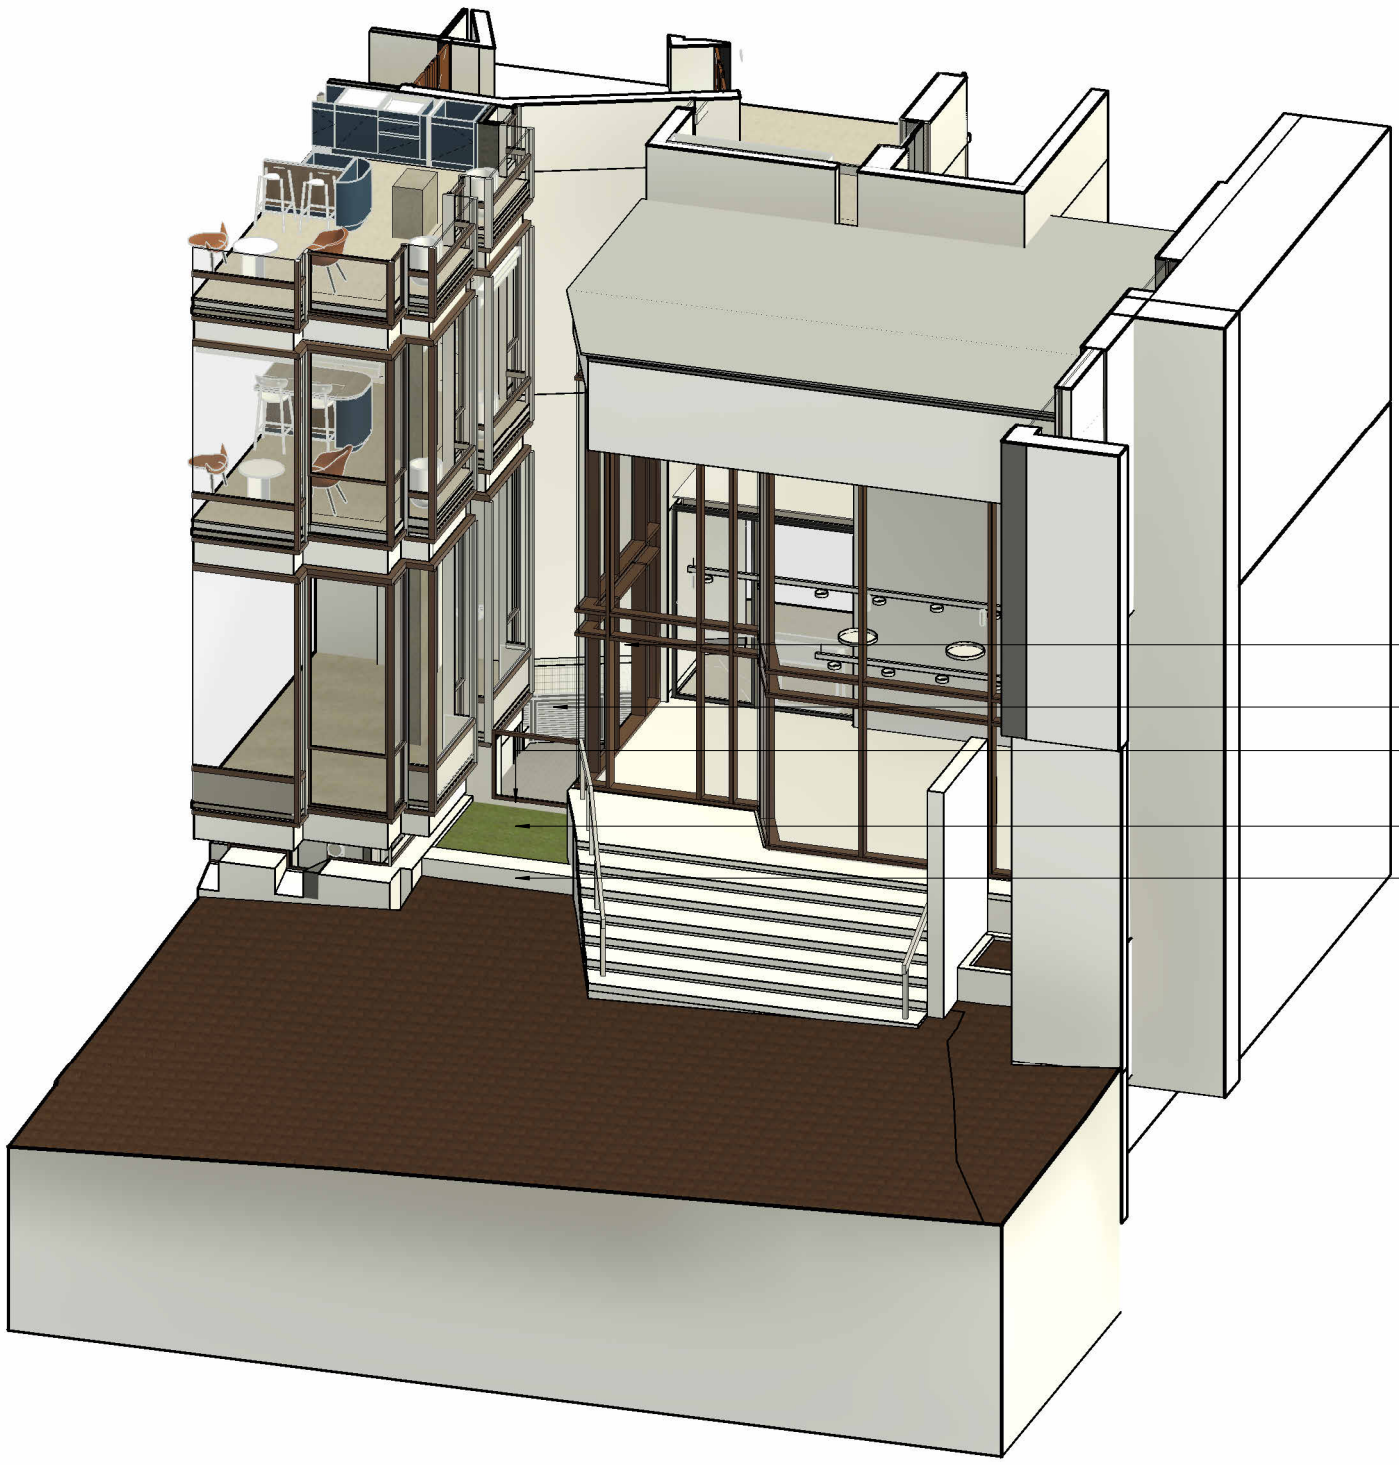

CW glazing reinstated in lieu of platform lift door

Infill grate above void

External wall with balustrade, infill TBC

Raised planter infill

Planter upstand/base material TBC

KEYPLAN

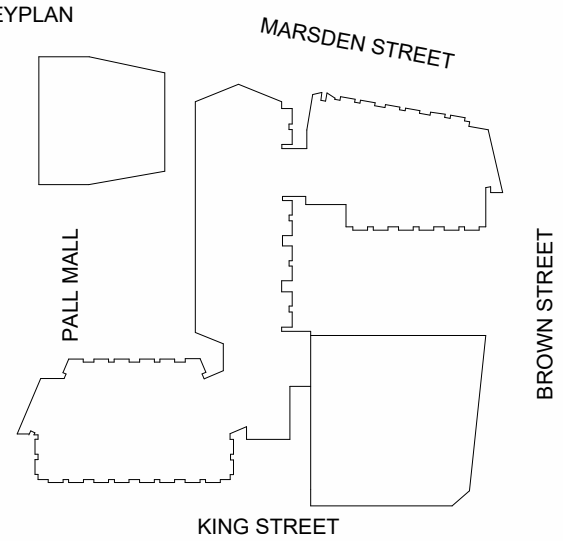


**© COPYRIGHT**
The copyright in this drawing is vested in Sheppard Robson and no license or assignment of any kind has been, or is, granted to any third party whether by provision of copies or originals or otherwise unless agreed in writing.

**DO NOT SCALE FROM THIS DRAWING**
The contractor shall check and verify all dimensions on site and report any discrepancies in writing to Sheppard Robson before proceeding work

**FOR ELECTRONIC DATA ISSUE**
Electronic Data / drawings are issued as "read only" and should not be interrogated for measurement. All dimensions and levels should read, only from those values stated in text on the drawing.