
Apollo Pub, Miles Platting

Jigsaw Homes North

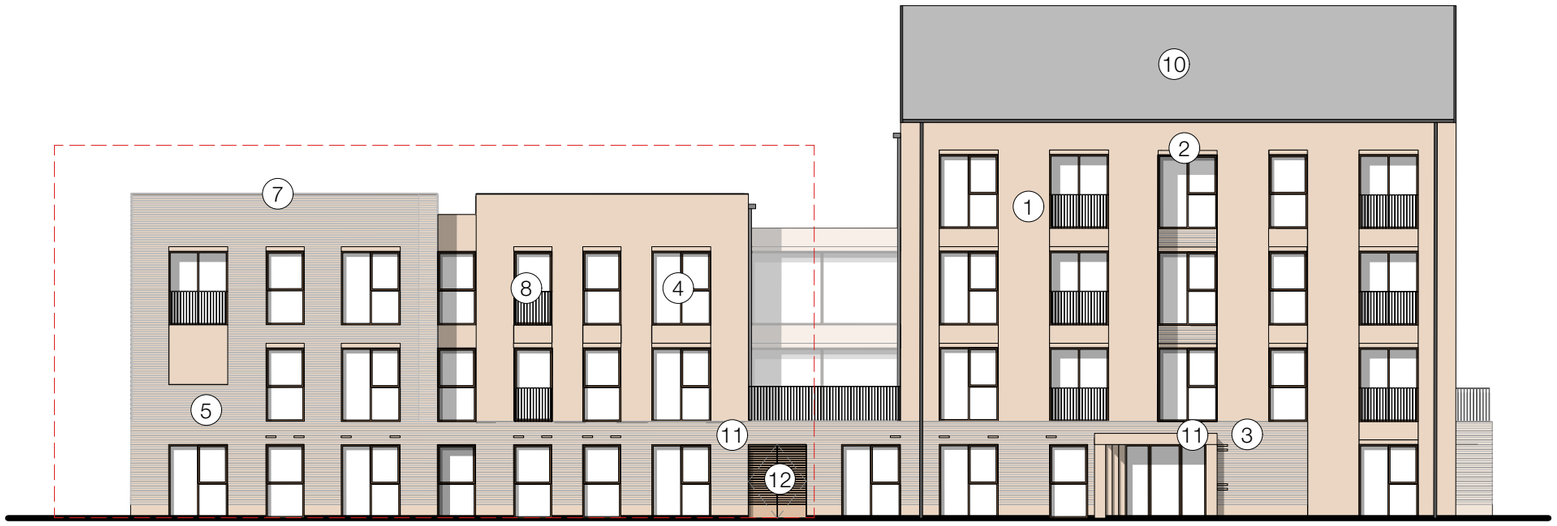


Elevation A @ 1:200

1. Main facing brick - Red multi brickwork with coloured mortar
2. Art Stone / reconstituted stone head
3. Plinth Brick - Contrasting brick with colour mortar
4. Composite alu/wood double glazed windows - Bronze
   [All openable ground floor windows/doors to be PAS 24]
5. Feature Horizontal brickwork banding to project 20mm at 75mm intervals
6. Aluminium box gutter and Rainwater goods to be black
7. Aluminium Coping to parapet to be RAL 9011
8. PPC mild steel Flat bar balaustrading - Bronze to match windows
9. Soffit to be black pre-finished board [Equitone linea or similar] Bronze
   with colour matched fixings
10. Roof Tiles to be Cedral Thrutone Fibre Cement roof tiles
    with Cedral aluminium continuous dry verge trim
11. Projecting Brick Detailing around entrances
12. Perforated bin store steel door - In Bronze



Elevation A - Enlarged scale @ 1:100

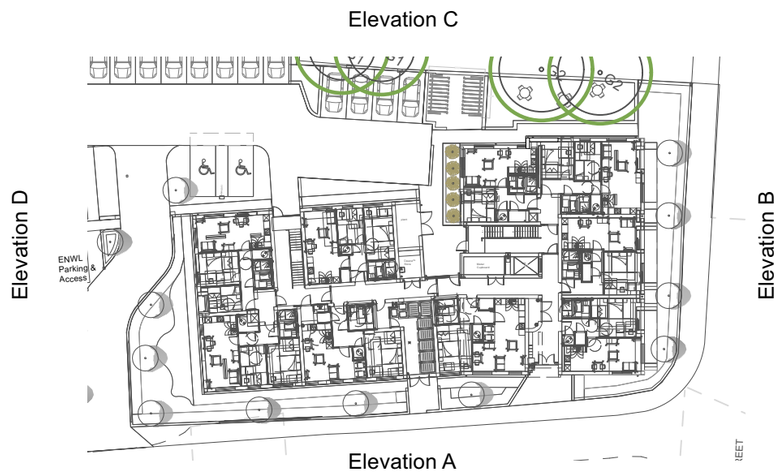

Drawing Title:	Detailed Elevation
Date:	09.06.2025
Drawing no:	1349-AP-212
Scale:	Multiple @ A3
Drawn:	NS

revision:
revision notes:

0m 1m 2m 5m 10m

0m 2m 4m 10m 20m

Jigsaw®

DK-Architects
26 Old Haymarket
Liverpool
L1 6ER
0151 231 1209 T
mail@dk-architects.com E
www.dk-architects.com W