




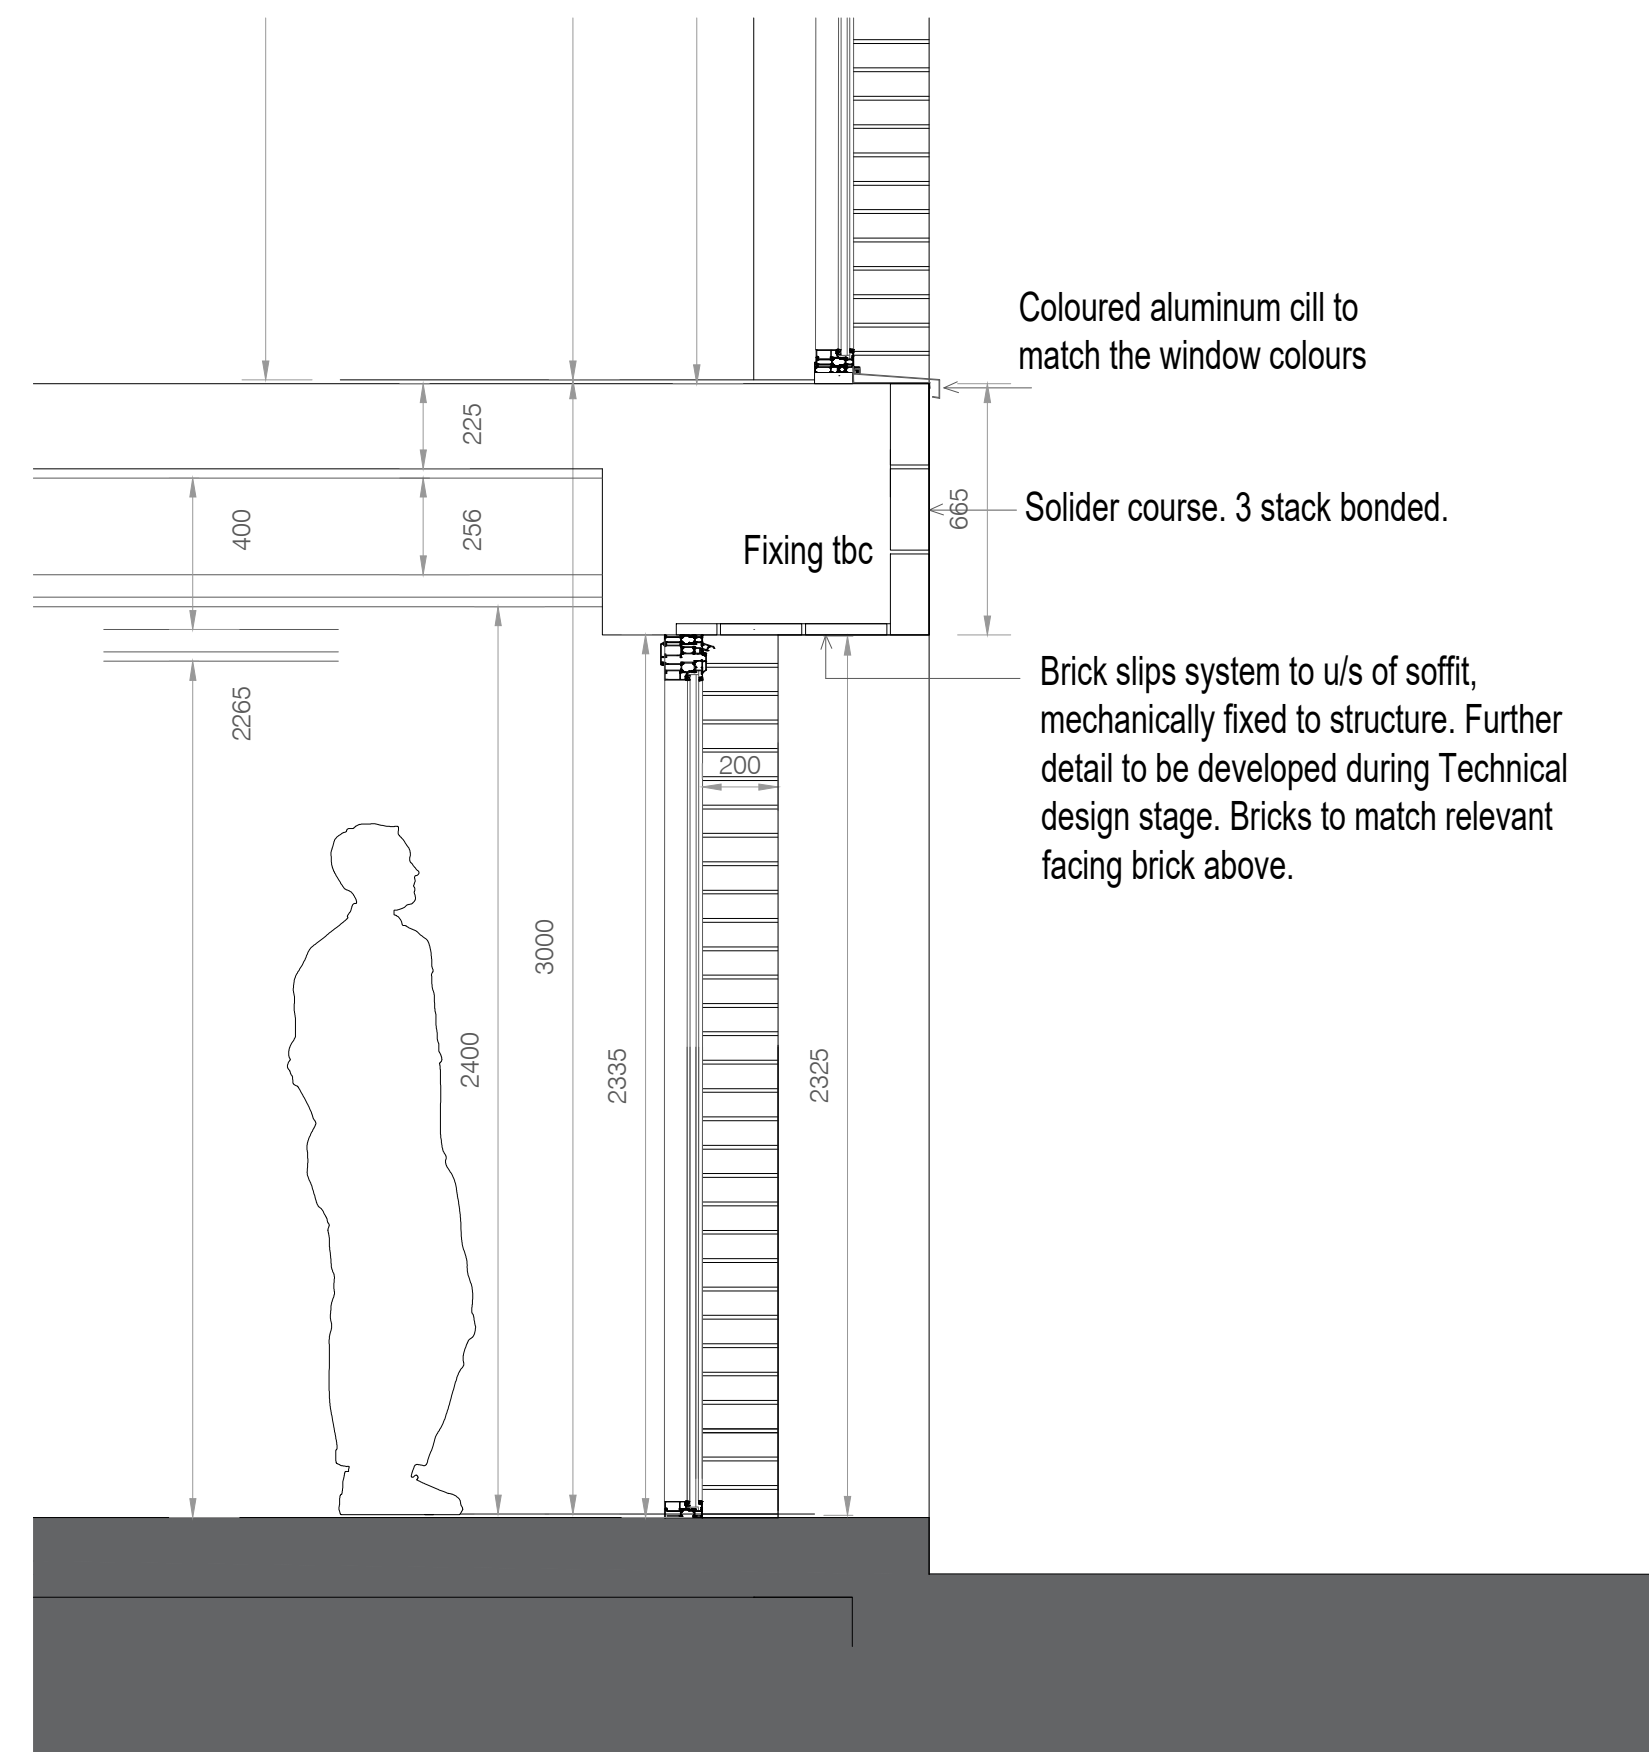


Typical single storey soffit section AA - 1.20 Scale
Blocks B,C, D and E

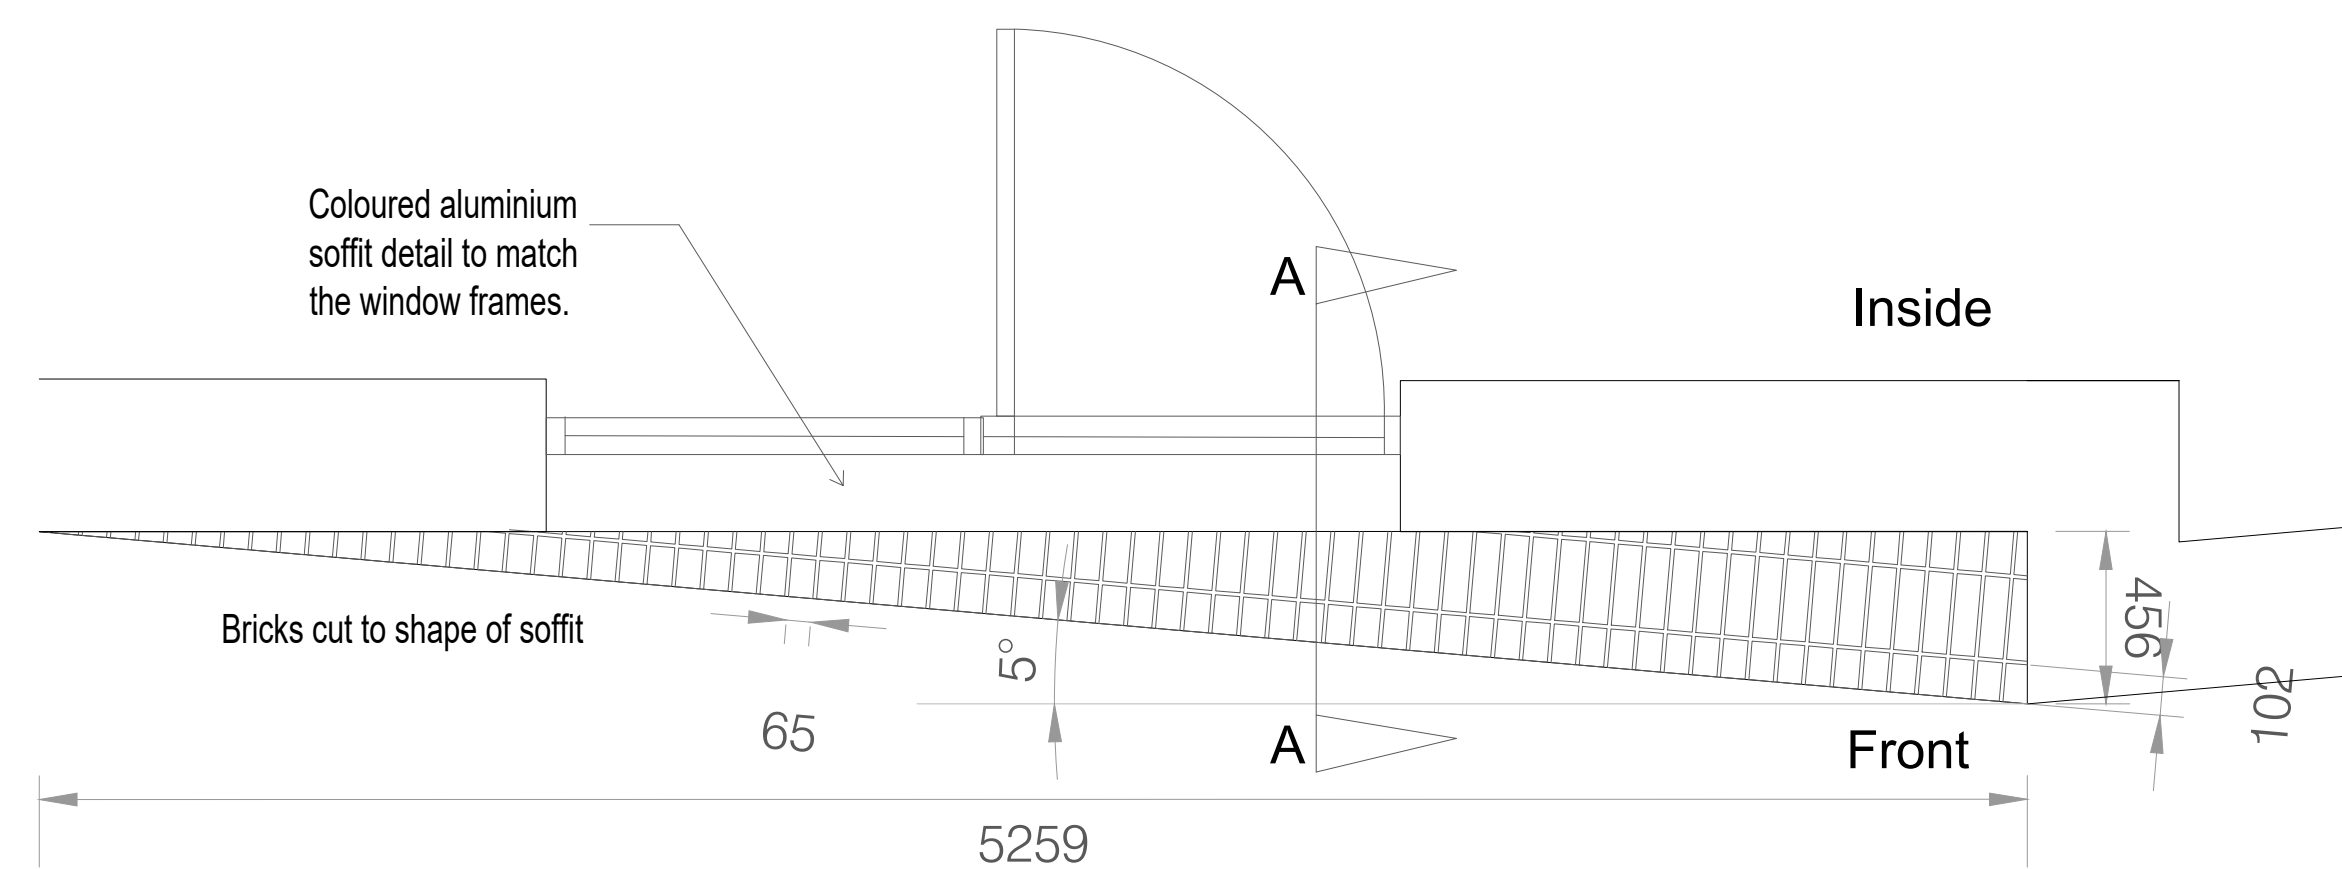


Typical single storey soffit plan - 1.20 Scale
Blocks B,C and D.

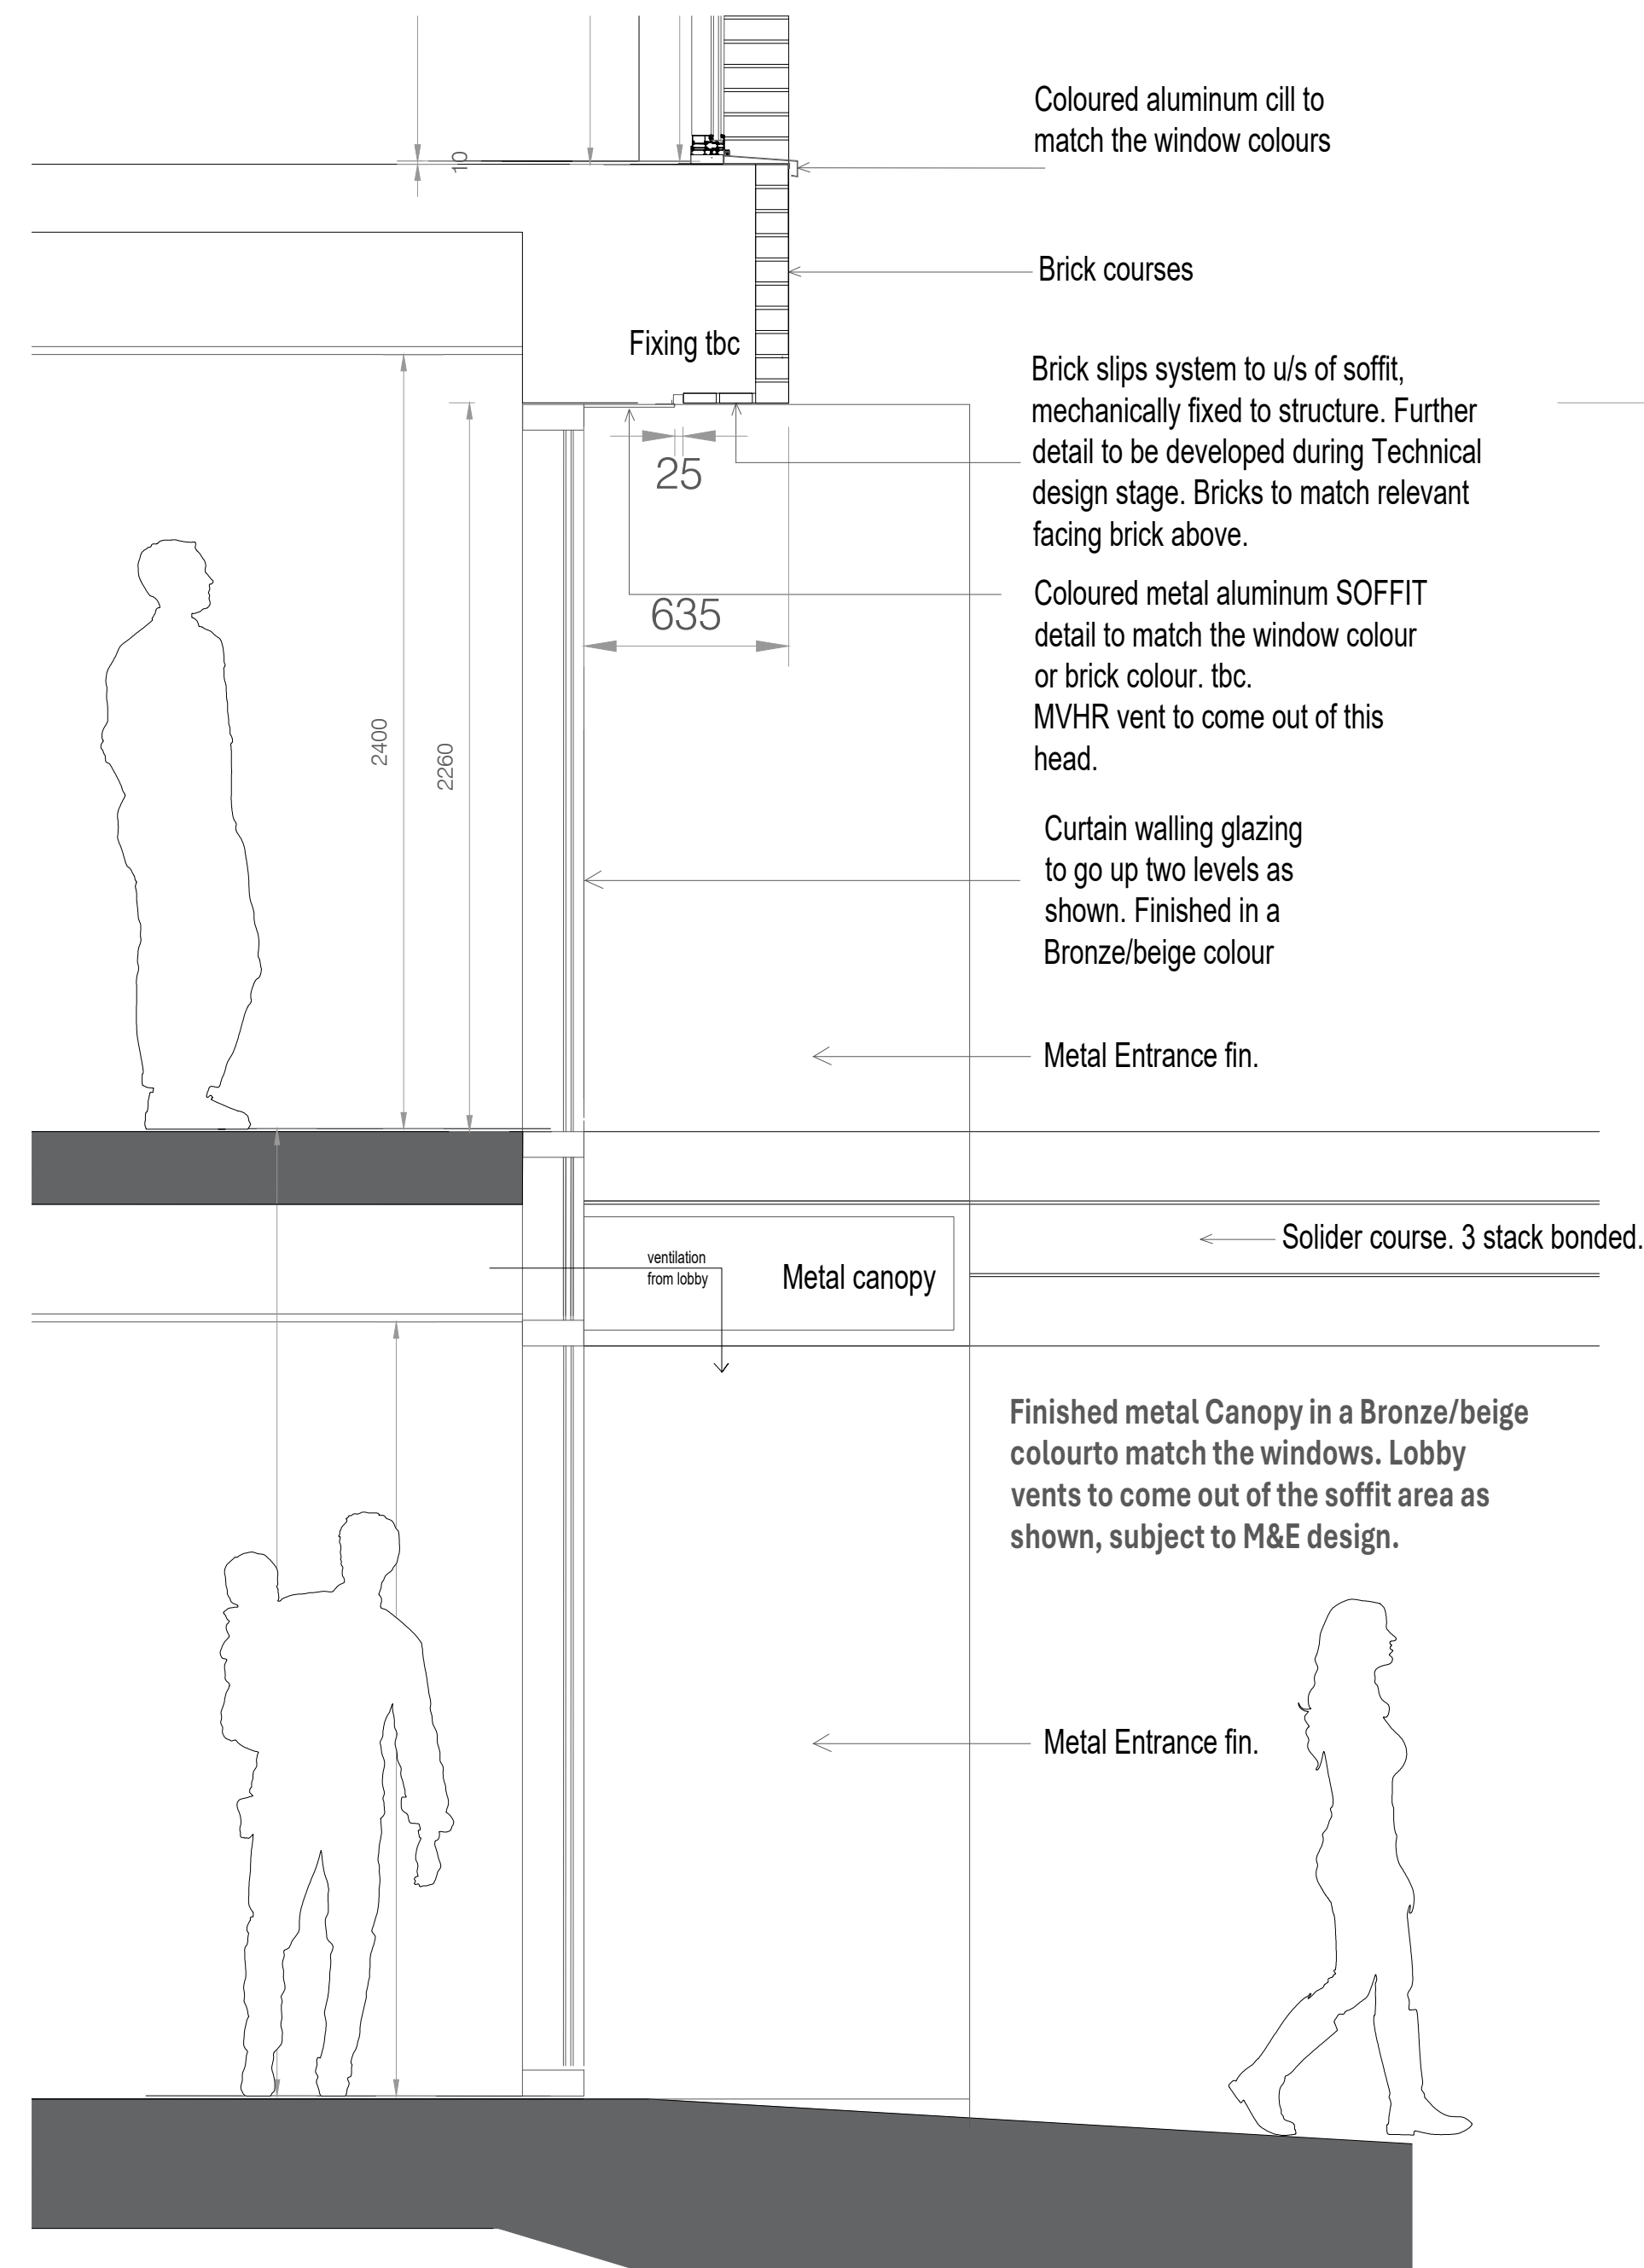

Typical double storey soffit section BB - 1.20 Scale
Blocks B,C, D and E

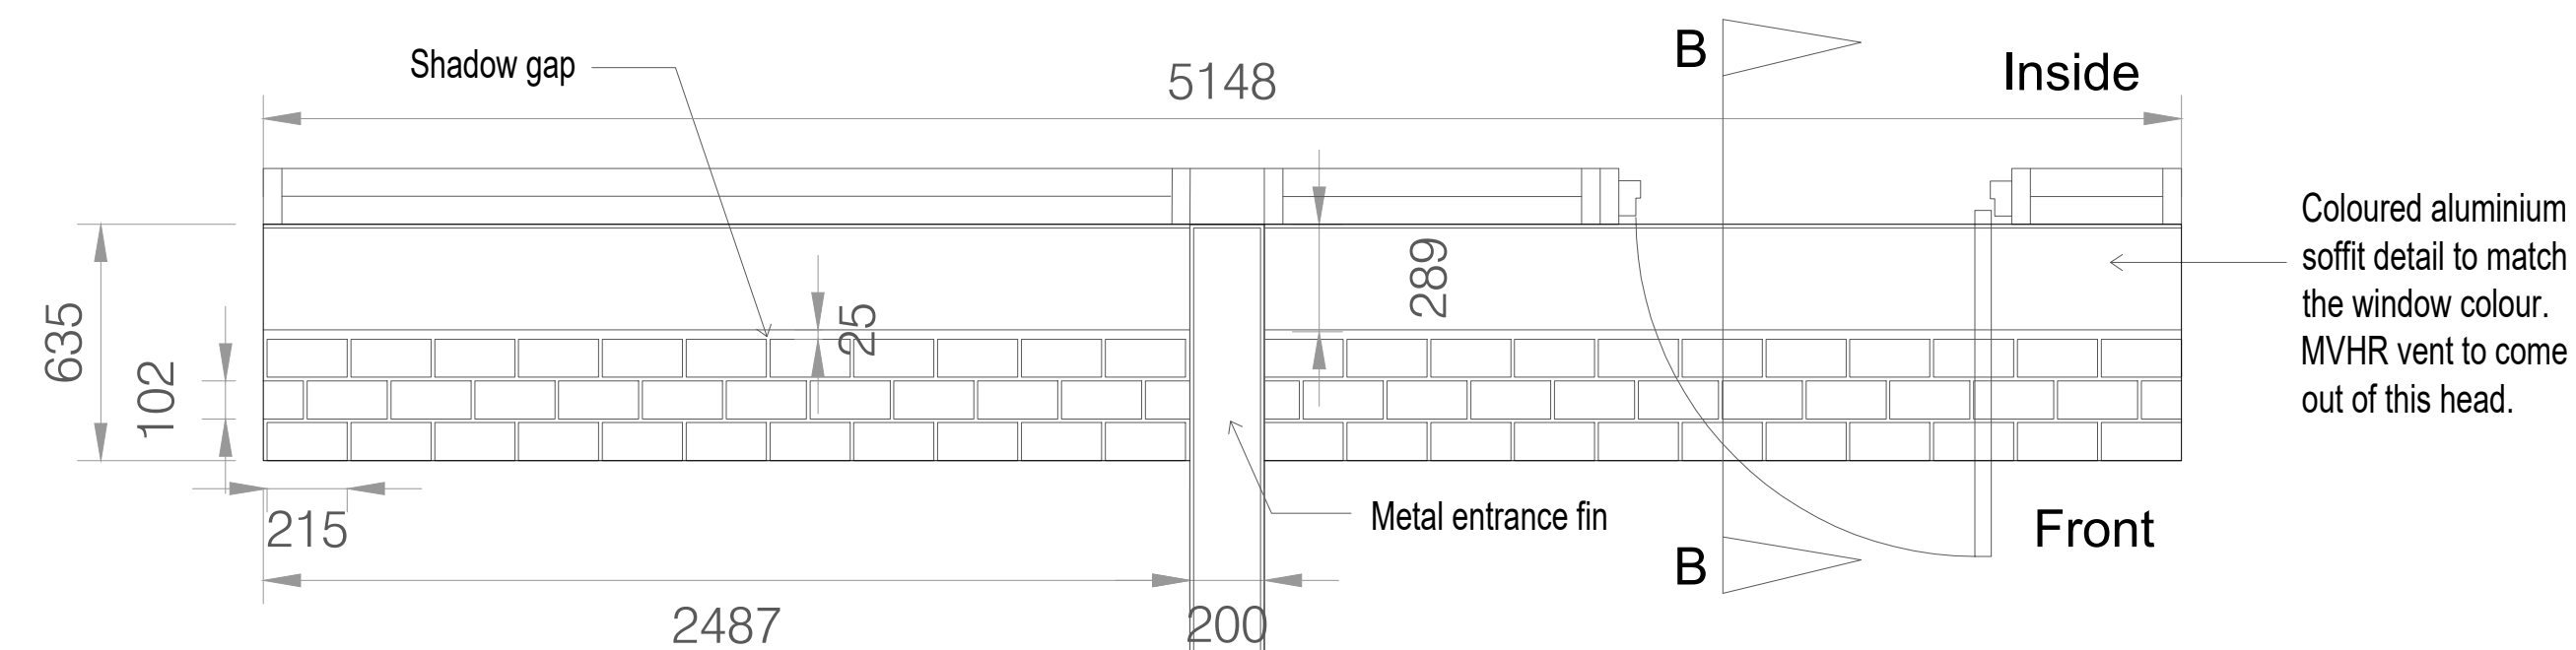

Typical double storey soffit plan - 1.20 Scale
Blocks B,C and D.

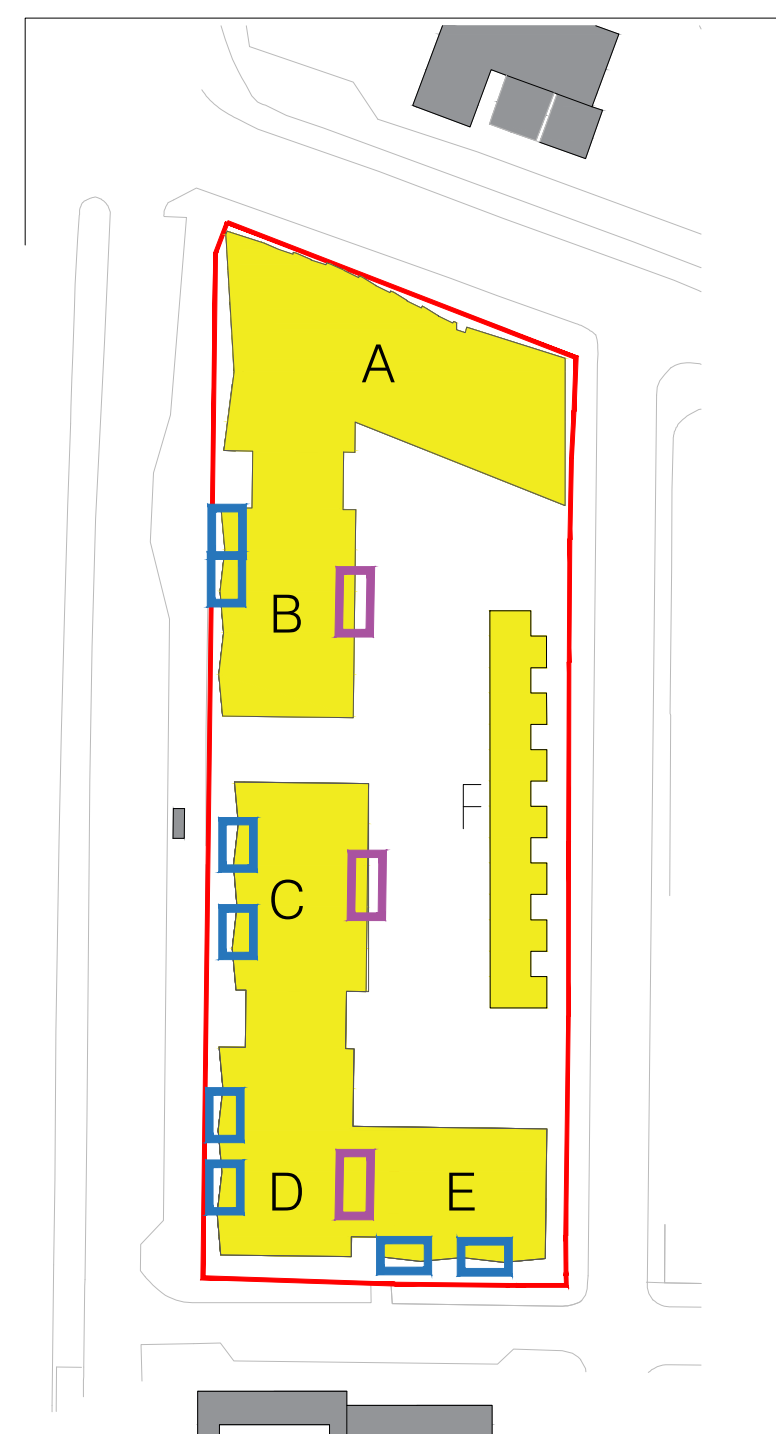

- ▮ Double storey soffit entrance detail
- ▮ Single storey soffit chamfer detail