



Existing Elevations

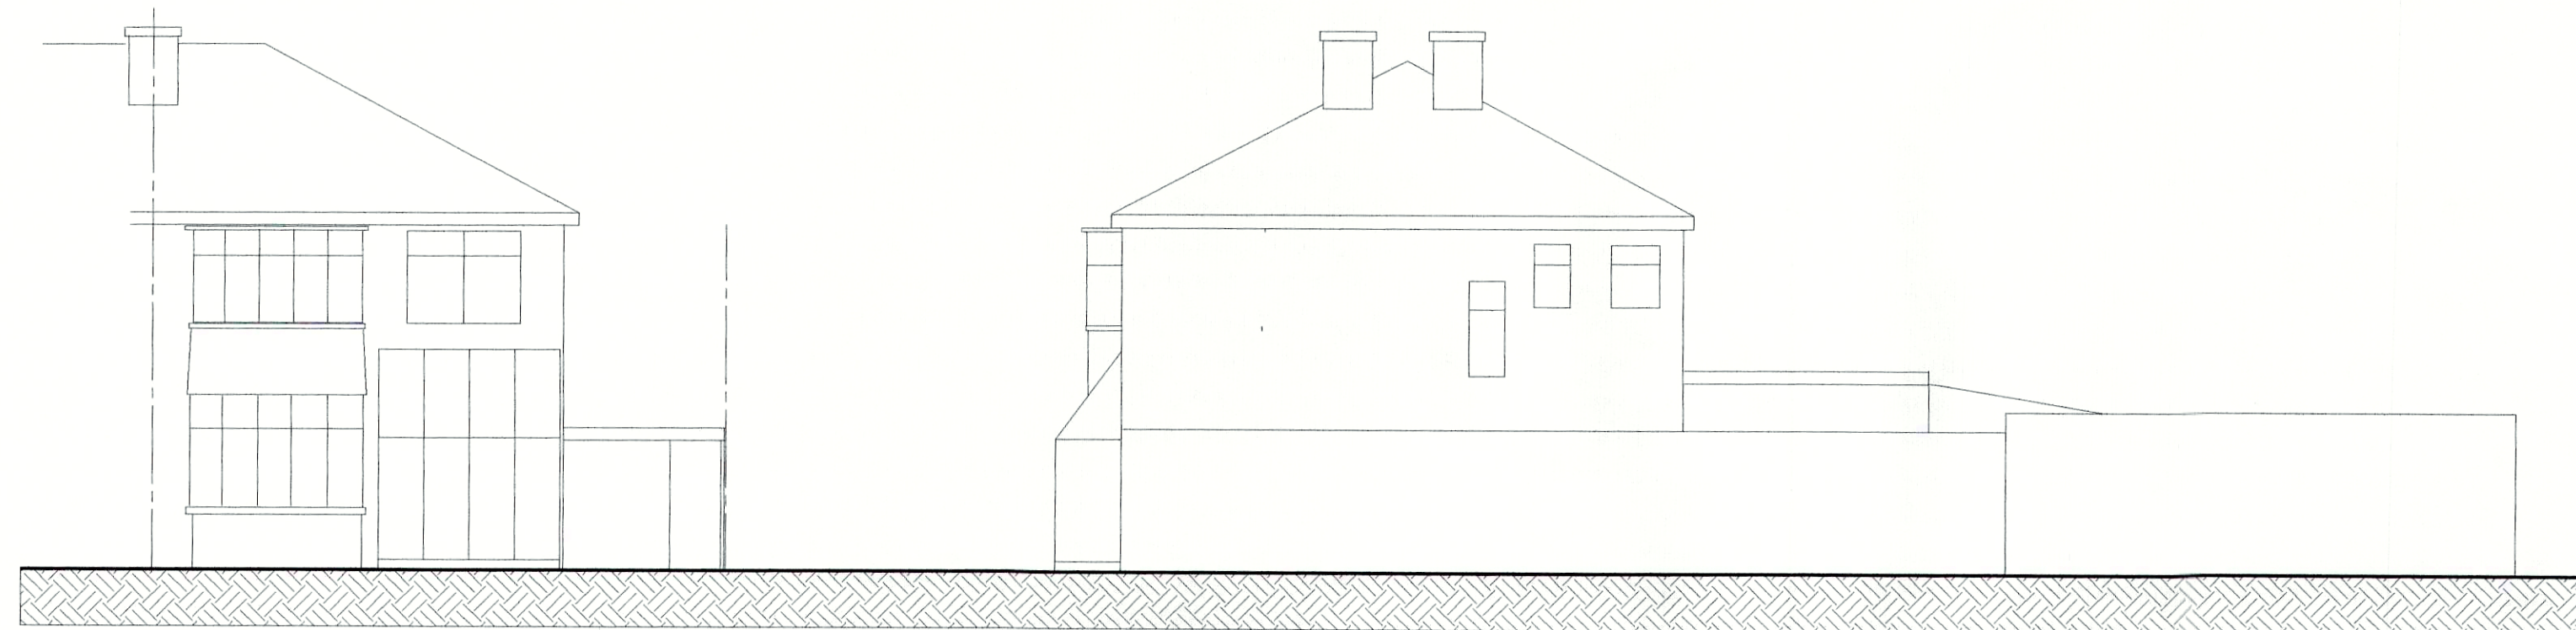

Front


Side

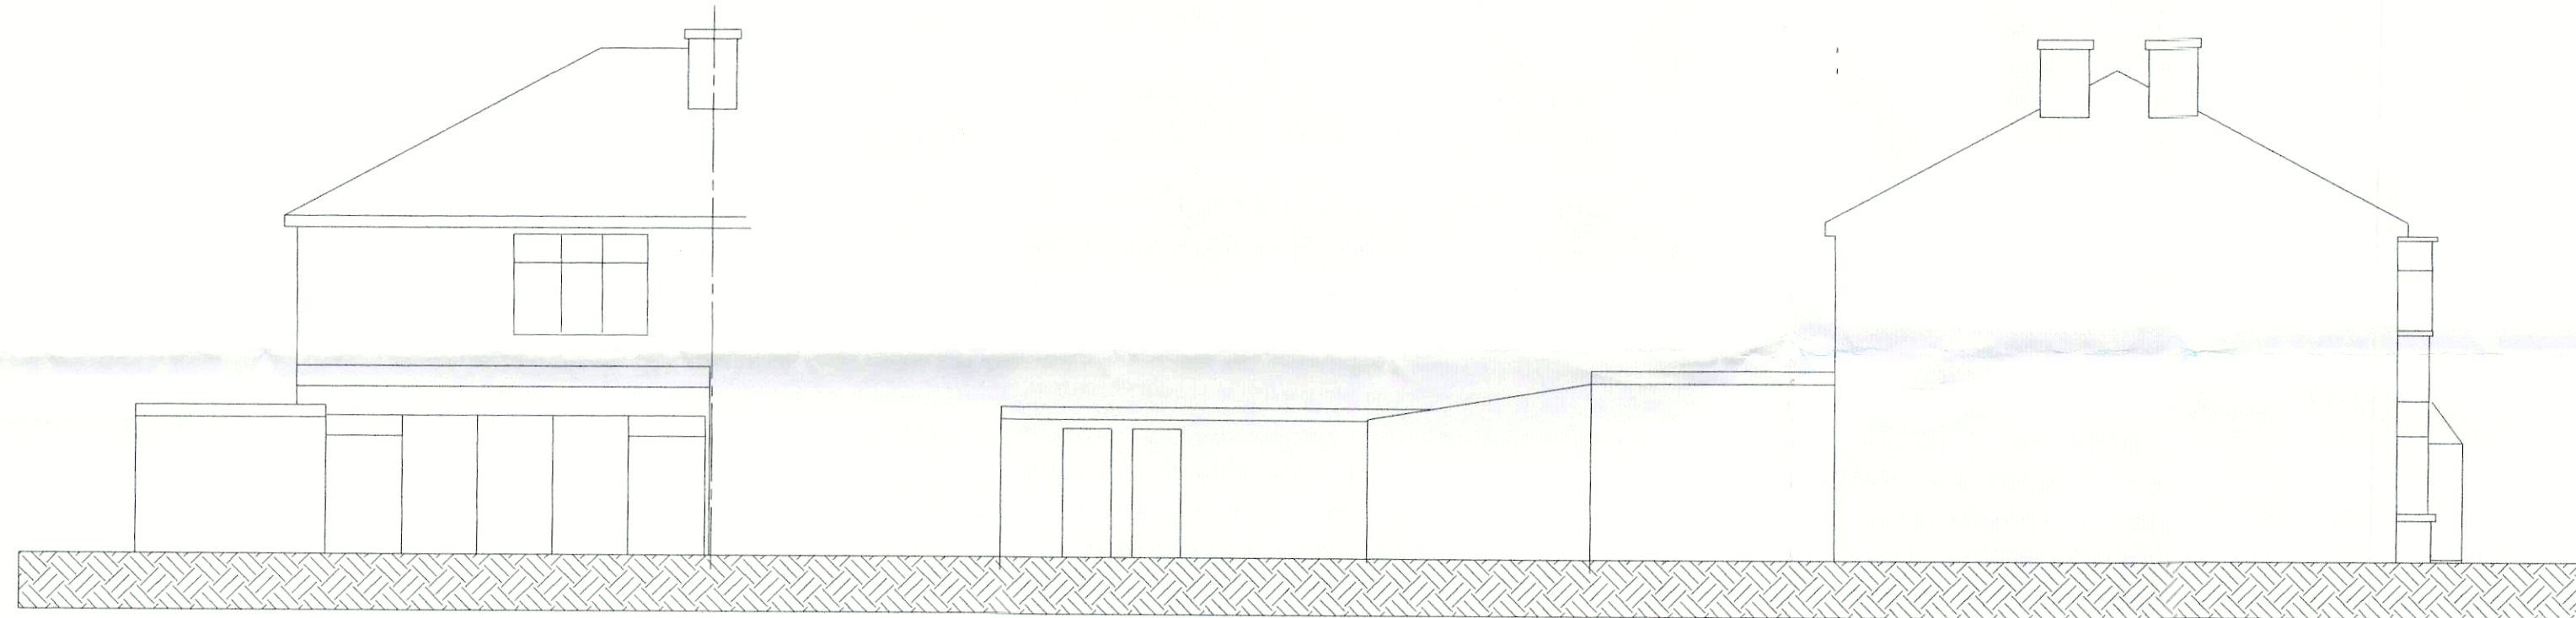

Rear

Side

Scale 1:100
0 1 2 3 4 5 6 7 8 9 10

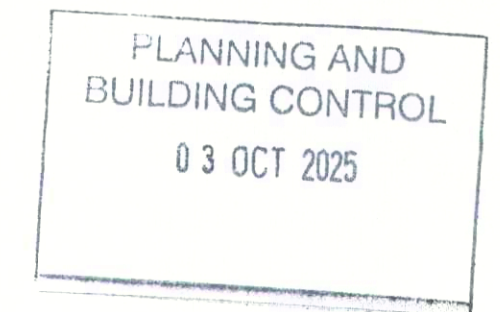

Planning Plan

Proposed Single Storey Front Side and Rear Extension
5 WHITE MOSS AVENUE
CHORLTON
MANCHESTER
M21 0XU



Prepared by:-
A & S INMAN (Designs) Ltd.
24 GRANGETHORPE ROAD
URMSTON
MANCHESTER
M41 9HT



Phone 0161 747 7433

Scale 1:100 @ A2

Drg. No. 2101 / 04 / 25 Sht. 1

A