


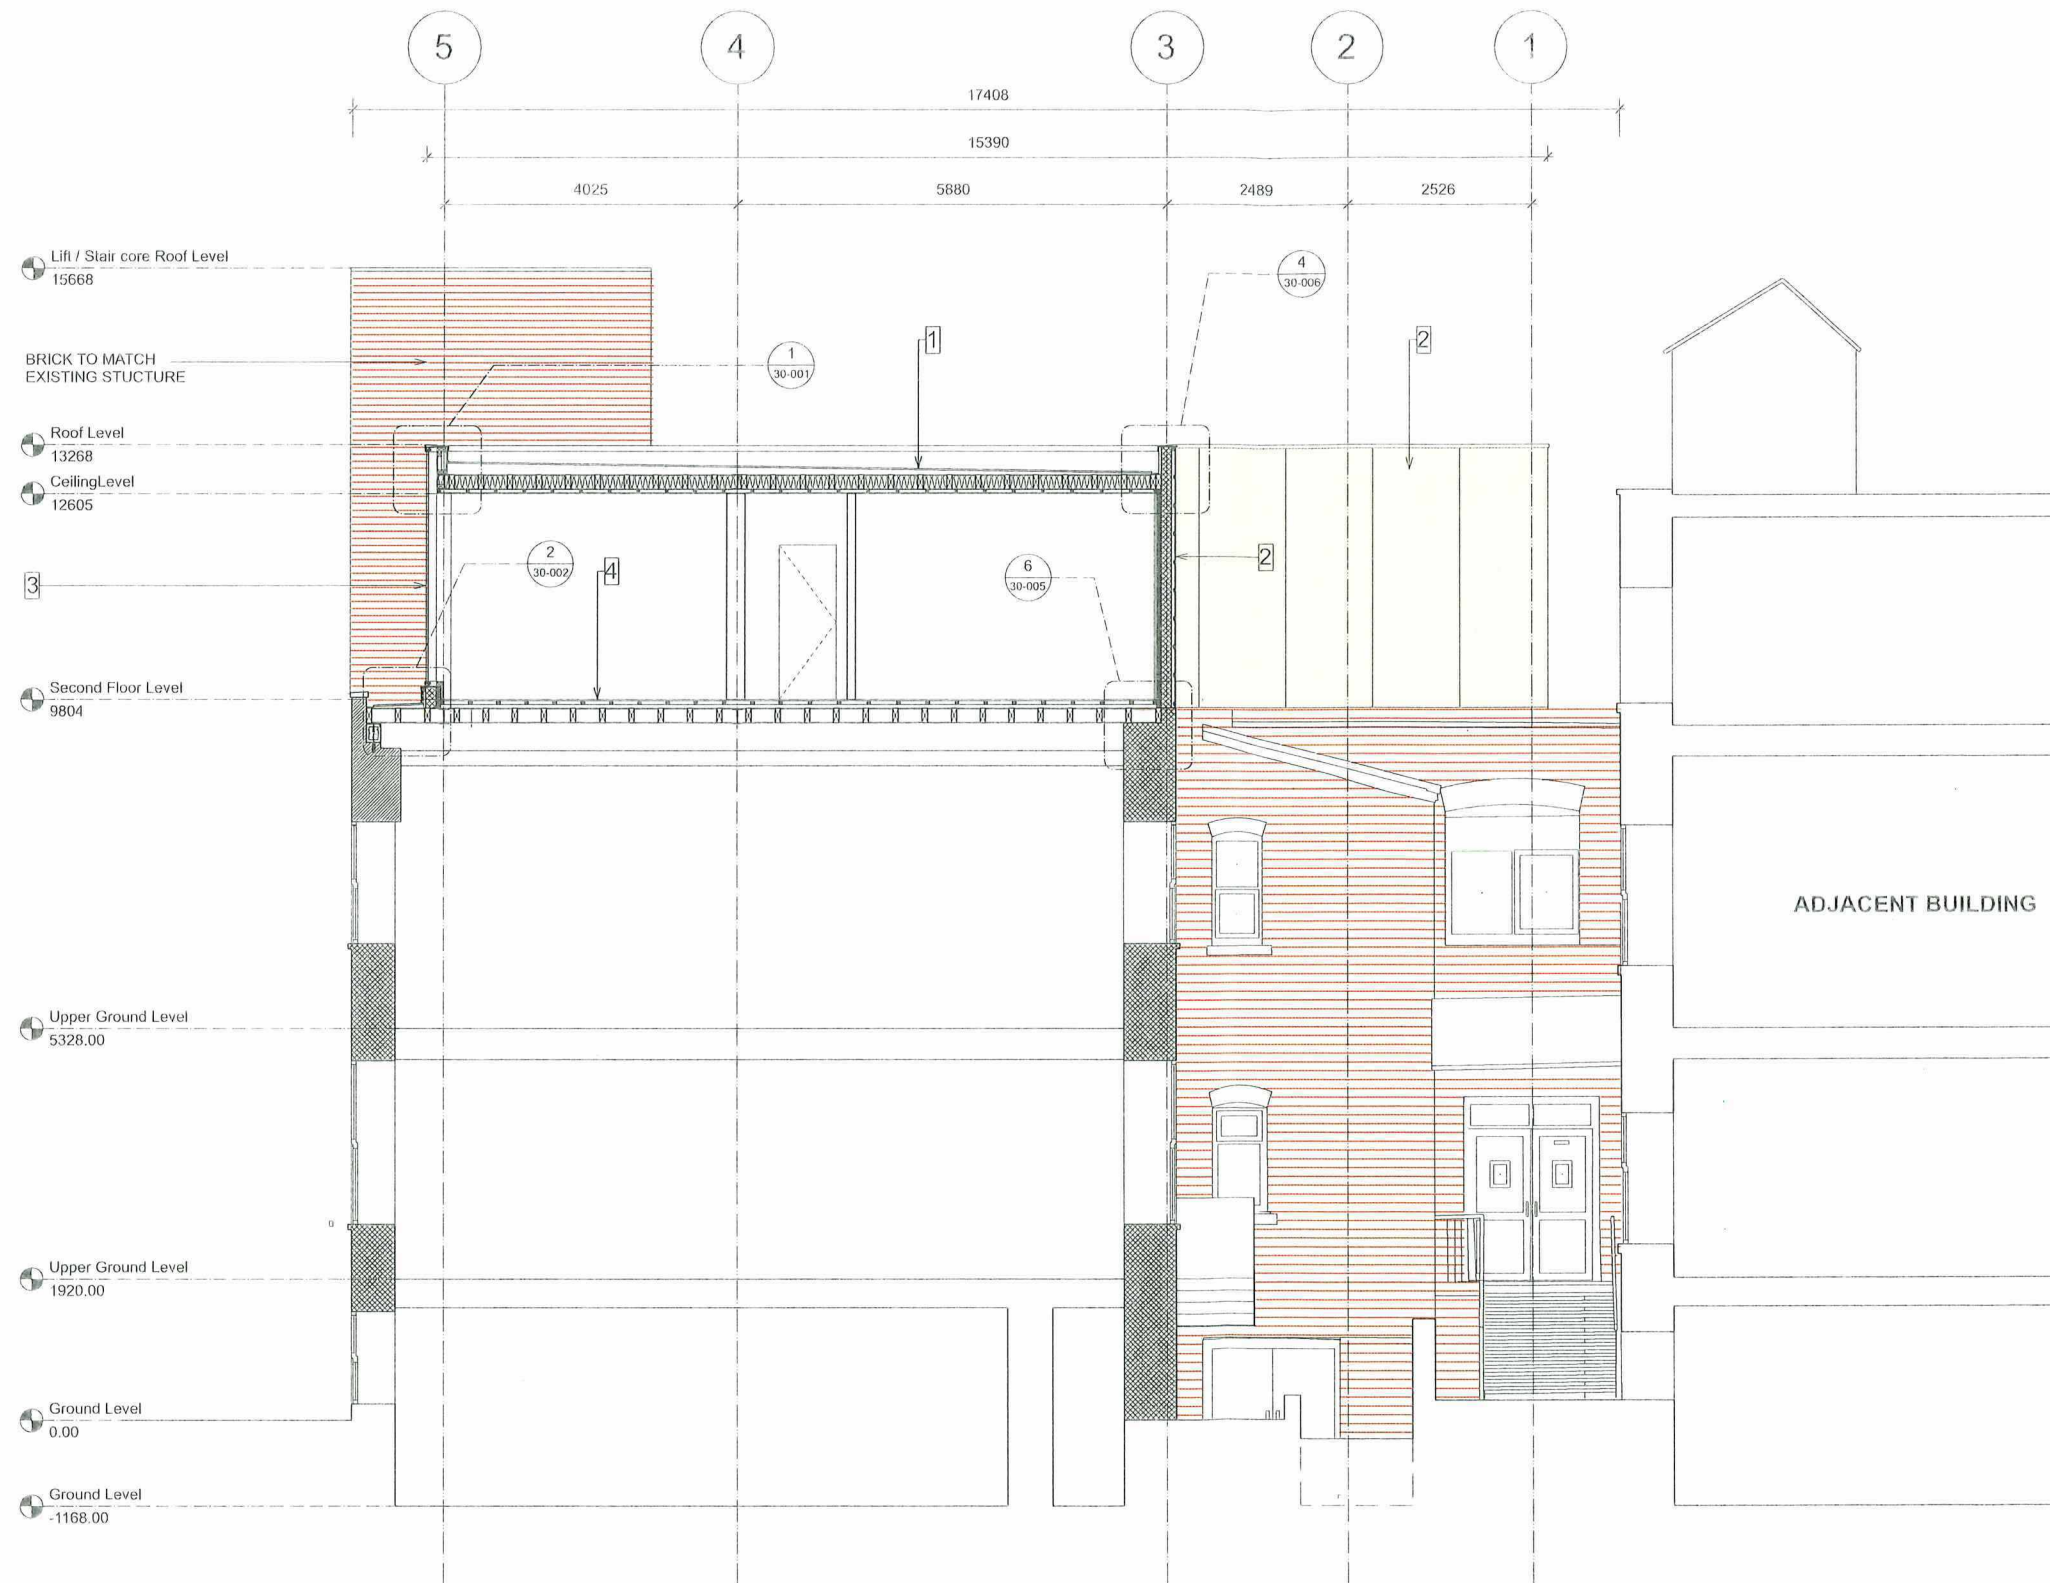

- 1 - GRP / Fibreglass roofing
- Sarnafil 1000E Vapour control layer
- 18mm tongue and groove OSB board
- Timber battens laid to fall 1:80 towards gutter
- 100mm Sarnatherm or equivalent insulation in between joints
- 105 x 25 joists to S.E.'s specification
- Internal finish - 12.5mm plasterboard with skim
- 2 - 10 x 1250 x Swisspearl Palmo Original Fibre Cement Board
- 25mm cross batten
- 25mm counter batten
- Vapour breathable membrane
- 100mm block work wall to S.E.
- 60mm Kingspan Kooltherm K15 (fixed to block using thermally broken fixings)
- Internal finish - 12.5mm plasterboard
- 3 - 28mm sandblasted double glazed unit on Alu-timber EFT Curtain walling system
- 4 - 30X30X1.2cm Terrazzo tiles
- 18mm ply
- 50x50mm cross battens
- UB254x264x73 to Structural engineer's specification
- Timber joists to structural engineer's specification

1 Proposed Section EE
Scale: 1:50

<table><tr><th>Rev</th><th>Date</th><th>Comments</th></tr><tr><td> </td><td> </td><td> </td></tr><tr><td> </td><td> </td><td> </td></tr><tr><td> </td><td> </td><td> </td></tr></table>			Rev	Date	Comments										<table><tr><th>Rev</th><th>Date</th><th>Comments</th></tr><tr><td> </td><td> </td><td> </td></tr><tr><td> </td><td> </td><td> </td></tr><tr><td> </td><td> </td><td> </td></tr></table>			Rev	Date	Comments										DRAWINGS TO BE READ IN CONJUNCTION WITH THE SPECIFICATION AND ALL RELEVANT DRAWINGS. DO NOT SCALE FROM THIS DRAWING. CONTRACTOR TO CHECK ALL DIMENSIONS ON SITE. RA PROVIDES TO BE ADVISED OF ANY DISCREPANCIES BETWEEN THIS DRAWING AND SITE CONDITIONS IMMEDIATELY. TENDER			<table><tr><td rowspan="5">RASHID ALI ARCHITECTS</td><td>Project</td><td colspan="2">AL FUROAN CENTRE</td></tr><tr><td>Drawing Title</td><td colspan="2">PROPOSED SECTION EE</td></tr><tr><td>Scale</td><td>1:50@A1</td><td>Date: 29.01.25</td></tr><tr><td>Drawn by</td><td>RA</td><td>Checked by: RA</td></tr><tr><td>Drawing No.</td><td>AFM-11-005</td><td>Revision</td></tr></table>			RASHID ALI ARCHITECTS	Project	AL FUROAN CENTRE		Drawing Title	PROPOSED SECTION EE		Scale	1:50@A1	Date: 29.01.25	Drawn by	RA	Checked by: RA	Drawing No.	AFM-11-005	Revision
Rev	Date	Comments	
Rev	Date	Comments	
RASHID ALI ARCHITECTS	Project	AL FUROAN CENTRE	
	Drawing Title	PROPOSED SECTION EE	
	Scale	1:50@A1	Date: 29.01.25	
	Drawn by	RA	Checked by: RA	
	Drawing No.	AFM-11-005	Revision	