
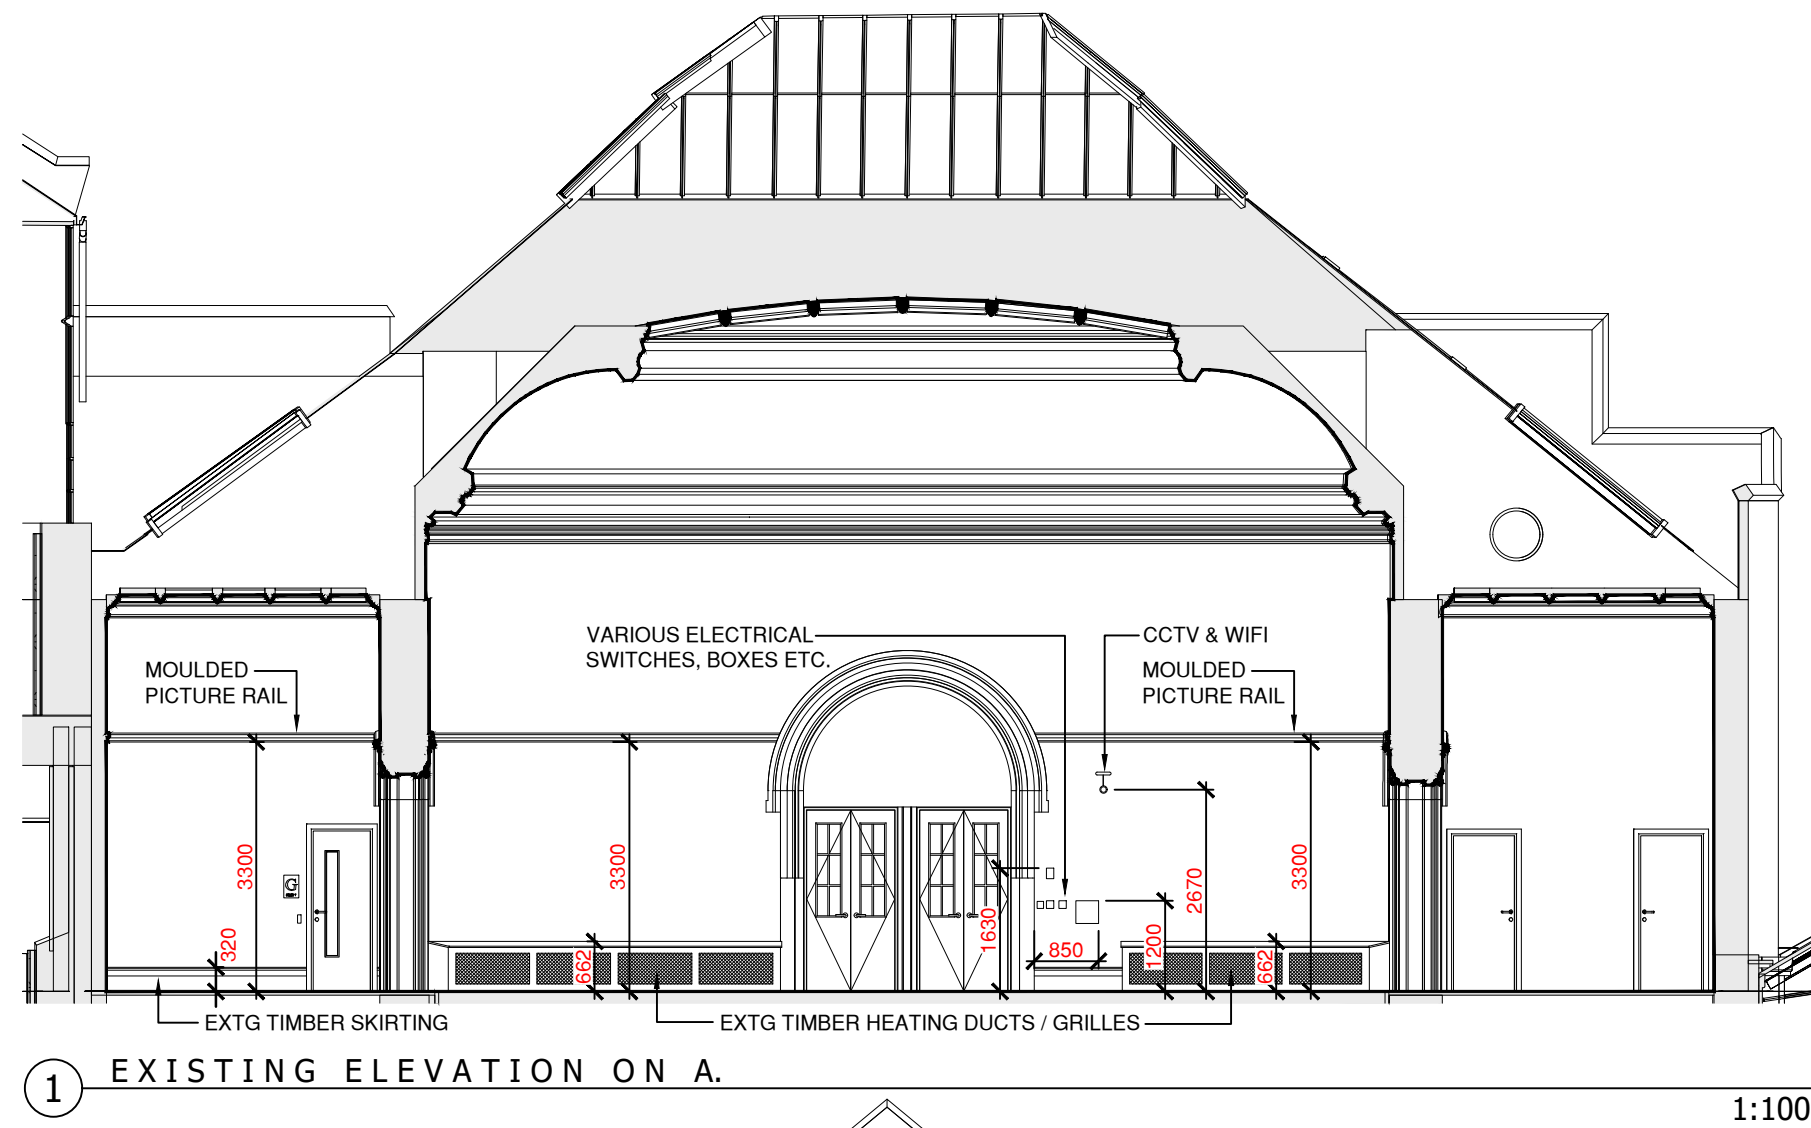
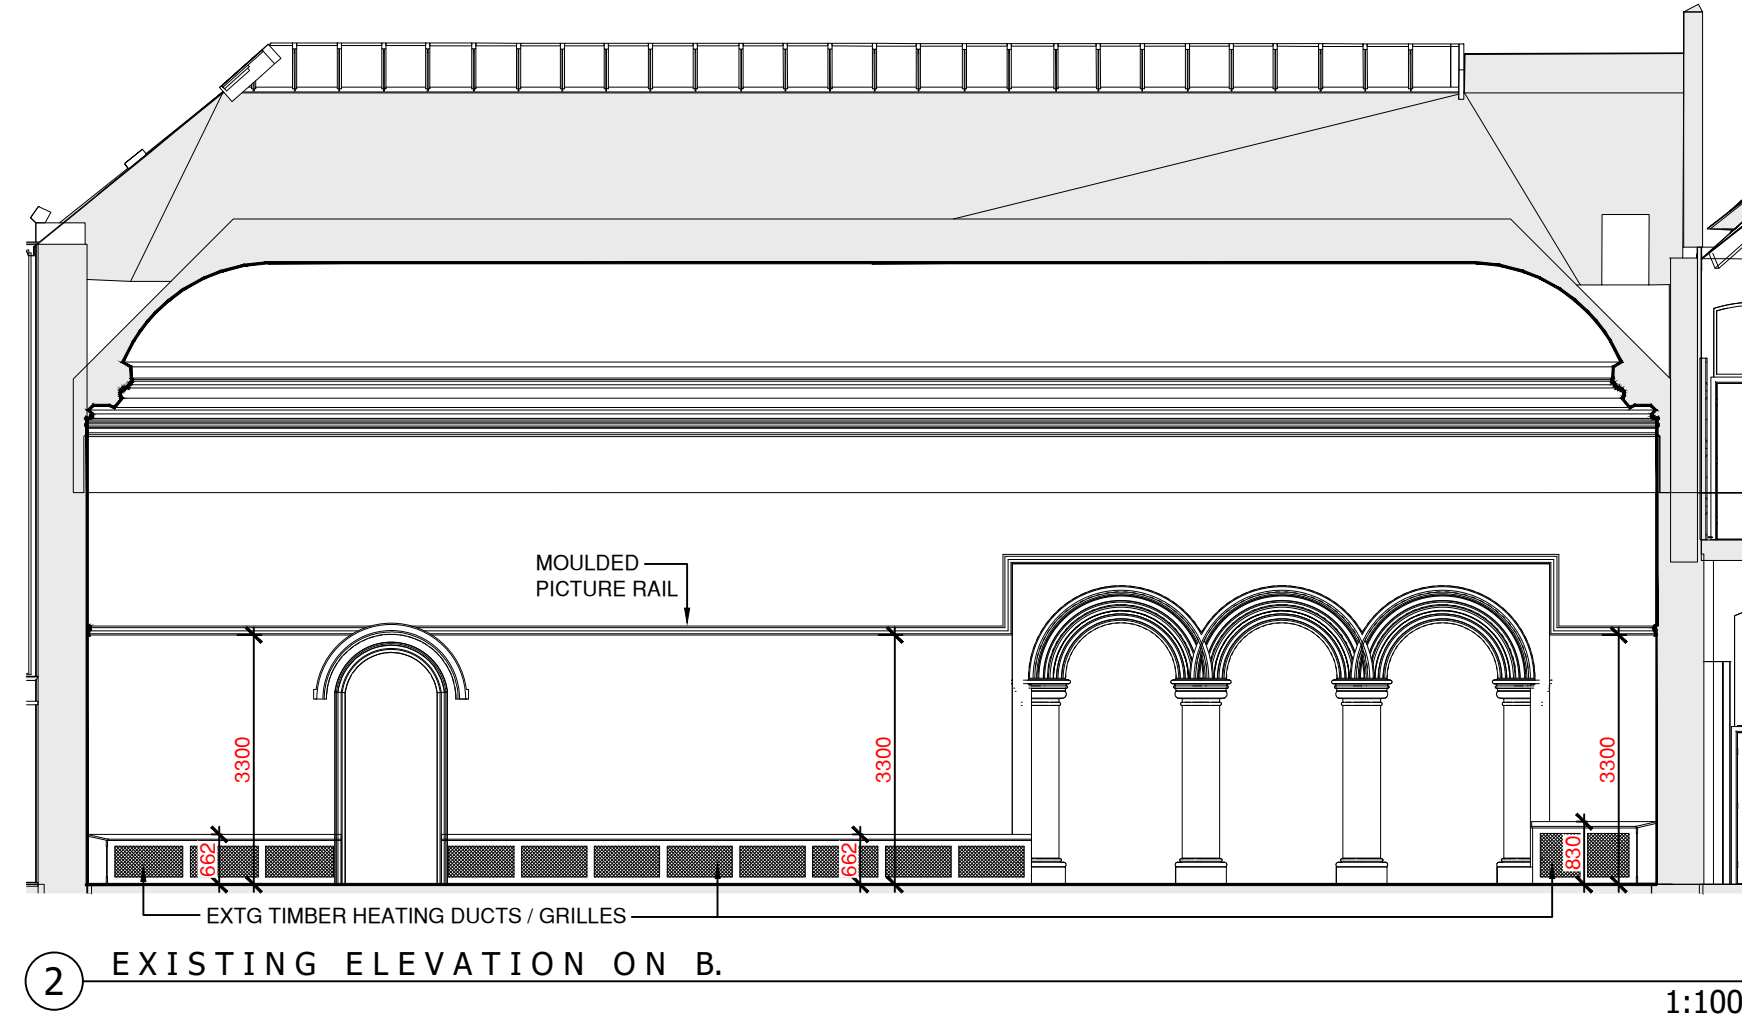
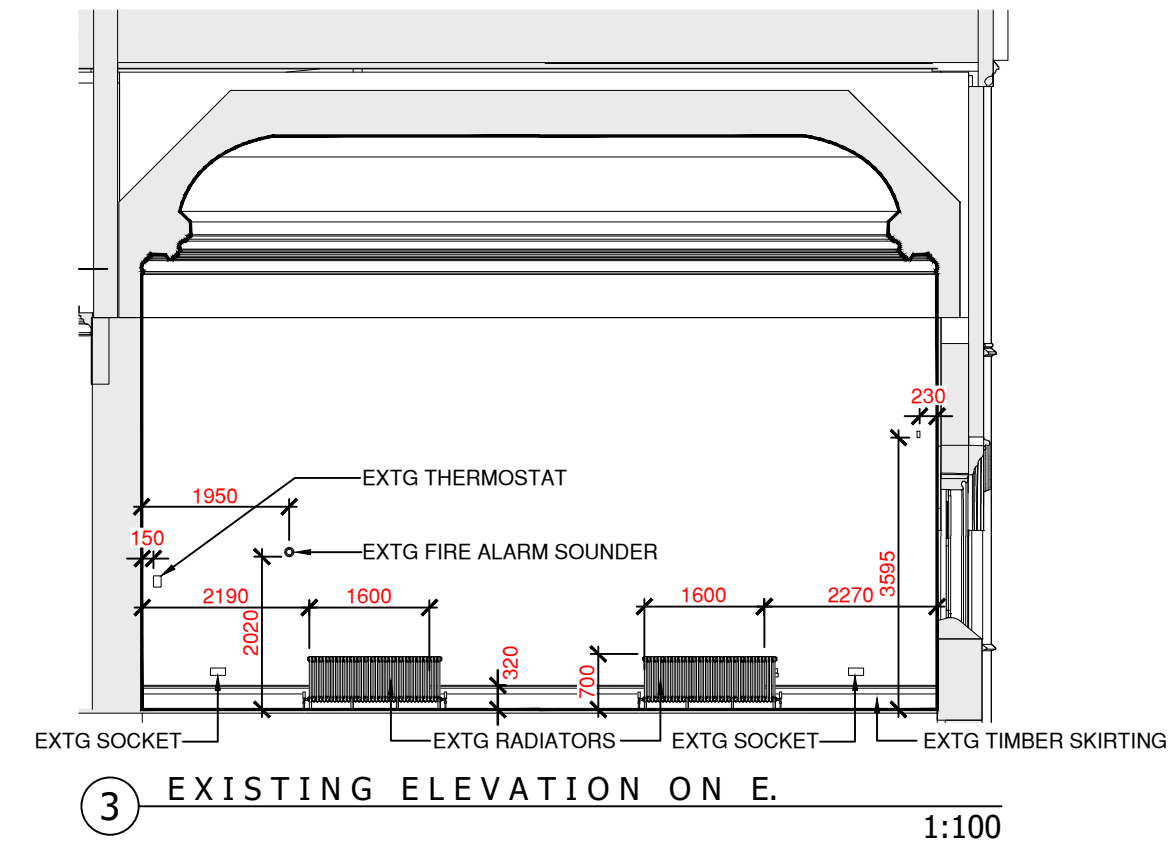
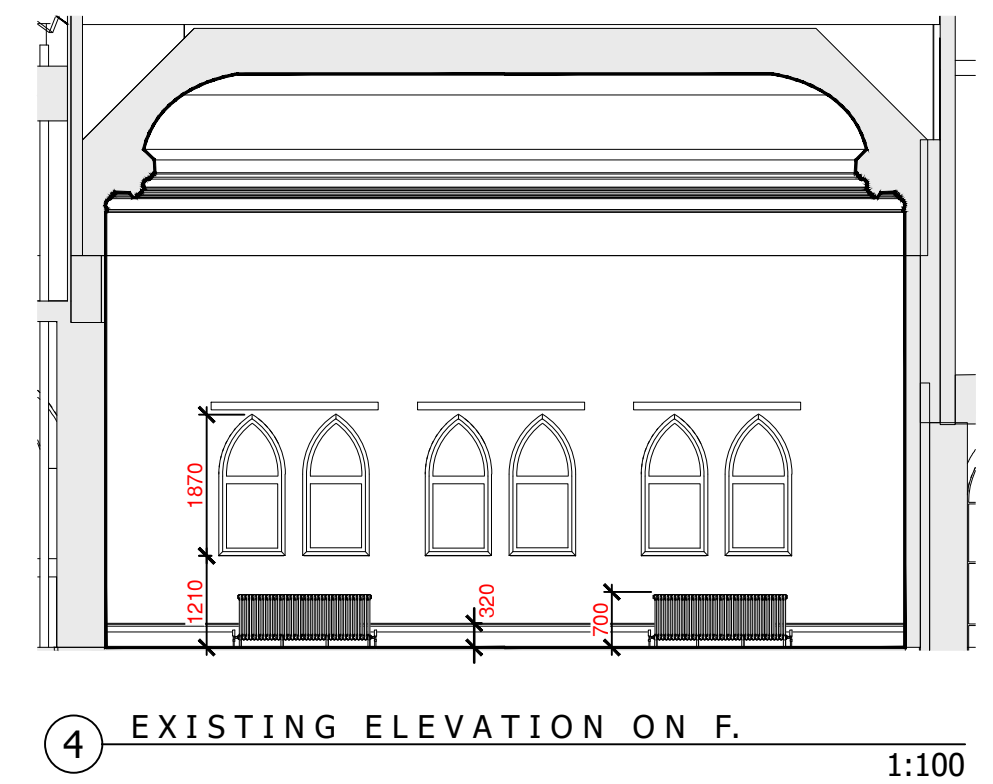
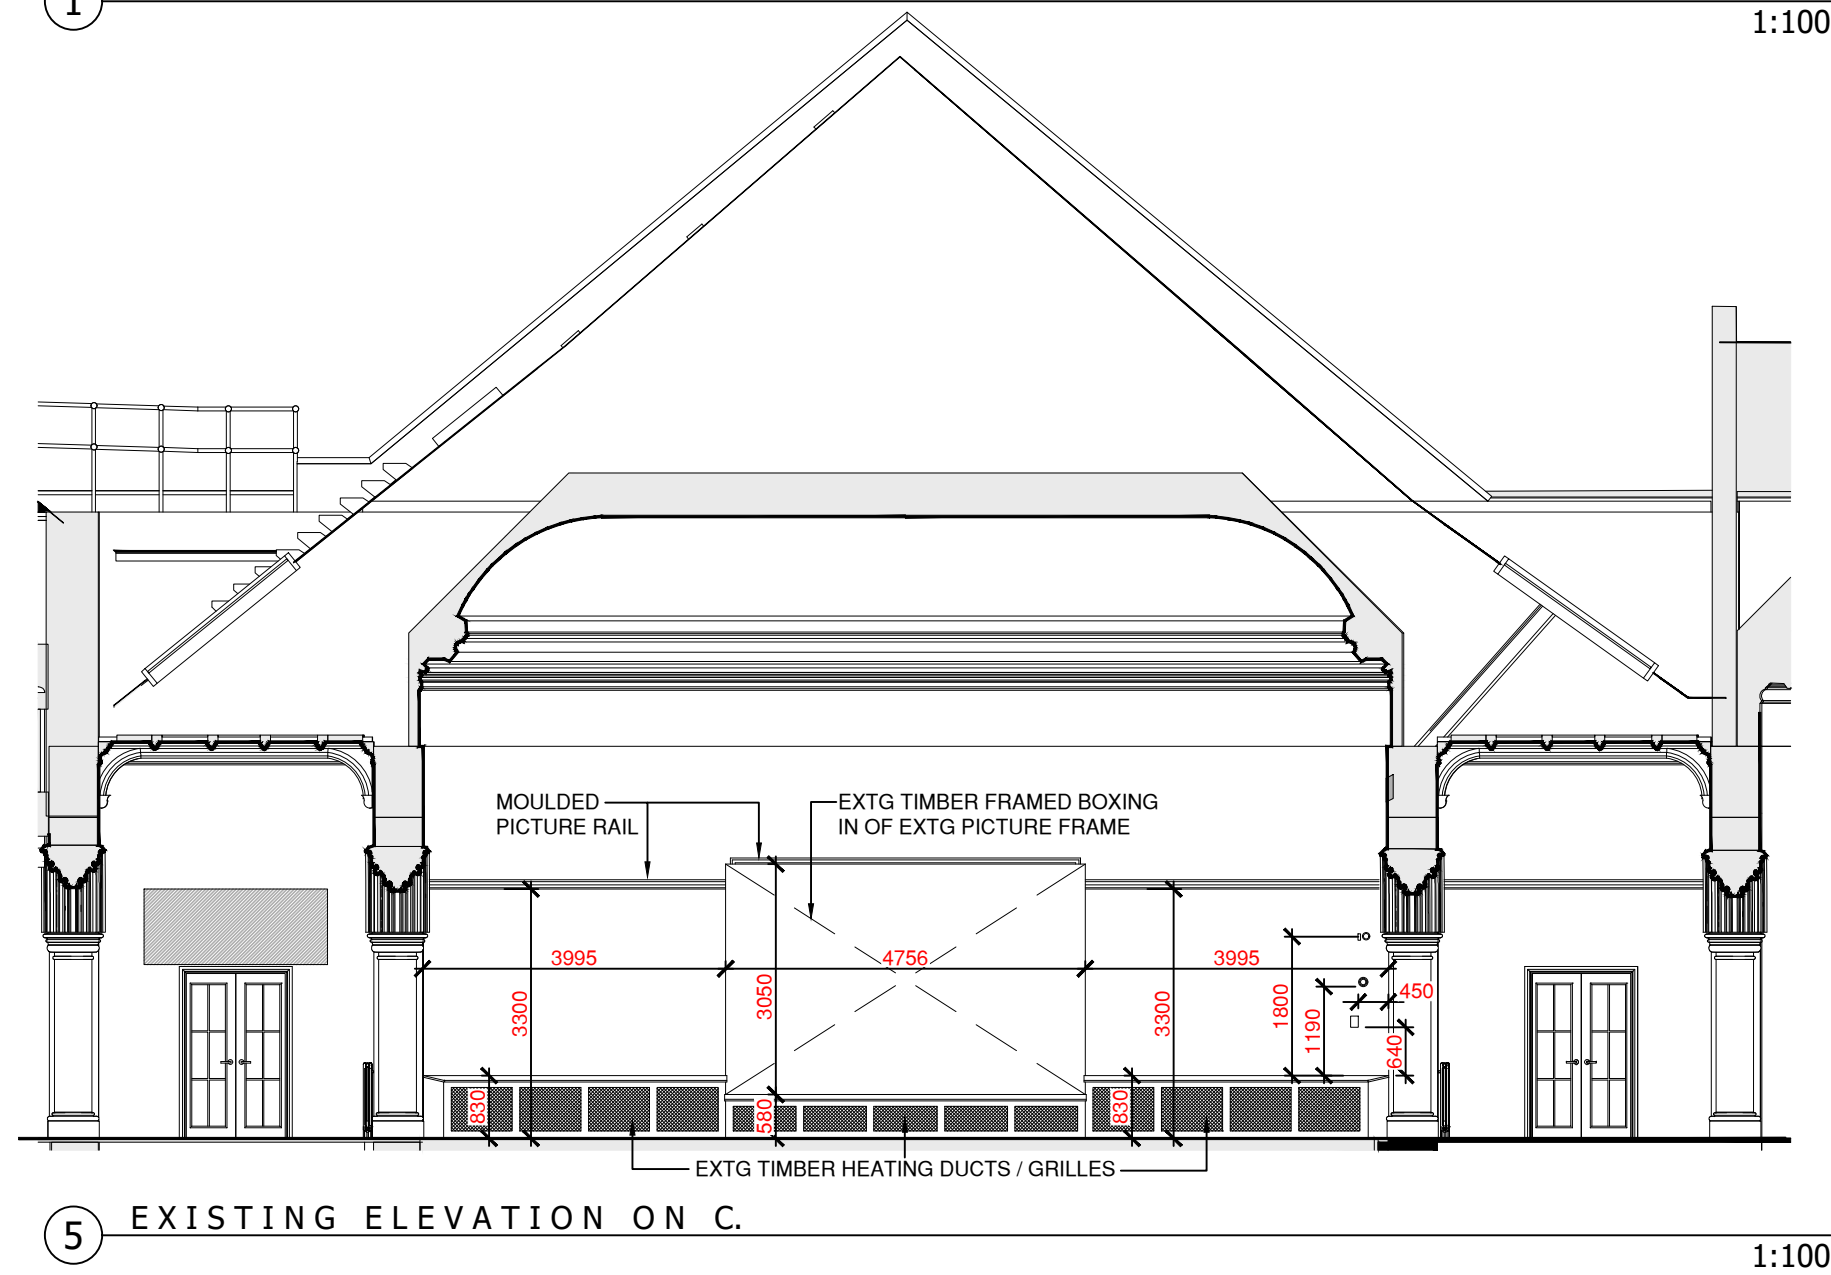
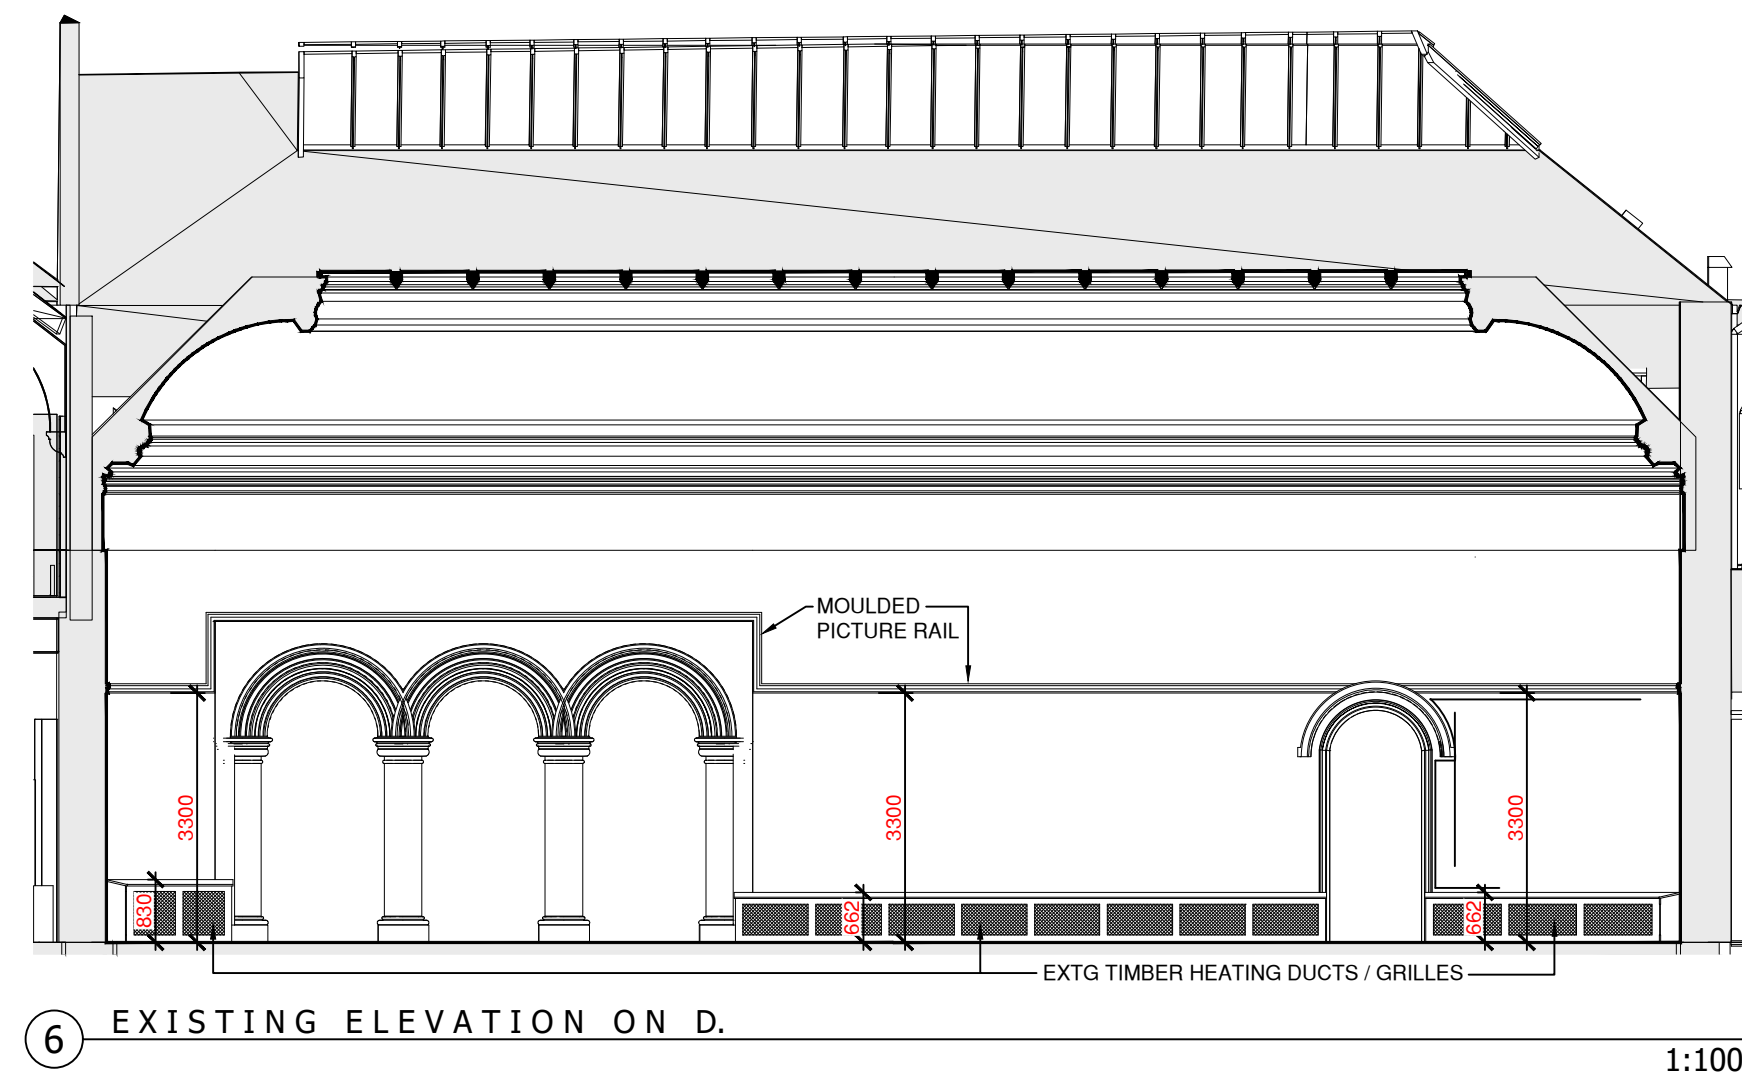
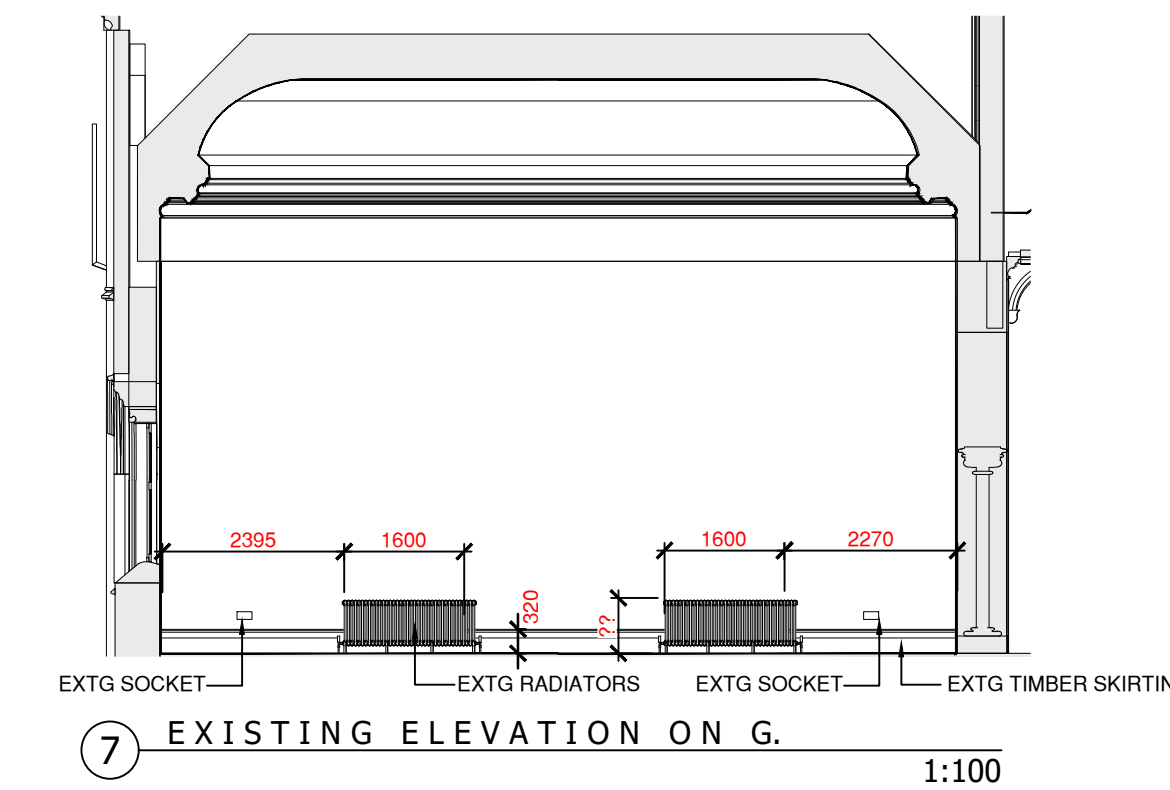
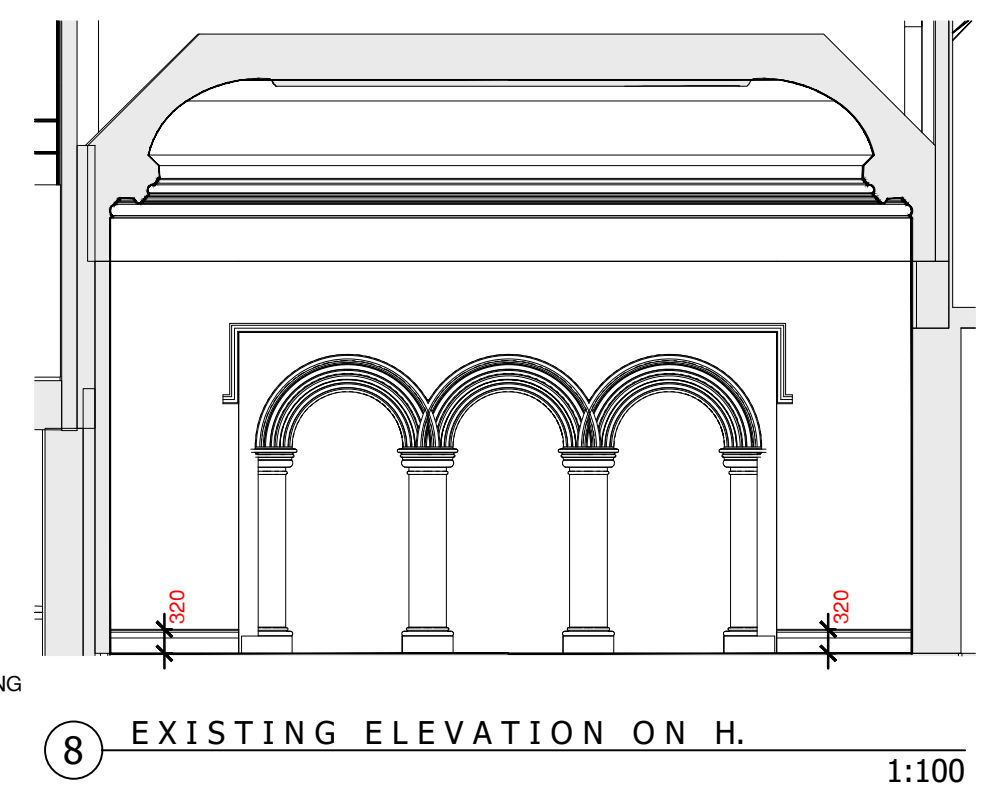
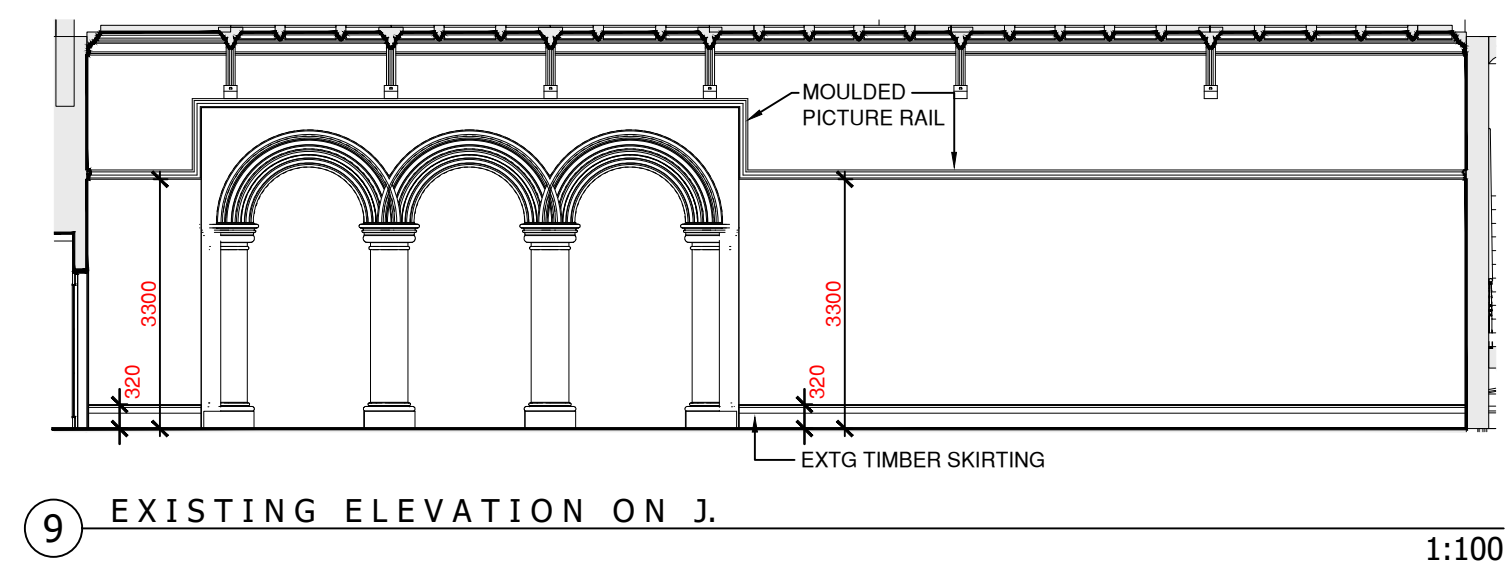
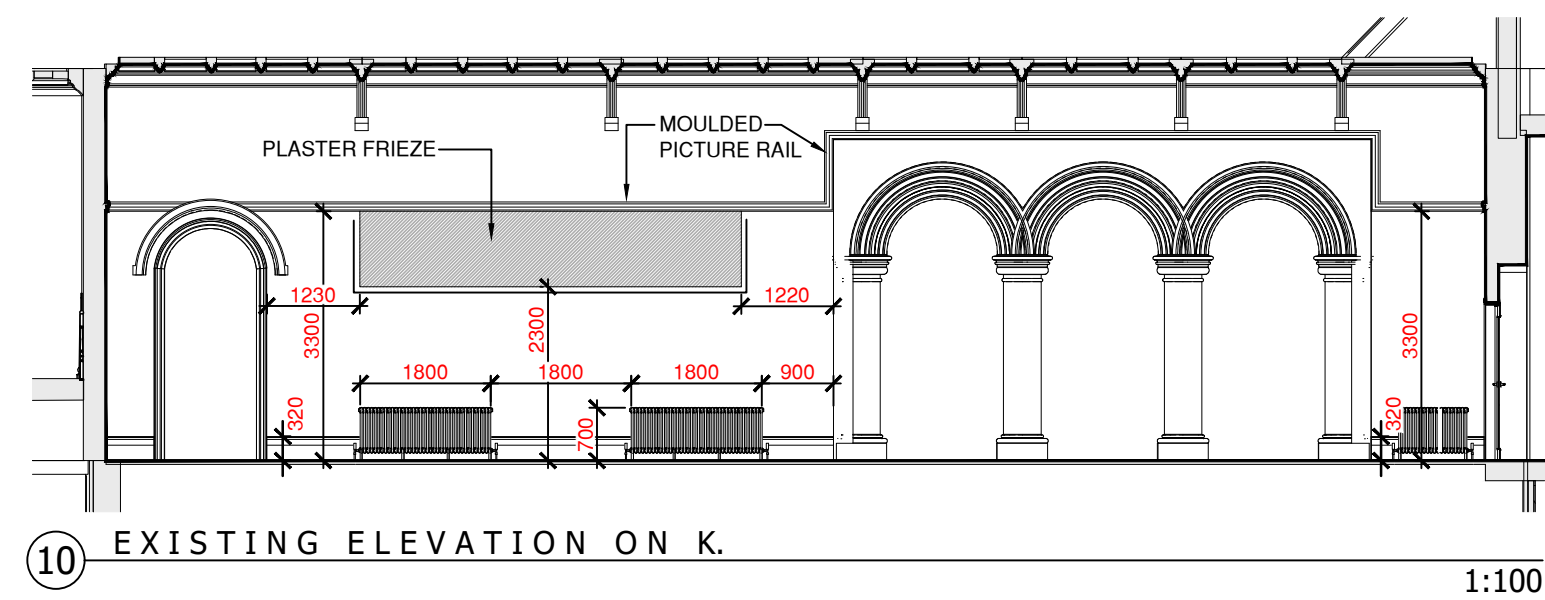
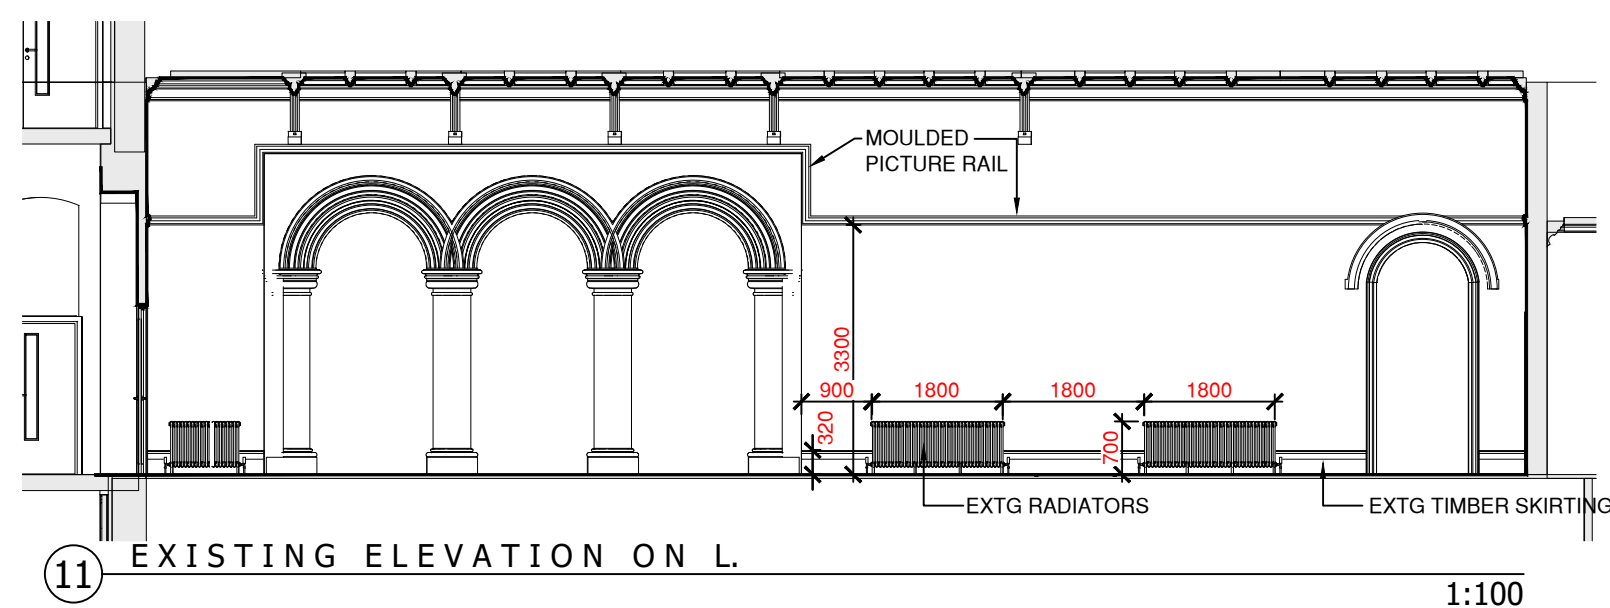
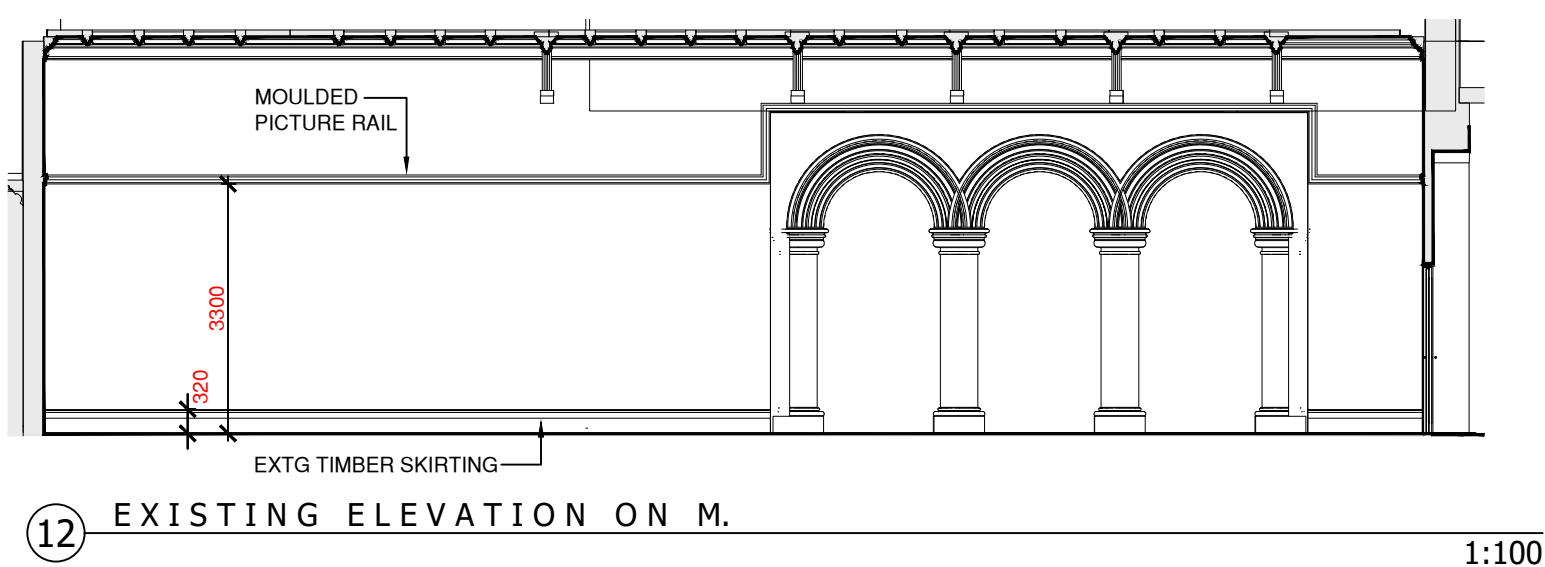


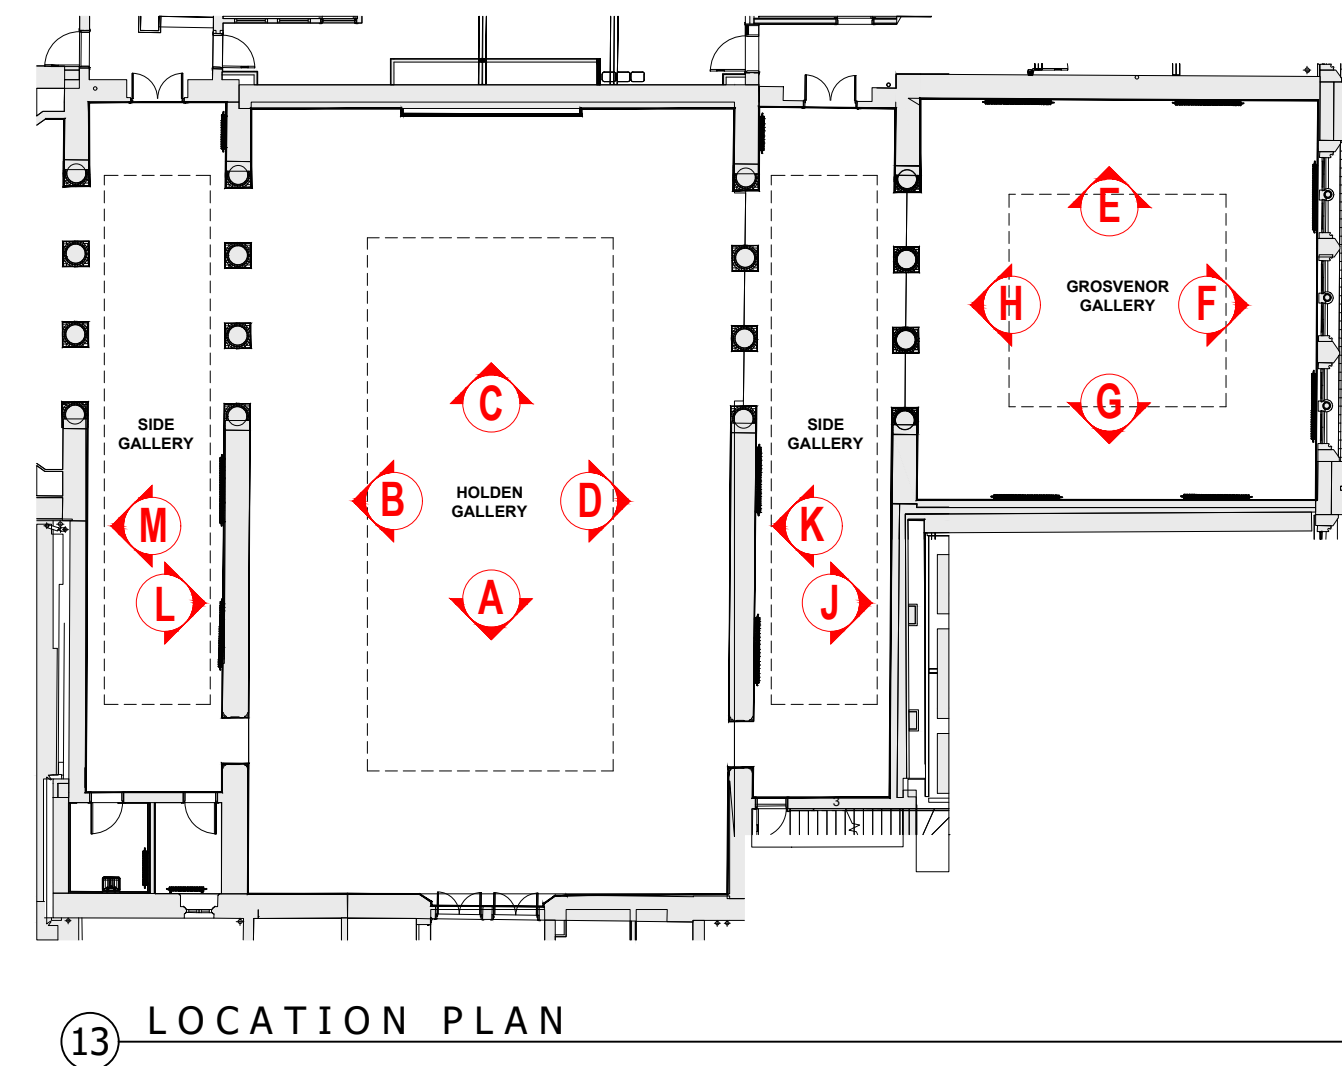

|   |                                                            |                                |
|---|------------------------------------------------------------|--------------------------------|
| P1   | First Issue                                                | 03.09.2025.                    |
| Rev.   | Description                                                | Date                           |
| <b>Cassidy+Ashton</b><br>www.cassidyashton.co.uk<br><b>Architecture + Building Surveying + Town Planning</b>                                           |                                                            |                                |
| 7 East Cliff, Preston, Lancashire, PR1 3JE<br>10 Hunters Walk, Canal Street, Chester, CH1 4EB<br>St Andrews Business Centre, Mold, Flintshire, CH7 1XB |                                                            |                                |
| T: 01772 258 356<br>T: 01244 402 900<br>T: 01352 756 246                                                                                               |                                                            |                                |
| Client   |                                                            |                                |
| Manchester Metropolitan University   |                                                            |                                |
| Project   |                                                            |                                |
| Grosvenor West - Gallery Wall Linings   |                                                            |                                |
| Drawing Title   |                                                            |                                |
| Existing Gallery Wall Elevations   |                                                            |                                |
| Drawn by   | NA                                                         | Checked by SB Date 03.09.2025. |
| Suitability   | FOR TENDER Scale @ 1:100 + 1:200.                          |                                |
| 13434   | 13434-CAA-XX-00-DR-A-3000                                  | P1                             |
| C+A JOB NO.   | PROJECT - ORIGINATOR - VOL. - LEVEL - TYPE - ROLE - NUMBER | REV.                           |