
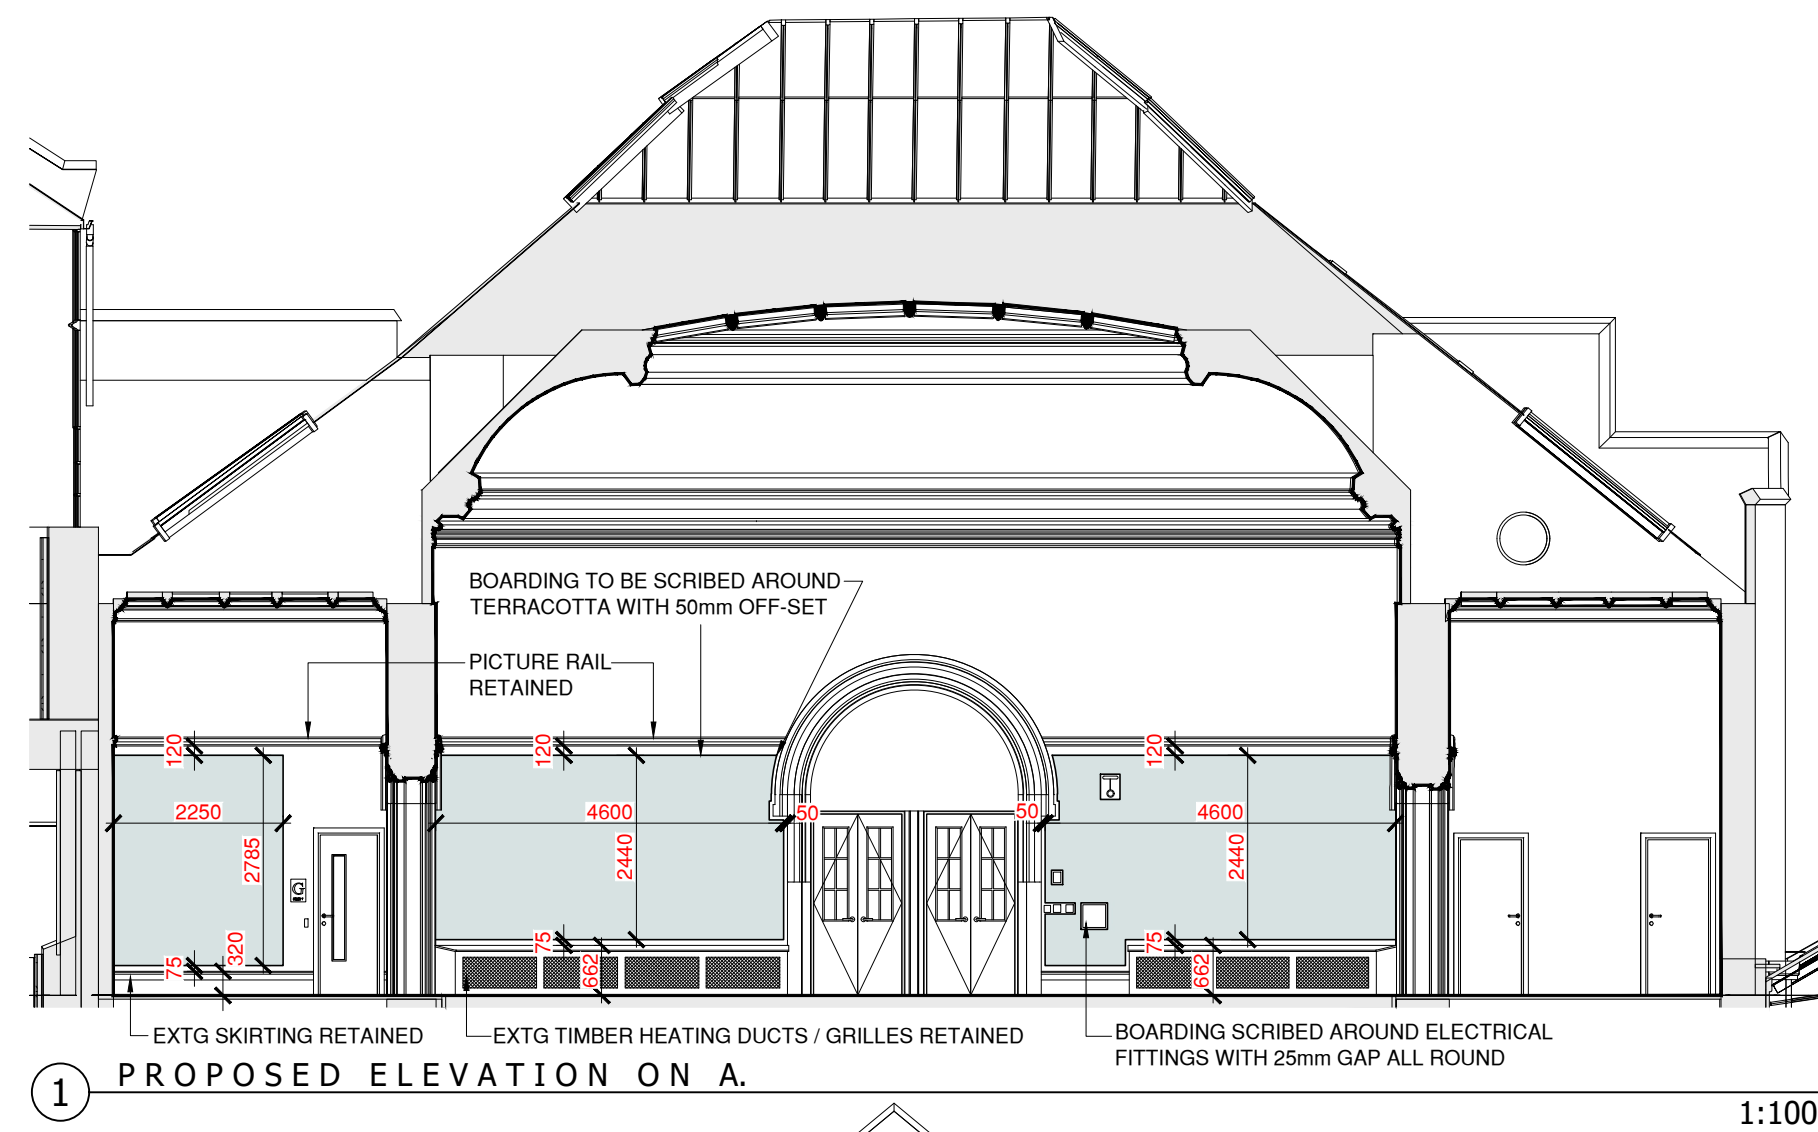
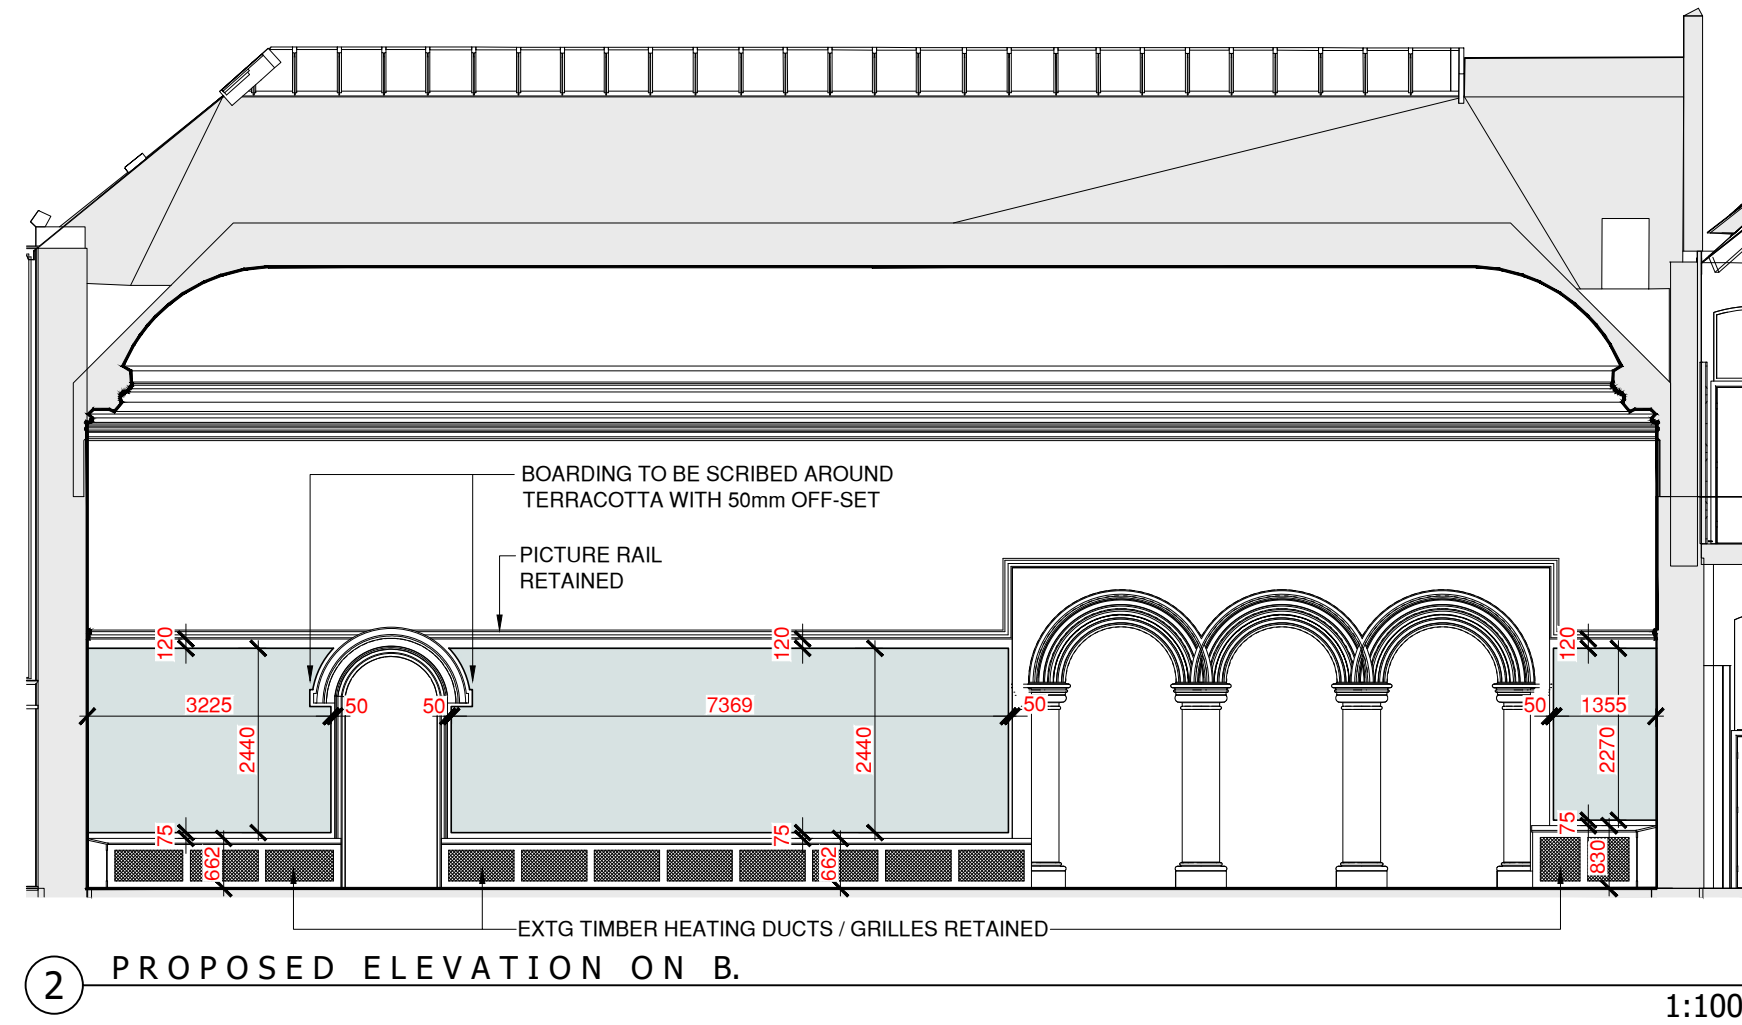
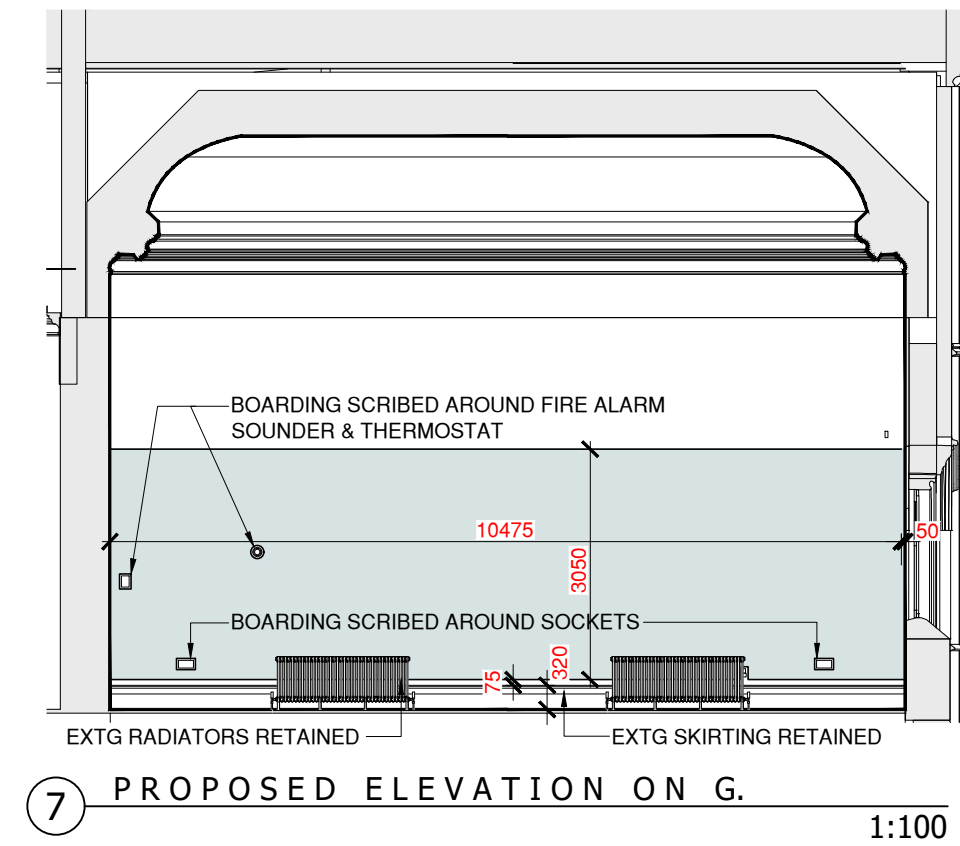
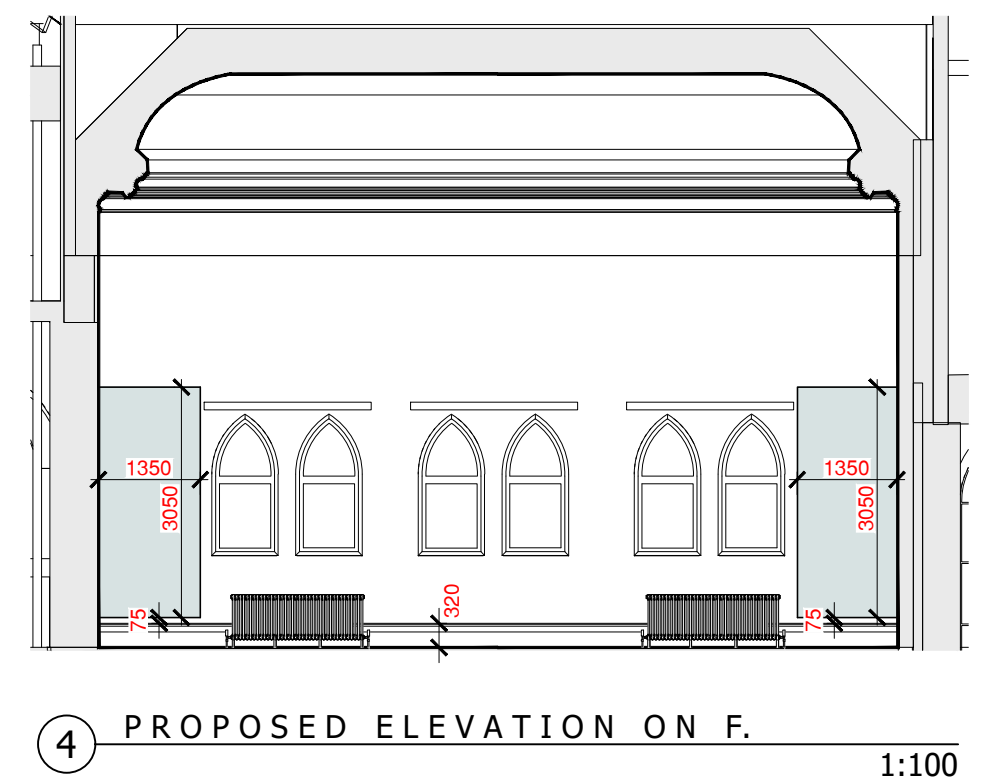
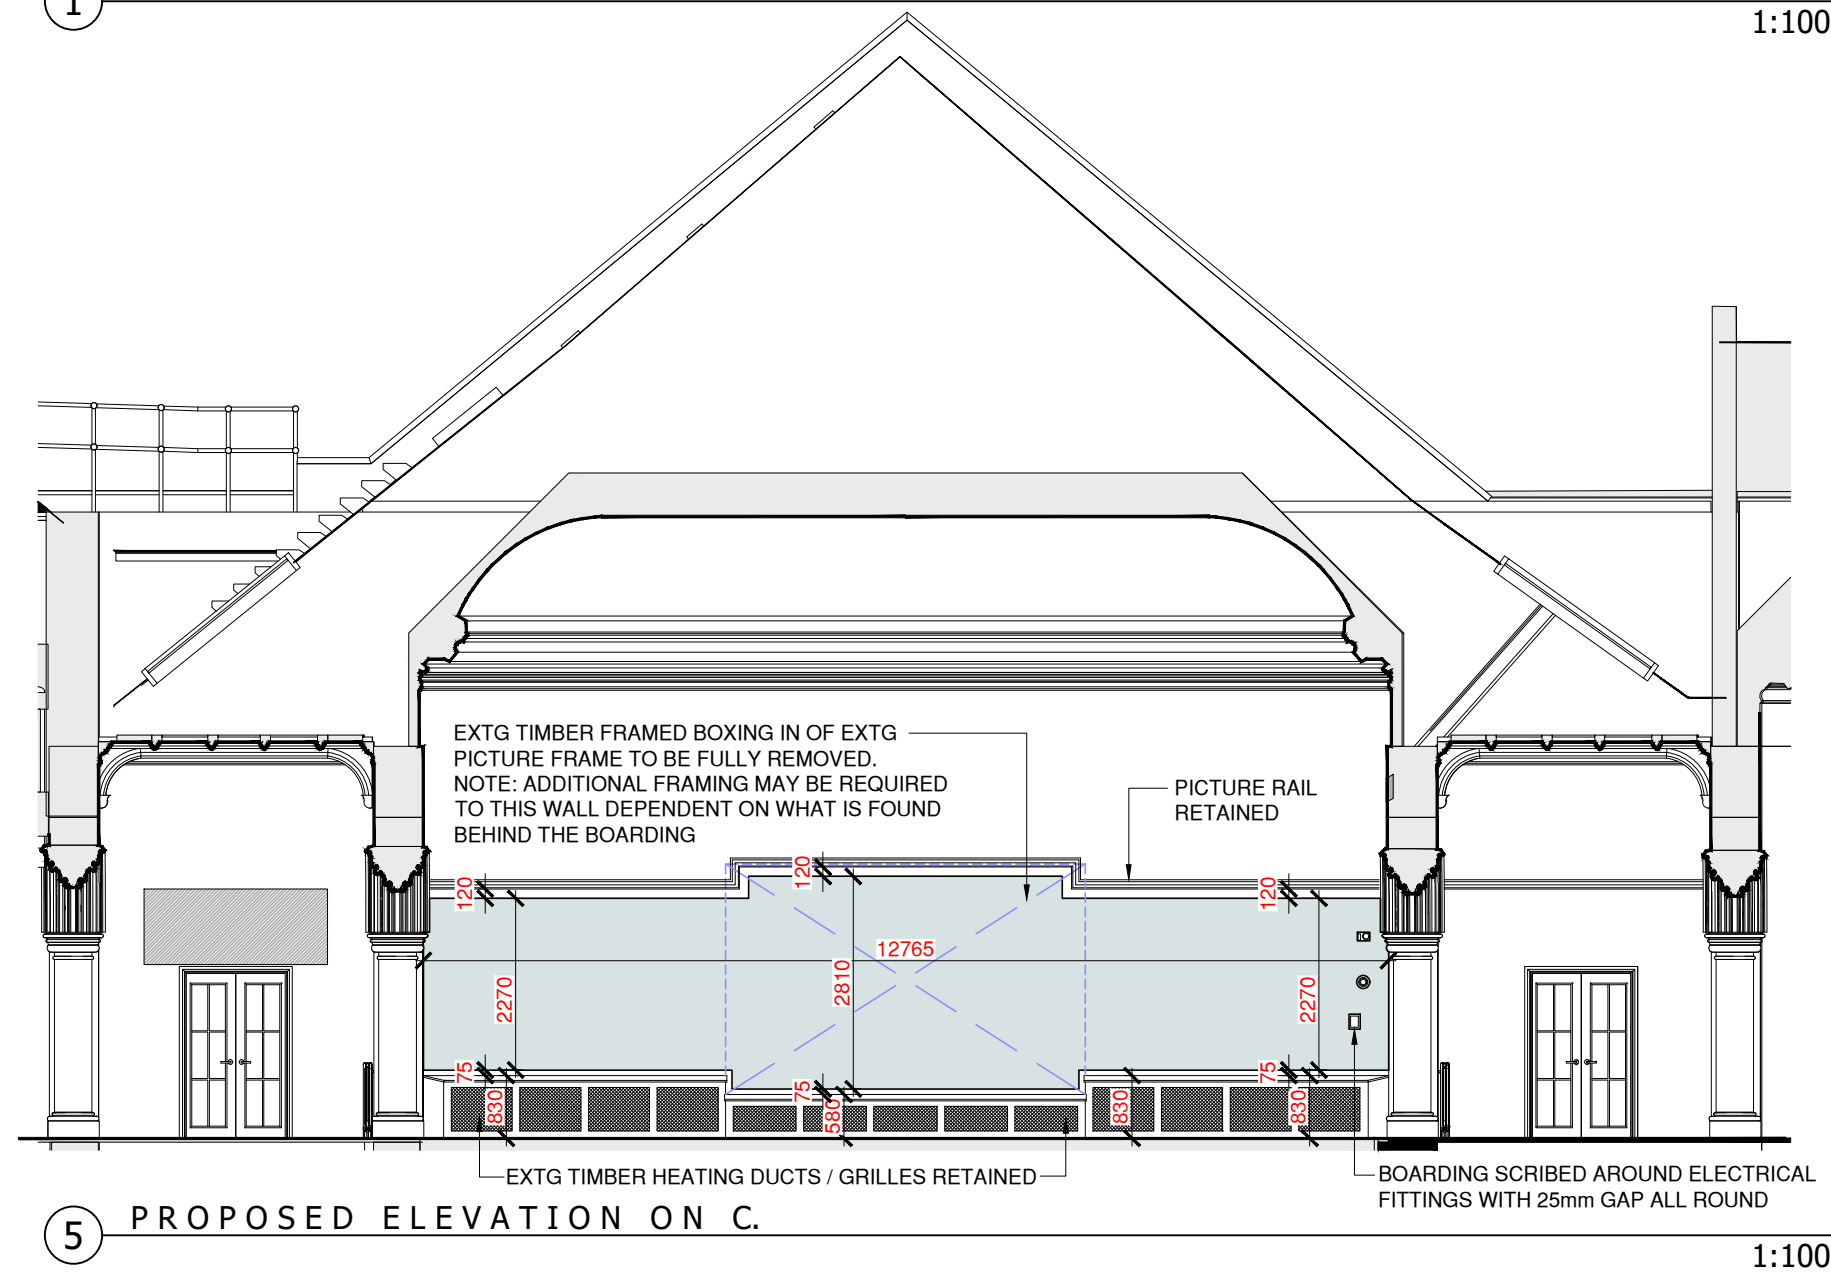
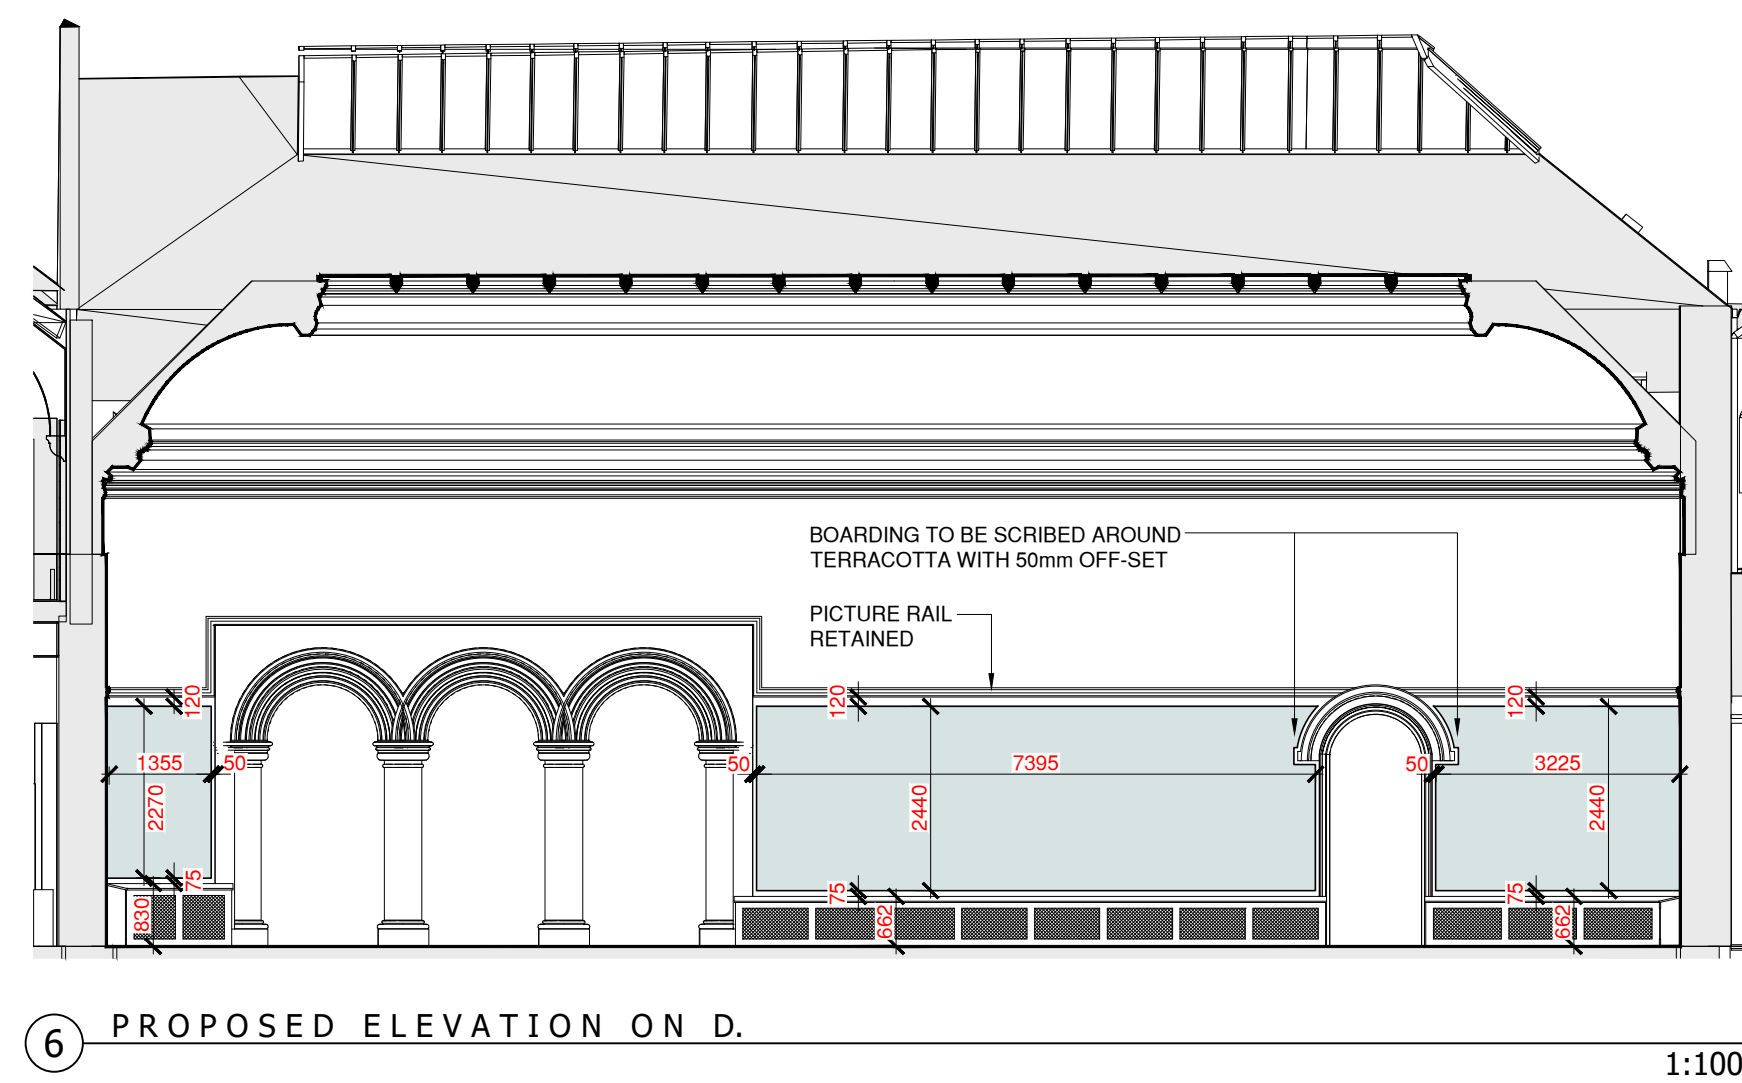
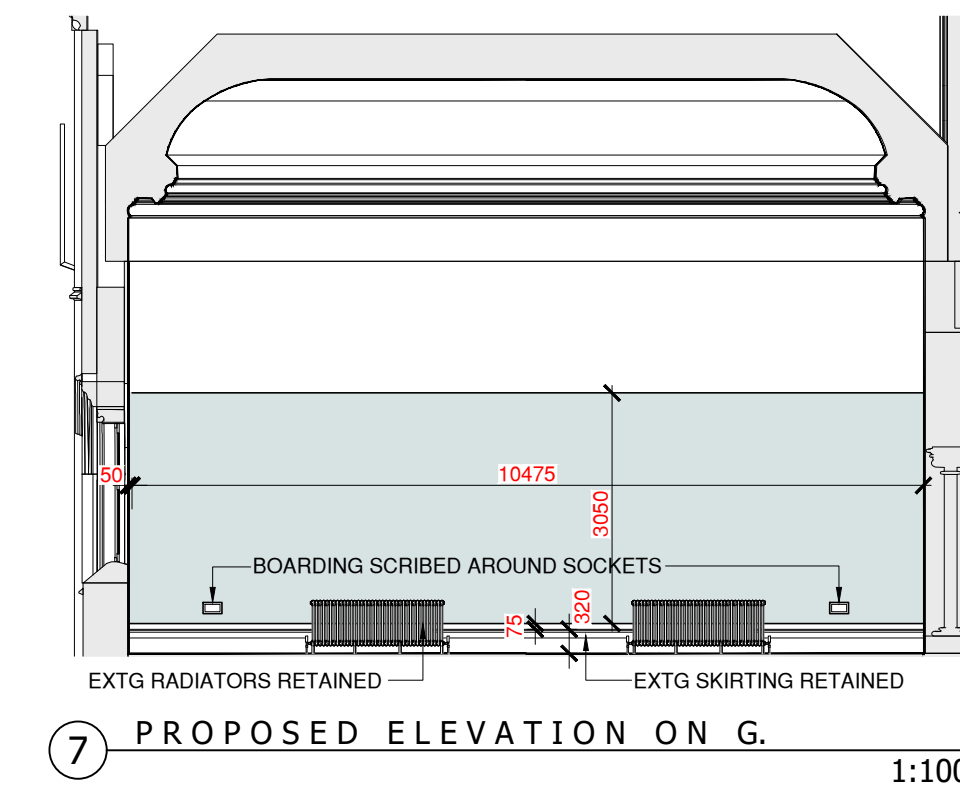
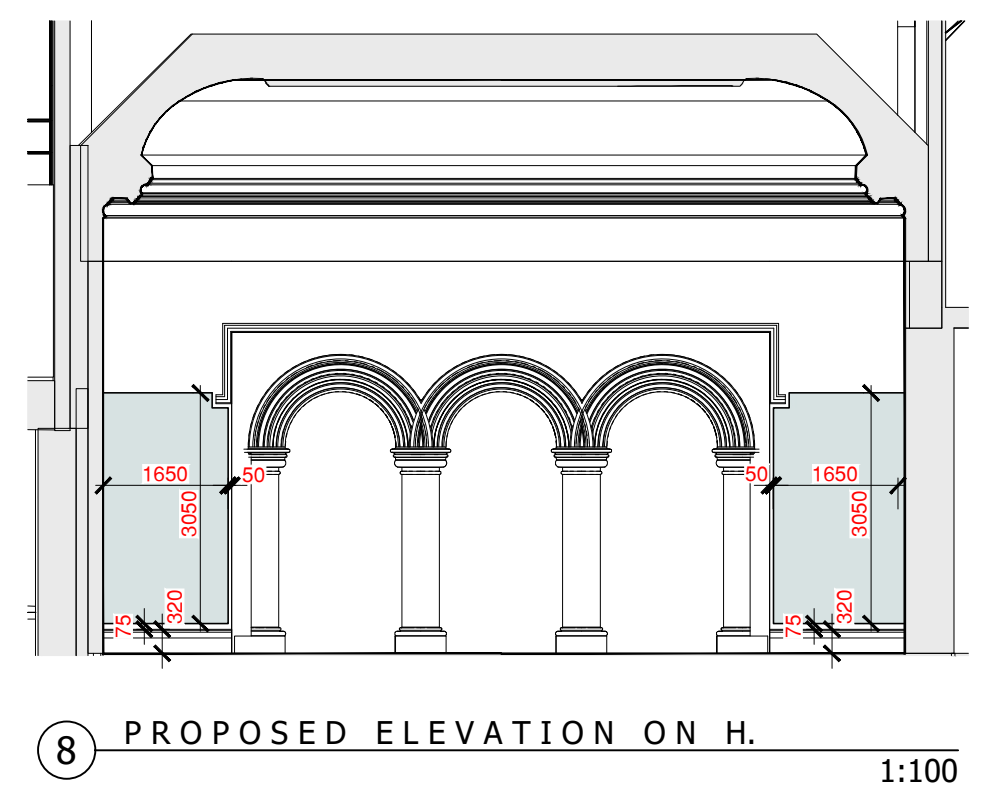
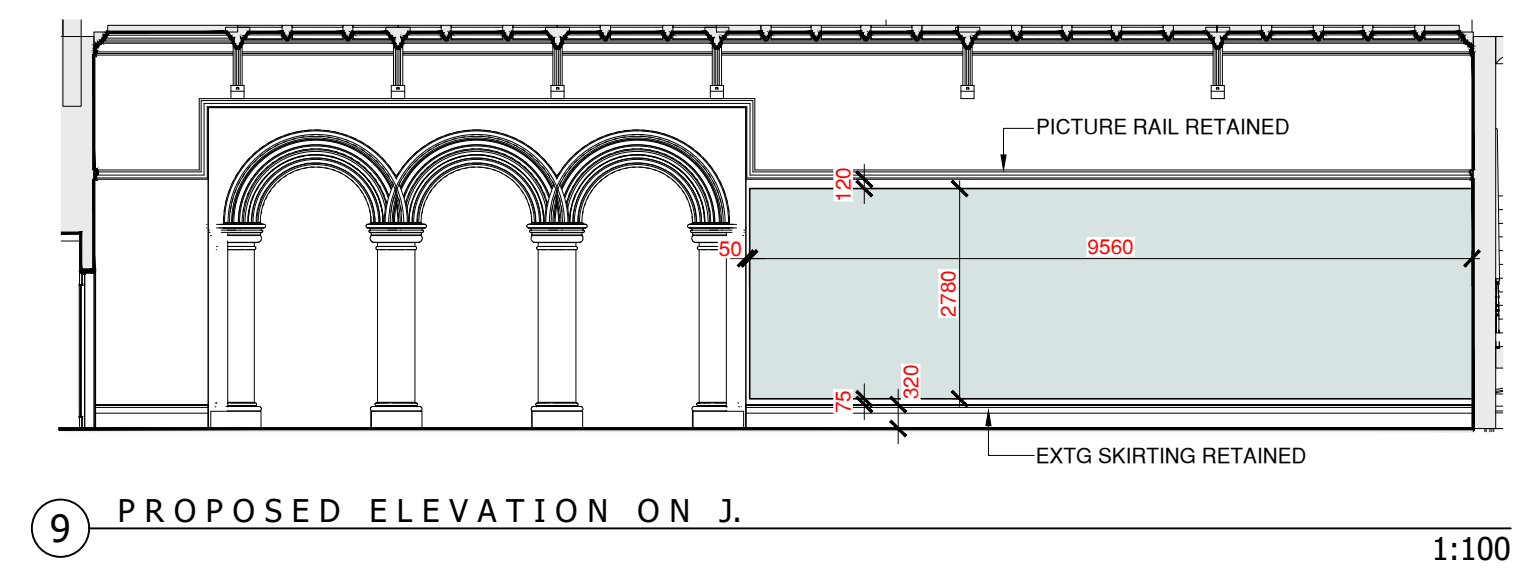
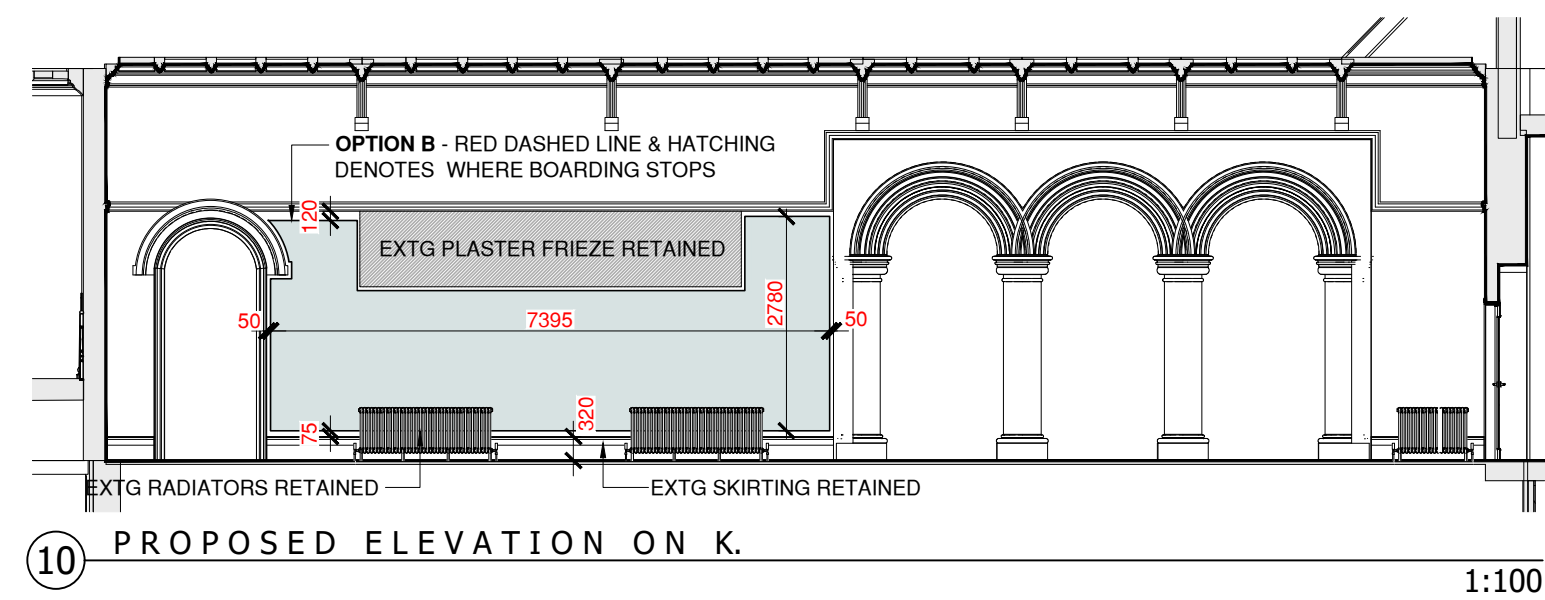
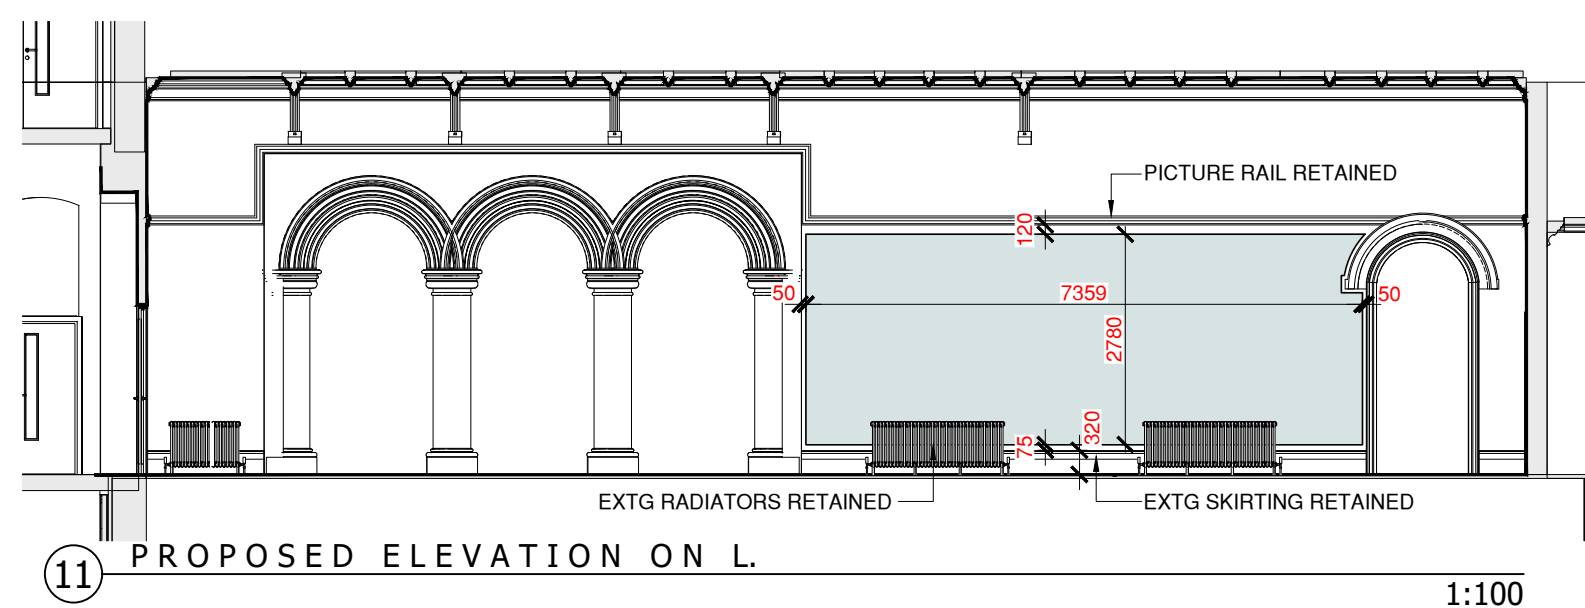
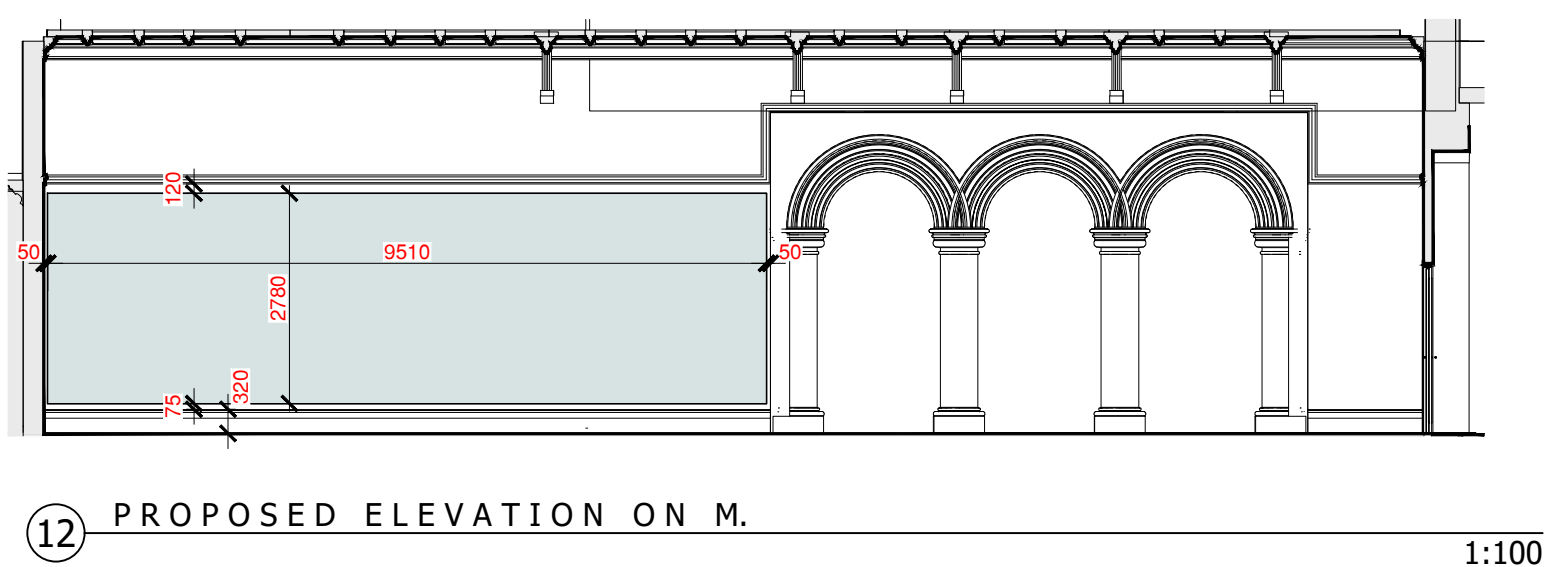


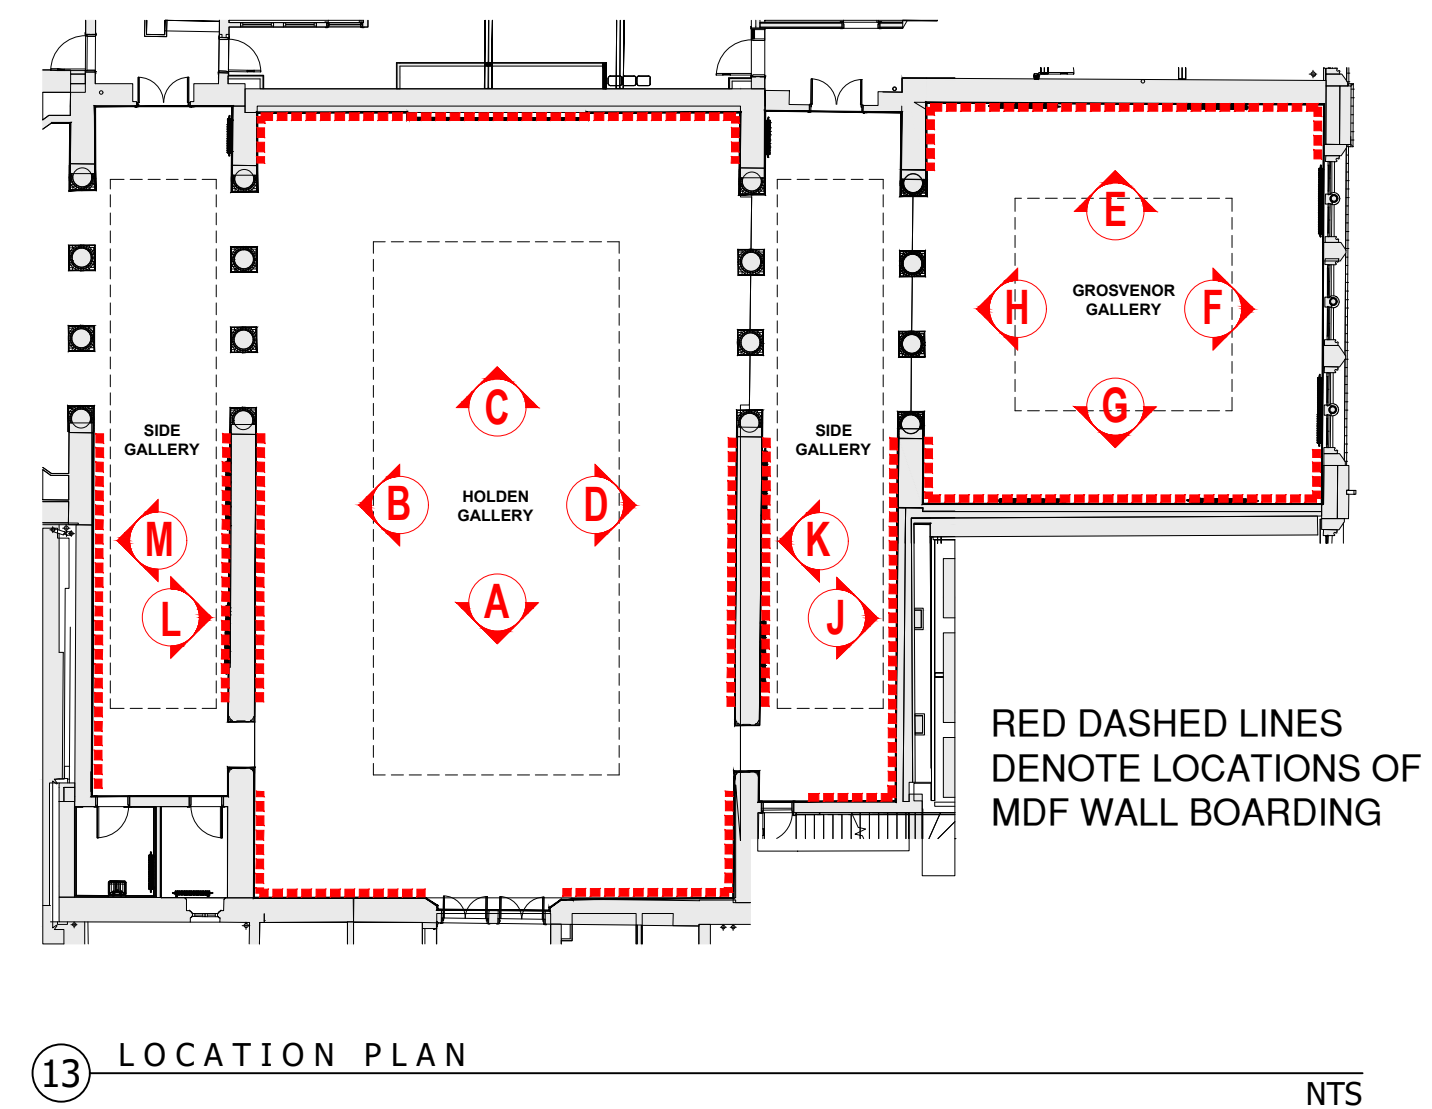

P1	First Issue	03.09.2025.
Rev.	Description	Date
Cassidy+Ashton <small>www.cassidyashton.co.uk</small> Architecture + Building Surveying + Town Planning 7 East Cliff, Preston, Lancashire, PR1 3JE T: 01772 258 356 10 Hunters Walk, Canal Street, Chester, CH1 4EB T: 01244 402 900 St Andrews Business Centre, Mold, Flintshire, CH7 1XB T: 01352 756 246		
Client		
Manchester Metropolitan University		
Project		
Grosvenor West - Gallery Wall Linings		
Drawing Title		
Proposed Gallery Wall Elevations		
Drawn by	NA	Checked by SB Date 03.09.2025.
Suitability	FOR TENDER Scale @ 1:100 + 1:200.	
13434	13434-CAA-XX-00-DR-A-3001	P1
C+A JOB NO.	PROJECT - ORIGINATOR - VOL. - LEVEL - TYPE - ROLE - NUMBER	REV.