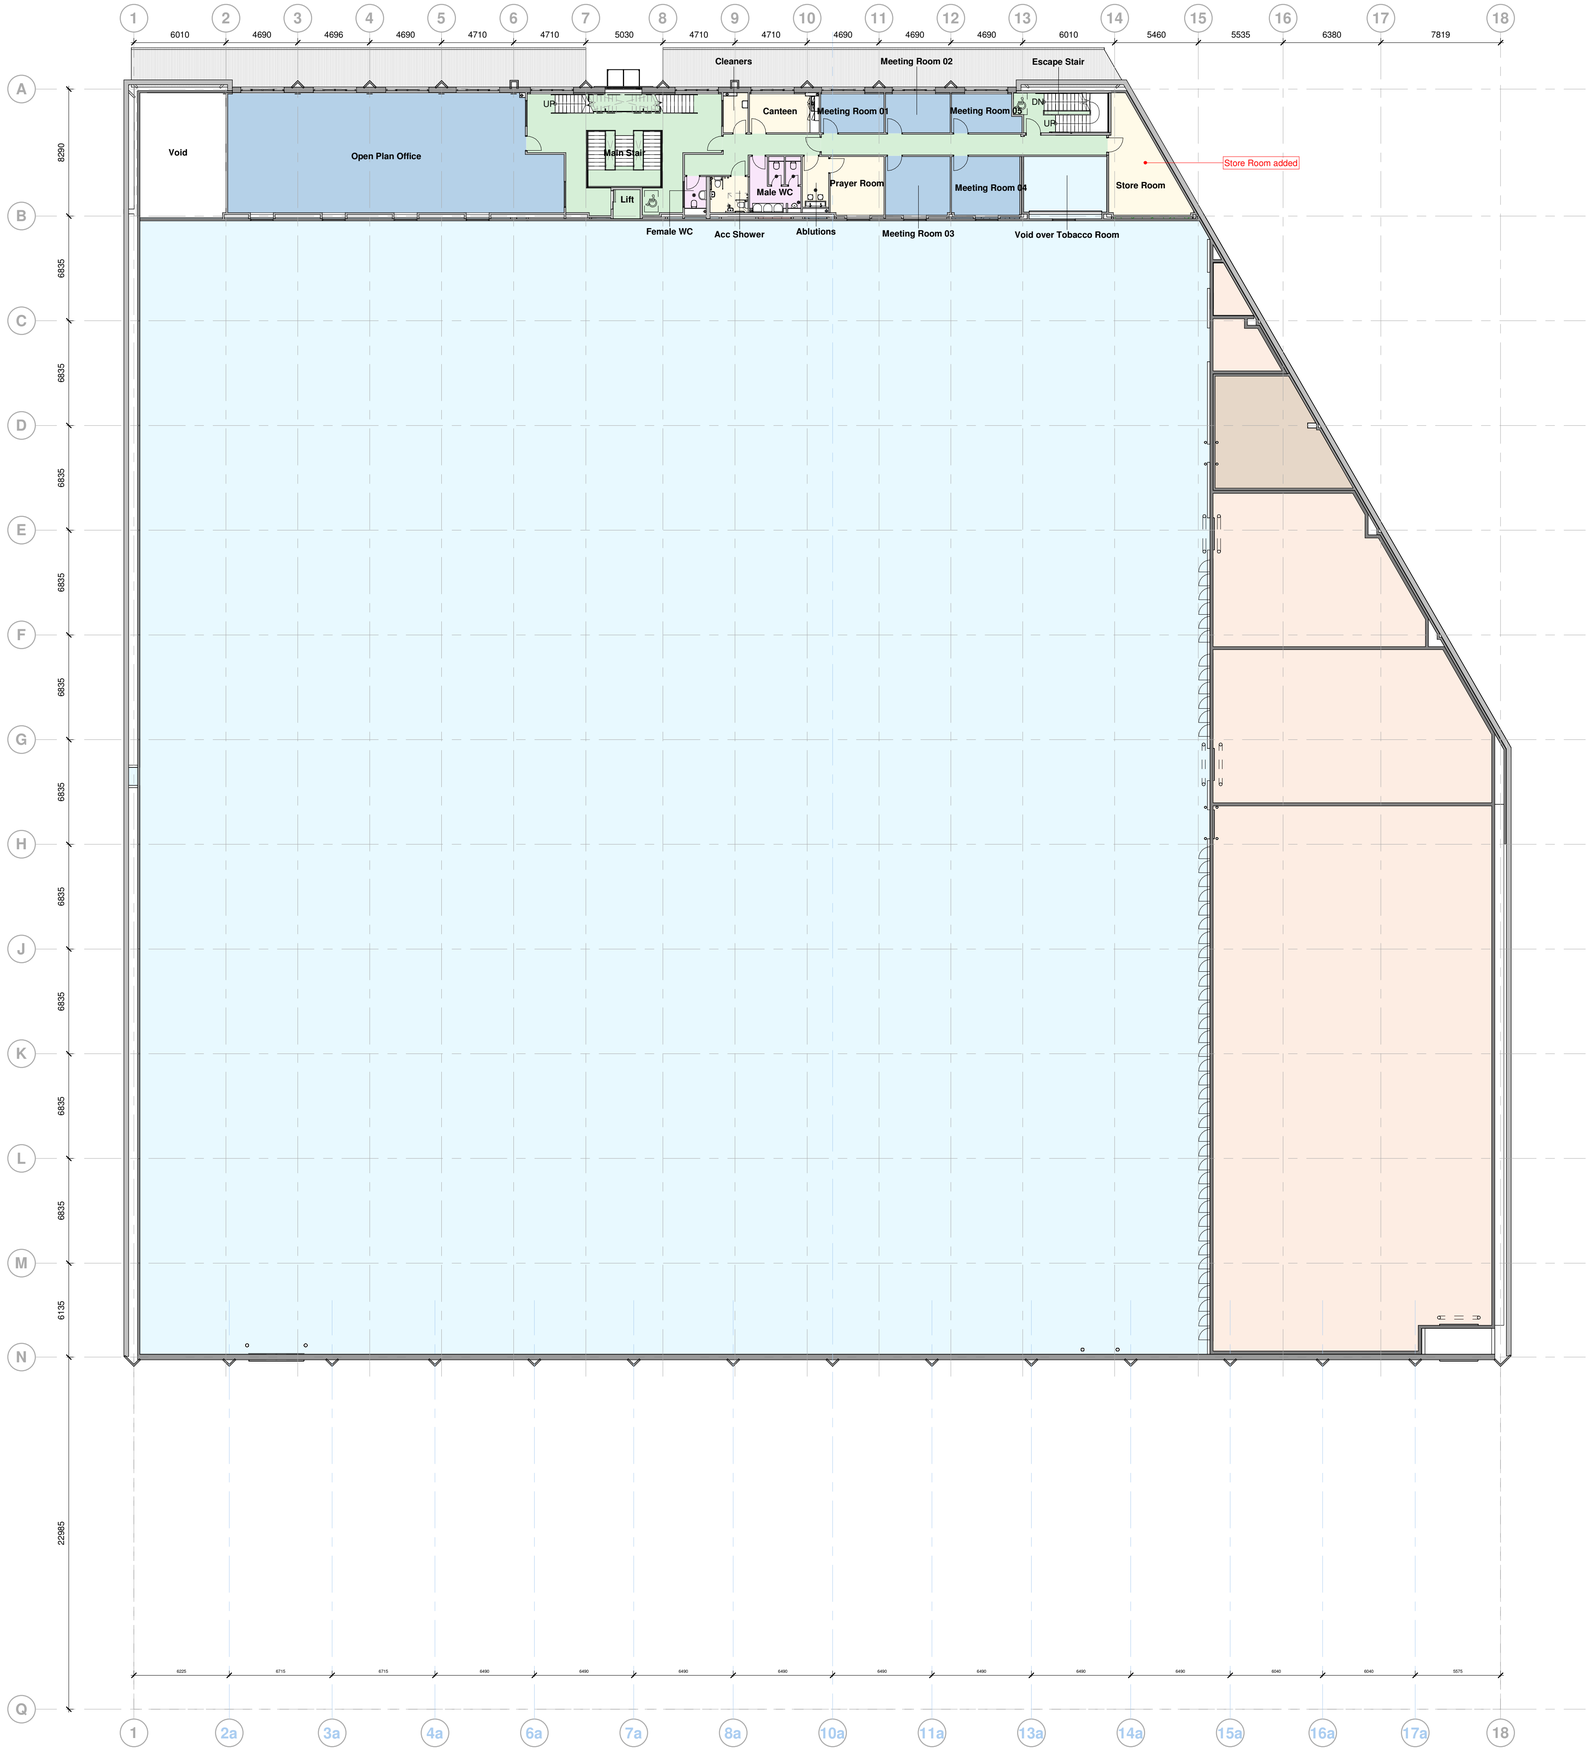

1 **LPA_Unit 2_Proposed GA Plan_01Level**
1 : 200

Schedule_AreaPlan_GIA

Name	Area Metric	Area Imperial
00Ground Floor Level		
Unit 2 GF GIA	6,802.30 m²	73,219 ft²
1	6,802.30 m²	73,219 ft²
01Level		
Unit 2 FF GIA	458.58 m²	4,936 ft²
1	458.58 m²	4,936 ft²
02Level		
Unit 2 SF GIA	504.78 m²	5,433 ft²
1	504.78 m²	5,433 ft²
Grand total: 3	7,765.66 m²	83,589 ft²

GA Plan Industrial

- Ancillary
- Circulation
- Offices
- Restricted Area
- Retail
- Sanitary
- Services

Drawing Status

PLANNING

This drawing is © C4 Projects and is not to be copied, reproduced or re-distributed either in whole or in part without the prior written permission of the originator.

The originator shall have no responsibility for any liability, loss, cost, damage or expense arising from or relating to any use of this document other than for its intended purpose on this project.

This drawing shall be read in conjunction with all other relevant drawings, specifications and associated documentation. Any discrepencies, errors or omissions are to be reported to the originator before proceeding with work.

This drawing can be scaled for planning purposes only.
All dimensions are to be checked on site by the contractor prior to proceeding with any work. Contractors to work to figured dimensions only & scaled figures are not to be used for construction purposes.

DISCLAIMER
When this drawing is issued in CAD, it is an uncontrolled version issued for information only, to enable the recipient to prepare their own documents/ drawings for which they are solely responsible.

SOFTWARE INTEROPERABILITY
C4 Projects prepared this drawing using Autodesk REVIT Architecture.

C4 Projects does not accept liability for any loss or degradation of any information held in the drawing resulting from the translation from the original file format to any other file format or from the recipients reading of it in any other programme.

0 4 8 12 16m

1:200 @ A1

N

Rev	Revision Details	Drawn	Date	Checked
P01	Issue for Planning S73	BB	13.08.25	SS

C4 Projects
Project Management • Architecture • Building Surveying • Cost Consultancy

t: 01925 751 852
e: info@c4projects.co.uk
www.c4projects.co.uk

1st Floor
340 Firecrest Court
Warrington
WA1 1RG

7th Floor
Phoenix House
Manchester
M2 4JF

Client
Khanjra International Foods

Project
Proposed New Build Development
New Smithfield Market
Manchester

Drawing Title
Unit 2
LPA_Unit 2_Proposed GA Plan_01Level

Drawn by	BL	Created	05-03-25
C4 Job no.	24-014	Scale	1 : 200 @ A1

Drg no.
24014-C4P-80-B0101-D-A-8011

Status	Purpose of Issue	Rev
S2	FOR INFORMATION	P01