

1. Proposed white tensile canopy roof
2. Proposed black tensile canopy side
3. Proposed black shipping container
4. Proposed padel court
5. Proposed black hoarding fence
6. Existing finish to remain
7. Existing glass blocks to remain
8. Proposed lift overrun

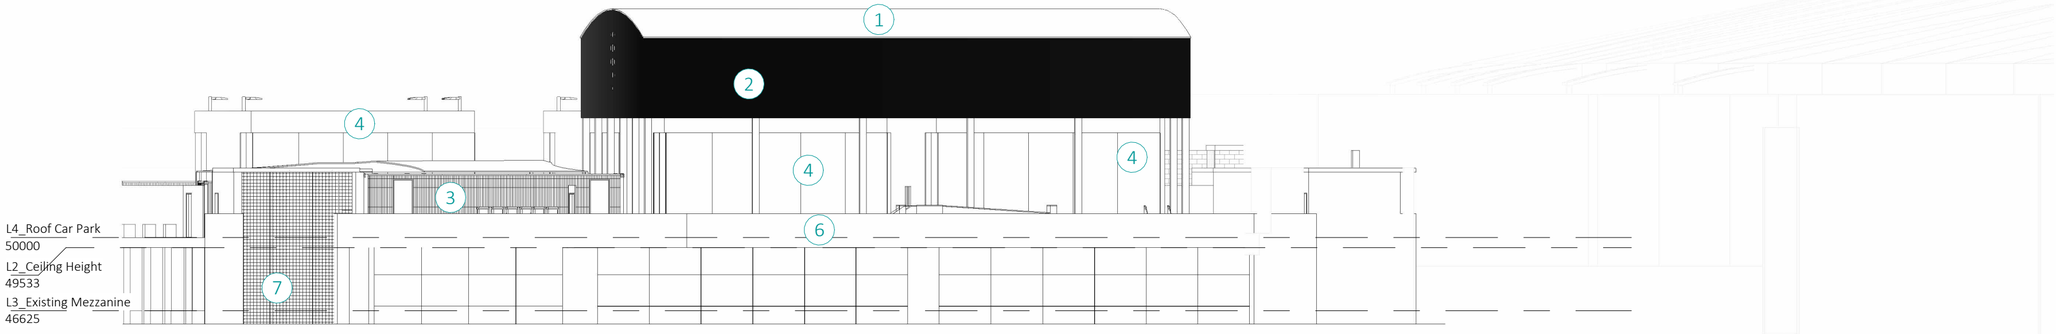


# Elevation 1

1 : 200

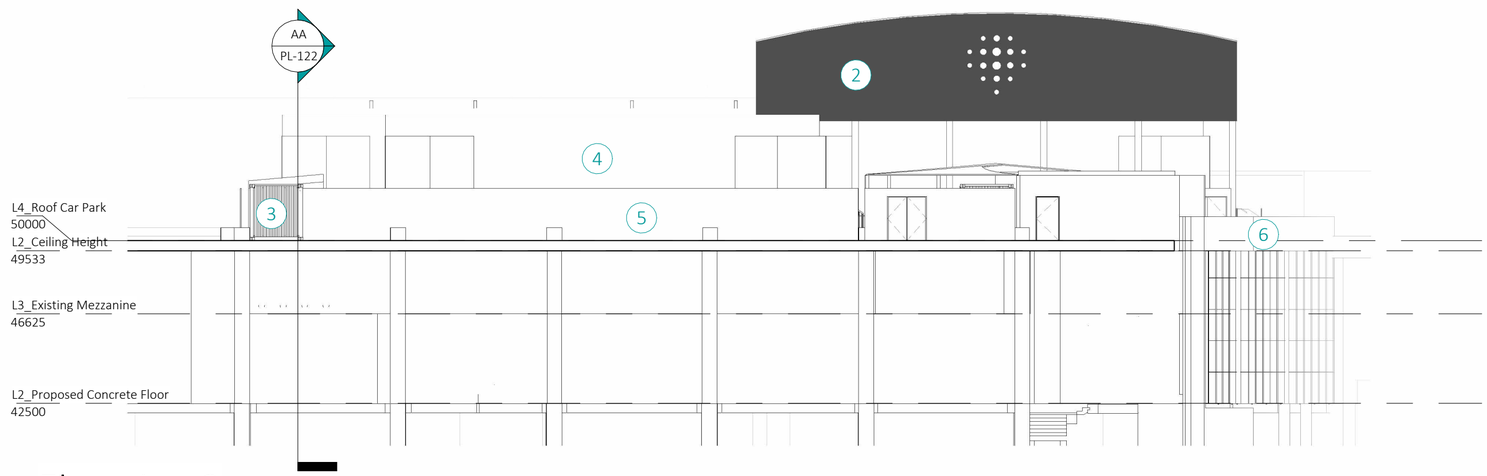


# Elevation 2

1 : 200

zebra ARCHITECTS

PADEL SOCIAL CLUB

zeb2110

**PSC Manchester**

Victoria Exchange, Manchester

PL-120

**Proposed Elevations**

Elevation 1 & 2

Date 13/03/25

Status Planning

rev **F**

| Rev No. | Rev Description | Rev Date |
|---|---|---|
| - | Draft Planning GA Drawings | 14/03/25 |
| A | Updated to client comments | 31/03/25 |
| B | Ramps amended to client comments. | 10/04/25 |
| C | Draft Planning Pack | 24/04/25 |
| D | Updated to client and LL comments | 17/07/25 |
| E | Final Planning Issue | 24/07/25 |
| F | Elevations added and Existing Elevations and Sections added | 11/08/25 |

NOTE: Levels information obtained from CW's drawings issued by Savills on 25/06/25 and historic structural information issued on 14/07/25

Scale As indicated @A2

0 2 4 6 8 m


zebra architects ltd. is part of zebra group consulting ltd.

30 st georges square | worcester | wr1 1hx

hello@zebraarchitects.co.uk | 01905 351 472



Ordnance Survey (c) Crown Copyright. All rights reserved. Licence number 100022432

Copyright is reserved by Zebra Architects and the drawing is issued on the condition that it is not copied either wholly or in part without first obtaining written consent from them. Do not scale from this drawing, figured dimensions only to be used. All dimensions to be checked on site before commencement of any work, shop drawings or the ordering of materials. This drawing is to be read in conjunction with appropriate consultant engineers drawings, schedules, specification and manufacturer's information.