

Option 1 ispreferred approach requires final agreement with MCC
Final design subject to VMU sign off

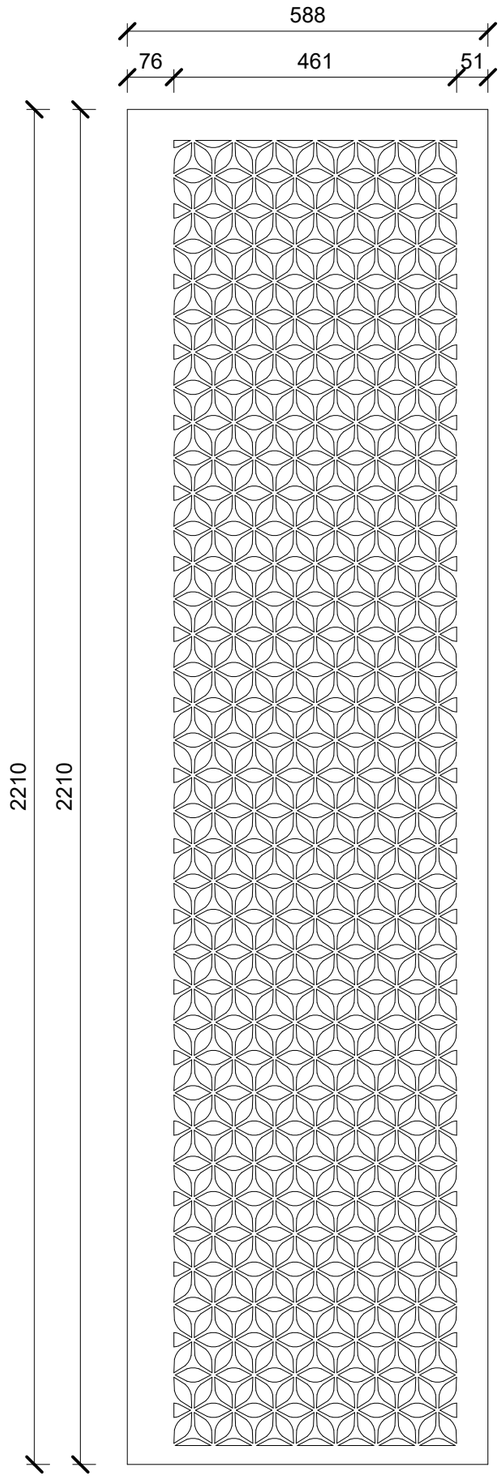

Decorative Panels - Option 1

1 : 10

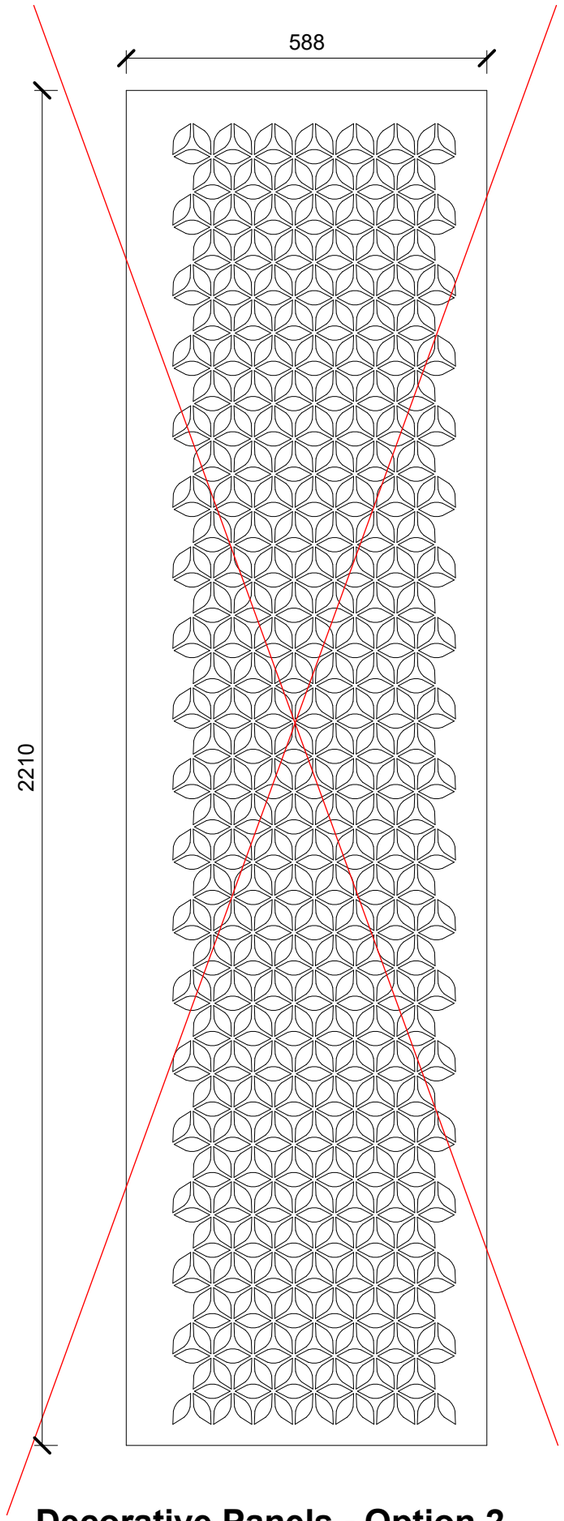

Decorative Panels - Option 2

1 : 10

Revision Notes
Drawing issued for Stage 4

© COPYRIGHT

The copyright in this drawing is vested in Sheppard Robson and no license or assignment of any kind has been, or is, granted to any third party whether by provision of copies or originals or otherwise unless agreed in writing.

DO NOT SCALE FROM THIS DRAWING

The contractor shall check and verify all dimensions on site and report any discrepancies in writing to Sheppard Robson before proceeding work

FOR ELECTRONIC DATA ISSUE


Electronic Data / drawings are issued as "read only" and should not be interrogated for measurement. All dimensions and levels should read, only from those values stated in text on the drawing.

NOTES

REVISIONS

REV.	DATE	AMENDMENT
P01	30/08/2024	WS4 technical development
P02	20/02/2025	WS4 issue

KEY PLAN

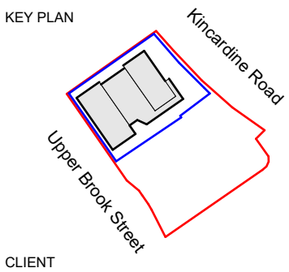

CLIENT

McLAREN PROPERTY

A3

SHEPPARD ROBSON

77 Parkway Camden Town London NW1 7PU
T: +44 (0)20 7504 1700 E: enquiries@sheppardrobson.co.uk

PROJECT
Upper Brook Street PBSA - McLaren

DESCRIPTION
Precast Panel Mock Up

STAGE
Stage 4

SR NO.	SCALE@A3	DATE
6601	**1 : 10**	**20/02/2025**

ORIGINATOR	CHECKED	AUTHORISED
RA	**MT**	**MT**

REV.	STATUS	PURPOSE FOR ISSUE
P02	**S4**	**For Approval**

DRAWING NO.
MAUBS-SRA-XX-XX-DR-AR-21902