




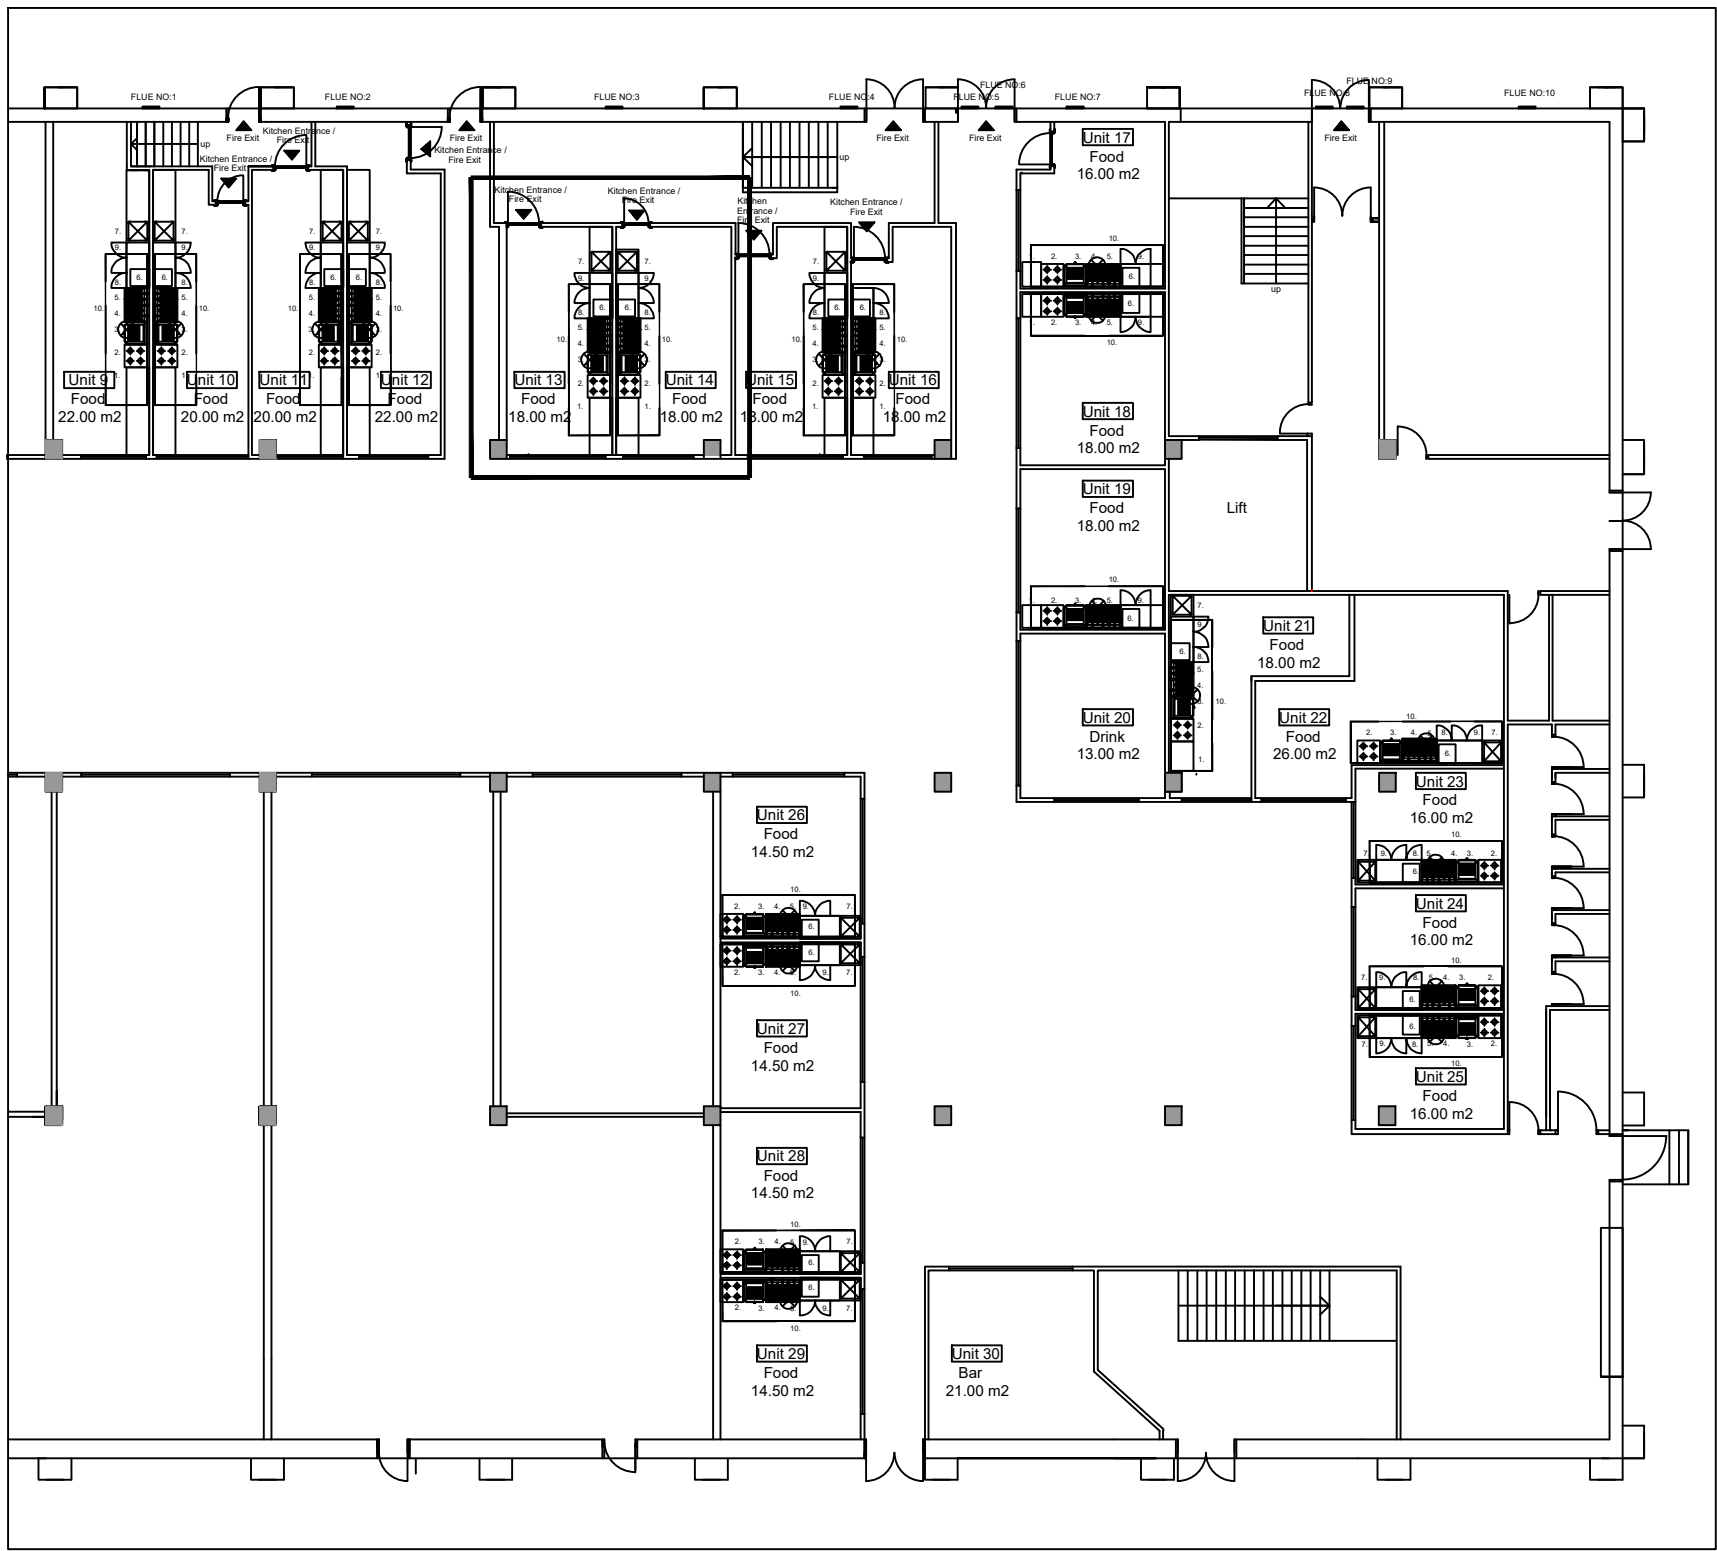

20 UNIT- KITCHEN LAYOUTS
SCALE: 1/200

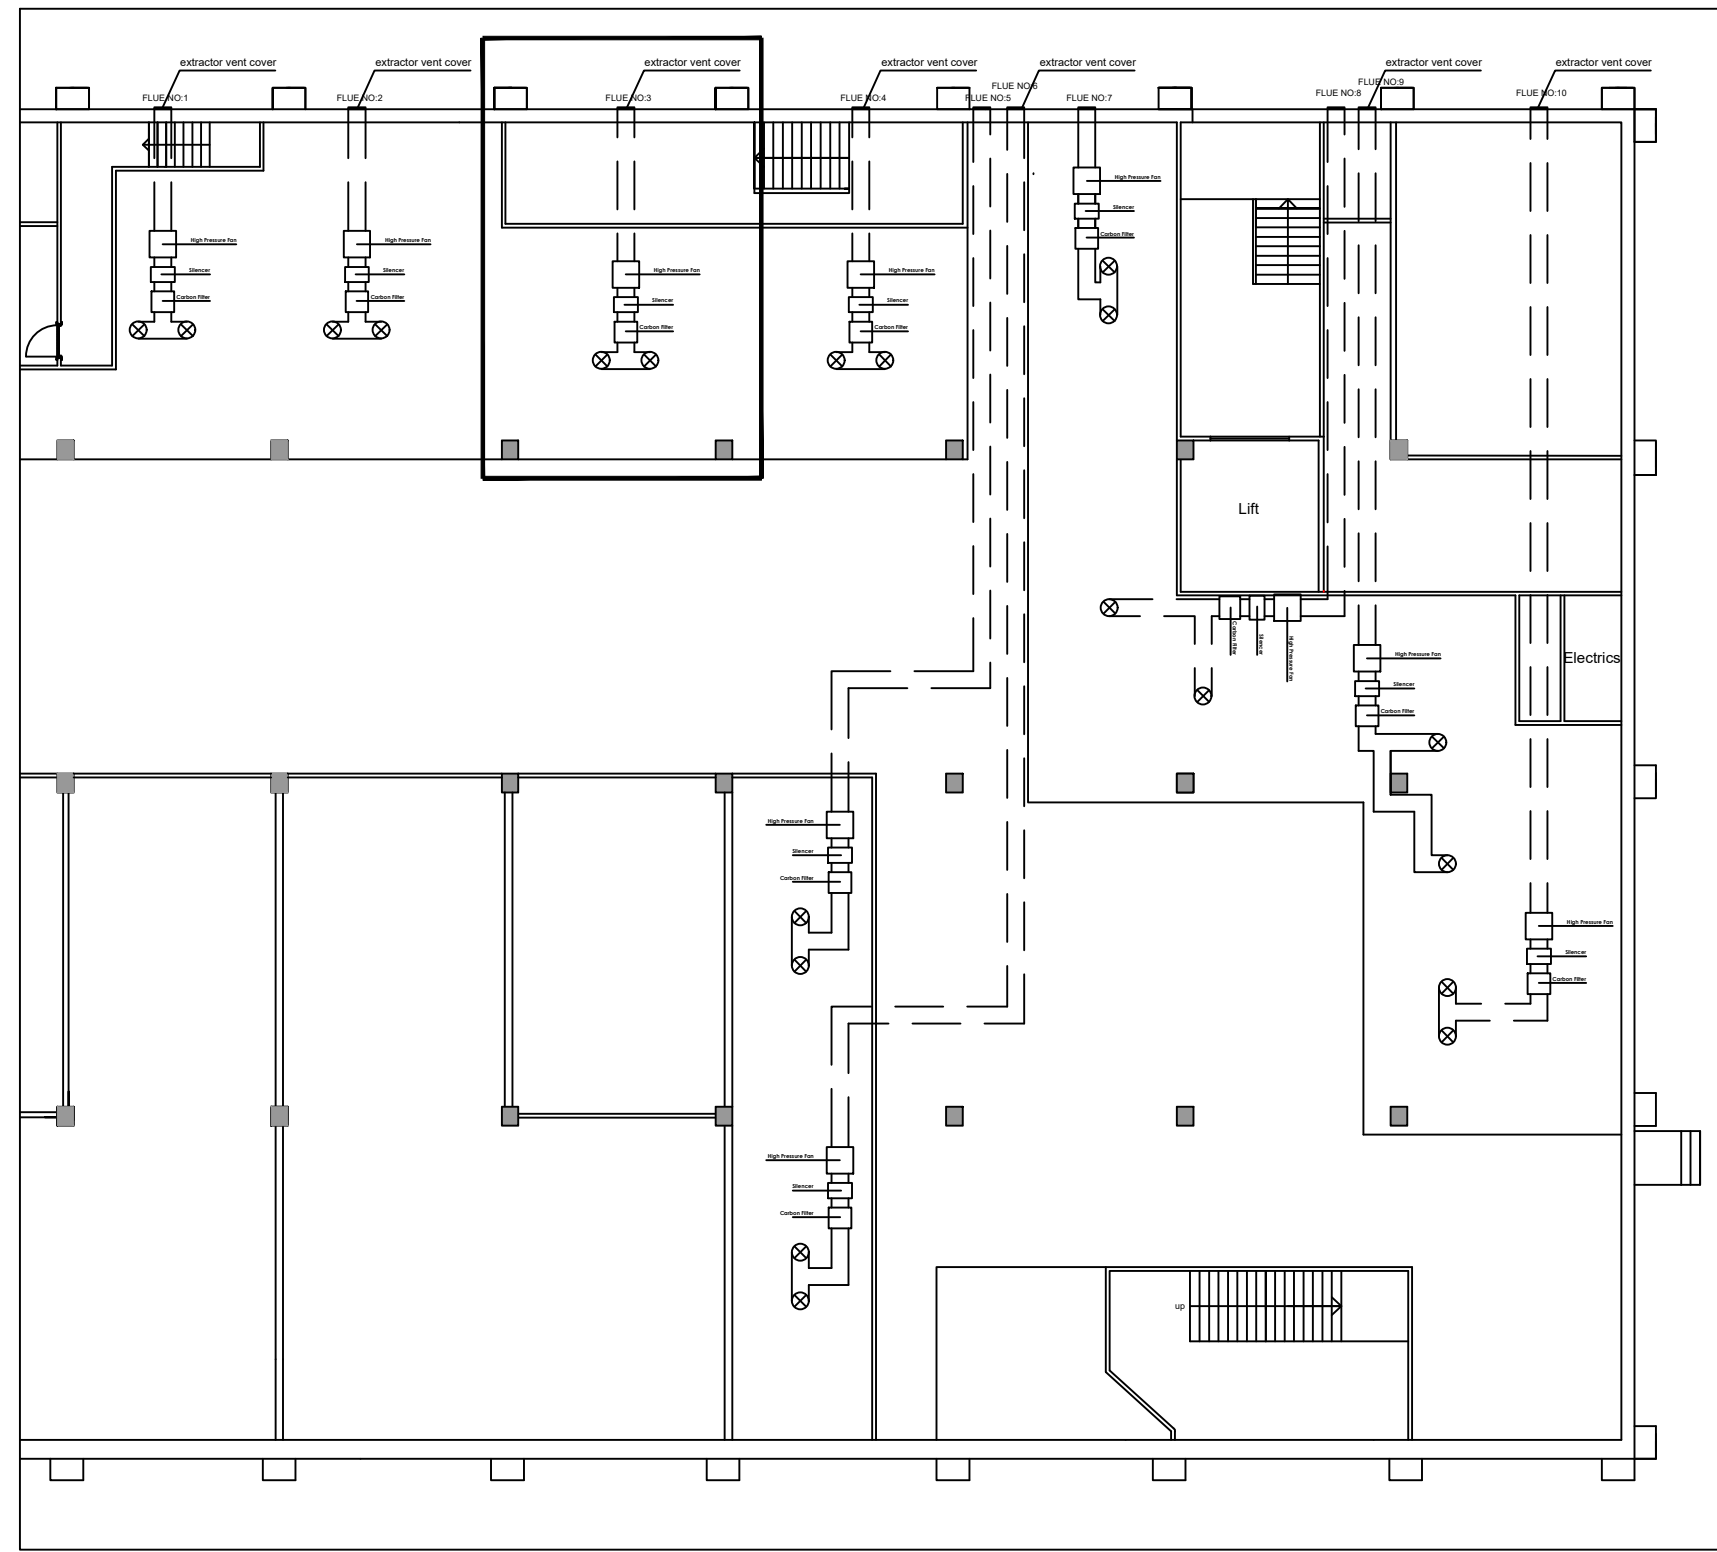


20 UNIT- KITCHEN LAYOUTS (Mezzanine Floor)
SCALE: 1/200

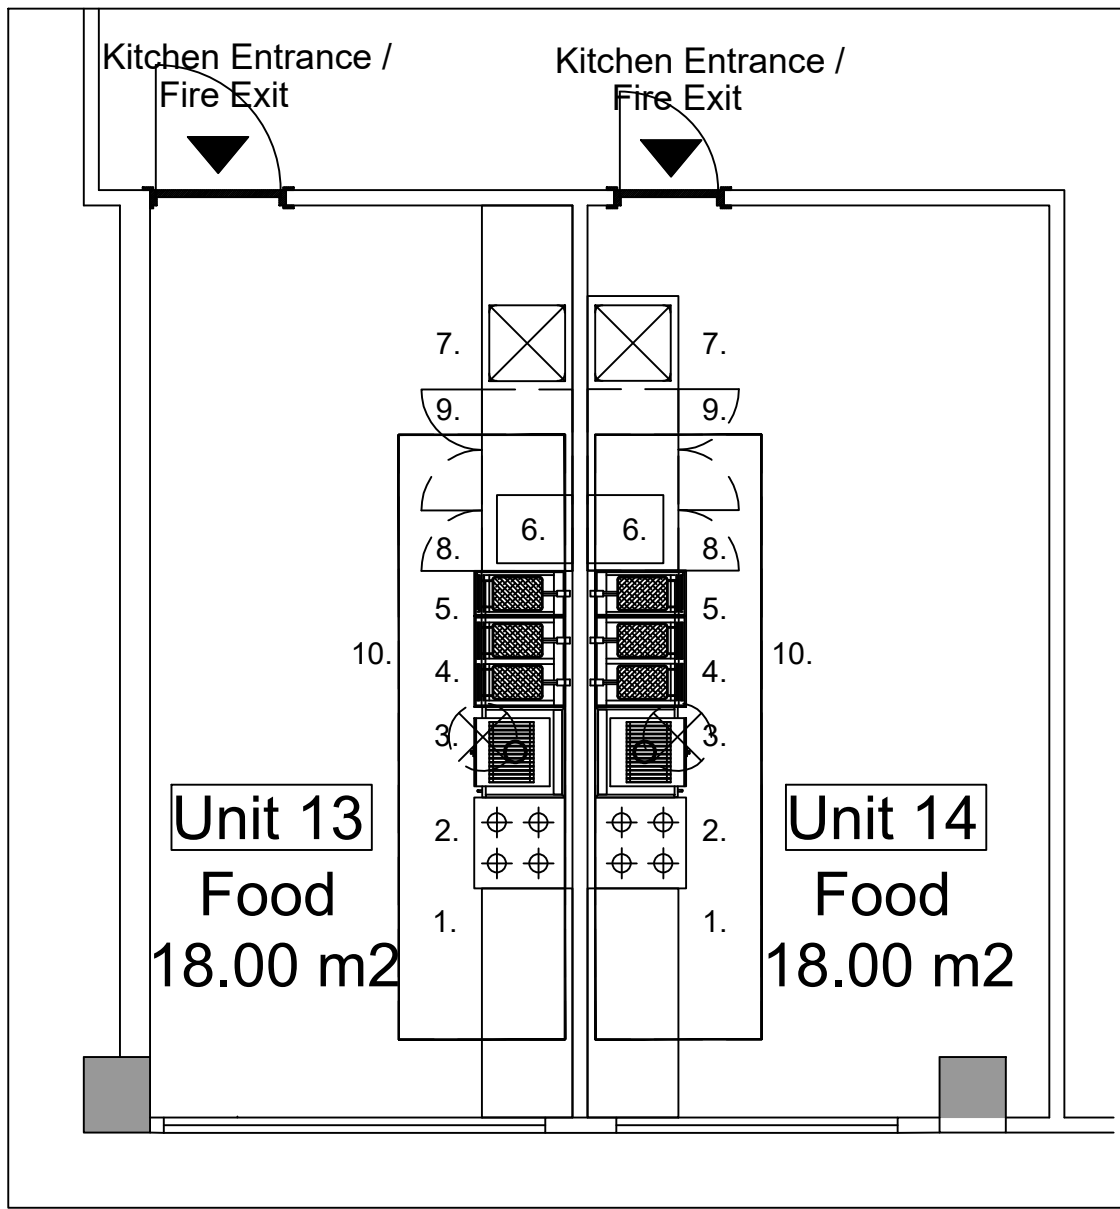


Kitchen Layout
SCALE: 1/50


1. Counter
2. Four Ring Range
3. Griddle - On stand
4. Twin Pan Fryer
5. Single Pan Fryer
6. Microwave Oven
7. Single Bowl Sink Unit
8. Undercounter Refrigerator
9. Undercounter Freezer
10. Extraction Canopy

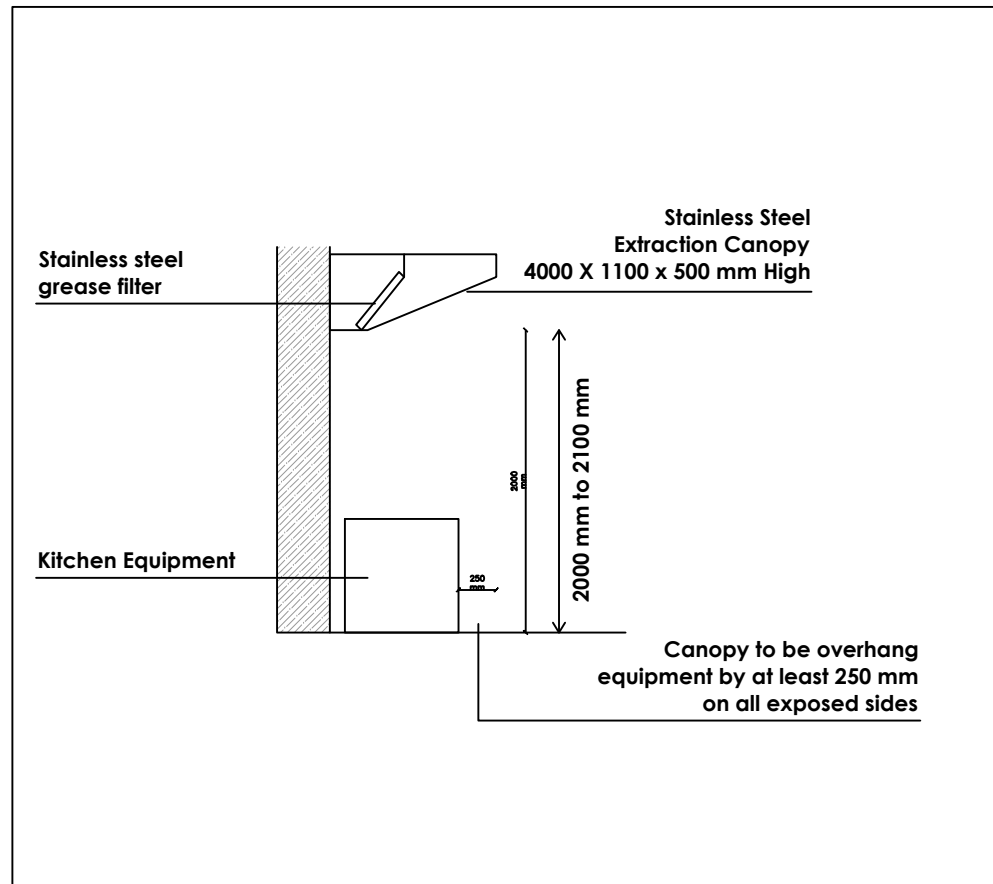

Detail Canopy Section
SCALE: 1/50

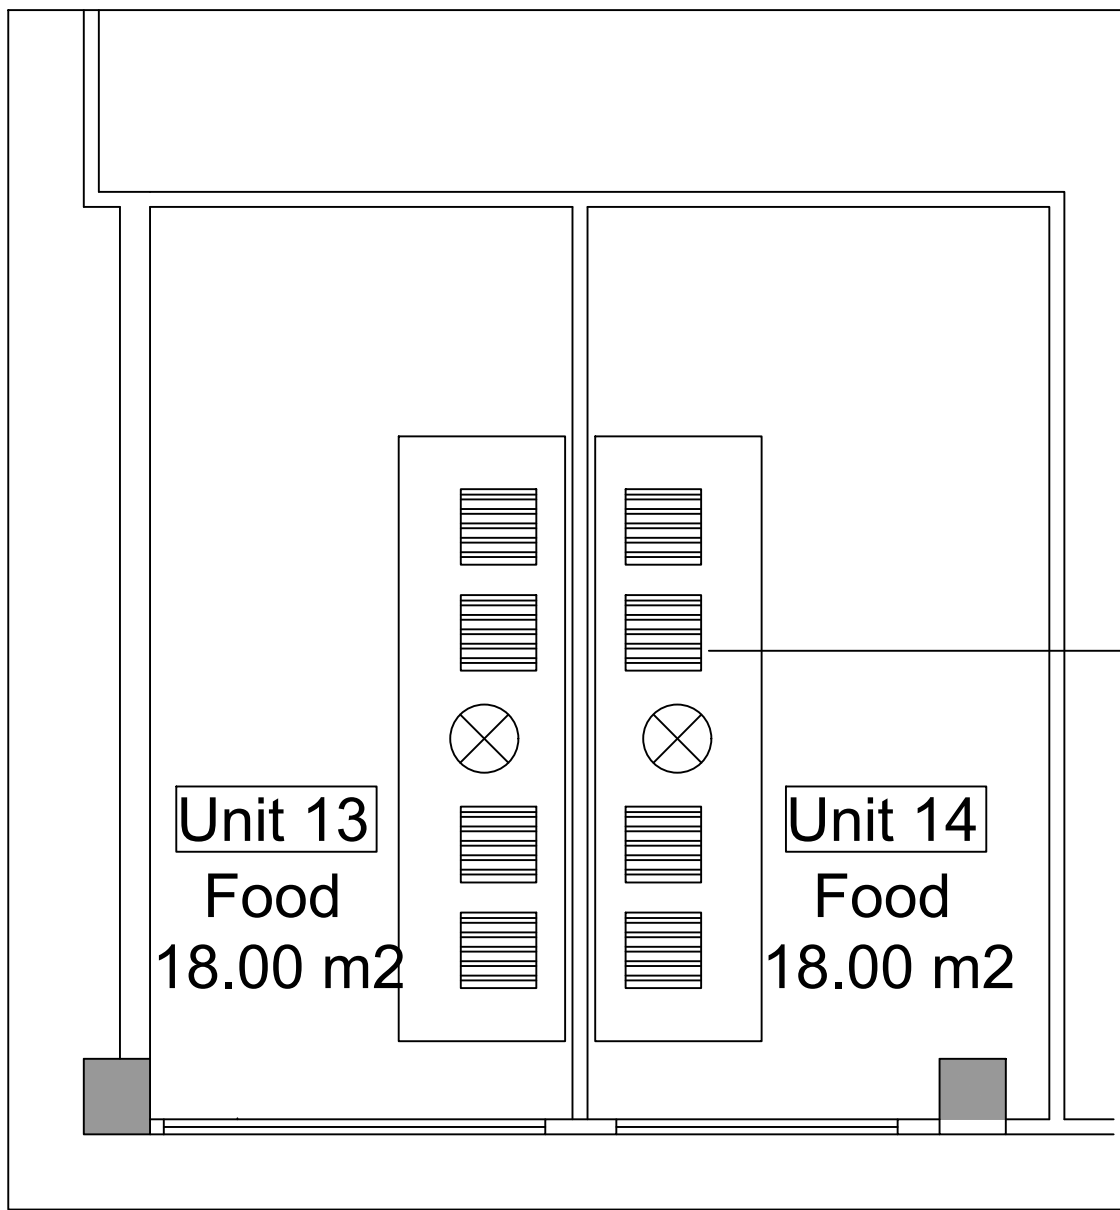

Ground Floor

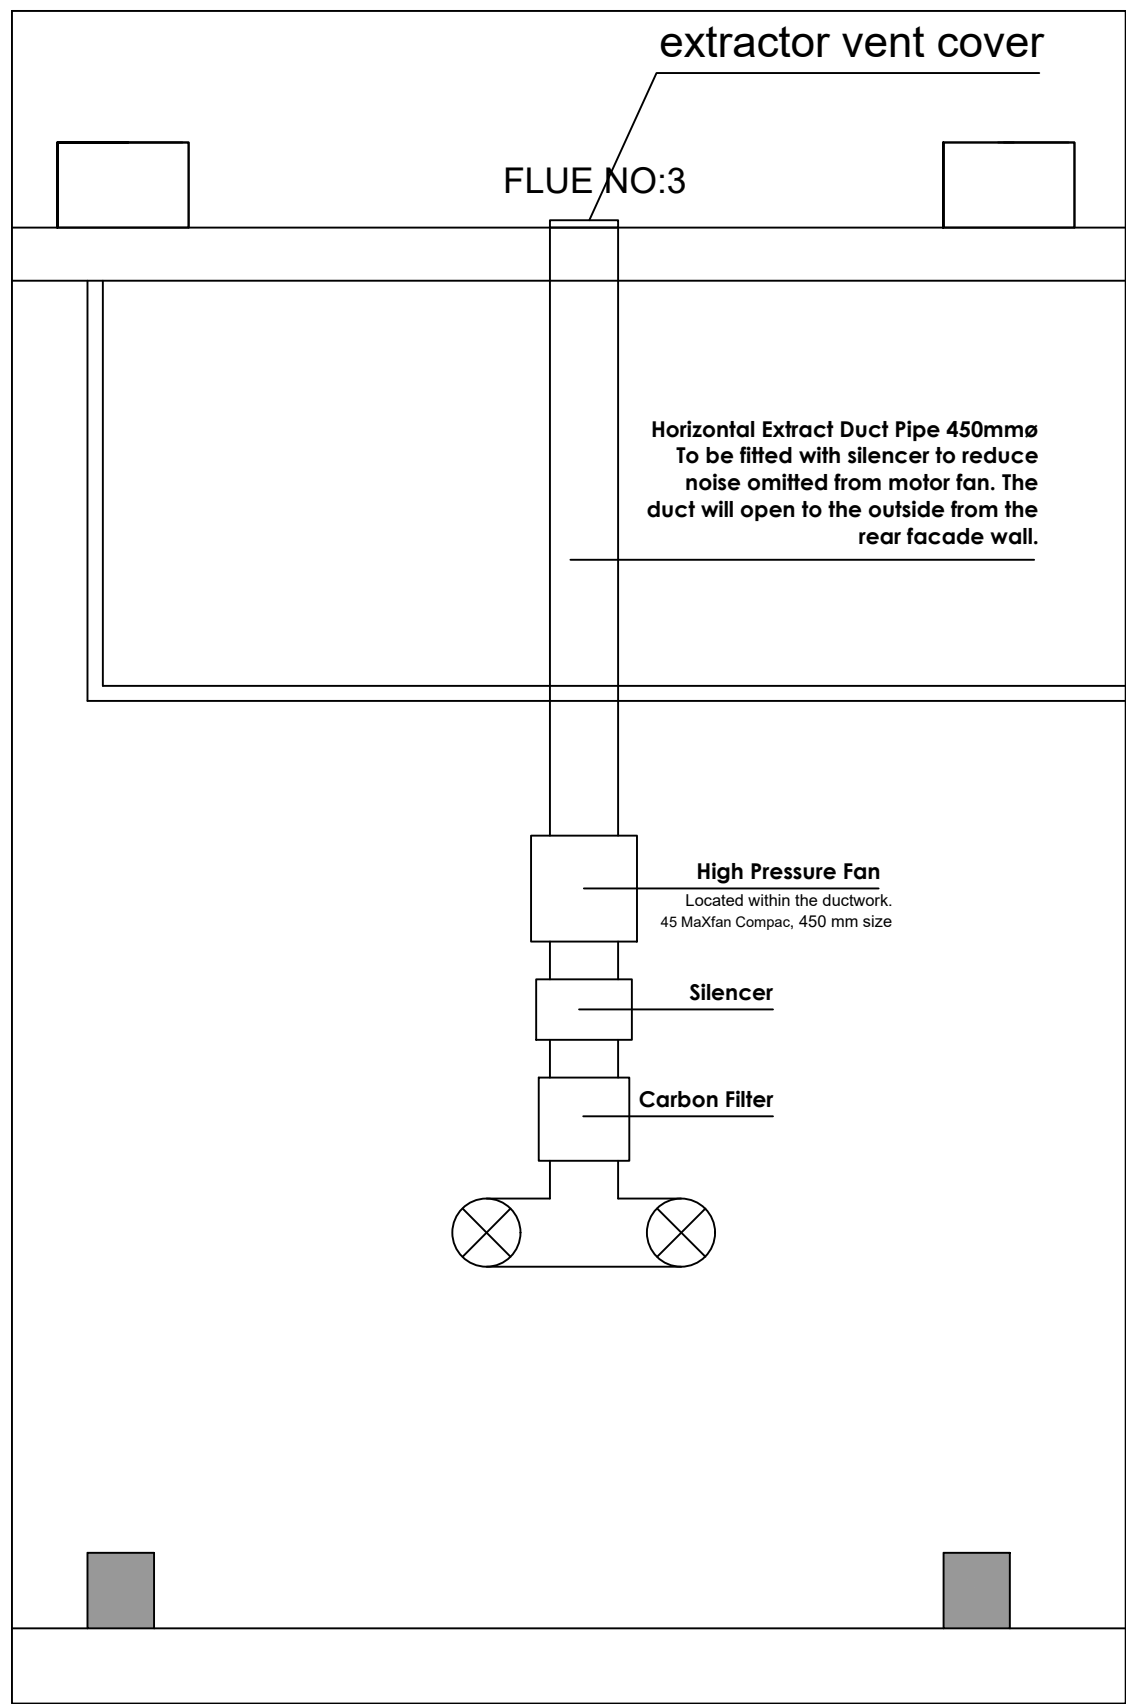

Mezzanine Floor

Detail Extraction System Plan
SCALE: 1/50

REV	DATE	DESCRIPTION
-----	------	-------------

Notes
All dimensions and levels to be checked on site by contractor prior to preparation of shop drawings and commencement of work on site.


All dimensions are in millimetres unless stated otherwise.

This drawing and the copyrights and patents therein are the property of the Designer and may not be used or reproduced without consent.

This drawing is to be read in conjunction with all relevant consultants' and/or specialists' drawings/documents and any discrepancies or variations are to be notified to the Designer before the affected work commences.

18 Marshall Road
Woolston
Warrington
Cheshire
WA1 4BS

tel 0744 405 6083
email g.malkoc@gusuudesign.co.uk

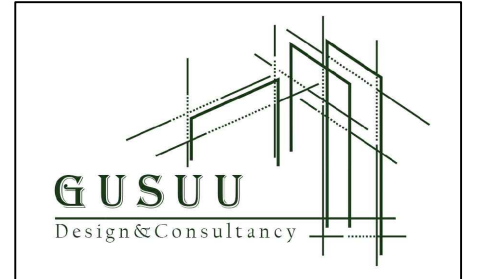

Project:
371 Oldham Road,
Manchester, M40 8RR,

Drawing title:
Proposed Extraction Flue Layout and
Kitchen Canopy Details

Scale:	1/50 - 1/200 - A1	Status:	
Drawn by:	G.MALKOC	Date:	FEBRUARY 2025
Project no:	0225/SHER	Drawing no:	07
		Revision:	-