



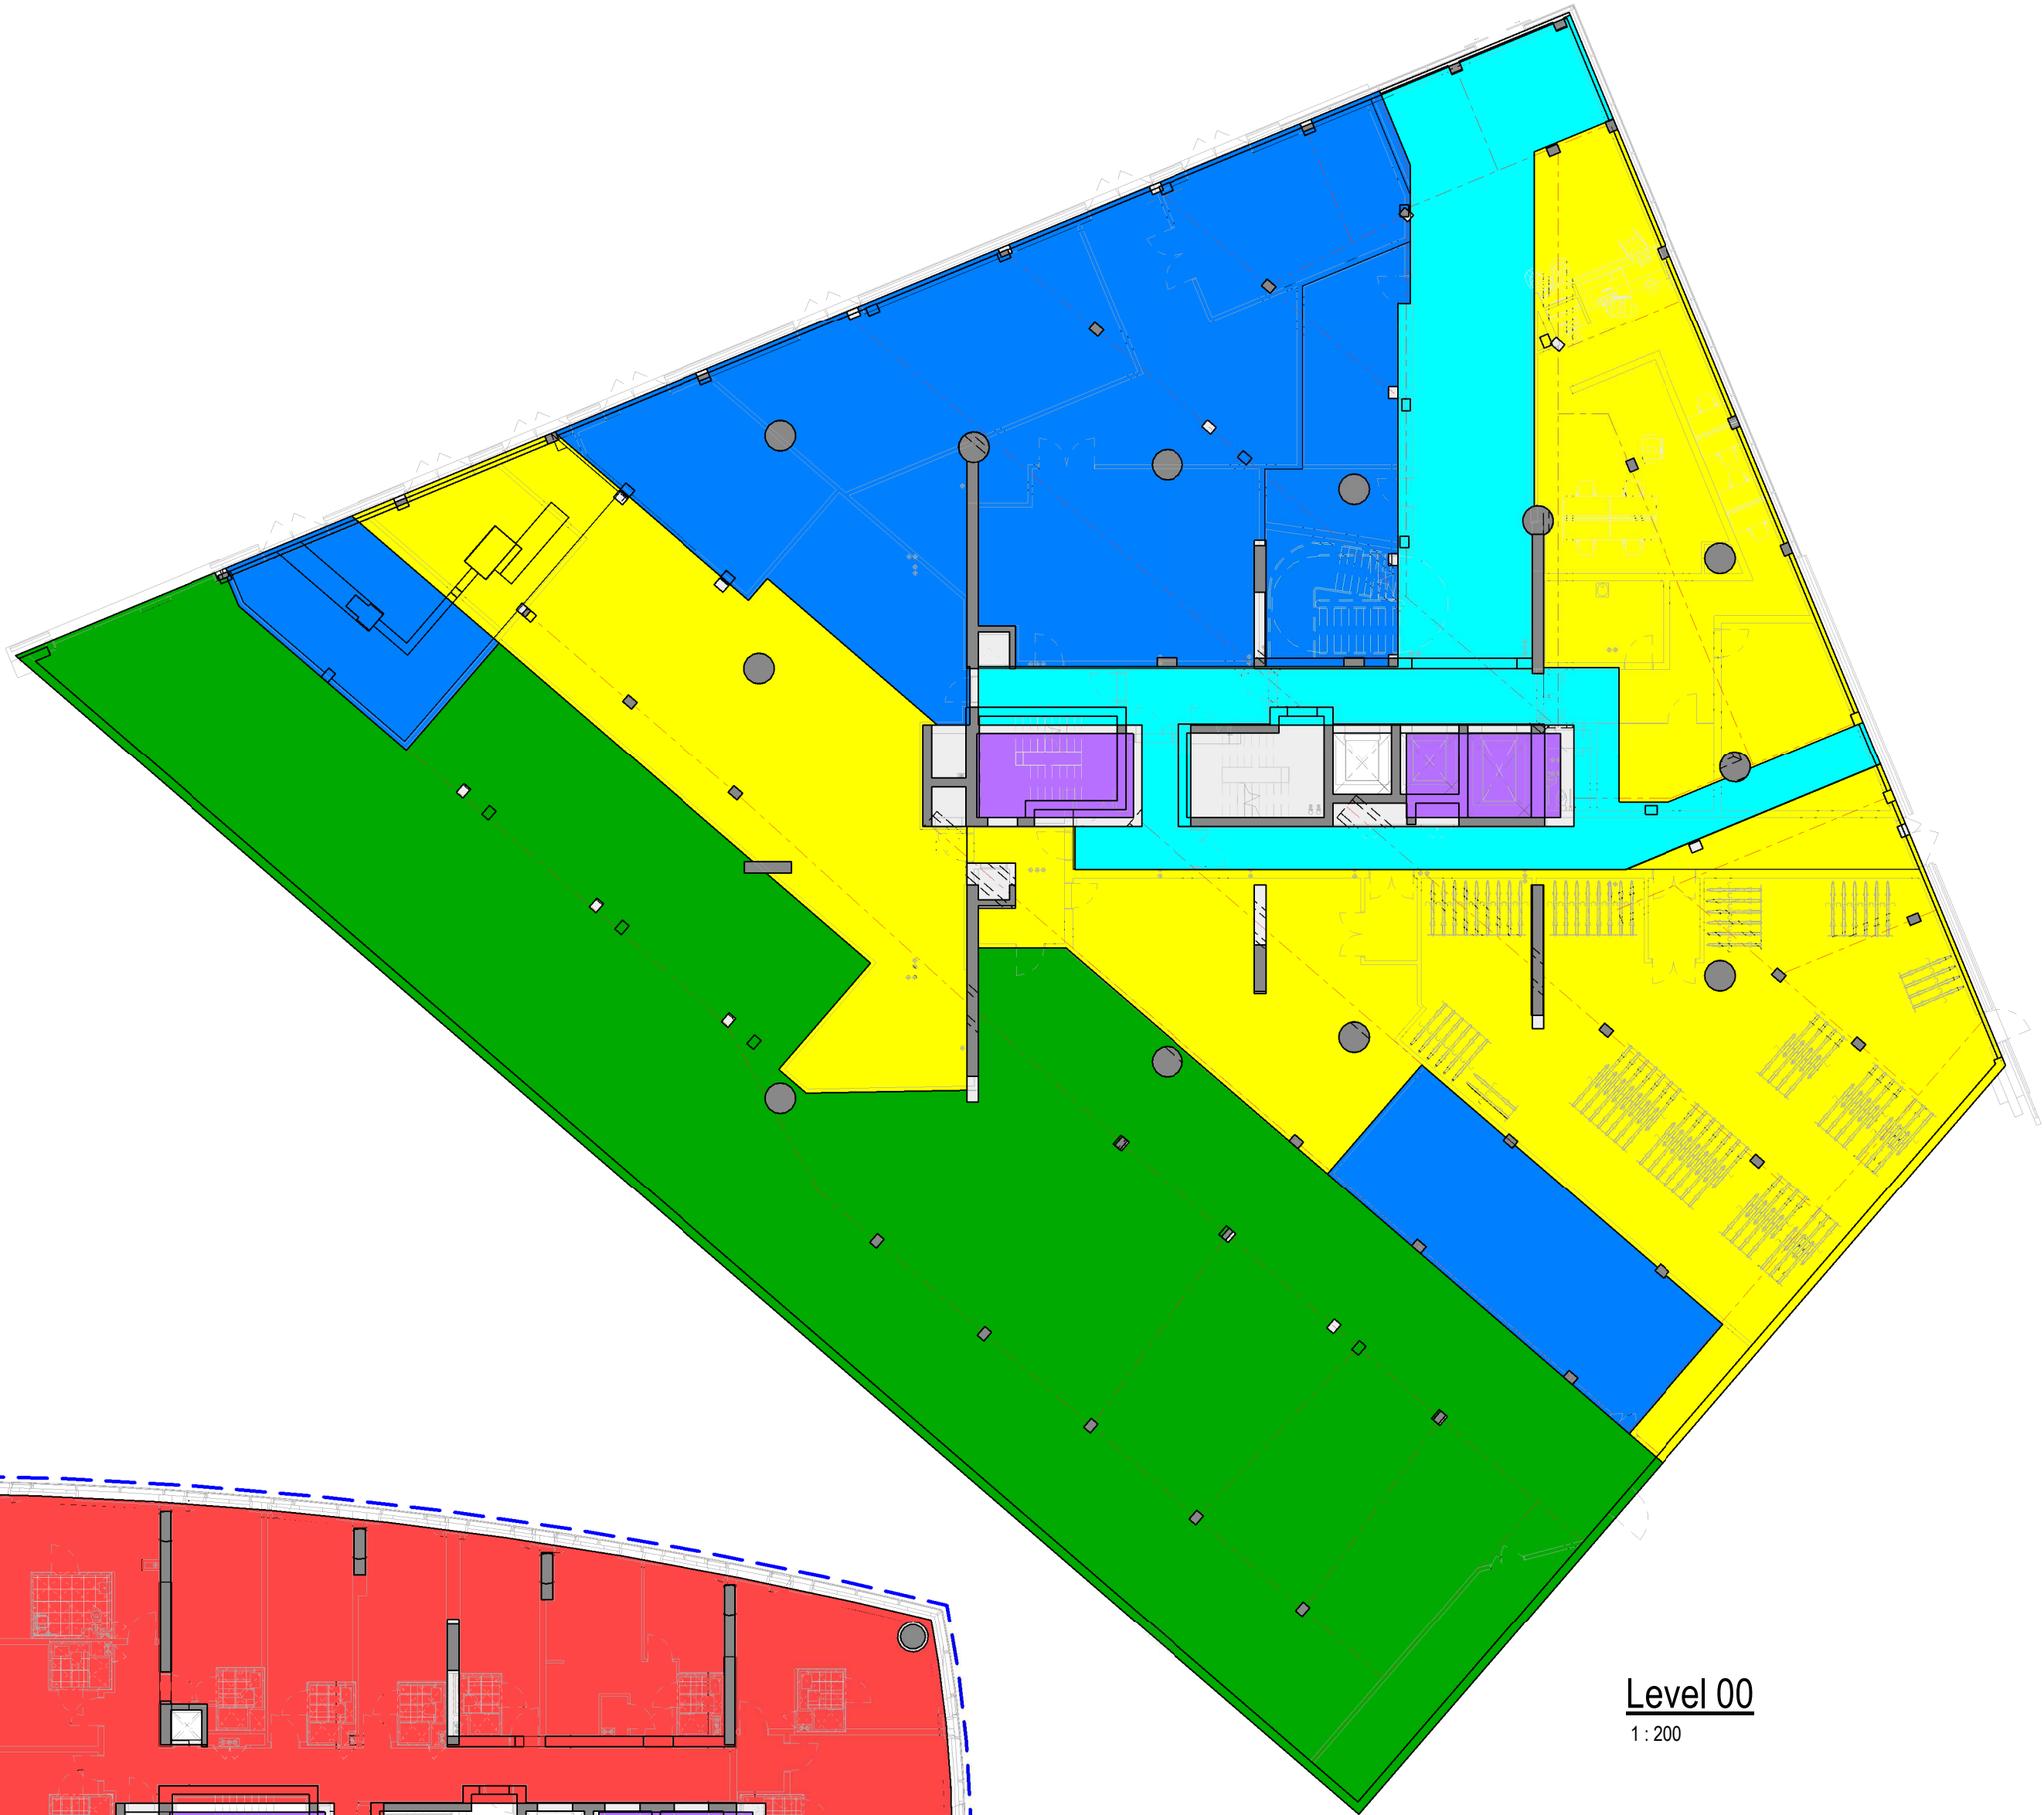

Level 00
1 : 200

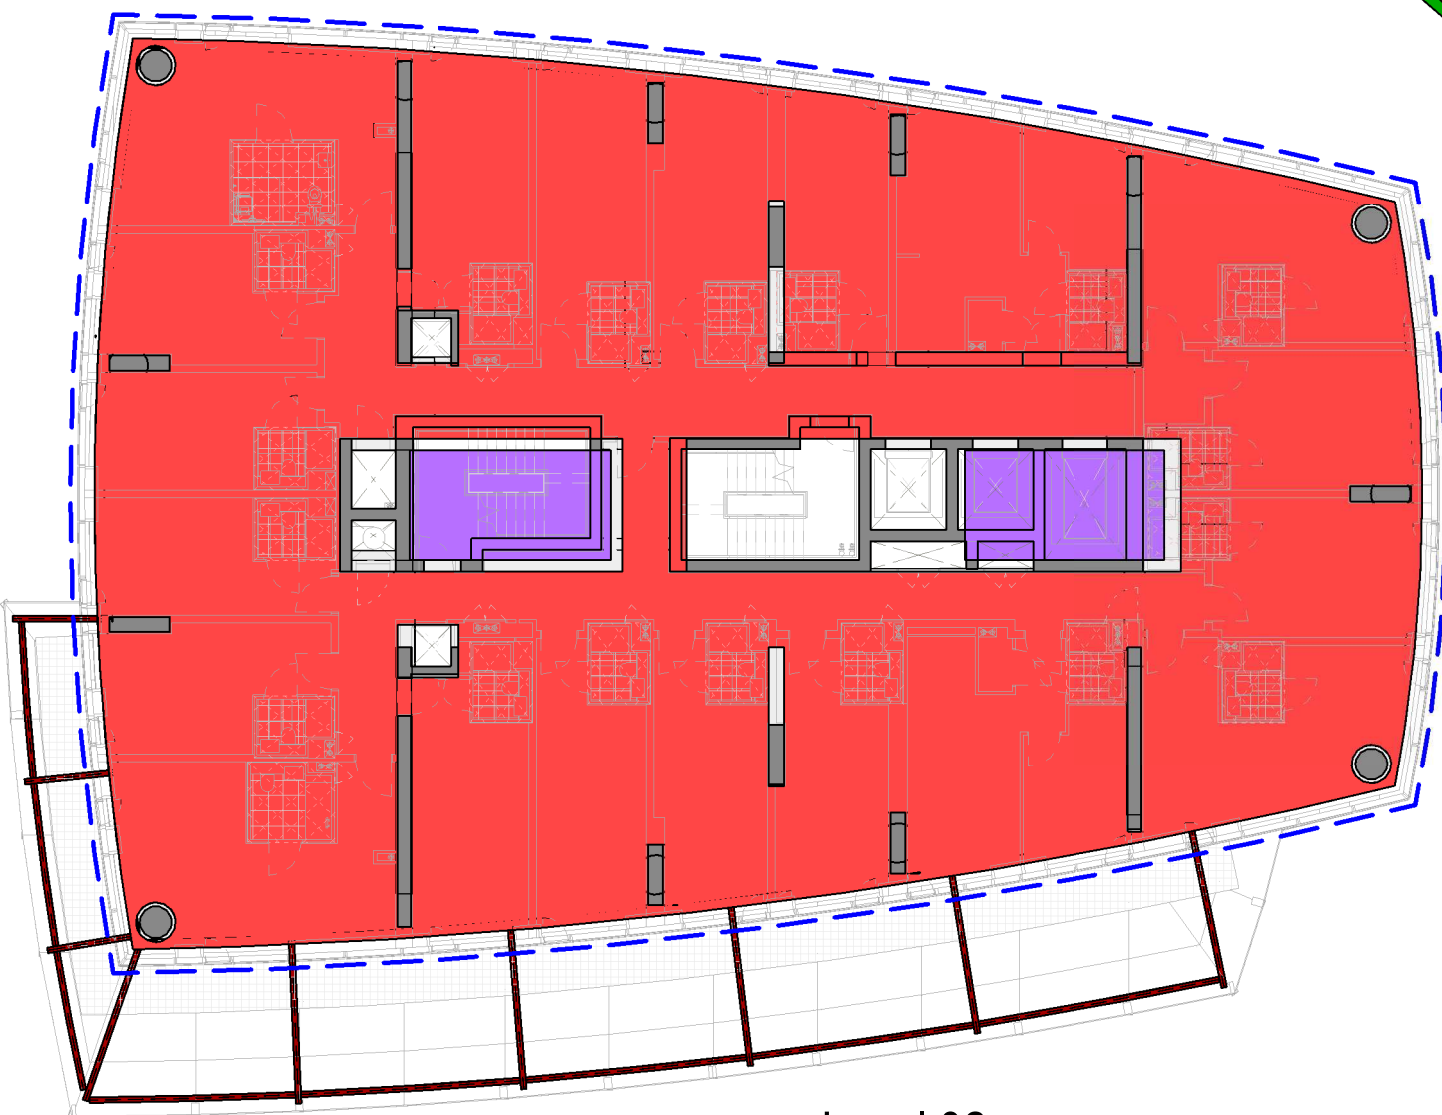

Level 01
1 : 200




Level 02
1 : 200

LOADING NOTES:

- 1) ALL TEMPORARY LOADING ALLOWANCES FROM FRAME AND FAÇADE CONSTRUCTION T.B.C. BY SPECIALIST SUB-CONTRACTORS
- 2) SLABS TO BE DESIGNED TO ACCOMMODATE PALLET'S WITH FORTY SHEETS OF 12.5MM PLASTERBOARD TO BE TRANSPORTED ACROSS THE FLOOR PLATES USING A LIGHTWEIGHT MANUAL PALETTE TRUCK (HPS20). THE PACKS OF PLASTER ARE TO BE DISTRIBUTED EVENLY ACROSS THE FLOOR PLATE WITH A 2M MINIMUM SPACING AND LOCATED AROUND COLUMN POSITION. WHEN ALL STUD/PLASTERBOARD PARTITIONS ARE CONSTRUCTED ANY ADDITIONAL PACKS REQUIRED MUST BE SPLIT DOWN IN HALF
- 3) DUE TO THE FAÇADE BEING UNITIZED CURTAIN WALLING TEMPORARY AND INSTALLED FROM THE BLOCK SLABS CONSTRUCTION ACCESS LOADING ON LOW LEVEL ROOFS / SLABS HAS NOT BEEN ACCOMMODATED



Level 03 - 44
1 : 200

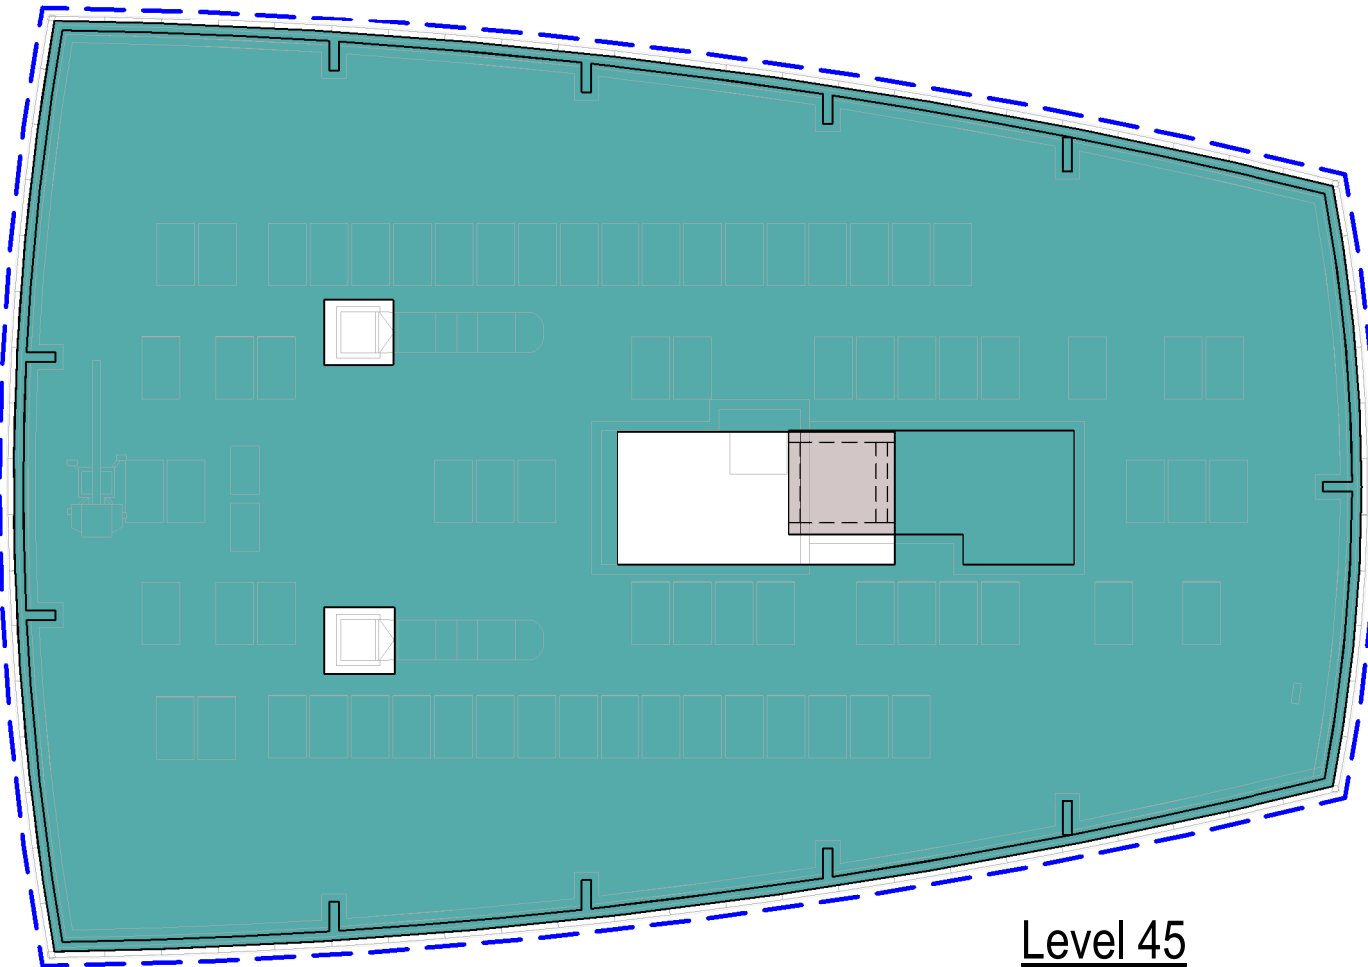

Level 45
1 : 200

LOADINGS			
		LIVE LOAD	IMPOSED DEAD LOAD
	PLANT ROOMS	UDL: 7.5 kN/m²	0.5 kN/m²
		POINT LOAD 4.5 kN	(LOCALISED TANK ROOMS DESIGNED TO SPECIFIC EQUIPMENT WEIGHTS)
	BIKE STORE / BIN STORE / OFFICES	UDL: 2.5 kN/m²	0.5 kN/m²
		POINT LOAD 2.7 kN	
	PUBLIC COMMUNAL AREA	UDL: 5.0 kN/m²	0.5 kN/m²
		POINT LOAD 3.6 kN	(T.B.C. BY ARCHITECT)
	GYM / CARDIO AREA (FREE WEIGHTS NOT CONSIDERED)	UDL: 5.0 kN/m²	0.5 kN/m²
		POINT LOAD 3.6 kN	
	LANDSCAPED PODIUM	5.0 kN/m²	8.0 kN/m²
			(LOADS T.B.C. WHEN CONSTRUCTION DETAILS DEVELOPED)
	RESIDENTIAL - (ALLOWANCE FOR BACK TO BACK KITCHENS & BATHROOMS, CORRIDORS & COMMUNAL AREAS)	UDL: 3.0 kN/m²	0.5 kN/m²
		POINT LOAD 1.8 kN	(ALLOWANCE FOR APPLIED FINISH / MISC SERVICES & CEILING)
	CAR PARK	UDL: 2.5 kN/m²	0.5 kN/m²
		POINT LOAD 2.7 kN	(T.B.C. BY ARCHITECT)
	STAIRS	4.0 kN/m²	0.25 kN/m² (FINISHES)
	ROOF - (NO ALLOWANCE FOR FAÇADE ACCESS EQUIPMENT (BMU, RAIL SYSTEM OR DAVIT ARMS) HAS BEEN ACCOMMODATED, INFORMATION REQUIRED FROM SPECIALIST SUB-CONTRACTOR)	1.5 kN/m²	2.0 kN/m²
		(ACCESS & MAINTENANCE STRATEGY DEPENDING)	(WATERPROOFING / INSULATION / ROOF FINISHES T.B.C.)
	FAÇADE CONSTRUCTION LINE LOAD - (ALL FAÇADE LOADS TO BE CONFIRMED BY SPECIALIST SUB-CONTRACTOR)	6.0 kN/m	
		(LOADING PROPOSALS T.B.C. BY MAIN CONTRACTOR)	
	BALUSTRADE	LINE LOAD: 3.0 kN/m	TO BE CONFIRMED BY ARCHITECT
		UDL ON INFILL: 3.0 kN/m²	
		POINT LOAD 3.0 kN	

P03	28.01.2022	Issued for design team coordination	CW	DJS	DJS
P01	05.06.2020	RIBA Stage 3 (Design Development)	KB	DJS	DJS
REV	DATE	DESCRIPTION	BY	CHK	APP
DRAWING STATUS: PRELIMINARY					
CLIENT: DOWNING					
ARCHITECT: SIMPSON HAUGH & PARTNERS					
PROJECT: FIRST STREET SOUTH MANCHESTER					
TITLE: LOADINGS BLOCK D					
STATUS: S2	PROJECT No: 219-215	PROJECT: FSS - AJP - ZD - ZZ - DR - S - 0700	ORIGINATOR: KB	VOL/ISSY: LEVEL	TYPE: ROLE
SCALE @ A1: 1:200	DESIGNED: P.Layton	DRAWN: KB	CHECKED: D.Sinclair	APPROVED: D.Sinclair	DATE: June 2020
alan johnston partnership LLP CONSULTING STRUCTURAL & CIVIL ENGINEERS					
1 Dale Street, Liverpool L2 2ET Tel: 0151 227 1462 Fax: 0151 225 1187 E-Mail: Mail@ajpsstructeng.com					