
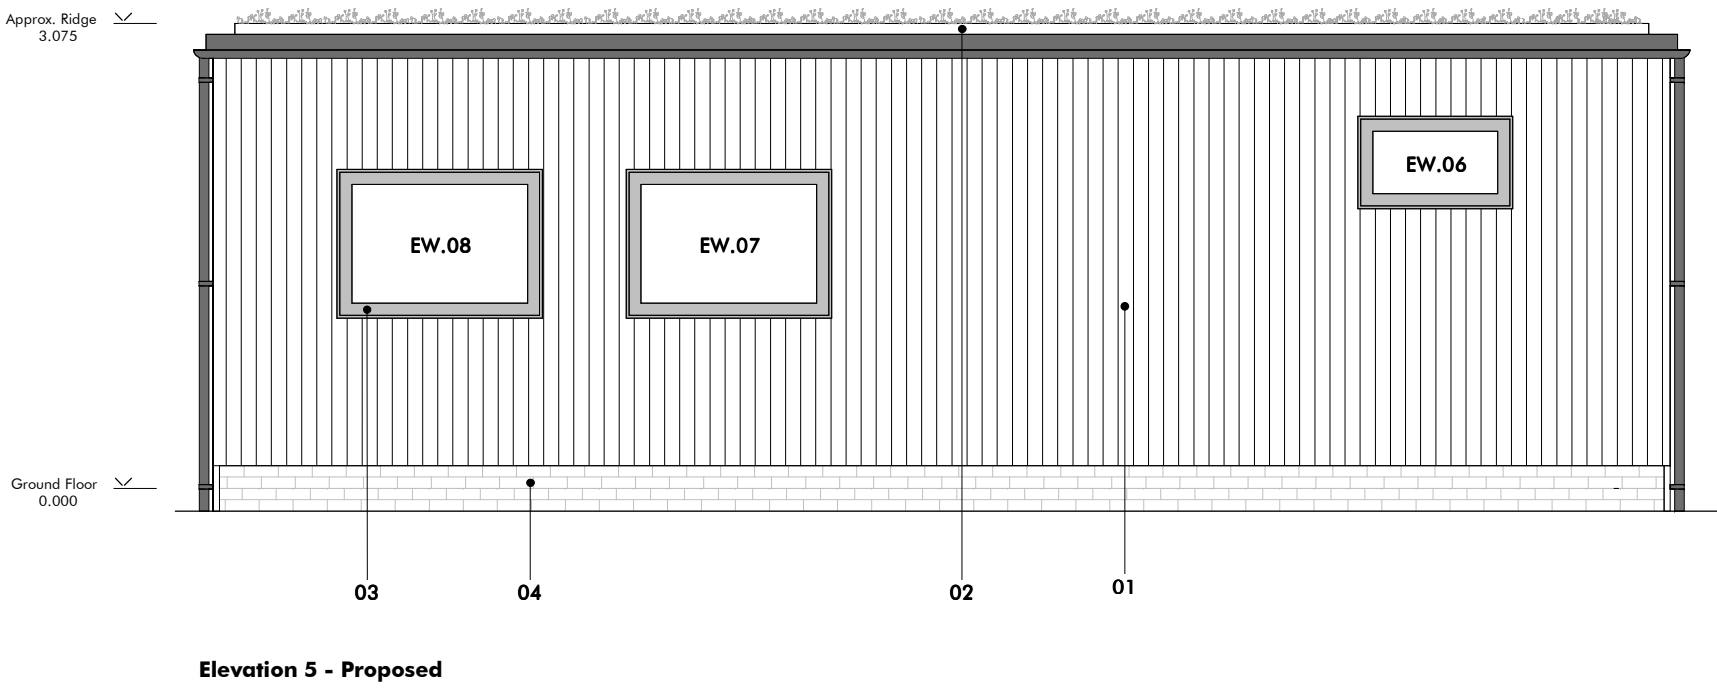
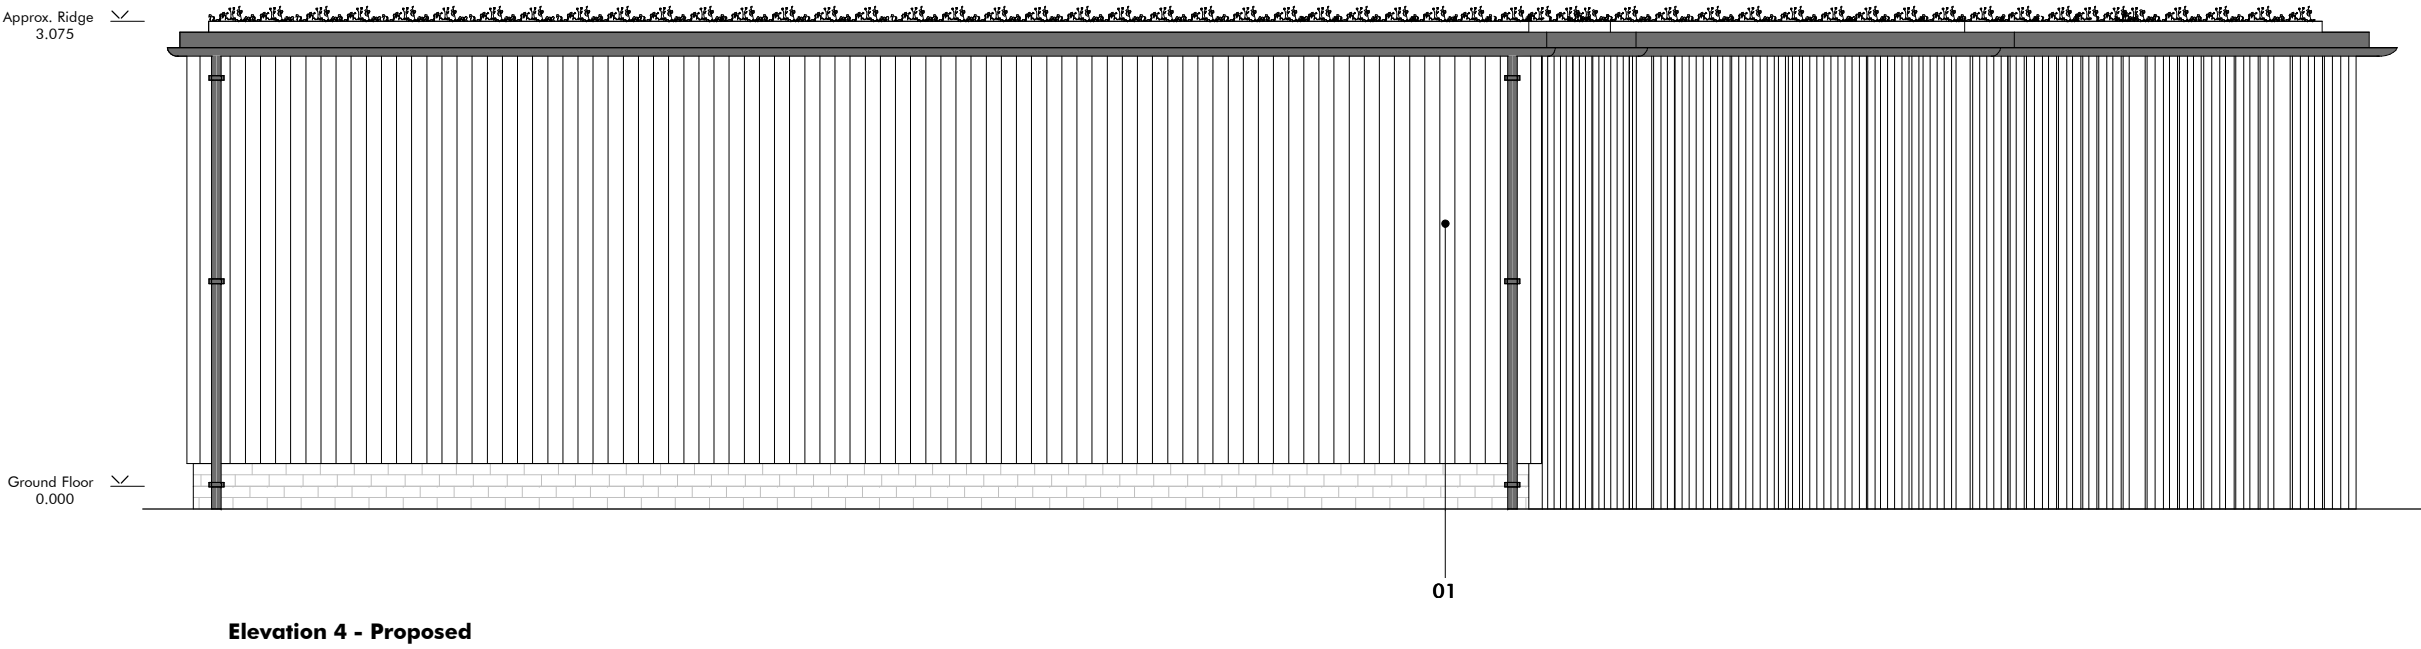
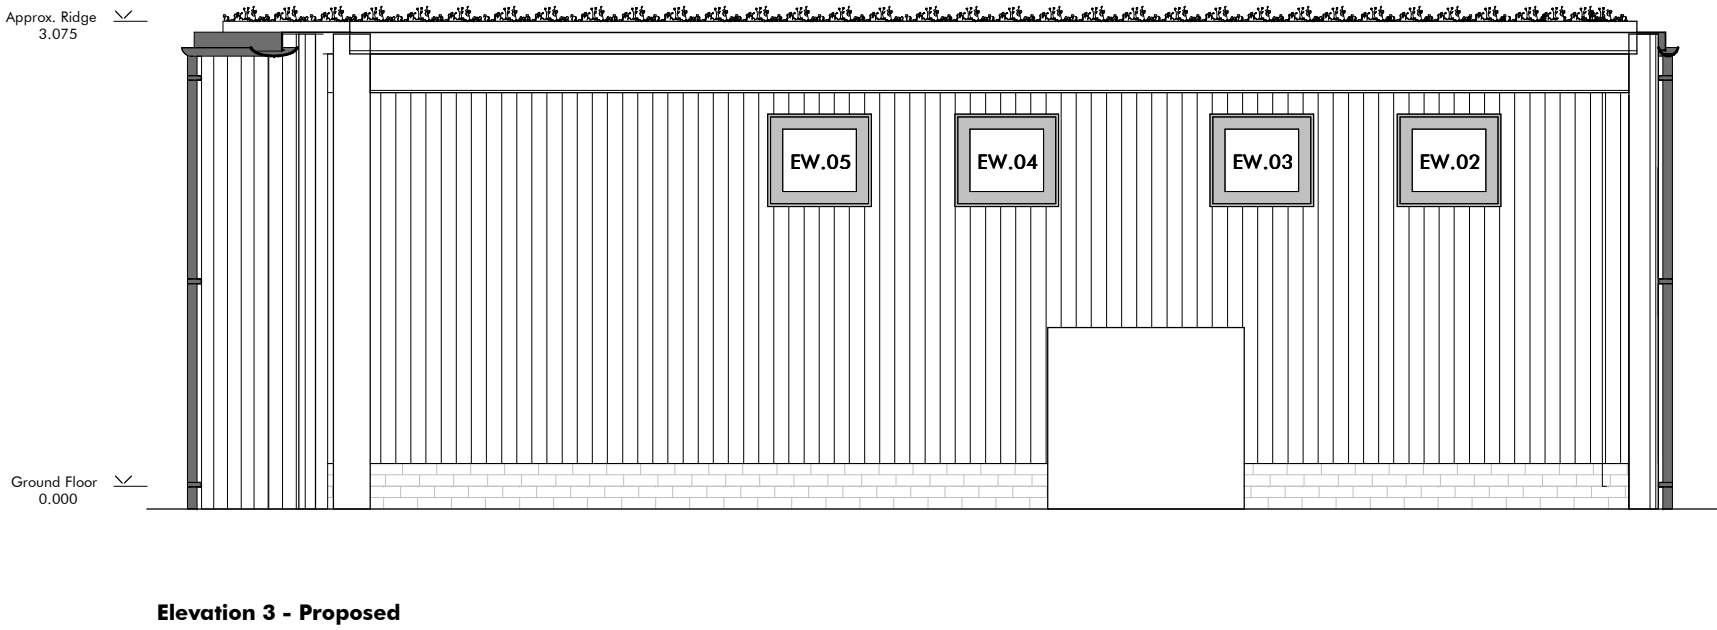
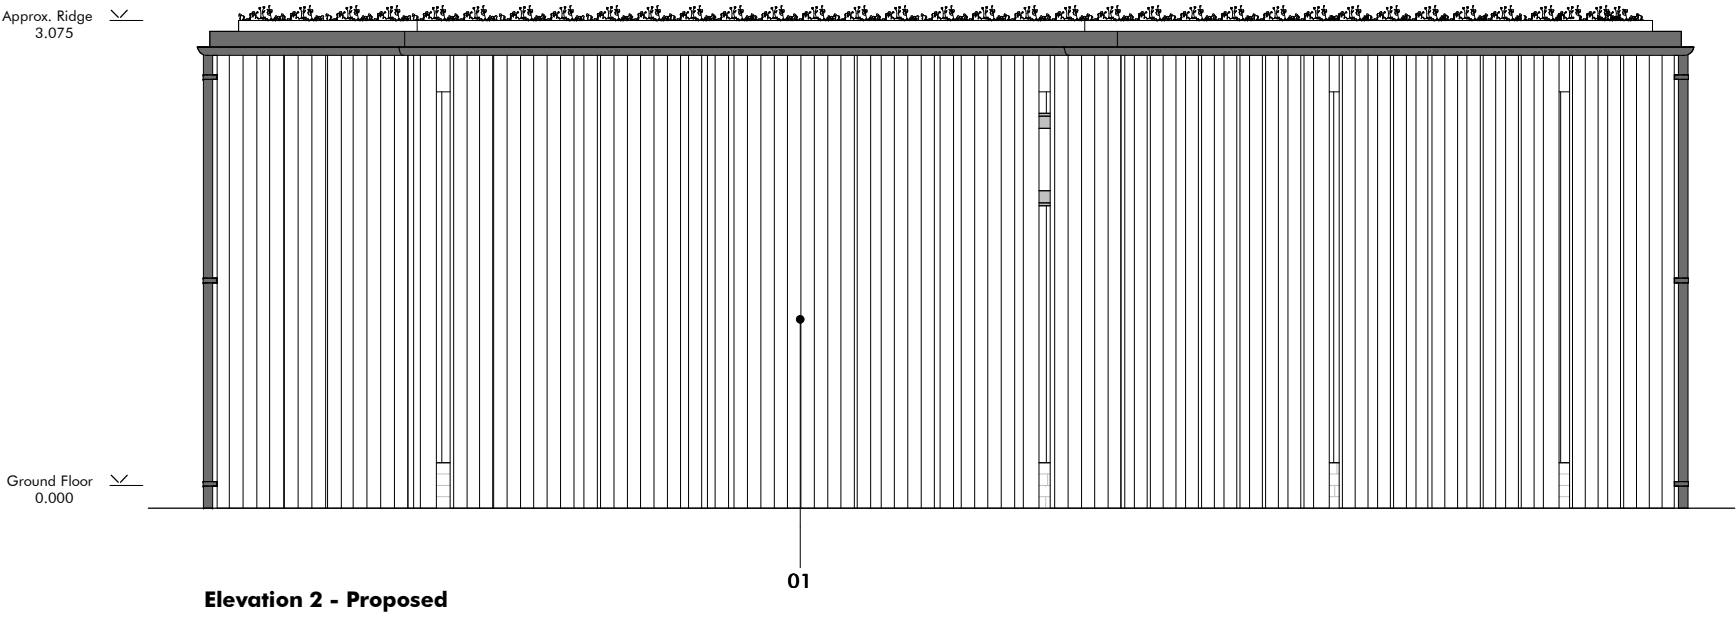


All notes to be read in conjunction with outline specification and architectural / engineers drawings.

- To be read in conjunction with the planning consent and approved drawings
- Dimensions and levels given should be checked prior to manufacture / construction
- Any substitution of materials / products noted within specification below to be with materials / products of an equal or better performance
- Finished ground floor levels shall be generally as drawing and shall be confirmed with the client and builder on site before work commences
- Structural drawings and Calculations have been prepared by the structural engineer and are always to be read in conjunction with the architectural drawings. If there are any discrepancies between drawings, please report back to the Architect or Structural Engineer.
- The proximity of neighbouring properties/walls to the proposed works shall be the subject to formal agreement and procedures as set out in the Party Wall Act 1996. All as may be required and in accordance with the Party Wall surveyor's instructions and guidance.

Materials

- | | |
|----|--|
| 01 | JamesHardie, Hardie Plank laid vertically, colour: Black |
| 02 | Green Sedum Roof |
| 03 | Aluminium Windows and Doors |
| 04 | Dark Grey Brick Plinth |

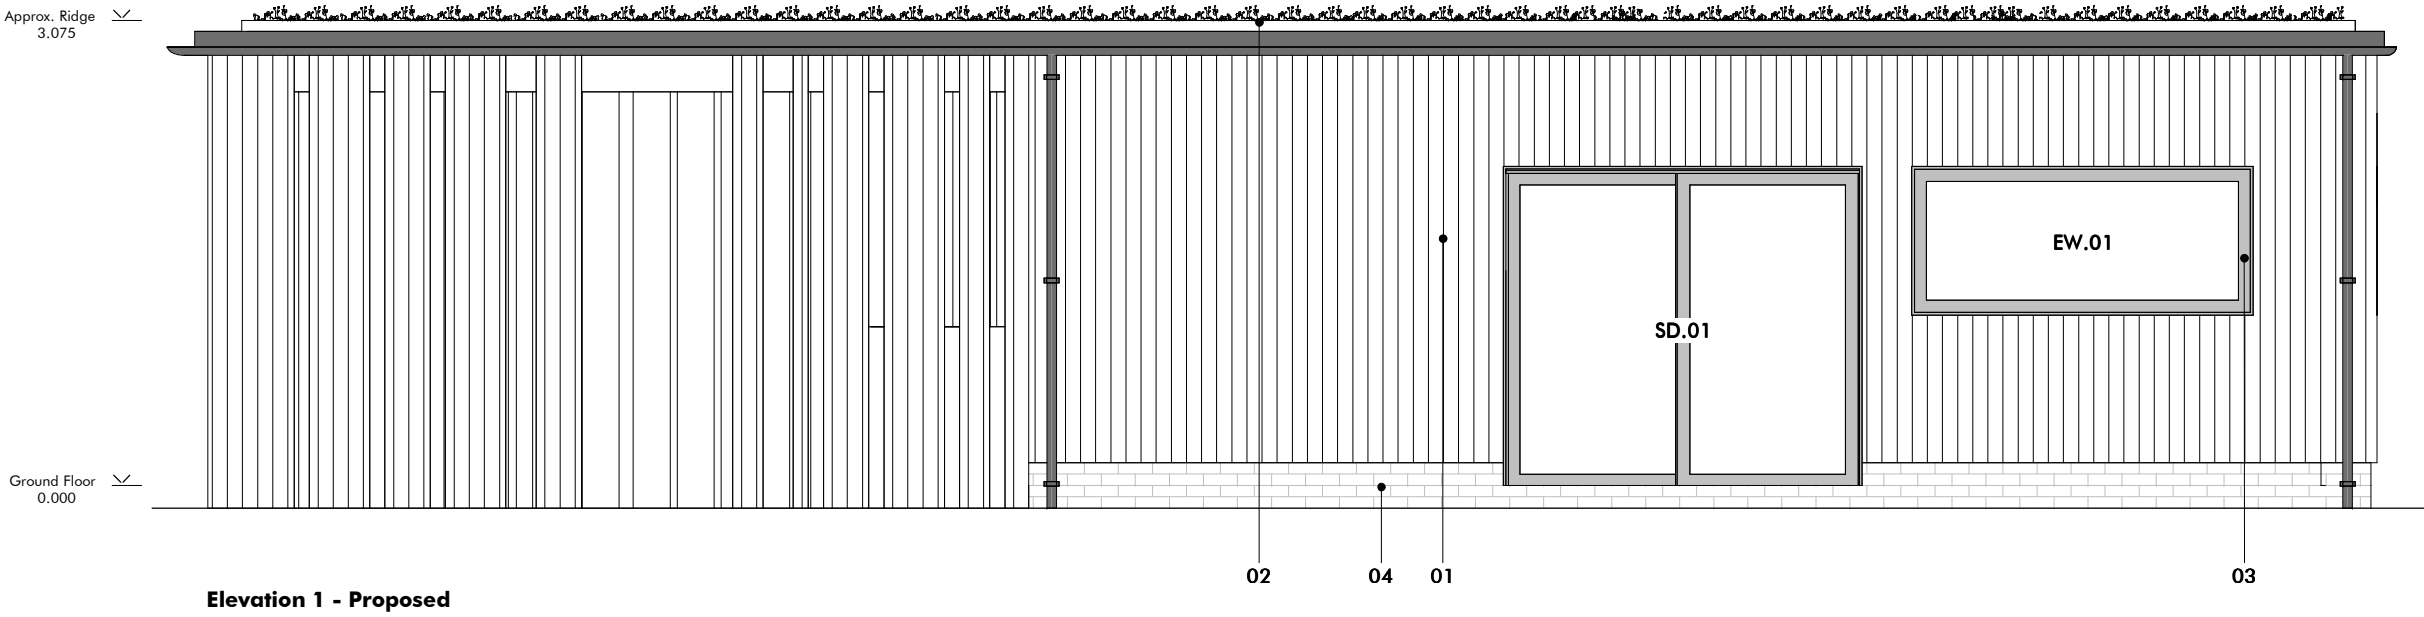

Rev	Drawn	Date	Details
-----	-------	------	---------

TMV Architects
The Repeater Station
London Road
Norman Cross
Peterborough PE7 3TB
info@tmvarchitects.co.uk
01733 794 795
tmvarchitects.co.uk

Note
Contractors must work only to figured dimensions which are to be checked on site, any discrepancies are to be reported to the architect before proceeding

All rights described in chapter IV of the copyright, designs and patents act 1988 have been generally asserted

Information contained within this drawing is the sole copyright of TMV Architects and should not be reproduced or imparted to a third party without written permission



Building Control

Drawing Name Proposed Elevations		
Project Name New Islington Marina, Manchester, Old Mill Street, M4 6EA	Project No. 1053	Dwg No. 121
	Rev.	Scale 1 : 50 @ A1
	Drawn TMV	Date 14.02.25