


1 / 14001 **(11) GF-GROUND FLOOR MILLWORK PLAN**
1 : 100

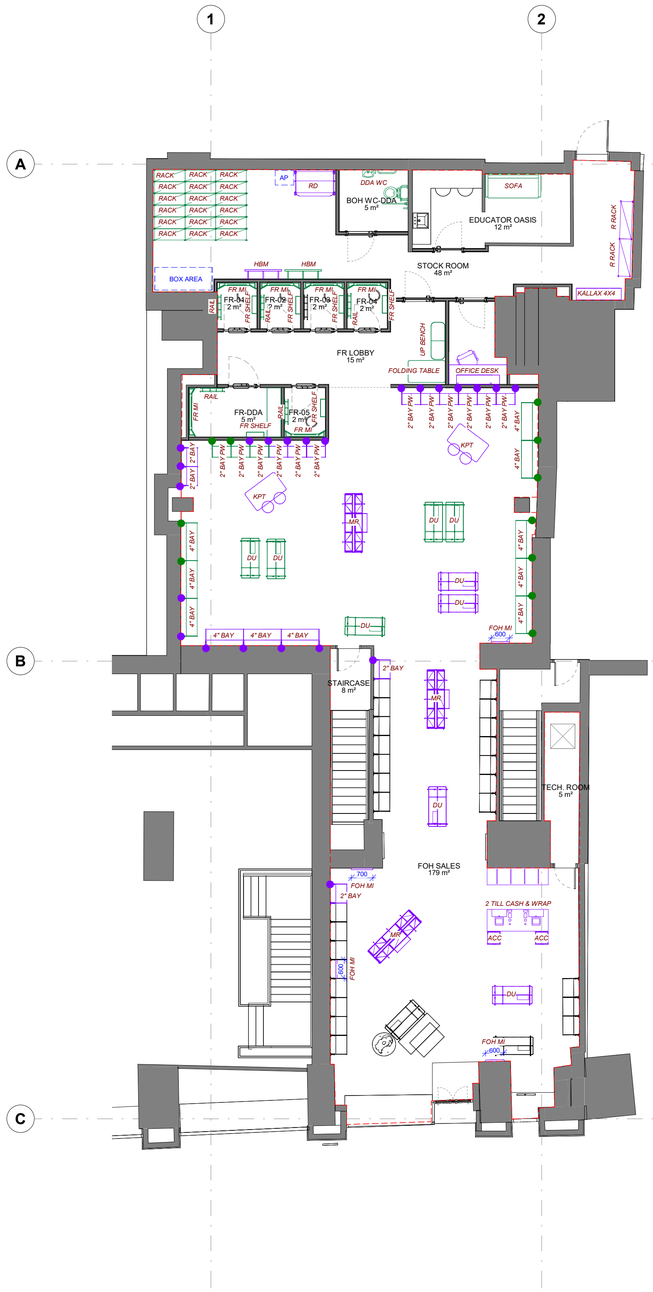

2 / 14001 **(11) GF-GROUND FLOOR MILLWORK SET-OUT**
1 : 100

1 0 1 2 3 4 5
SCALE 1:100 m

NOTES

ORIGINAL A1

DO NOT SCALE FROM THIS DRAWING.
(DRAWING MAY BE SCALED FOR LOCAL AUTHORITY & PLANNING PURPOSES ONLY)
ALL DIMENSIONS TO BE CHECKED ON SITE .
COPYRIGHT PROTECTED.

MILLWORK KEY

- EXISTING FIXTURES
- REUSED/RELOCATED FIXTURES
- NEW FIXTURES
- REUSED/RELOCATED OUTRIGGERS
- NEW OUTRIGGERS

NOTE: CLIENT TO CONFIRM THE AMOUNTS OF STORED FIXTURES / REQUEST FOR UPDATED FIXTURES

NEW/REUSED BAYS TO BE REVIEWED SEPARATELY

FURNITURE & EQUIPMENT SCHEDULE

STAGE	MARK	DESCRIPTION	COUNT
NEW			
NEW	DDA WC	DISABLED TOILET - PER LOCAL REGULATIONS	1
NEW	DU	DOUBLE RAIL	5
NEW	FOLDING TABLE	FR LOBBY FOLDING TABLE	1
NEW	FR DDA BENCH	FITTING ROOM DDA BENCH	1
NEW	FR MI	FITTING ROOM MIRROR	6
NEW	HBM	BOH HANGBAR MANAGEMENT	1
NEW	UP BENCH	48" UPHOLSTERED BENCH	1
REUSED			
REUSED	ACC	ACCESSORIES BIN	2
REUSED	DU	DOUBLE RAIL	4
REUSED	FOH MI	WALL-MOUNTED MIRROR	4
REUSED	HBM	BOH HANGBAR MANAGEMENT	1
REUSED	KALLAX 6x4	IKEA KALLAX 4X4 UNIT - WHITE	1
REUSED	KPT	FITTING ROOM TABLE	2
REUSED	MR	MIDRACK	3
REUSED	OFFICE DESK	CORNER OFFICE DESK WITH 3NO ERGONOMIC CHAIRS (CHAIRS CLIENT DIRECT)	1
REUSED	RD	BOH RECEIVING DESK 1300x850mm	1

Grand total: 35

CASEWORK SCHEDULE

STAGE	MARK	DESCRIPTION	COUNT
NEW			
NEW	2" BAY-PW	2"BAY PANTWALL- FIXED TO OUTRIGGERS	3
NEW	4" BAY	4" BAY - WALL FIXED	8
NEW	RACK	ROLLER RACKING - TBC BY SUPPLIER	18
REUSED			
REUSED	2 TILL CASH & WRAP	2 TILL CASH DESK AND WRAP DESK	1
REUSED	2" BAY	2"BAY - FIXED TO OUTRIGGERS	4
REUSED	2" BAY-PW	2"BAY PANTWALL- FIXED TO OUTRIGGERS	9
REUSED	4" BAY	4" BAY - WALL FIXED	3
REUSED	R RACK	ROLLING RACK	2

Grand total: 48

Rev.	Date	Revision Description	Drw/Chk
2-04	25/08/25	ISSUED FOR INFORMATION	JC/SC
2-03	30/07/25	ISSUED FOR INFORMATION	KR/SC
2-02	28/07/25	UPDATED PER COMMENTS	KR/SC
2-01	23/07/25	ISSUED FOR INFORMATION	KR/SC
2-00	18/07/25	FIRST ISSUE	KR/SC

Client

lululemon

IDL: Architects

LONDON
17 Blackfriars Lane
St Paul's, London
EC4V 6ER
+44 (0)20 7248 1234

PRAGUE
The Forum, Fifth Floor,
Wenceslas Square 19
Prague, 110 00
+42 (0) 72 0279 588

idl.group
Registered in England No.7111665
RIBA Accreditation No.20014346

Project
LULULEMON MANCHESTER
MINOR WORKS
7 ST ANNE SQUARE

Drawing Title
GROUND FLOOR MILLWORK PLAN
& SET-OUT

Project No
25-3067

Scale @A1
1 : 100

Drawn by
KR

Checked by
SC

File Identifier
3067-IDL-NA-XX-DR-A-11001

[Status -Revision]
[2-04]

Purpose of Issue
CONCEPT DESIGN