
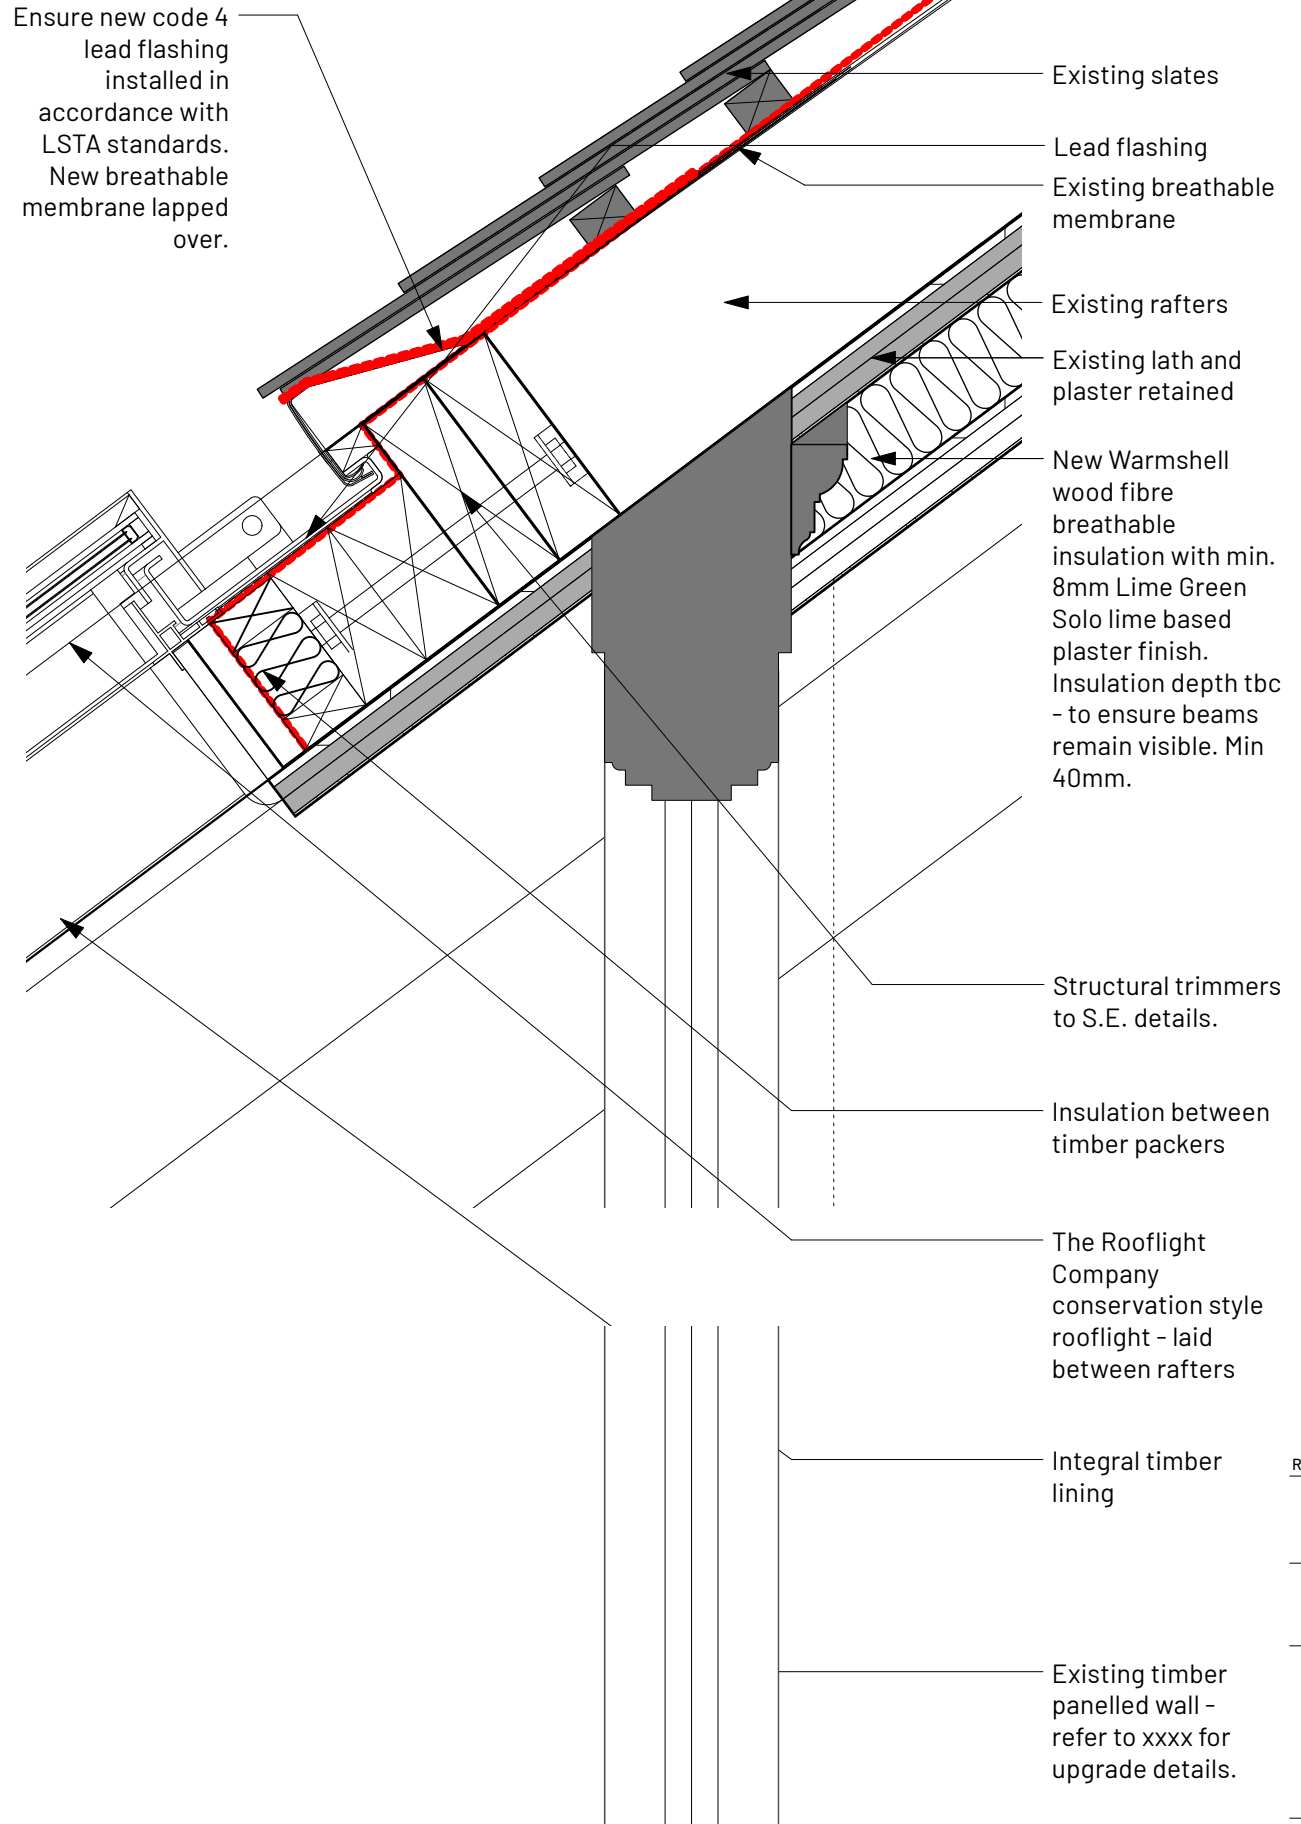


KEY:

Existing
Breathable membrane

NOTES:
It is understood from the client that the roof has recently been reslated and all flashings renewed as required. We also understand that sufficient eaves and ridge ventilation is already in place. If this is not the case, please seek instructions to ensure compliance with Building Regulations.

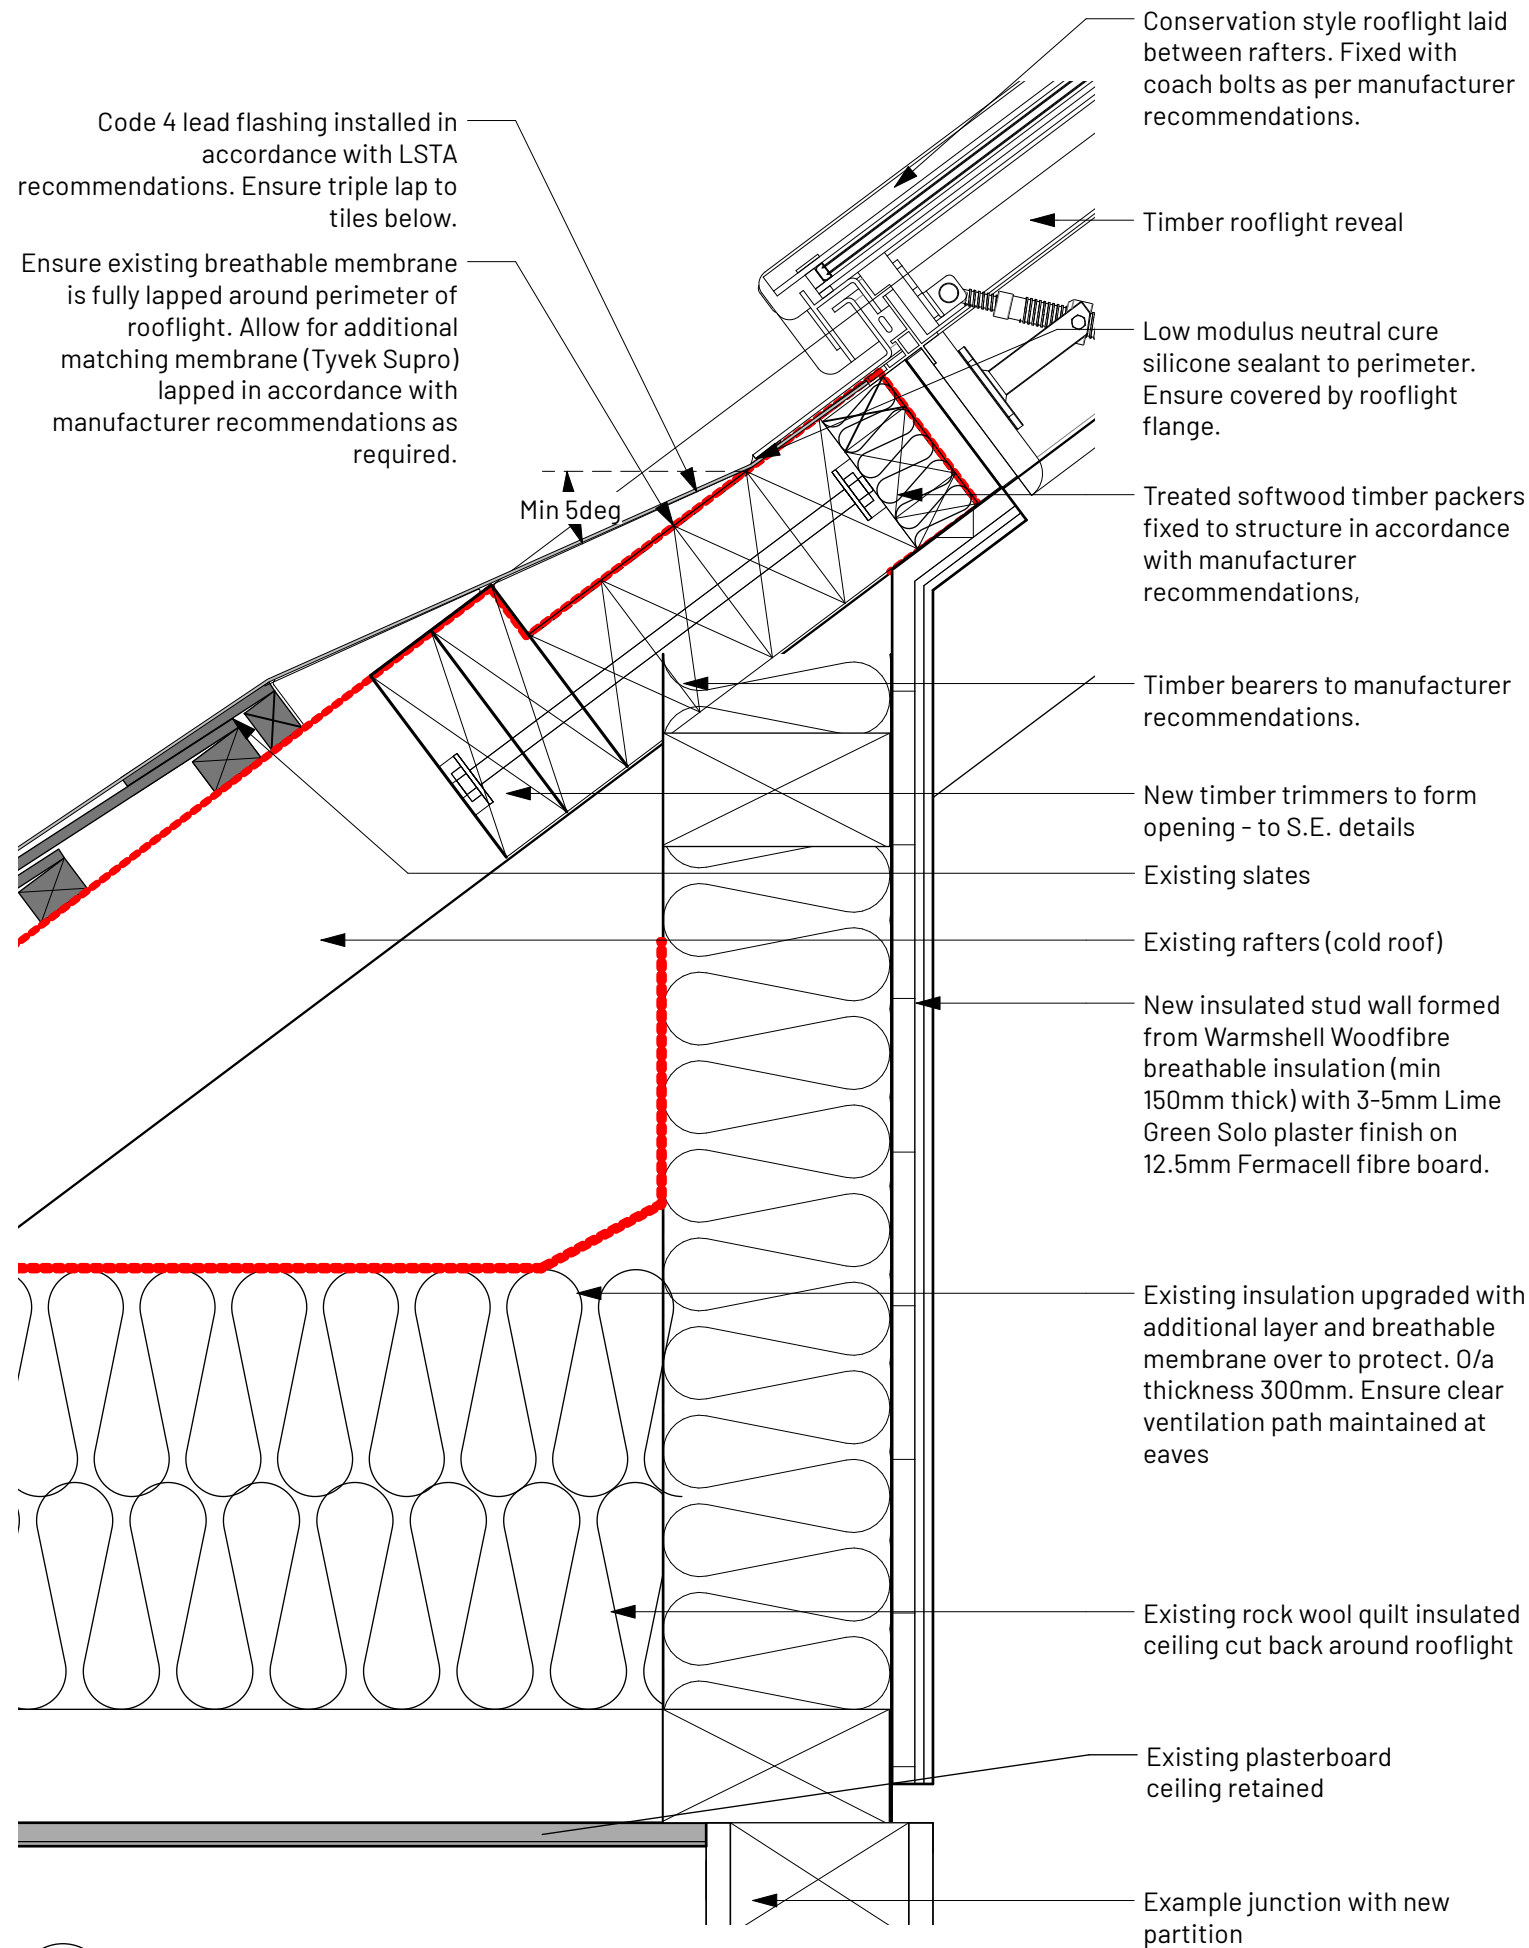

1

New Rooflight - Cill Detail (Cold Roof)
Scale: 1:5

2

New Rooflight - Head Detail (warm roof)
Scale: 1:5

REV	NOTE	DRN/CHK
-----	------	---------

St Margarets (App. 2),
Manchester
For Charlotte Street Estates

Rooflight and Roof
Upgrade Details

PROJECT REF.	2093
DRWG NO.	P(440)
REVISION	
SCALE	1:5 @ A3
DATE 1st	Aug 25
DRAWN	RG

SK sketch E existing P proposed T tender C construction FI final issue

+44 161 236 0051
ARCHITECT@ATELIERMB.CO.UK

ATELIER.MB