


WC'S
FLOORING BY BOODLES TO PATEK SPEC.
PATEK TO PROVIDE STONE FINISH.
SPECIFICATION TO ALLOW BOODLES TO
MATCH TO & INSTALL.

STAIRCASE AREA
PP PROPOSAL TO APPLY NEW FINISHES AND
FLOORING. TO BE COORDINATED IN LINE
WITH COUNCIL COMMENTS/APPROVALS.

**PATEK PHILIPPE FLOOR FINISHES
THROUGHOUT FOH**
FOH FLOOR FINISHES BY PATEK PHILIPPE &
INSTALLED BY BENBOW. SHOWN FOR
VISIBILITY.

SCREED
NEW SCREED TO BE LAID BY CONTRACTOR
THROUGHOUT THE SPACE IN PREPARATION
FOR FINISHED FLOOR TO BE APPLIED.

BOH OFFICE FLOORING
BOODLES SPECIFICATION BOH FLOORING
LAID IN THE OFFICE AREA. TRANSITION STRIP
DETAIL TO SEPARATE FINISHES.
DETAIL/FINISH TO BE ADVISED BY
PP/BENBOW.

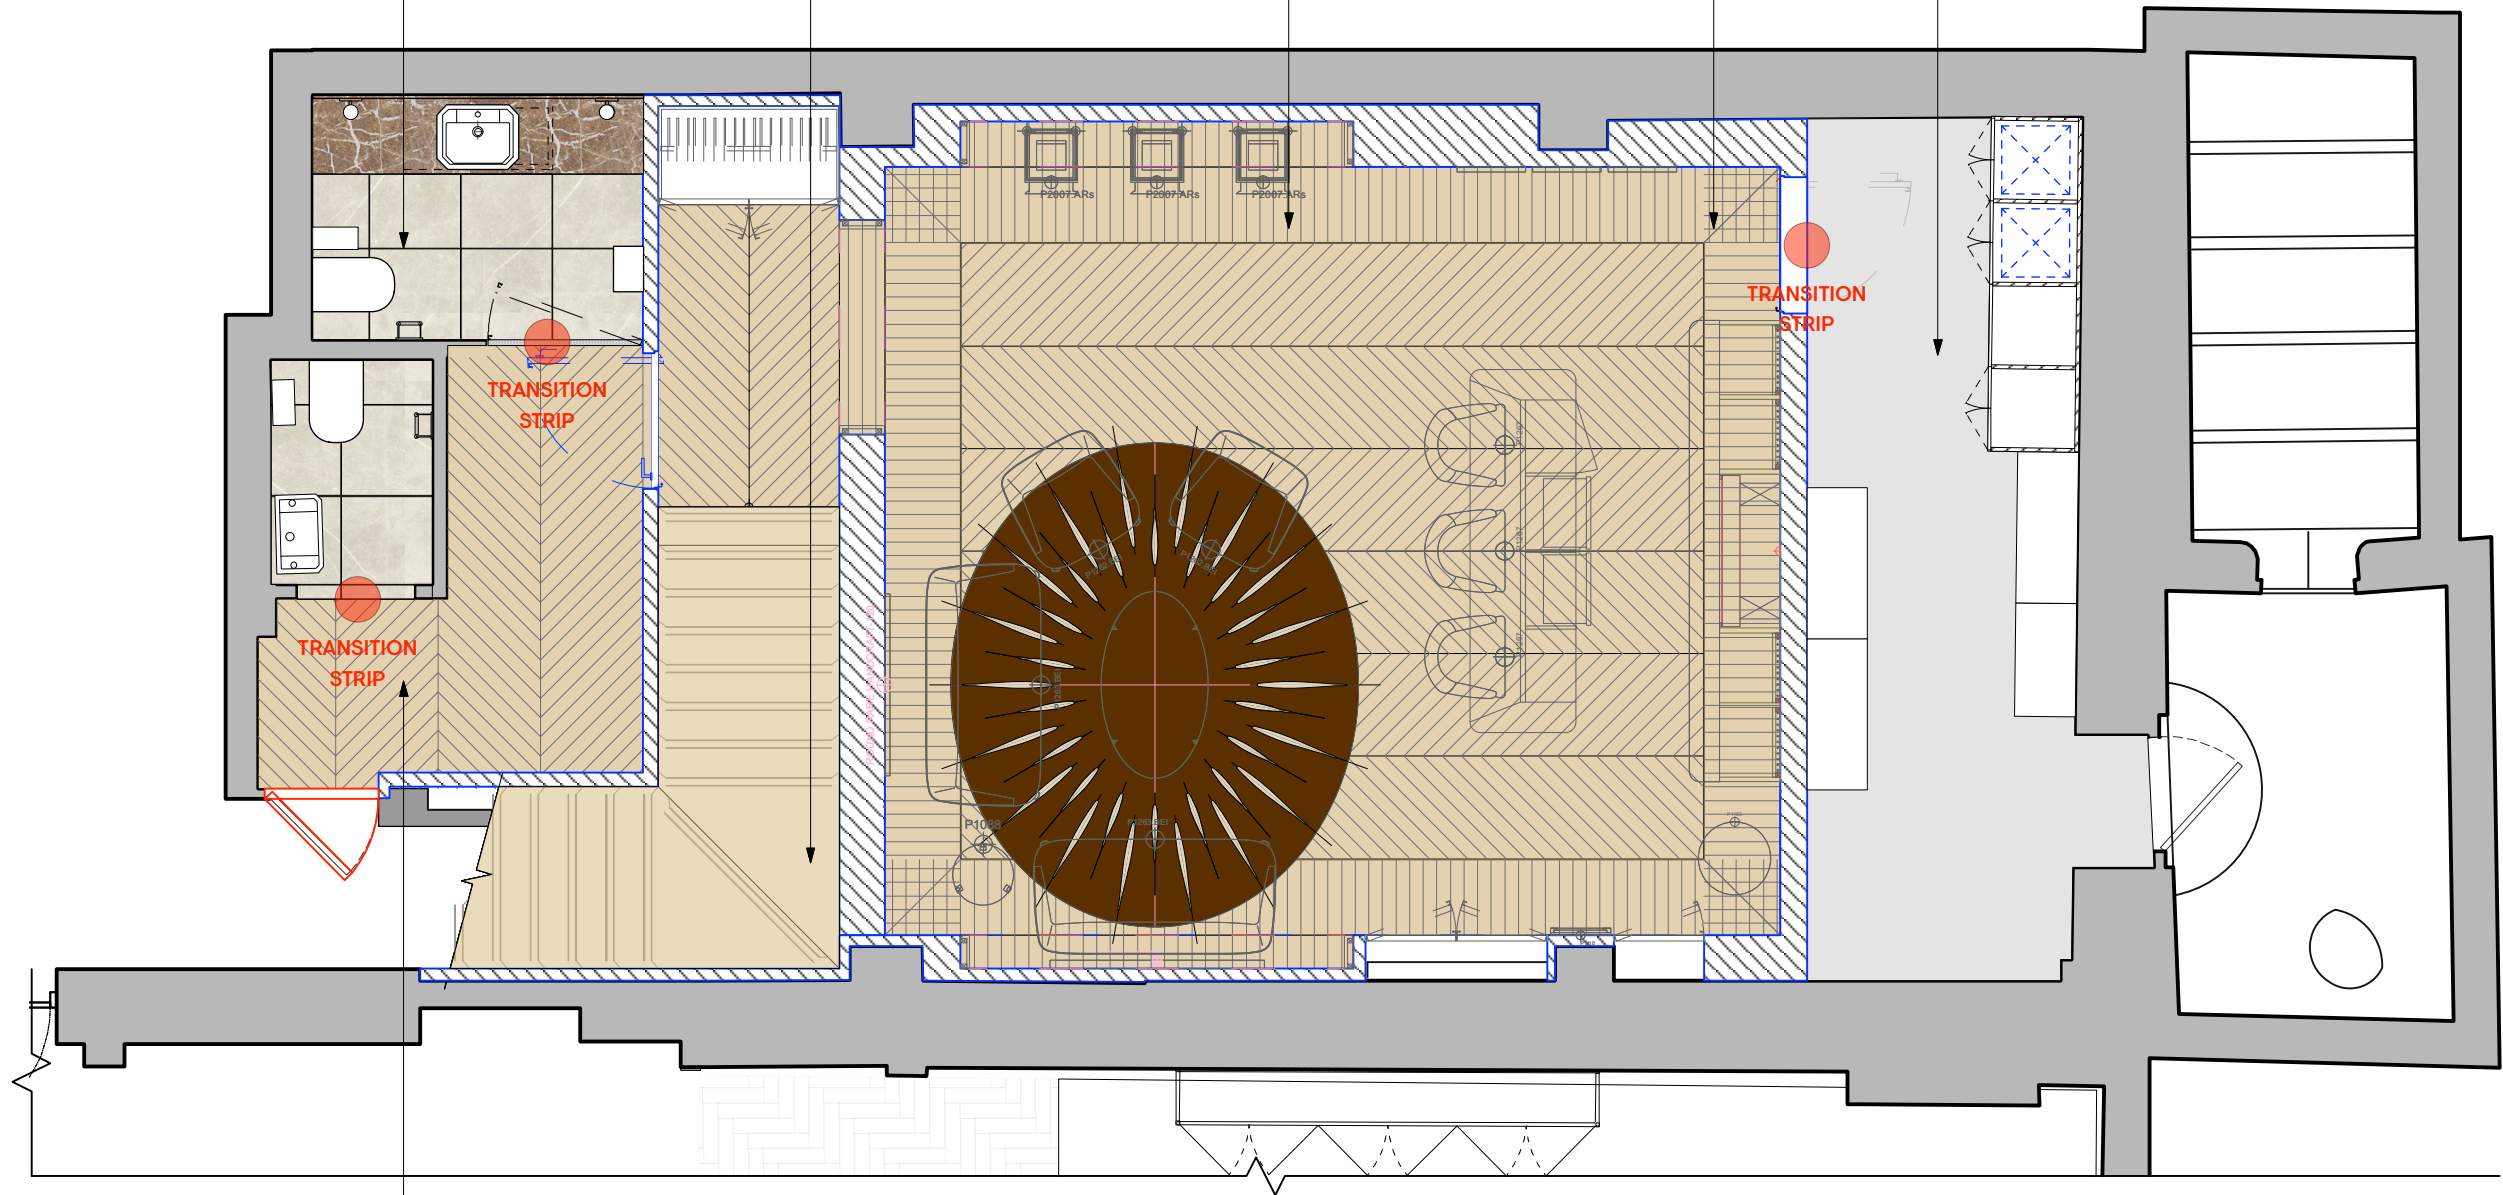

WC LOBBY AREA
FLOORING BY BOODLES TO PATEK SPEC.
PATEK TO PROVIDE TIMBER FINISH.
SPECIFICATION TO ALLOW BOODLES TO
MATCH TO & INSTALL.

NOTE:
ALL DRAWINGS TO BE COORDINATED WITH
PATEK PHILIPPE & BENBOW
CONSTRUCTION DRAWINGS AND
SPECIFICATIONS.

1 EXISTING BF WHITEBOX PLAN
SCALE 1:50

gpstudio

6 BLUE LION PLACE, 237 LONG LANE, LONDON SE1 4PU

T+44 (0) 20 1620 1100
www.gpstudio.co.uk

© gpstudio 2025

Disclaimer

This drawing is the property of gpstudio. Copyright is reserved by them and the drawing is issued on the condition that it is not copied, reproduced or disclosed to any unauthorised person, wholly or in part, without the consent in writing of gpstudio. Do not scale from this drawing. All dimensions to be verified prior to manufacture and construction. Any discrepancies to be reported immediately.

PRELIMINARY

© gpstudio 2025 All rights reserved

NOTES:
DIMENSIONS ARE INDICATIVE ONLY. ALL
DIMENSIONS TO BE CONFIRMED ON SITE.

0 0.5 1 1.5 2 M

SCALE 1:50



Revisions

Client BOODLES X PP
Project MANCHESTER
Site address 17 King St, Manchester M2
6AW

Date 10.04.2025
Scale 1:50

Drawing title
**BF PLAN | PROPOSED
WHITEBOX FLOORING
LAYOUT**

Project number Drawing number

1173 116LBC