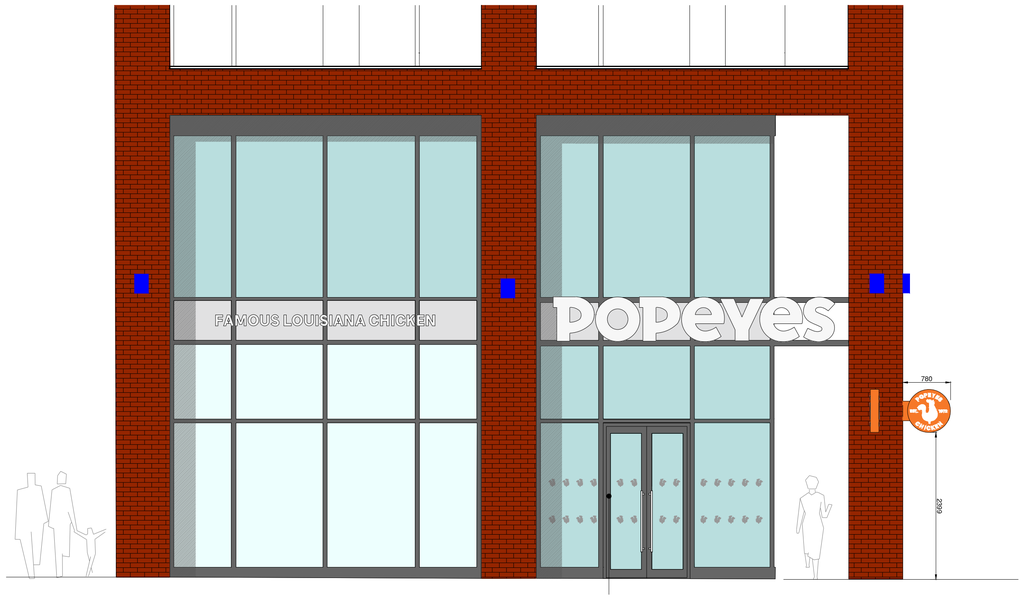

EXISTING EXTERNAL FLANK ELEVATION A - SCALE 1:50

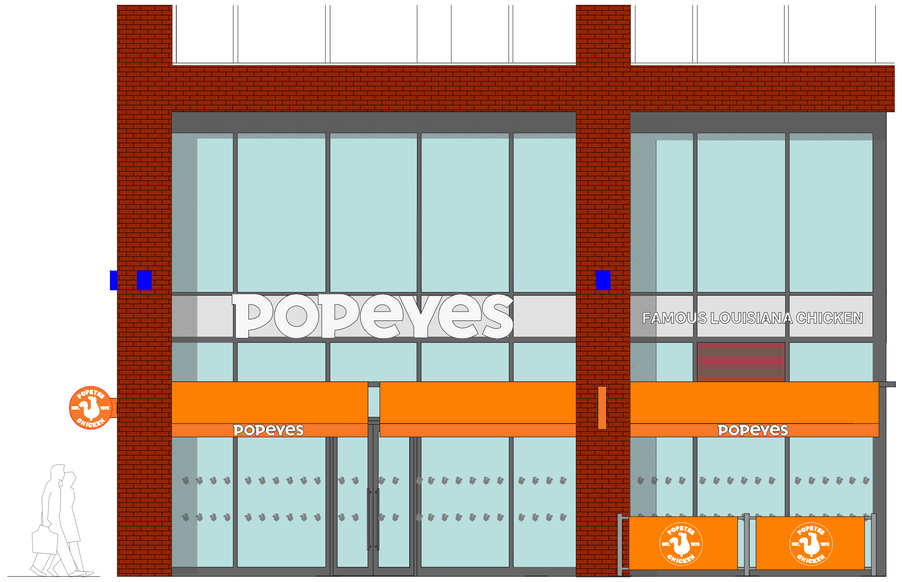

EXISTING EXTERNAL FRONT ELEVATION B - SCALE 1:50

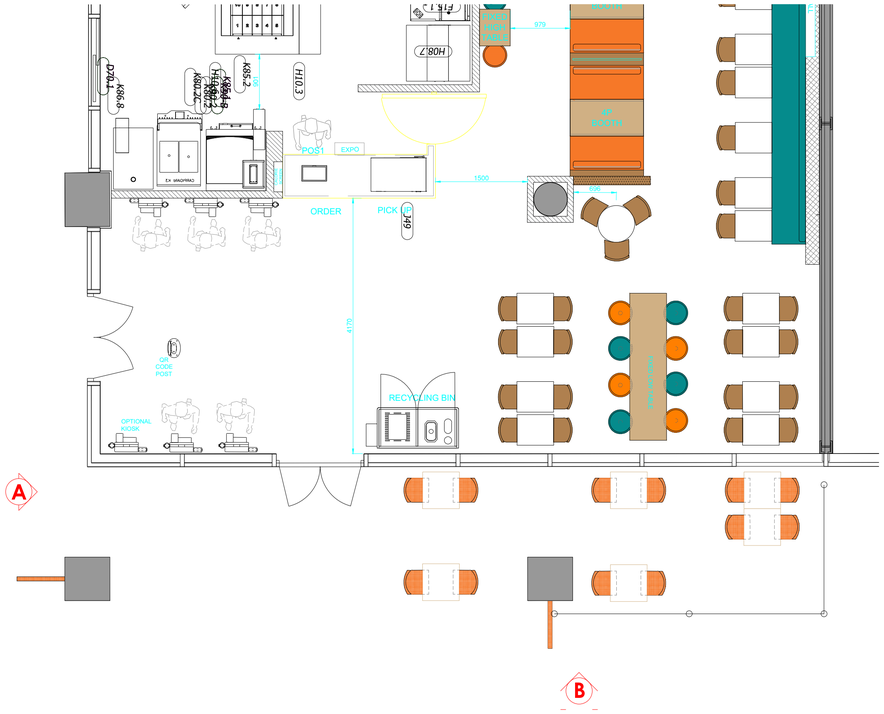

PROPOSED KEY PLAN
1:50

SCALE 1:50
0m 1 2 5 10

NOTES

This drawing and all the information shown is the property of POPEYES UK and shall not be copied whole, or in part, or used for any other purpose without written permission of the company.

ALL DIMENSIONS TO BE CHECKED ON SITE.

DO NOT SCALE FROM THIS DRAWING EXCEPT FOR THE PURPOSES OF LOCAL AUTHORITY PLANNING.

REV No.	DATE	REMARKS

POPEYES FAMOUS LOUISIANA CHICKEN

Job Title
MANCHESTER
ONE PICCADILLY GARDENS
M1 1RG

Drawing Title
EXISTING EXTERNAL ELEVATIONS

Scale 1:50 @A1	Sheet size A1
Date 18.09.25	Drn. by CB

Drg. No. 23.0085-A-DR-TD-20-252
Rev. B