
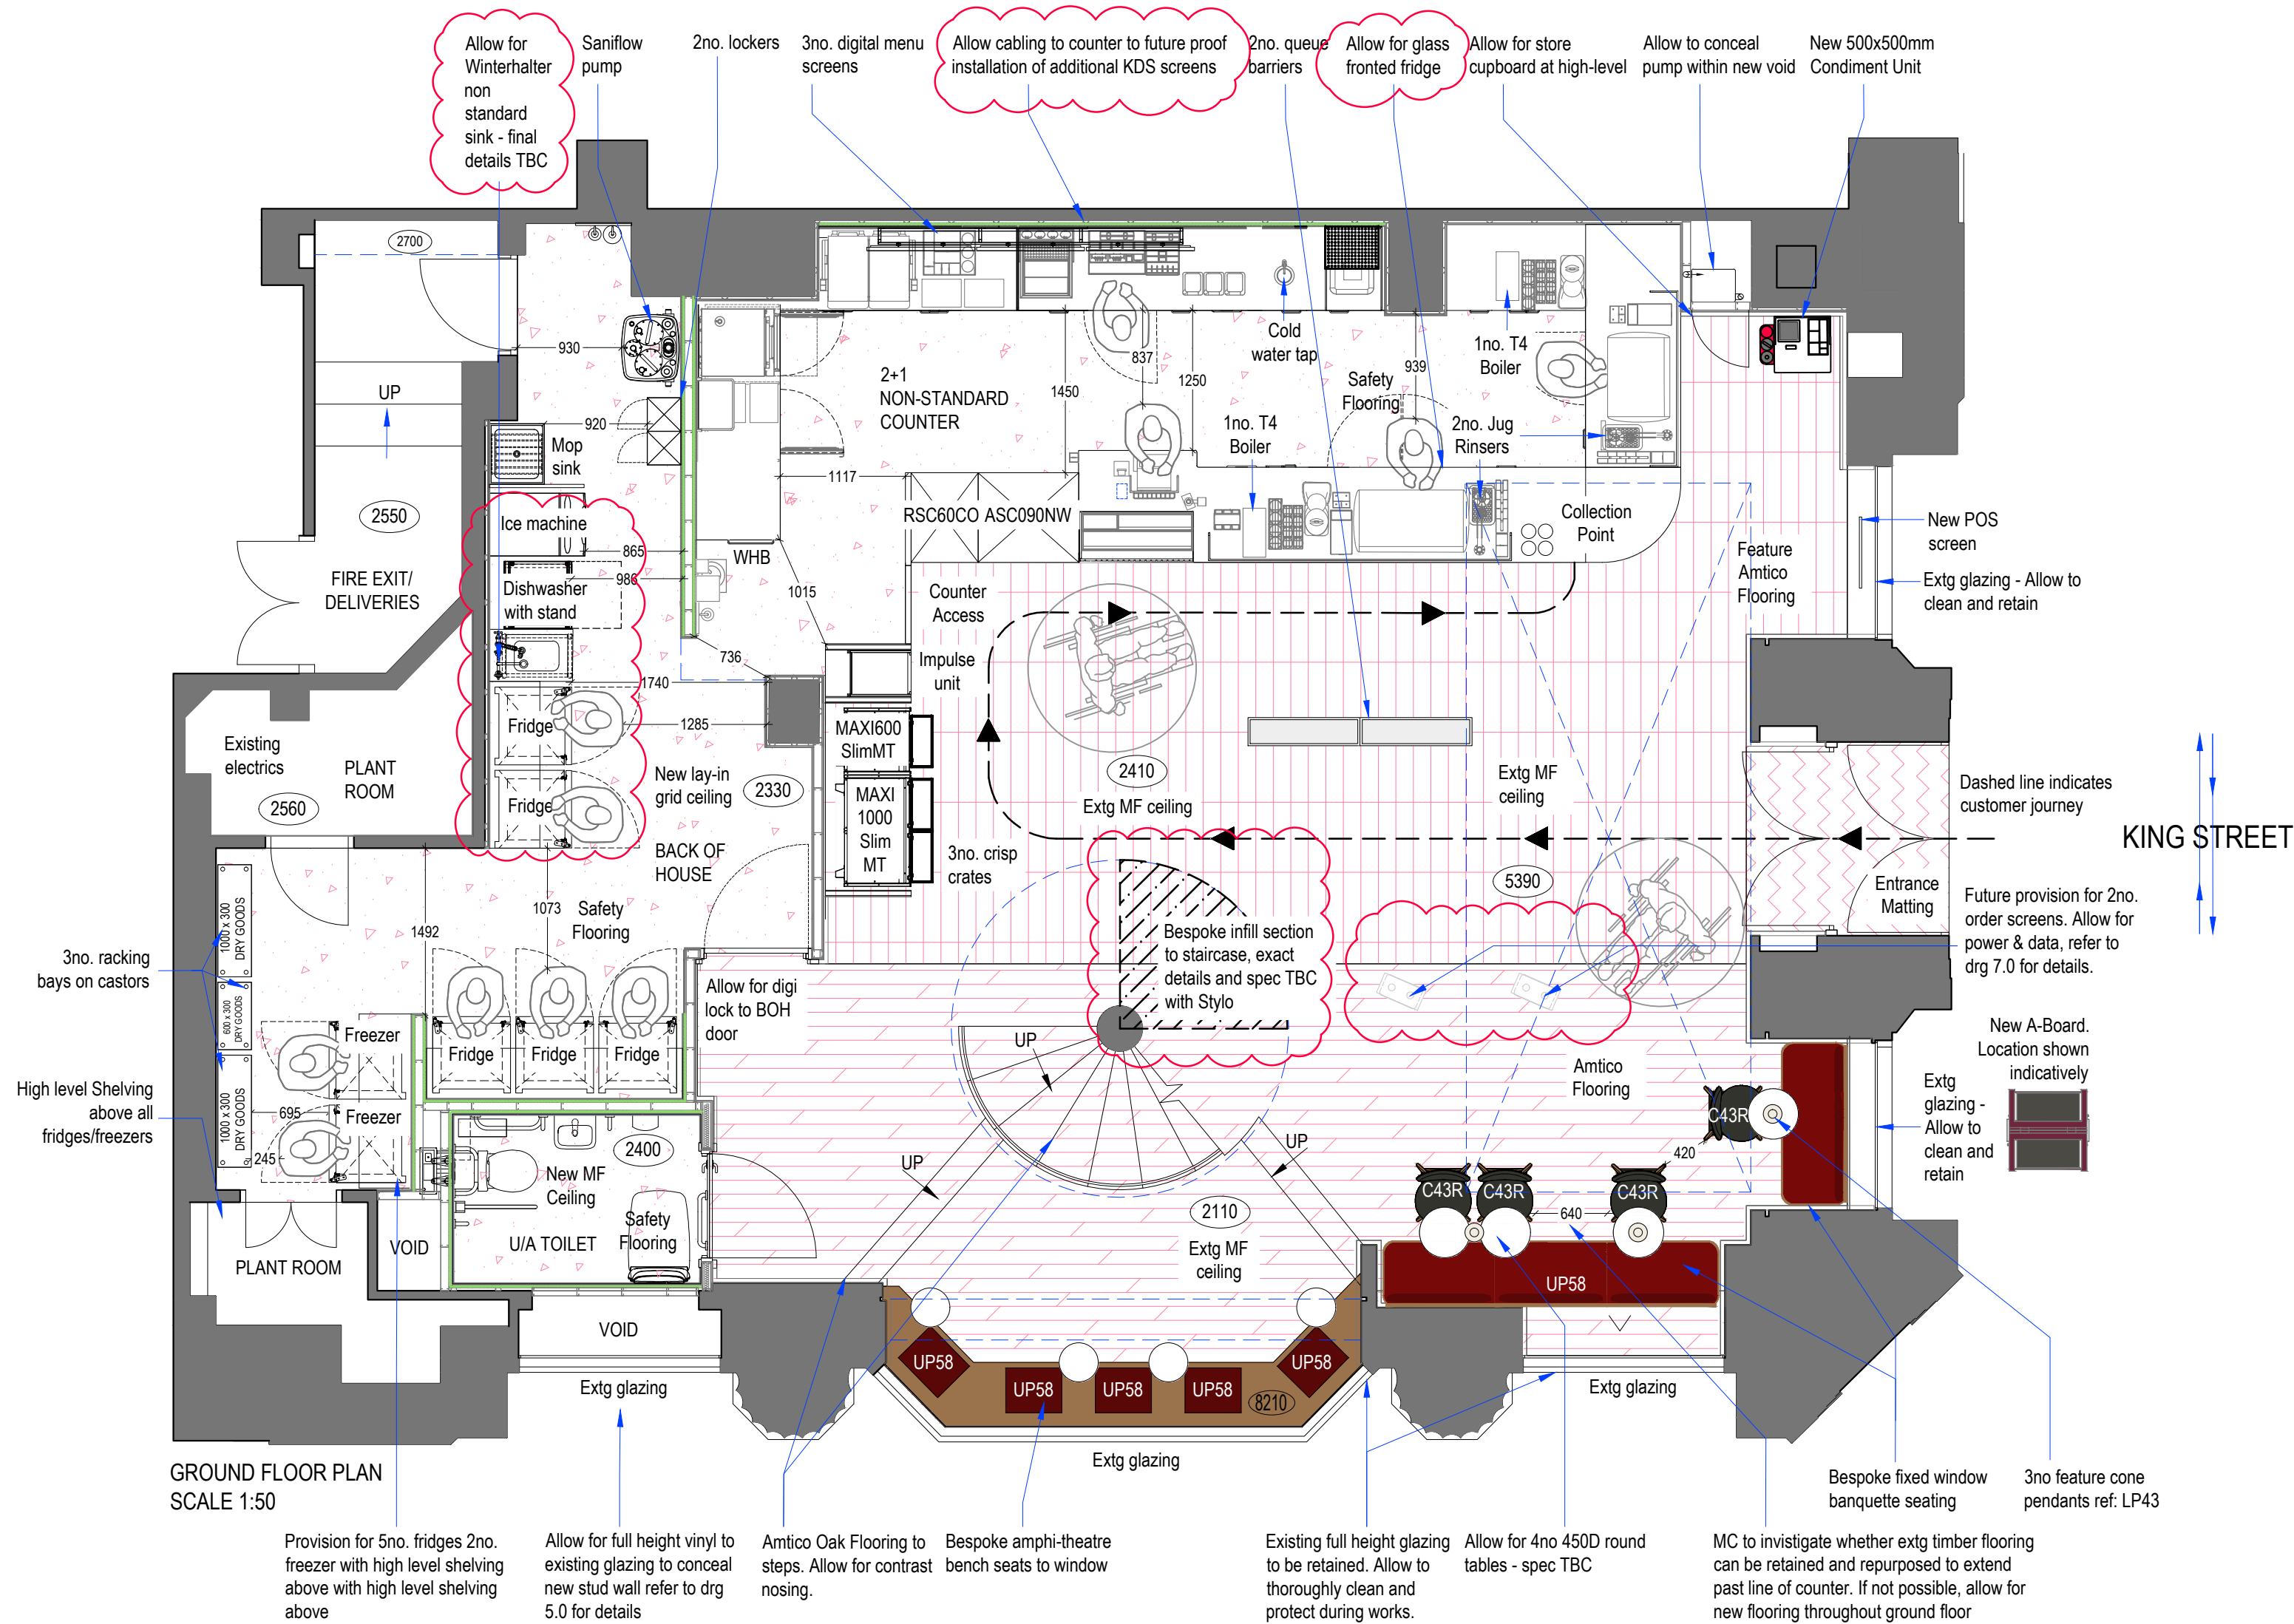


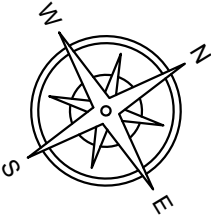

C40	QTY
Auriga Chair	16
C43	QTY
Pollux Dining	22
C44	QTY
Pollux Lounge	06

C45	QTY
Banquette	04
T6	QTY
Dining Table	10
CT5	QTY
Coffee Table	03
TBC	QTY
450dia table	04

1P BTH	QTY
Workstation booth	02
2P BTH	QTY
Workstation booth	03
T2	QTY
610dia. dining	04
T4	QTY
760dia. dining	03

UPHOLSTERY REFERENCES		
UP58 K	SUNBURY DESIGN HESKETH FABRIC Size: width 140cm (approx.) Colour: Costa Red 2827 Location: Refer to Furniture and Finishes Plan Installation comments: Refer to manufacture manual for detail.	
UP57 L	SUNBURY DESIGN HESKETH FABRIC Size: width 140cm (approx.) Colour: Storm 2824 Location: Refer to Furniture and Finishes Plan Installation comments: Refer to manufacture manual for detail.	
UP60 M	SUNBURY DESIGN EAMES FABRIC Size: width 140cm (approx.) Colour: Agnes Location: Refer to Furniture and Finishes Plan Installation comments: Refer to manufacture manual for detail.	
UP62 R	SUNBURY DESIGN HESKETH FABRIC Size: width 140cm (approx.) Colour: Stealth 2823 Location: Refer to Furniture and Finishes Plan Installation comments: Refer to manufacture manual for detail.	

TABLE TOP TYPE			
A	Milky Oak laminate on multiply base		
B	Marble laminate on multiply base		
C	Stone tops		

AREAS SQ M & SQ FT			
LOCATION	SALES AREA	BOH/VOID AREA	TOTAL
GROUND FLOOR	1040.9 sq ft	387.5 sq ft	1428.4 sq ft
	96.7 sq m	36 sq m	132.7 sq m
FIRST FLOOR	961.2 sq ft	138.8 sq ft	1100.0 sq ft
	89.3 sq m	12.9 sq m	102.2 sq m
SECOND FLOOR	312.1 sq ft	928.9 sq ft	1241.0 sq ft
	29 sq m	86.3 sq m	115.3 sq m
TOTAL (ALL FLOORS)	2319.6 sq ft	1449.8 sq ft	3769.4 sq ft
	215.5 sq m	134.7 sq m	350.2 sq m


CHILLER COUNT	FRIDGES			FREEZERS		
LOCATION	DISPLAY	UNDER COUNTER	UPRIGHT	UNDER COUNTER	UPRIGHT	TOTAL
FOH	4	3		1		8
BOH		0	5	0	2	7
TOTAL	4	3	5	1	2	15

OPERATIONAL EFFICIENCY EQUIPMENT REFERENCE	QUANTITY
Lid Dispenser (SAM01/OE-LD-01)	1
Lid Extension unit (SAM25/OE-LDE-25)	1
4 Bottle Ice Syrup Stand (SAM08/OE-SY-09)	1
4 Bottle Monin Syrup Stand (SAM11/OE-SA-08)	2
Tea Unit (SAM17/OE-TEA-X3-17)	1
Dressing Stand Assembly	1
Shaker Unit (SAM24/OE-SU-24)	1
New Coffee Unit (SAM31/OE-CDU-31)	1
Large Food Storage Unit (SAM23/OE-LFS-23)	1
Merrychef Tong Holder, Pair (ITAB item/OE-MCTH-2)	1
Syrup Stand Assembly	1
Chocolate Dusting Unit (SAM22/OE-DCO-22)	1
New Ice Station (SAM30/OE-ICE-30)	1
New Syrup Stand (SAM33/OE-NSS-33)	0
Tong Holder (SAM26/OE-STH-26)	1
Jug Drainer Shelf (ITAB item)	1
Slate Label holder for display fridges (OE-SLH-08)	19 TBC
Drive Thru Jug Rinser (BCR100)	0
Drive Thru Food Storage Unit (SAM35/OE-DT-FS-35)	0
Jug Rinser	1

DISPLAY FRIDGES	COUNT
MAXI100 SlimMT	1
MAXI600 SlimMT	1
RSC60CO	1
ASC090NW	1

COUNTER NOTE:
MAIN CONTRACTOR TO REFER TO ITAB LATEST
APPROVED COUNTER DETAILS

COVERS	
INTERNAL	
GROUND FLOOR	13
FIRST FLOOR	54
SECOND FLOOR	0
TOTAL	67

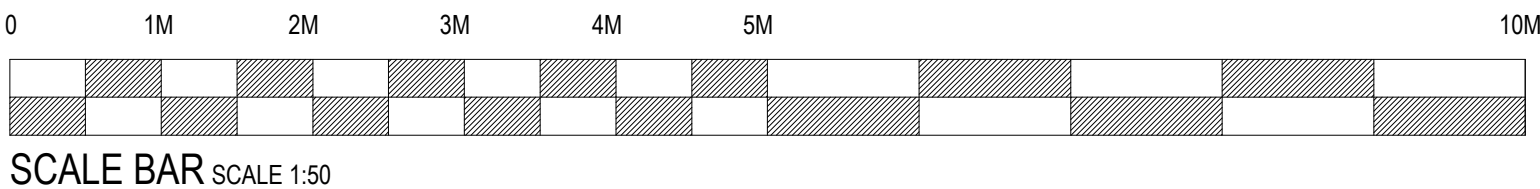

se|a

DESIGN GROUP

Client:

COSTA COFFEE

Project:

Manchester, Ship Canal House, King St, 98

Drq title:

Proposed General Layout Ground Floor

Scheme:

Uplift v3.0

Scale:

1:50@A1

Date:

04.09.25

Drq No:

240350/4.0

Rev:

A

Drq by:

JS

Check:

SH

Rev by:

A:Updated following design review. SH

05.09.25

SEA Design Group, Unit 13D Princes Drive, Kenilworth, Warwickshire CV8 2FD UK
Email: office@seadesigngroup.com
Telephone: +44 (0)1926 864440