


All Dimensions should be checked on site.
Any drawing errors should be brought to the attention of the architect.
COPYRIGHT D@C Design Ltd

REVISIONS:


REV: DETAILS OF REVISION

DATE

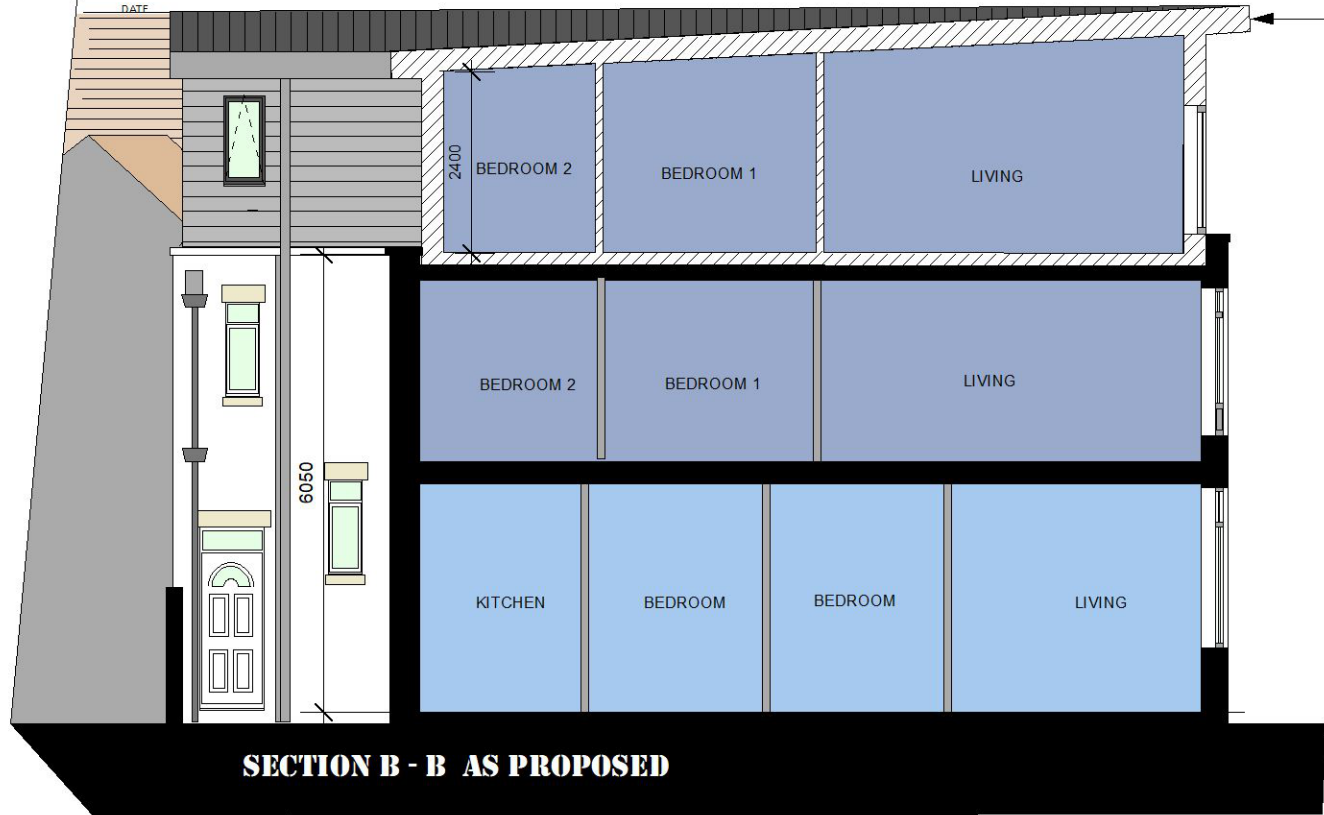

mono pitched insulated profiled
metal roof decking with PPC
Fascia board and soffit in Dark
Grey

SECTION B - B AS PROPOSED

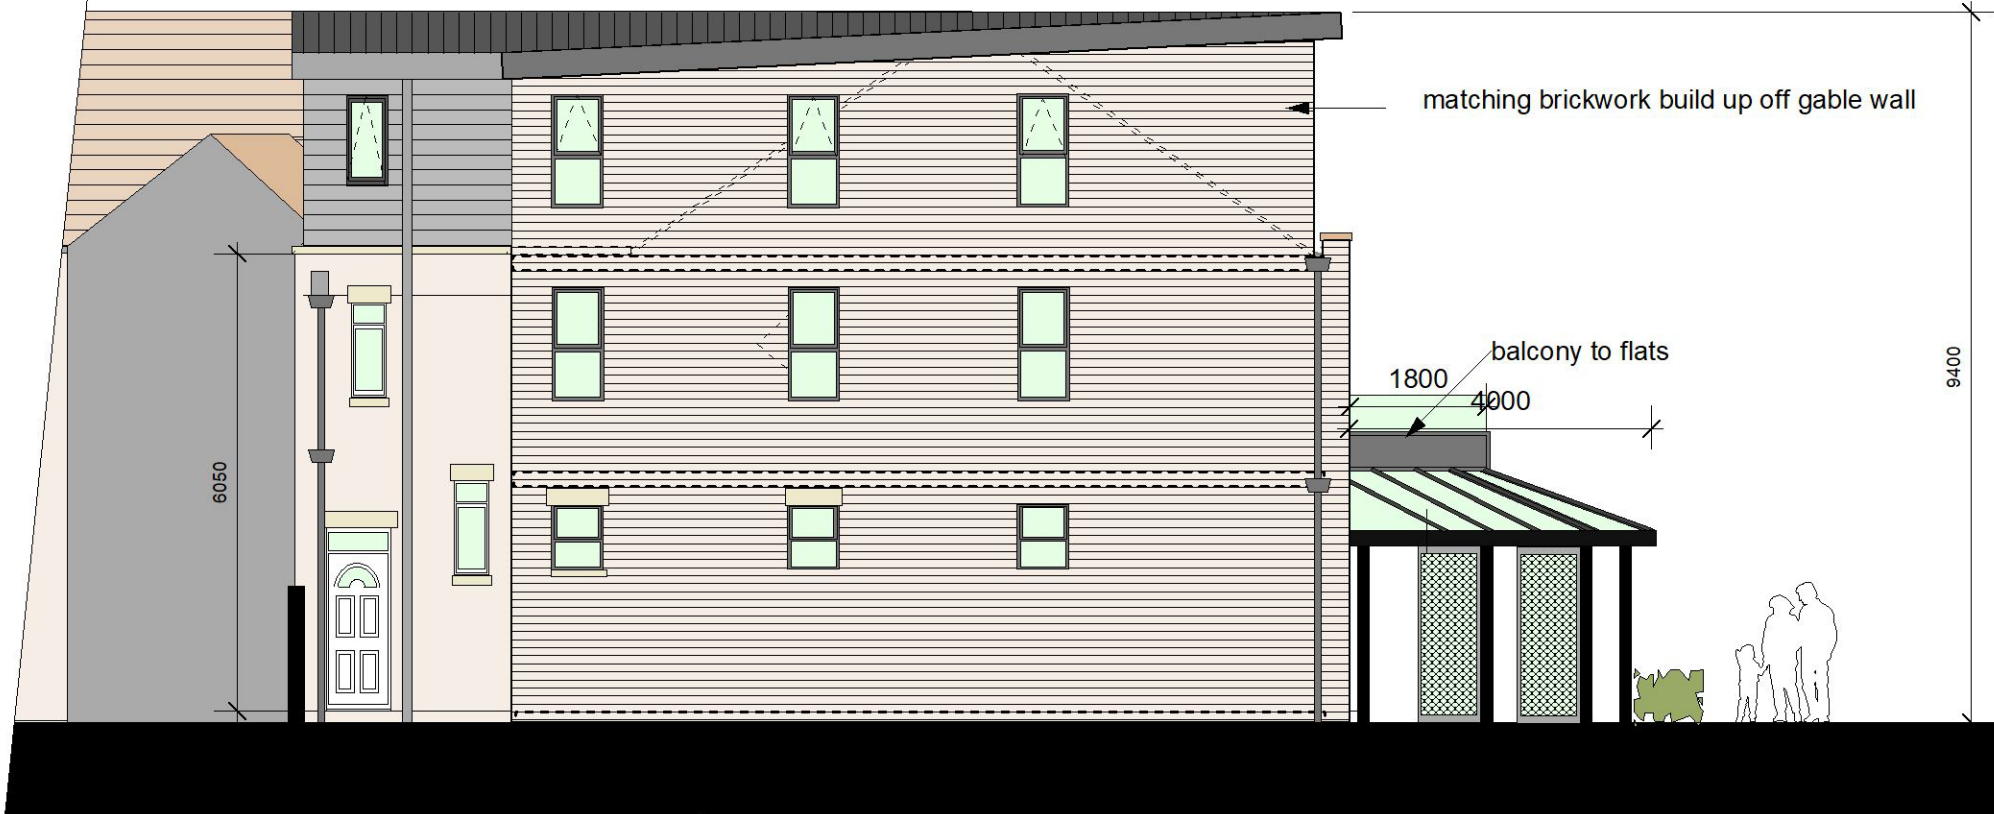

matching brickwork build up off gable wall

balcony to flats

1800

4000

9400

SOUTH WEST SIDE ELEVATION AS PROPOSED

0m 2m 4m 5m
SCALE

D@C DESIGN
ARCHITECTURE & PLANNING
0776 452 3545 0161 425 3934

CLIENT: Mr H Rahman

SCALE: 1:100 @ A3

DATE: June 2025

DRAWING: ELEVATION and SECTION B-B as PROPOSED

JOB TITLE: ROOF EXTENSION & CANOPY _ 332 SLADE LANE & 267, 269 MOSELEY ROAD, LEVENSHULME, M19 2LJ

P08