
31 BOOTH STREET | 1st FLOOR
Floor Finishes

This drawing is the property of Bluesky Design Interiors Limited and must not be copied or otherwise reproduced. All dimensions must be checked on site before commencing work. This drawing was produced using AutoCAD 2025.

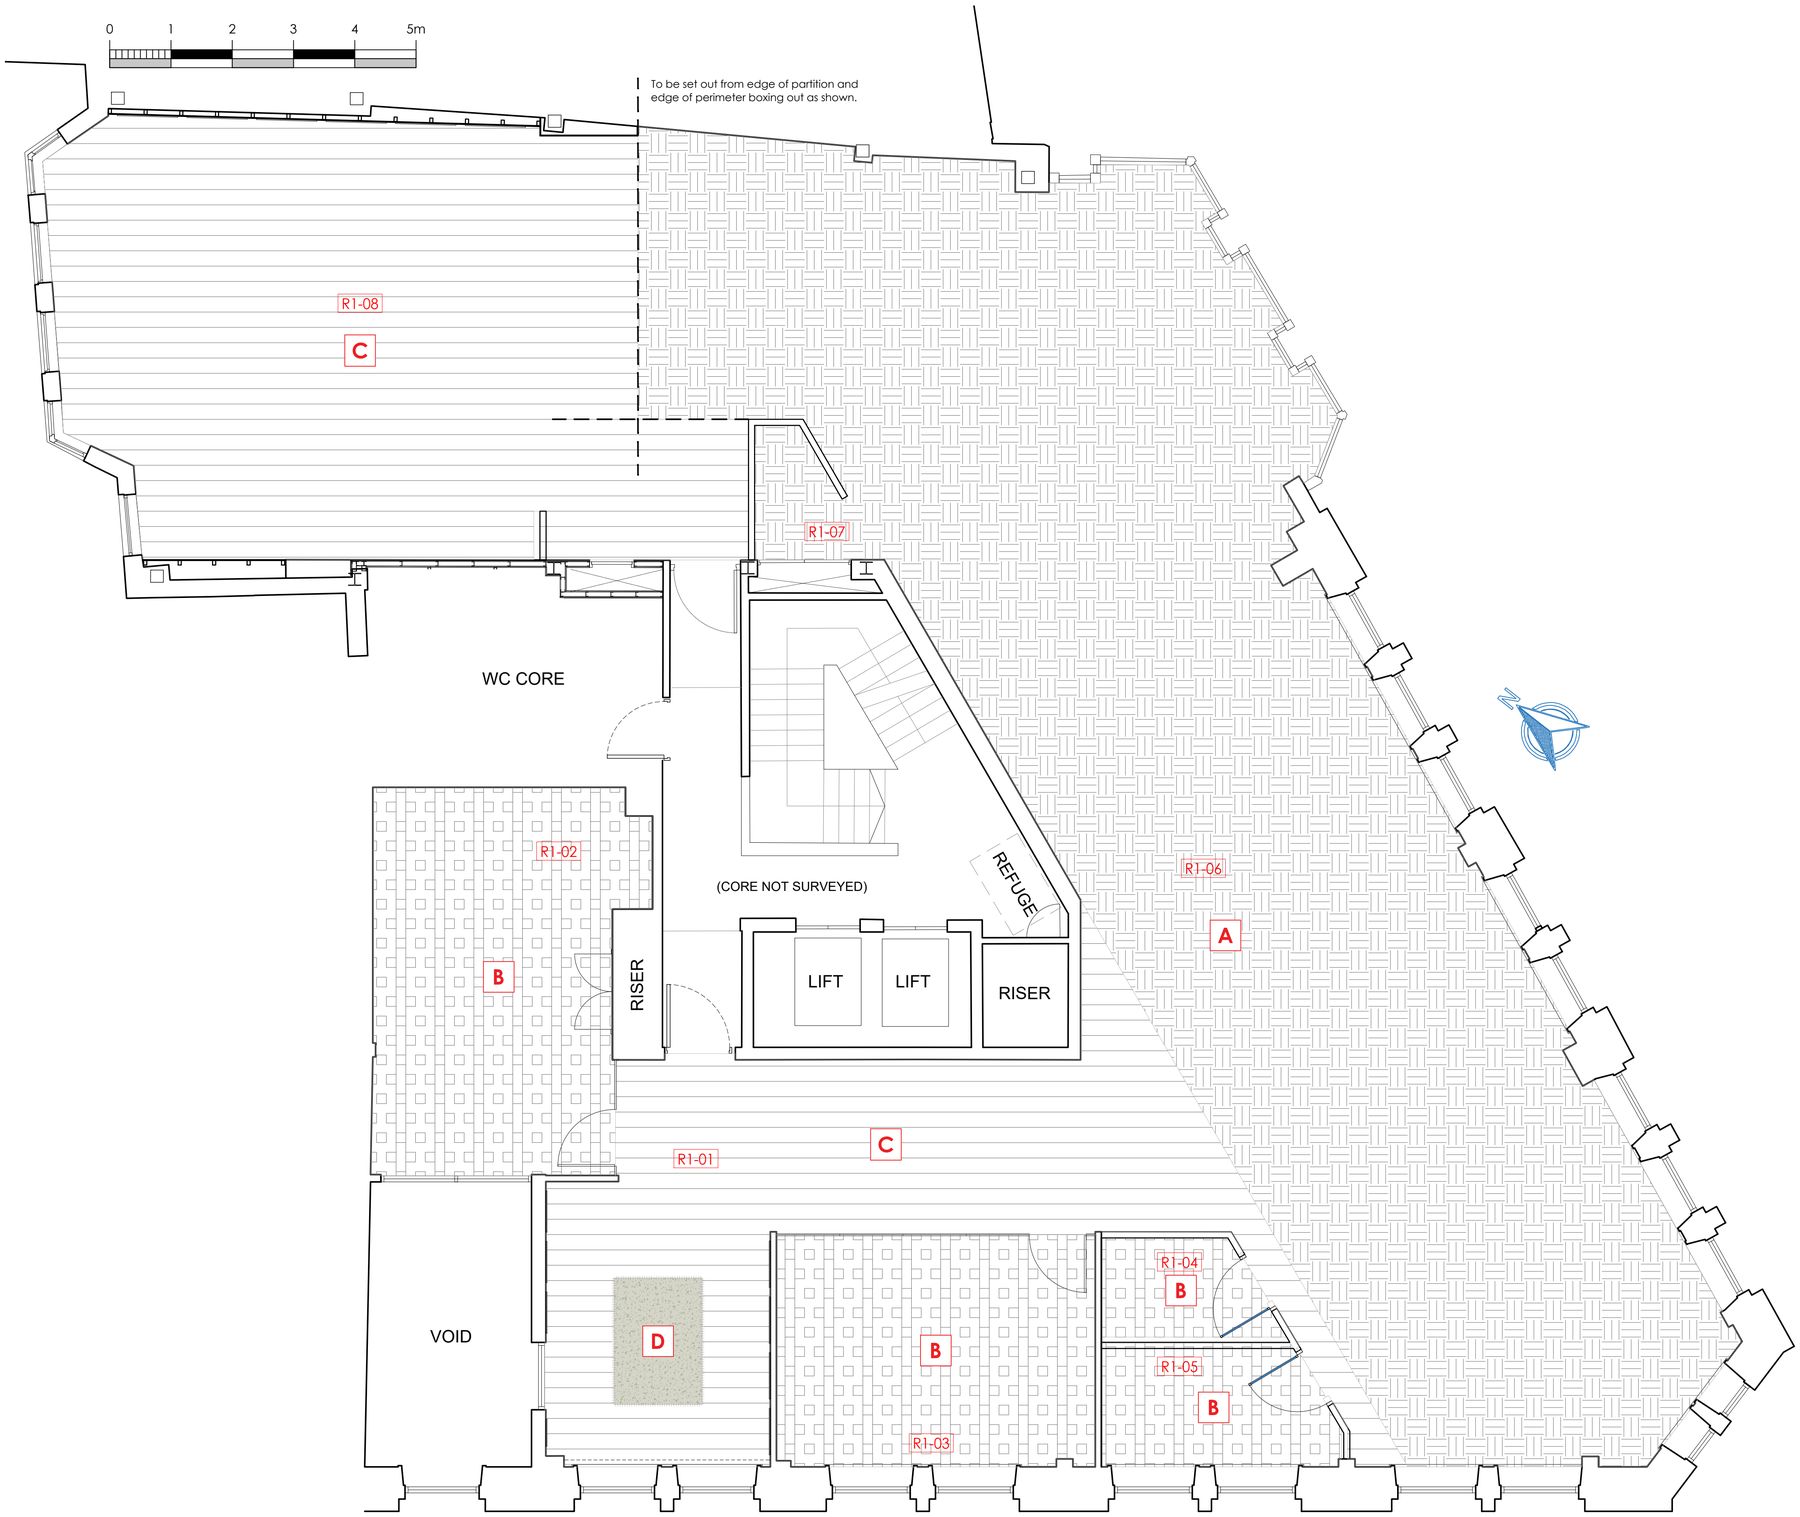

FLOORING KEY

TYPE A - CARPET TILE (500x500mm)
MANUFACTURER: INTERFACE
RANGE: CONTEMPLATION
COLOUR: PASTORAL 4263002
LRV VALUE: 20.4

TYPE B - CARPET TILE (500x500mm)
MANUFACTURER: INTERFACE
RANGE: PAST FORWARD - ARCHIVAL
COLOUR: PARCHMENT
LRV VALUE: 40

TYPE C - LVT PLANK (1000x250mm)
MANUFACTURER: INTERFACE
RANGE: NORTHERN GRAIN
COLOUR: ANTIQUE WASH A02606
SETTING OUT : ASHLAR
LRV VALUE: 28.1
ANTISLIP RESISTANCE - PENDULUM WET & DRY = 36+
- R10

TYPE D - LOOSE RUG
MANUFACTURER: RUGGABLE
RANGE: Aude Teal & Ivory Rug by Nina Takesh
SIZE: 1500x2150mm
SPEC: TUFTED (7mm) WITH CUSHIONED PAD

NOTES:
1. Flooring to be laid according to manufacturers specification.
2. Vinyl flooring designed to butt up to carpet.
   No threashold strips required. No underboarding required.
   Carpet 6.6mm thickness
   LVT 4.5mm thickness
3. A site survey should be undertaken to confirm quantities

A	25.07.25	Heritage Issue	FLC
–	19.06.25	First issue for comment	ST

Client	**VISTA TRUST CORPORATION (UK) LTD - JLL**
Project	**PLUG & PLAY**
Address	**31 BOOTH STREET**
Drawing Title	**1st FLOOR | FLOOR FINISHES**

DATE **16.06.25** Scale **1:50@A1** BY **ST**

Drawing No **1394-01-FL-01 A**

Status **HERITAGE**

bluesky Design INTERIORS LIMITED
Studio 1 | 169 High Street
Boston Spa | Leeds | LS23 6BH
01937 845 399
www.blueskydesigninteriors.co.uk