Notes:

BASE ARCHITECT DRAWING – L_1010 REFLECTED BULKHEAD PLAN LEVEL 1
DATE RECEIVED – 22.01.15

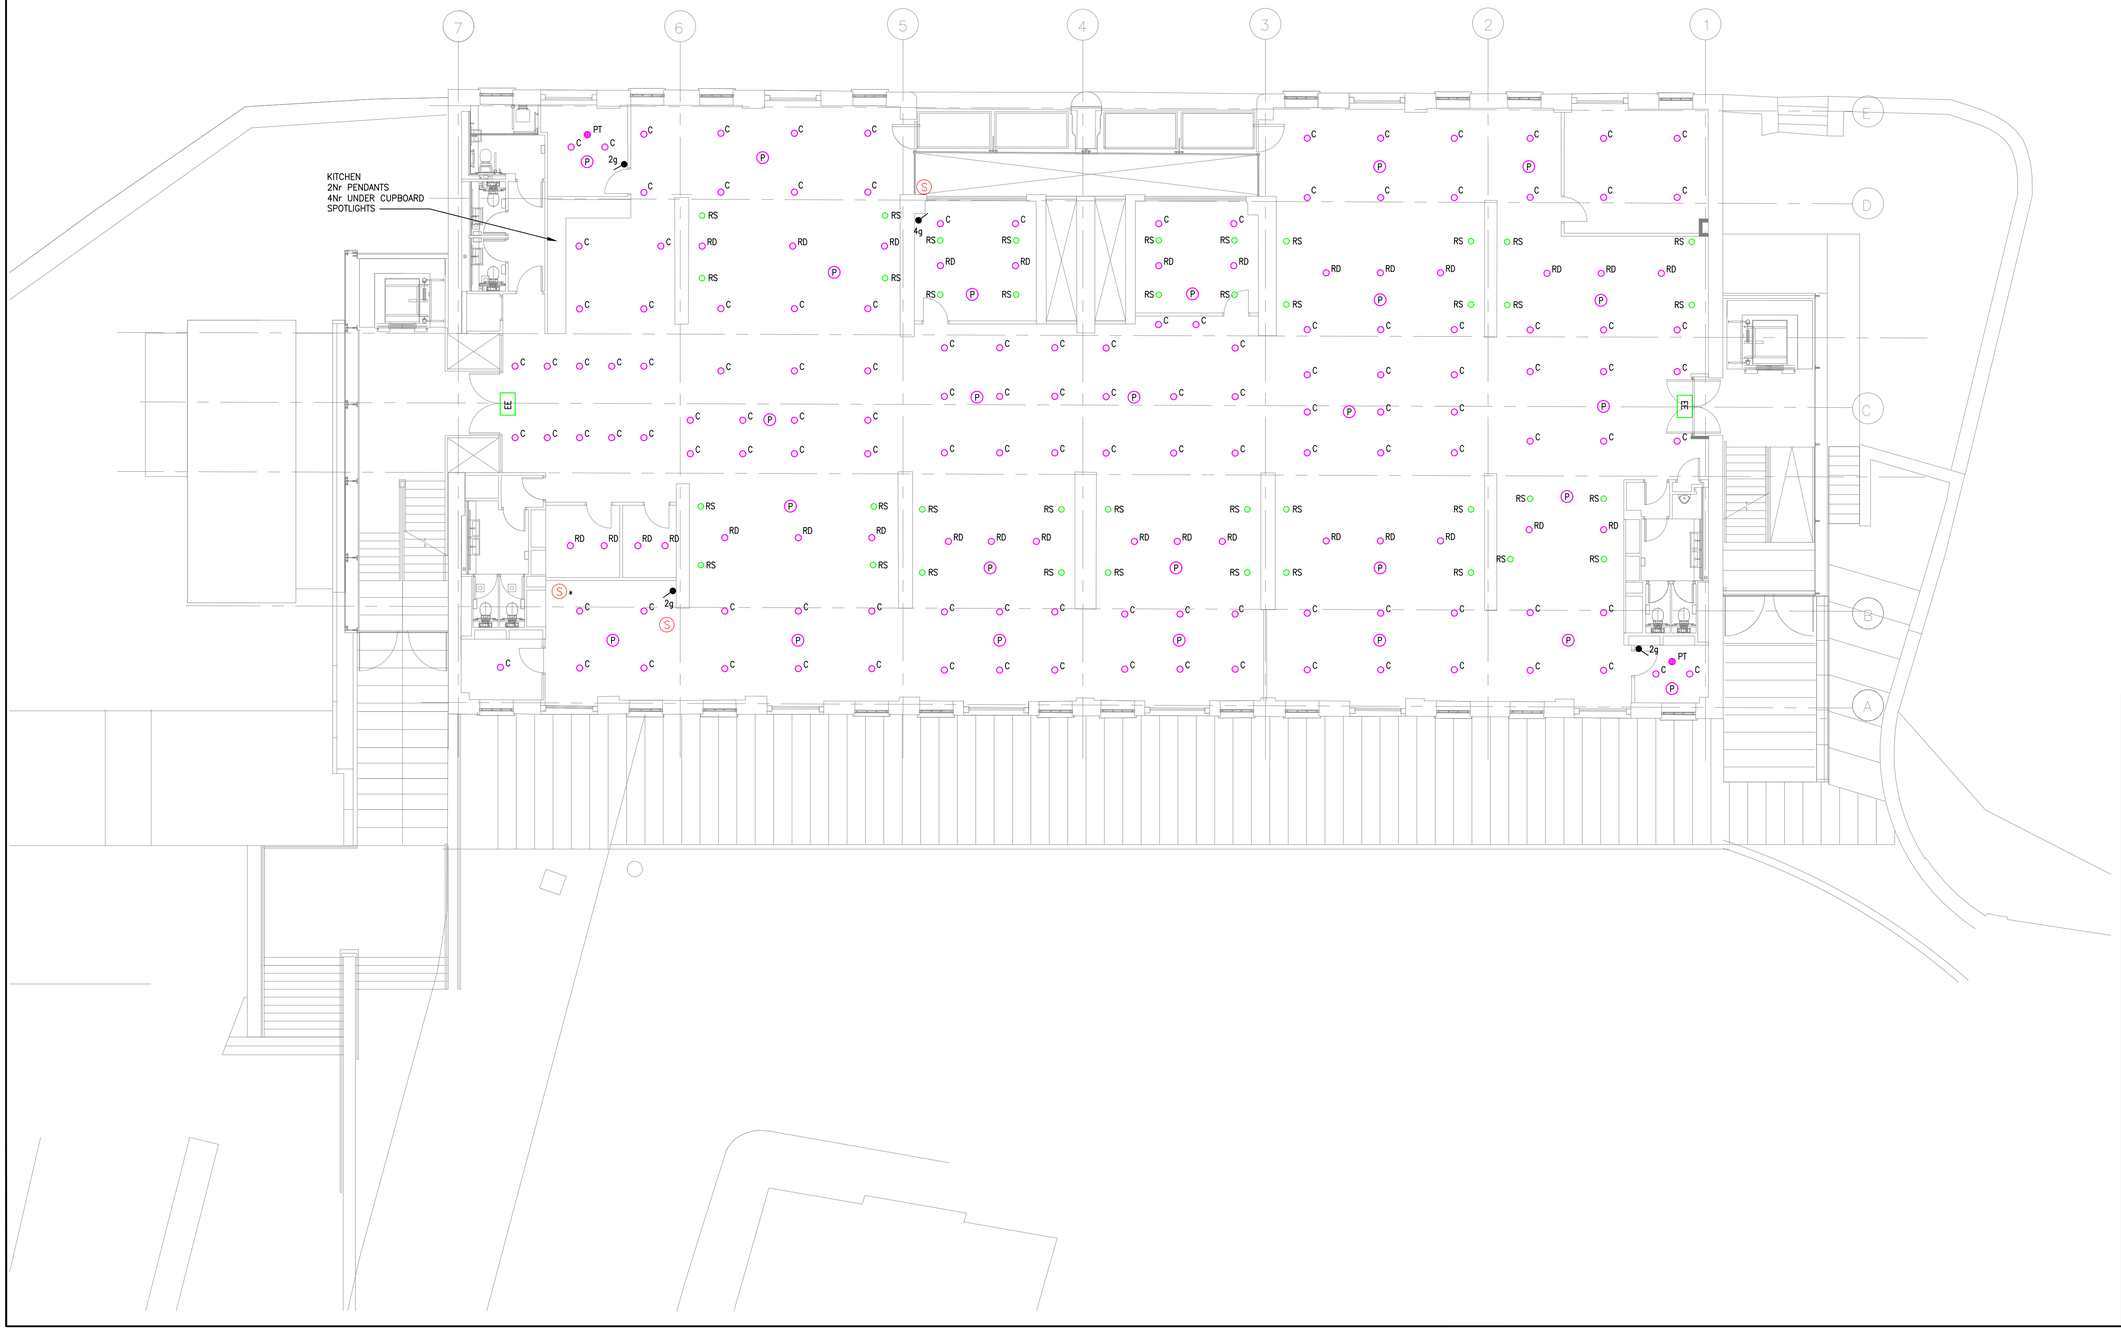

Legend

- C CAN LUMINAIRE
- PT PENDANT
- RS RAFT SPOT LIGHT
- RD RAFT DOWN LIGHT
- WALL LIGHT
- TRACK FITTING
- P PIR ABSCENCE DETECTOR
- LIGHT SWITCH
- EXIT SURFACE MOUNTED OVERDOOR 3 HR SELF CONTAINED EMERGENCY EXIT LED LUMINAIRE
- TPN DISTRIBUTION BOARD

REV	DESCRIPTION	DWN	CHK'D	DATE
P2	LISTED BUILDING CONSENT ISSUE	PLR	PH	11.09.25
P1	PRELIMINARY ISSUE	PLR	PH	30.07.25

STATUS
PRELIMINARY ISSUE

THIS DRAWING IS CONFIDENTIAL AND MUST NOT BE DISCLOSED TO THIRD PARTIES, REPRODUCED OR USED, OR THE CONTENT THEREON COPIED OR REPRODUCED WITHOUT THE WRITTEN CONSENT OF VIRIDIAN CONSULTING ENGINEERS LTD.

DWN	DATE	CHK'D	DATE	APP'D	DATE	SCALE@A1
PLR	16.07.25	PH				1:100

CLIENT
CASTLEFIELD ESTATES

PROJECT
MERCHANTS WAREHOUSE
DILAPIDATION WORKS

TITLE
EXISTING LIGHTING AND
EMERGENCEY LIGHTING LAYOUT
LEVEL 2

Viridian
Consulting Engineers Limited

Lloyds House
18 Lloyd Street
Manchester M2 5WA

Tel: 0161 478 6256
Email: general@viridian-consulting.co.uk

DRAWING No. 22741(63)200
REV P2