
REVISION	DATE	DESCRIPTION
A	07/11/22	PRELIMINARY ISSUE
B	11/11/22	Stage 3 issue
C	30/11/22	Draft Planning Issue
D	08/12/22	Planning Issue

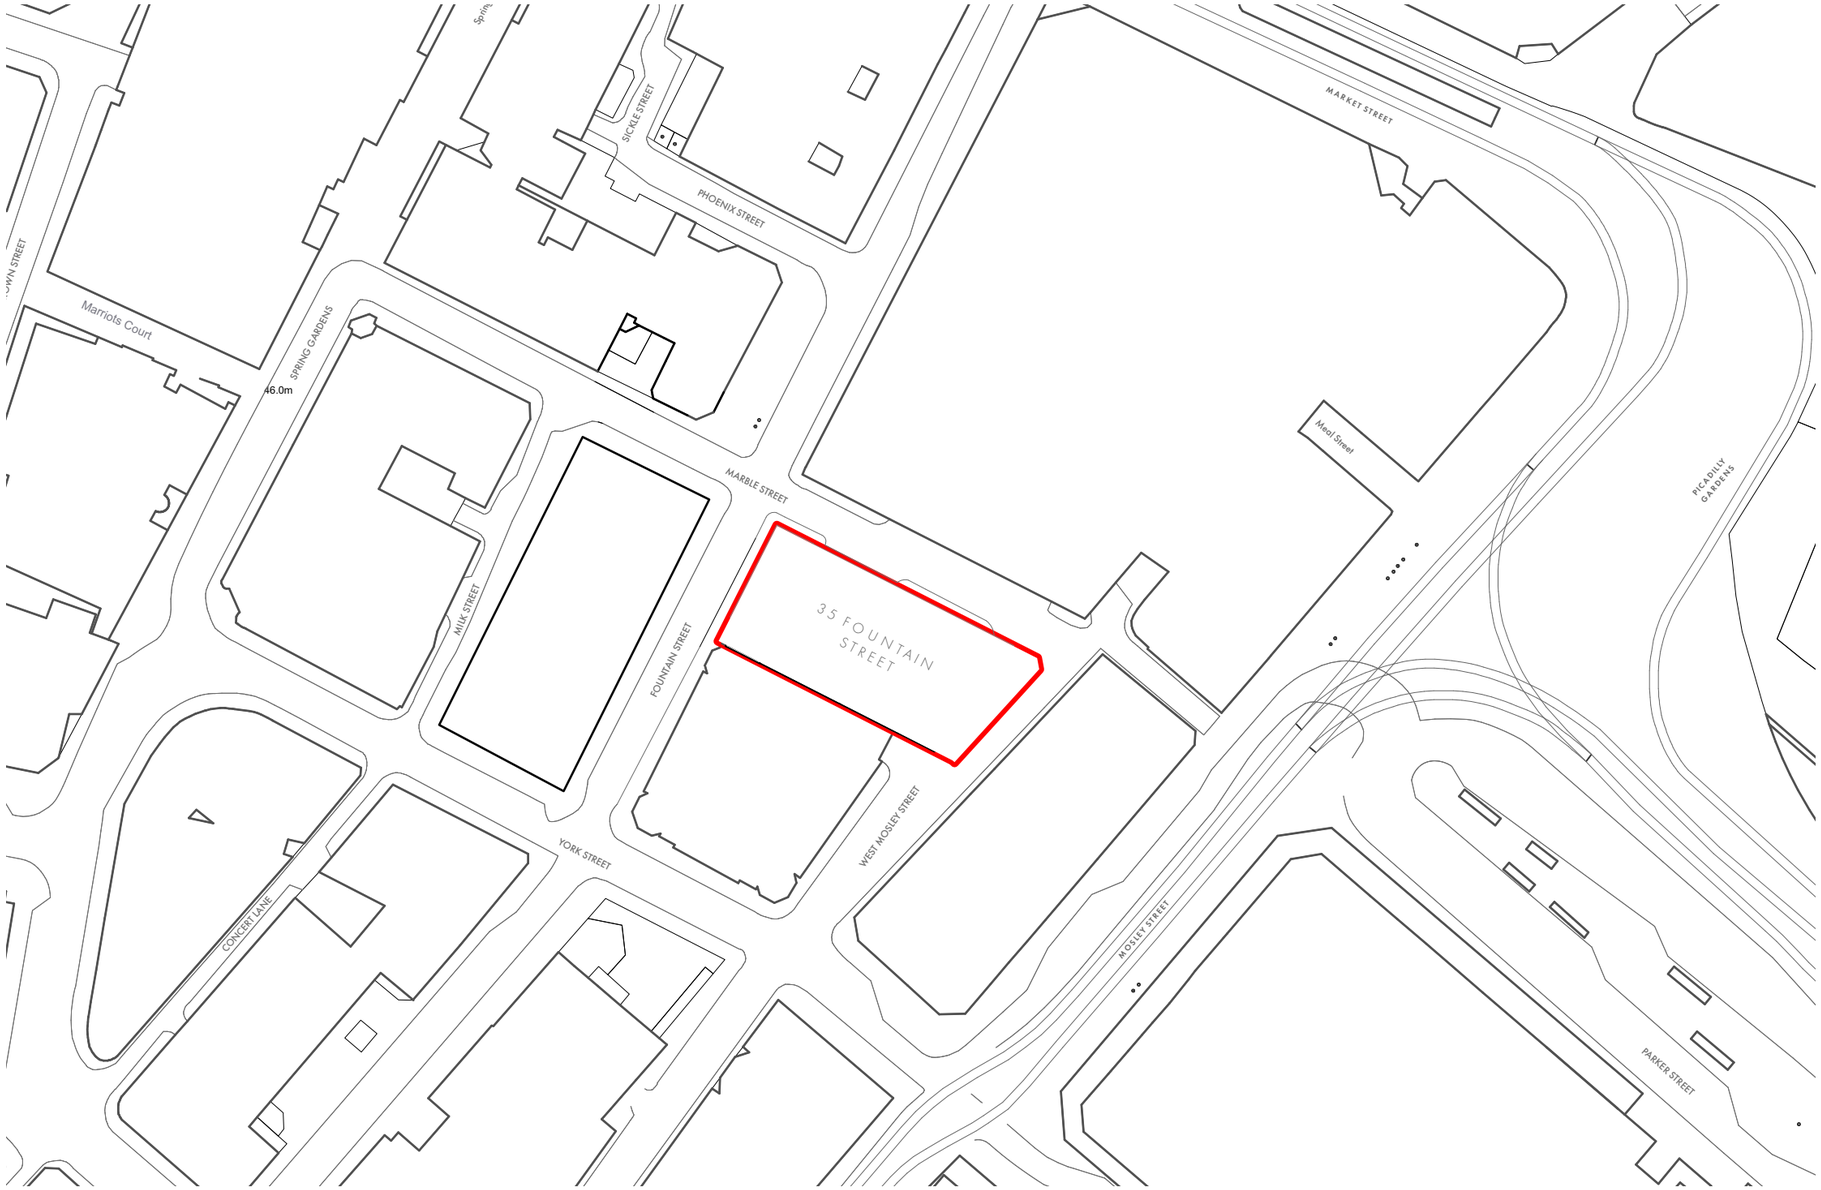

35 **FOUNTAIN STREET** | PROPOSED SITE LOCATION PLAN

1:1000 @A3

0 10 50m

5 20 100m

PLAN KEY

PROPOSED DEVELOPMENT SITE

OMI Architects

31 Blackfriars Road, Salford, Manchester, M3 7AQ
+44(0)161 832 3242 / info@omiarchitects.com / www.omiarchitects.com

PROJECT	35 FOUNTAIN ST					
DRAWING	PROPOSED SITE LOCATION PLAN					
DATE	NOV 22	DRAWN BY	DC	SCALE	1:1000	@A3
JOB NO.	1431	DWG.NO.	L 0001			