




FRONT ELEVATION.

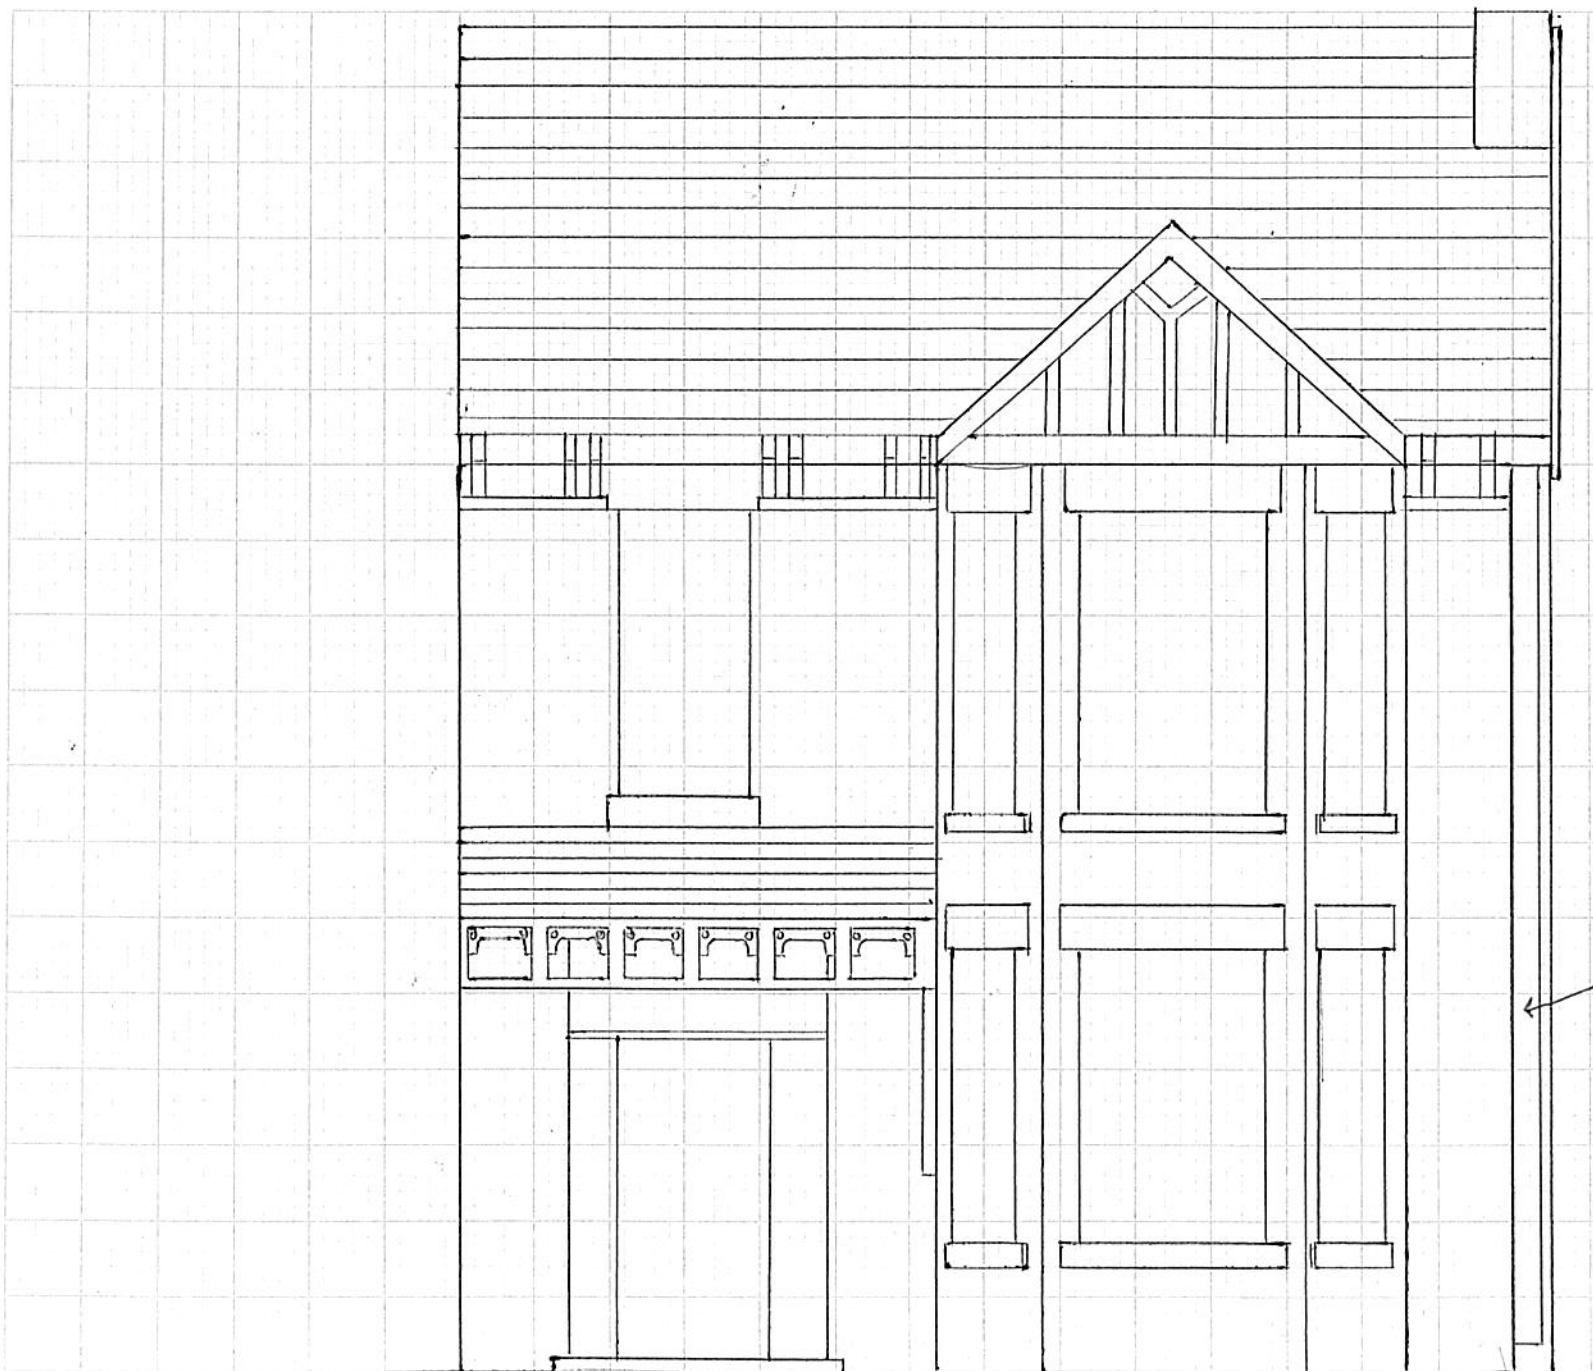

PROPOSED	
1:50	01/09/25
3 PRESTON RD MANCHESTER M14 2ER	
1:50 @ A4	


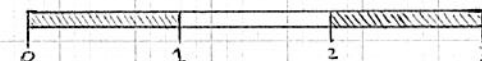


150MM OF WOODFIBRE
WITH SILICONE FINISH.

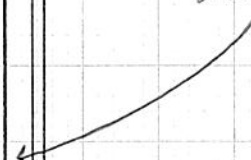

RIGHT ELEVATION.

PROPOSED	
1:50	20/08/25
3 PRESTON RD. MANCHESTER M19 2ER	

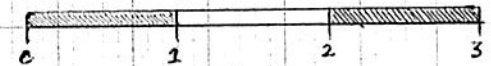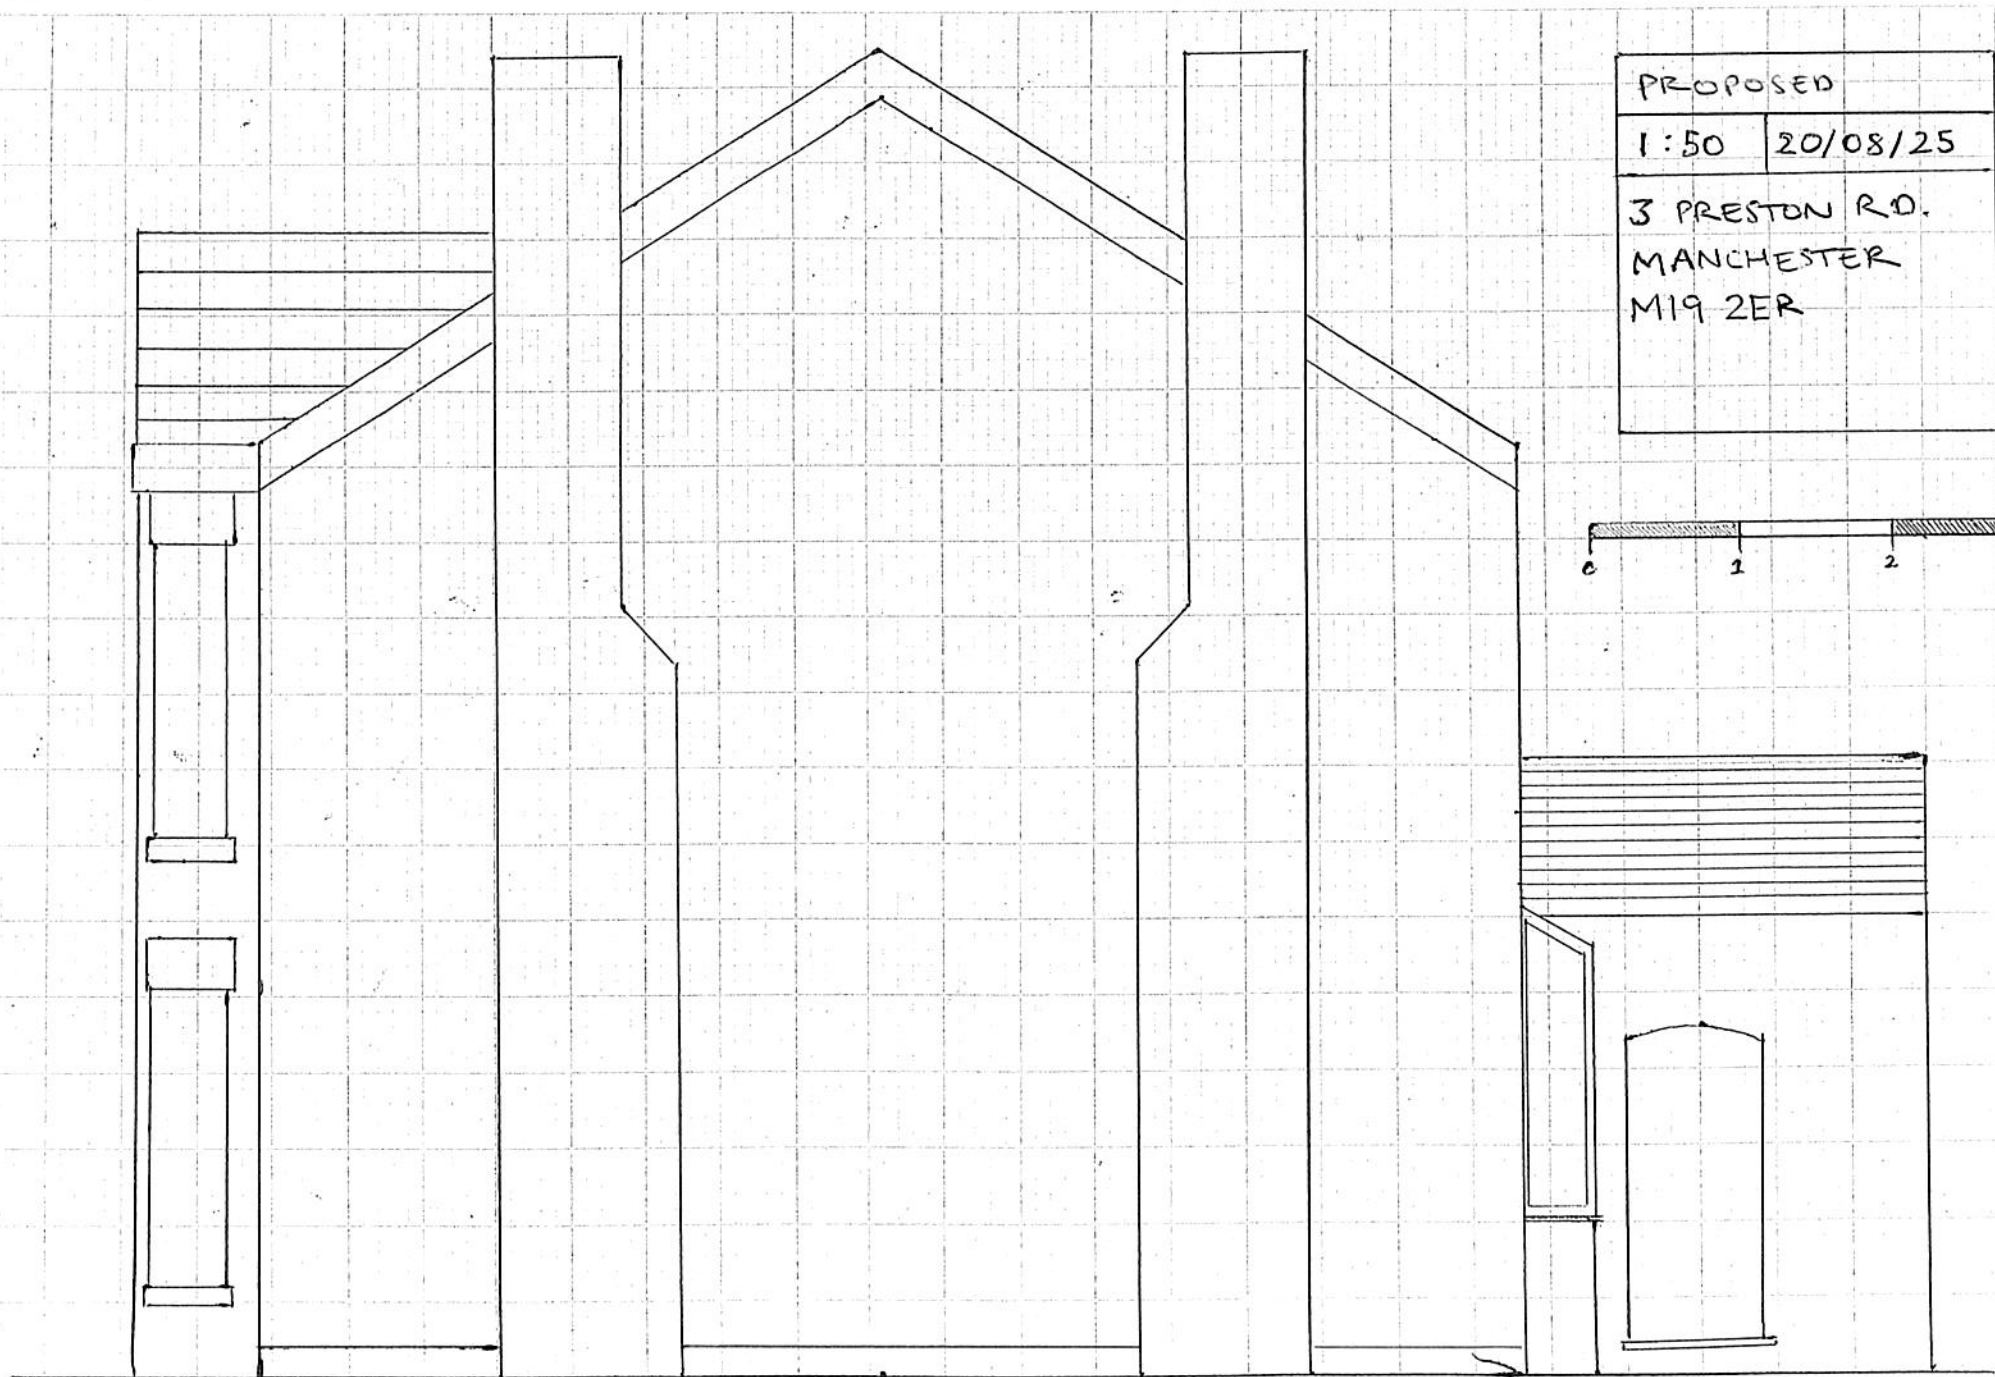

REAR ELEVATION.

