




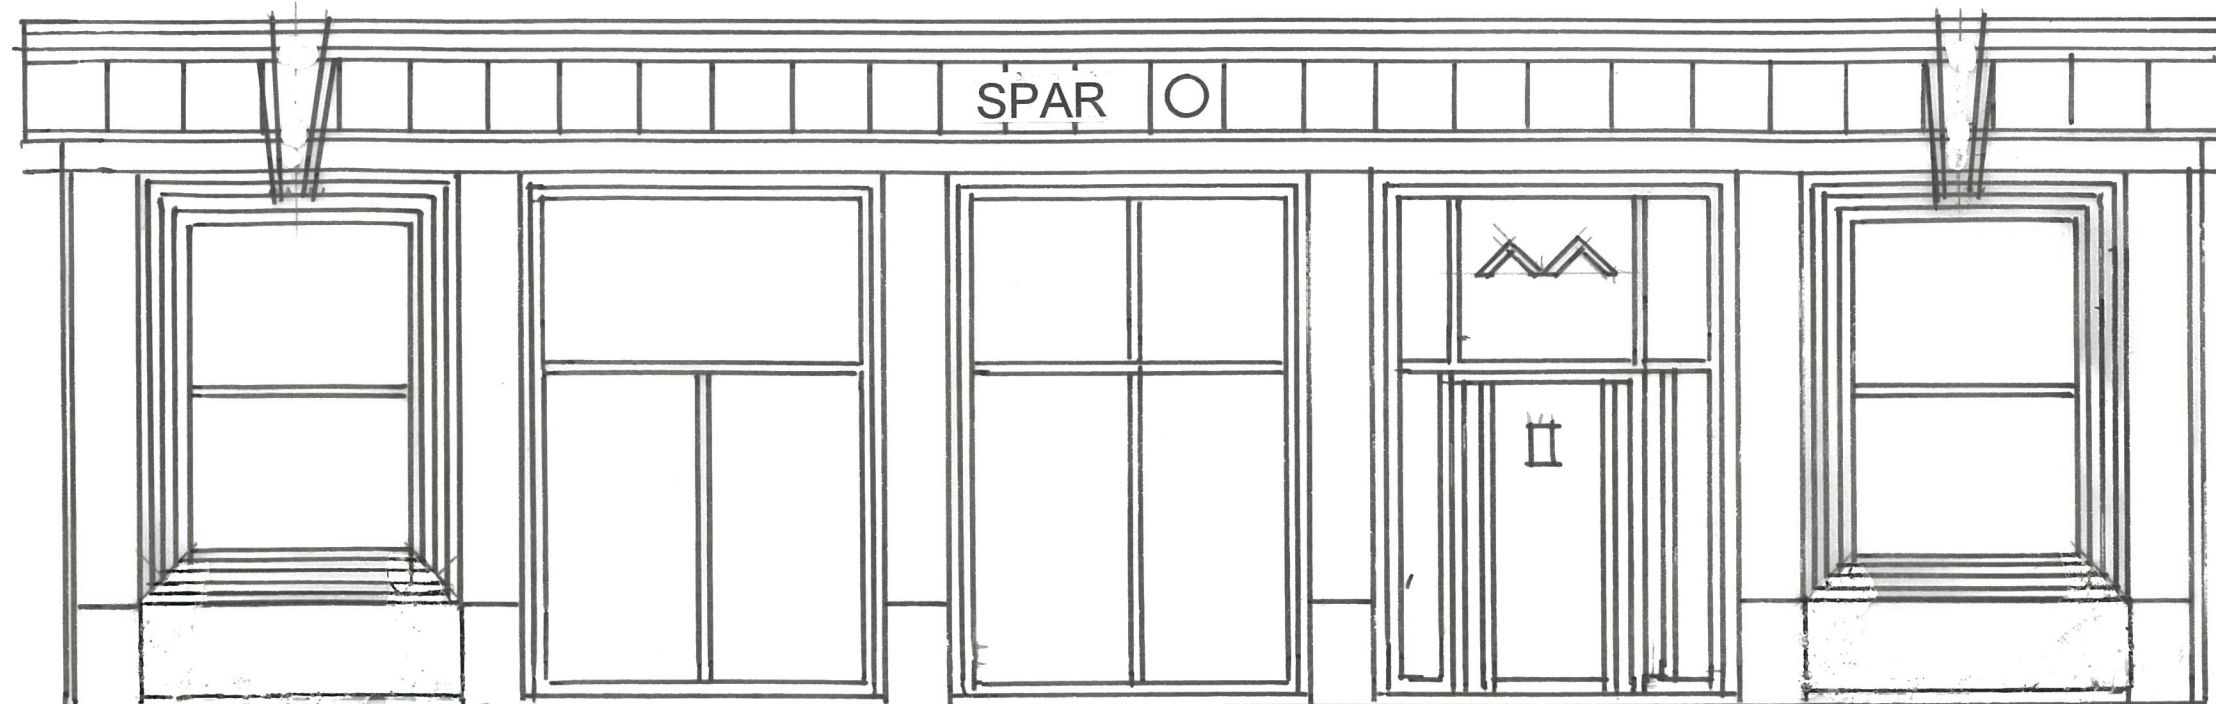

Existing Princess Street Elevation

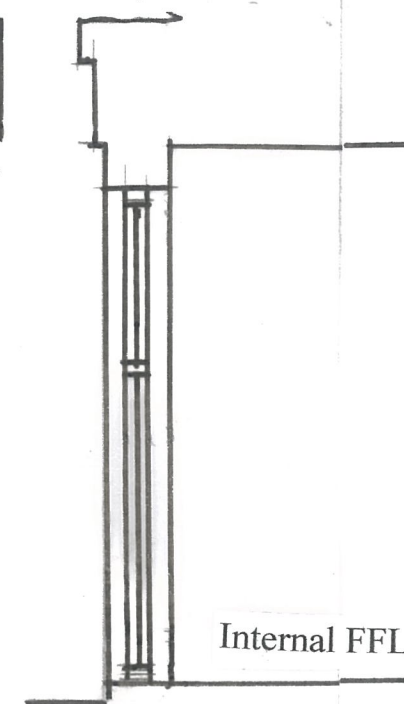

Existing Cross Section

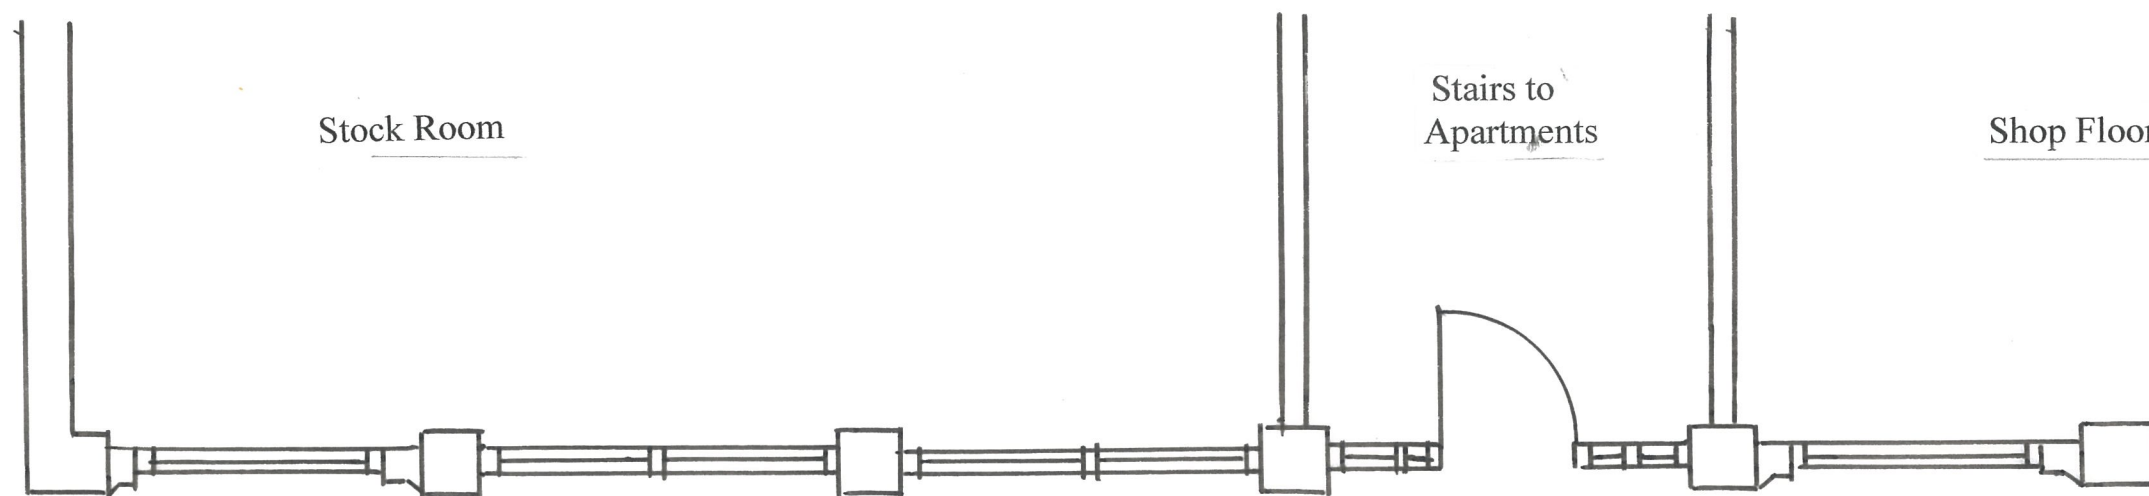

Existing Part Plan



Scale 1 : 50@A3

Drawing No.

**EN05052025 E**

Scale: **1:50**

Date: **21.05.2025**

Revision:

**A**

Project Title:

**PROPOSED ATM INSTALLATION  
EXISTING PART PLAN  
AND ELEVATION**

Site Address:

**Spa Princess Street  
88 Princess Street  
Manchester M1 6NG**

Notes:

Client:

**Des Ager Design and Planning Consultant**

2 Coley House, Tilford Road, Farnham, Surrey GU9 8DE

T: 01252 967329

M: 07836 558370

desmondager@gmail.com

