



NOTES


- DO NOT SCALE.
- THIS DRAWING IS TO BE READ IN CONJUNCTION WITH ALL OTHER RELEVANT DRAWINGS.
- SHOULD THERE BE ANY DISCREPANCY BETWEEN DETAILS INDICATED ON THIS DRAWING AND THOSE INDICATED ON OTHER DRAWINGS THE ENGINEER SHOULD BE INFORMED PRIOR TO CONSTRUCTION ON SITE.
- ALL DIMENSIONS SHOWN ARE IN METRES UNLESS NOTED OTHERWISE.

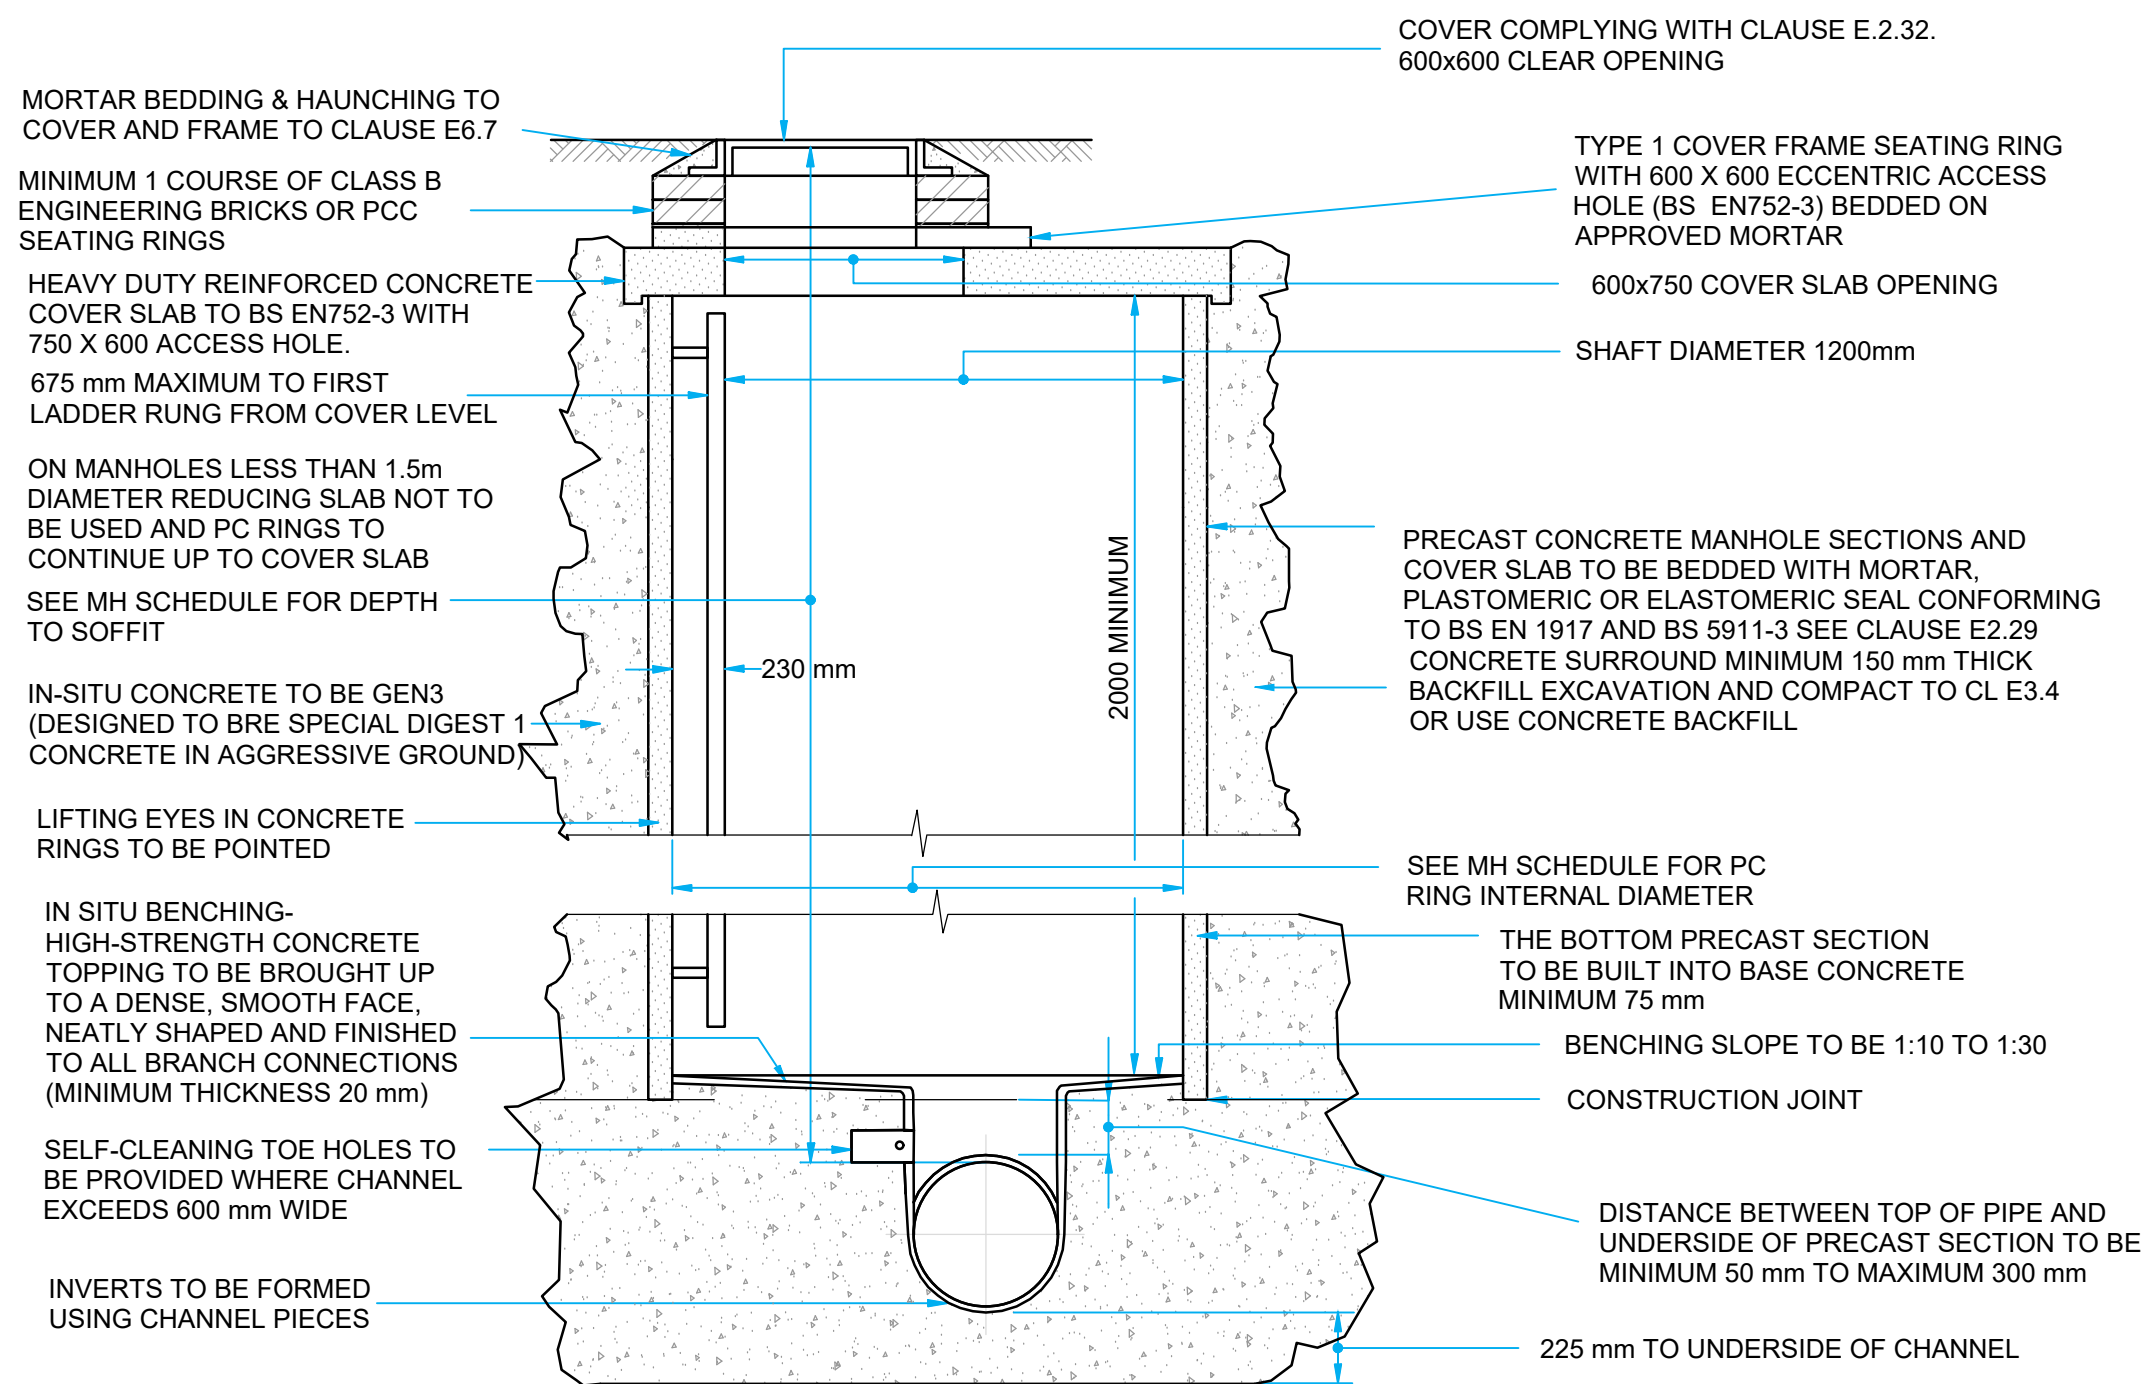


TYPICAL MANHOLE DETAIL - TYPE A
(DEPTH TO SOFFIT 3m - 6m)
SCALE - NTS

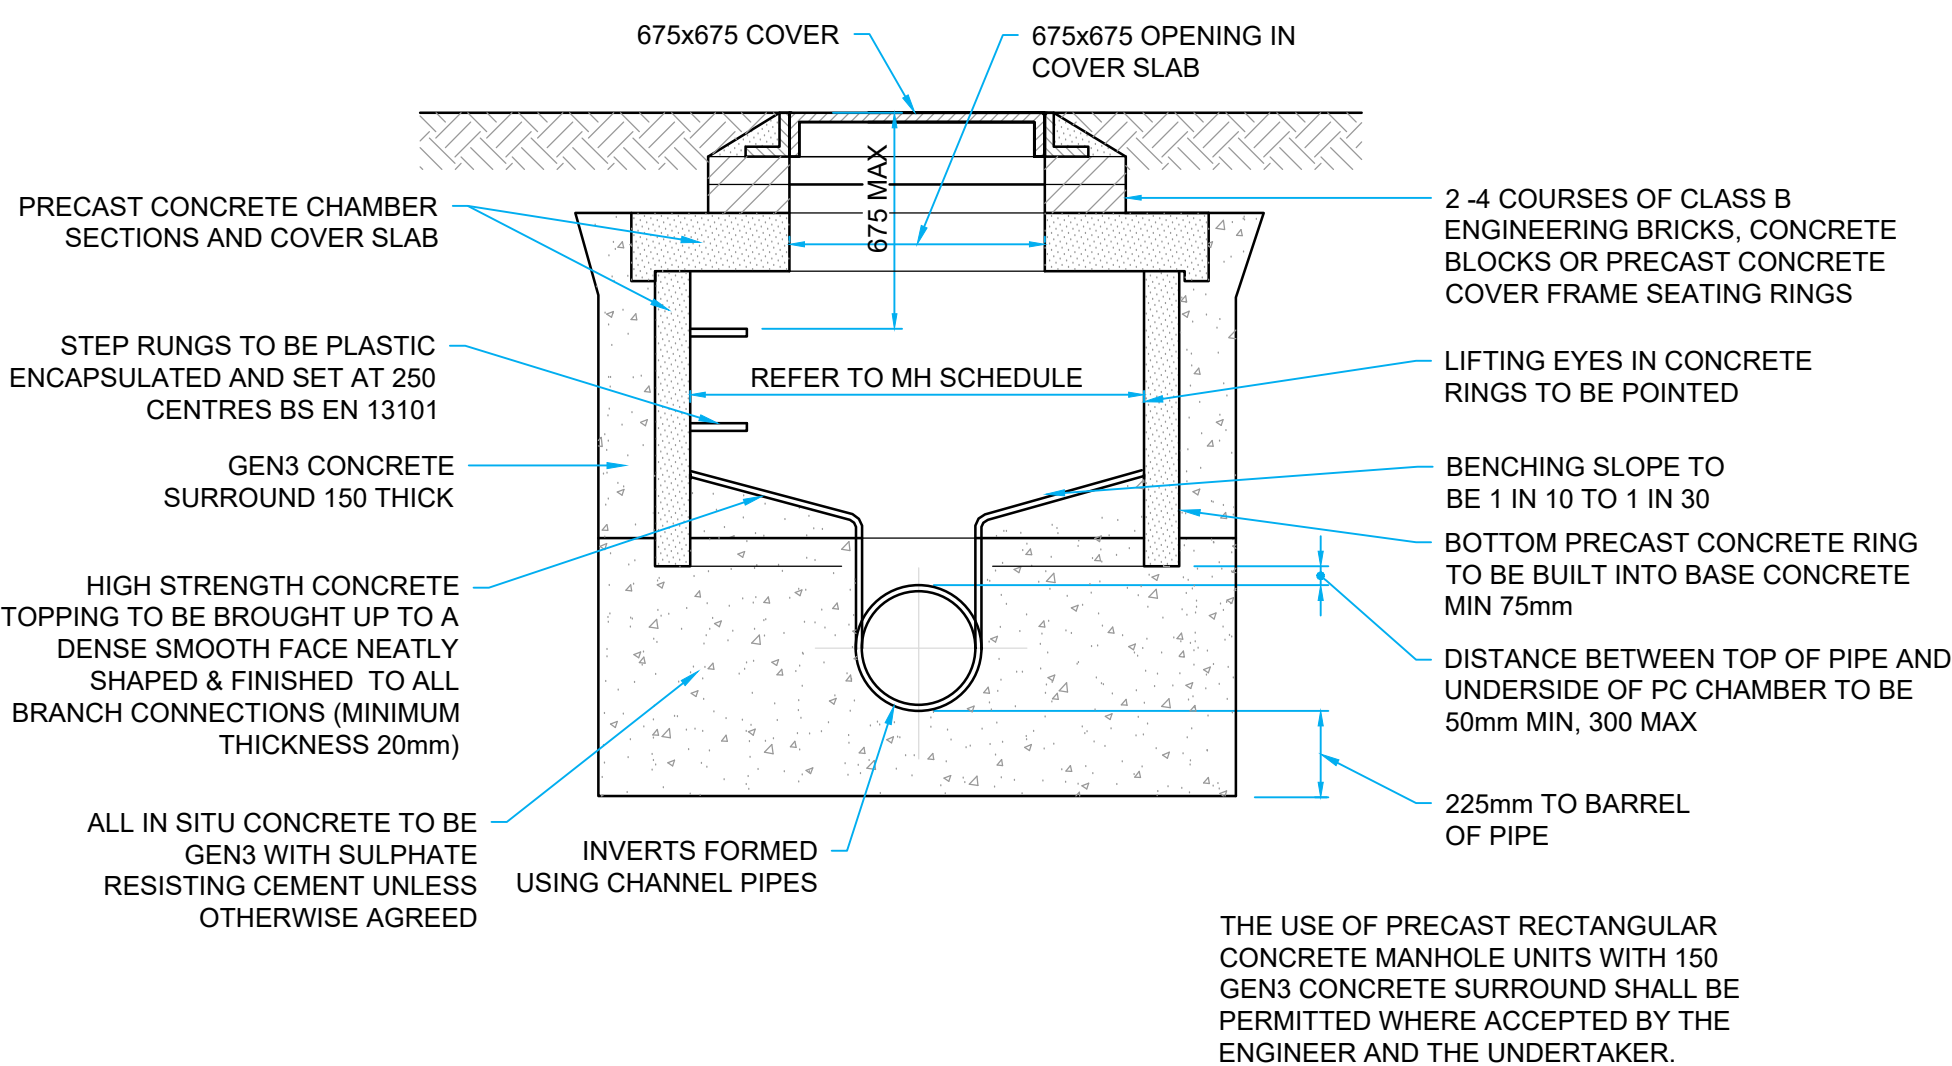



MANHOLE DETAIL - TYPE C
(DEPTH TO SOFFIT 1.0m - 1.5m)
SCALE - NTS

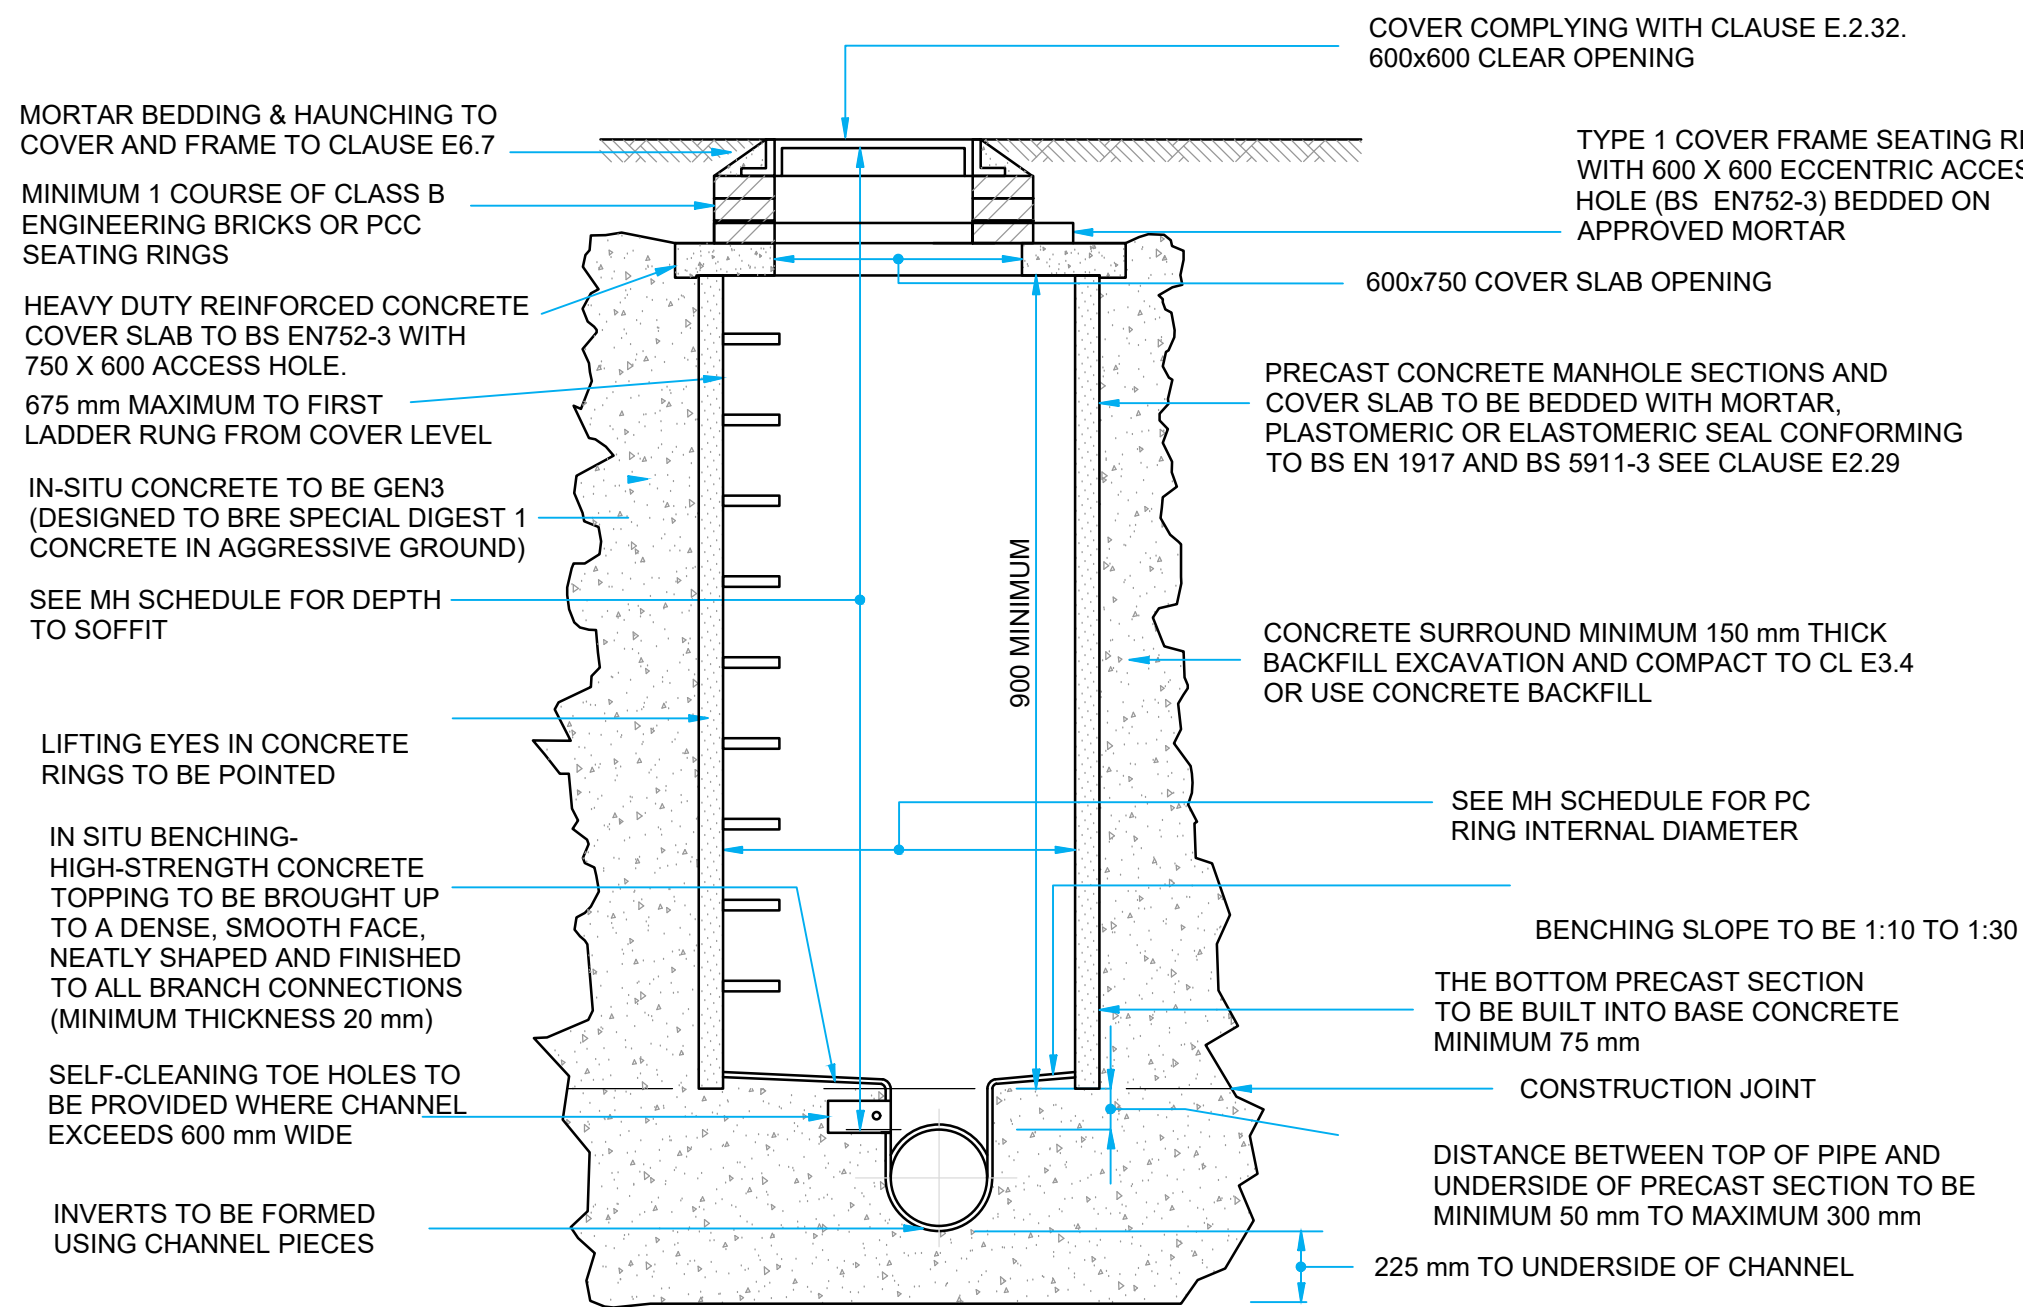


TYPICAL MANHOLE DETAIL - TYPE B
(DEPTH TO SOFFIT 1.5 - 3m)
SCALE - NTS

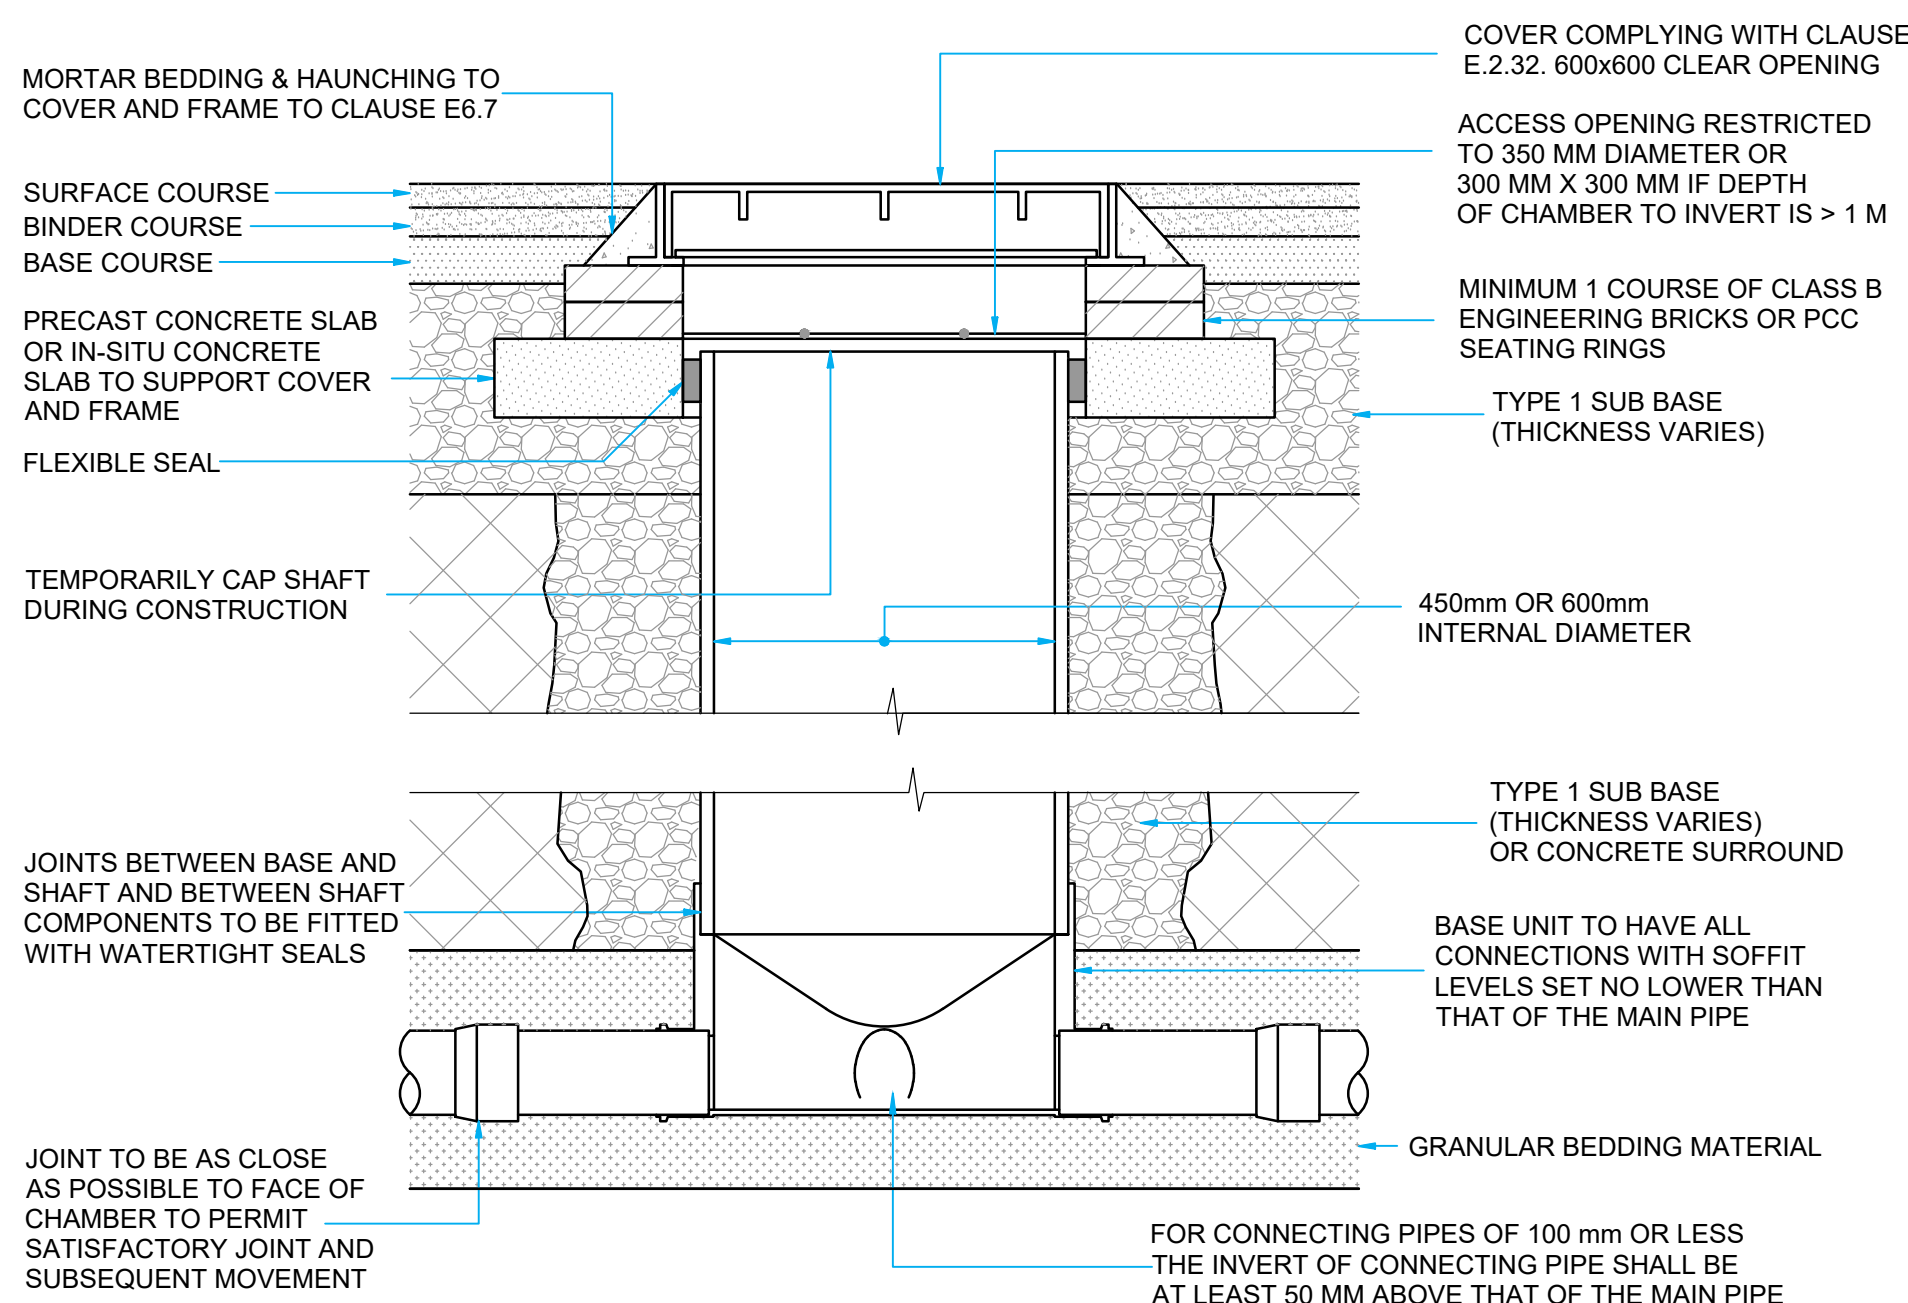

INSPECTION CHAMBER DETAIL - TYPE D
4500 & 6000 (DEPTH TO SOFFIT 3m)
D400 COVER
SCALE - NTS

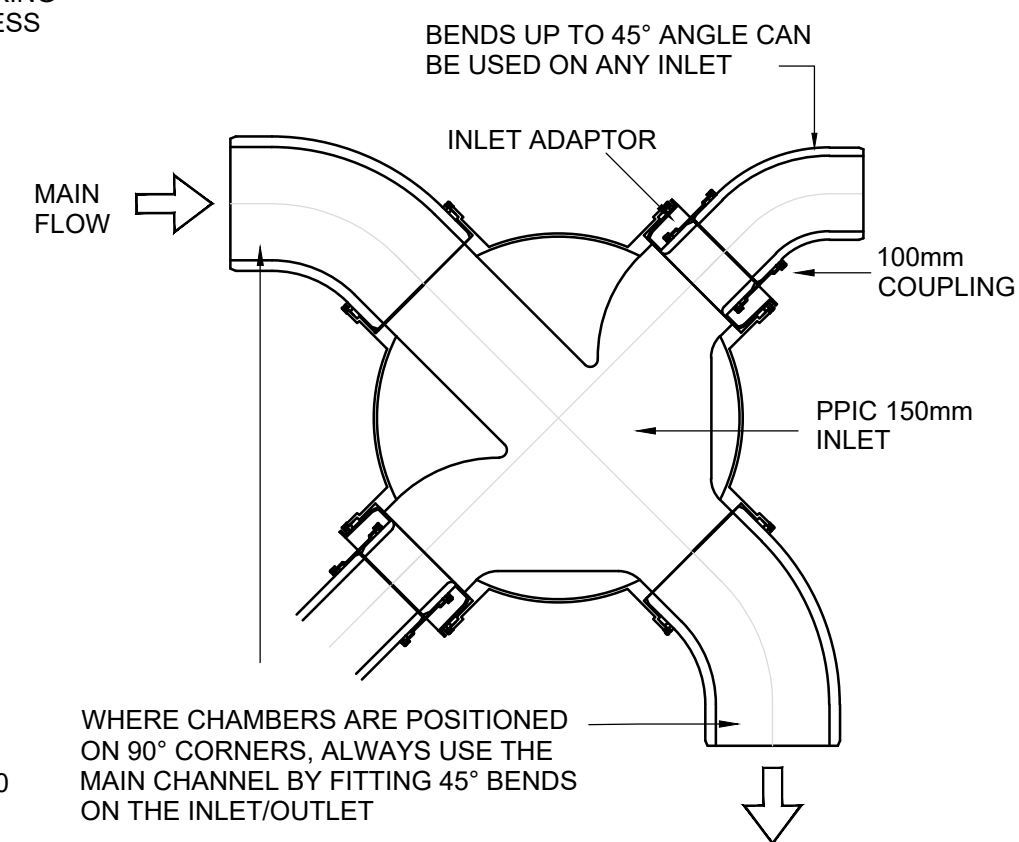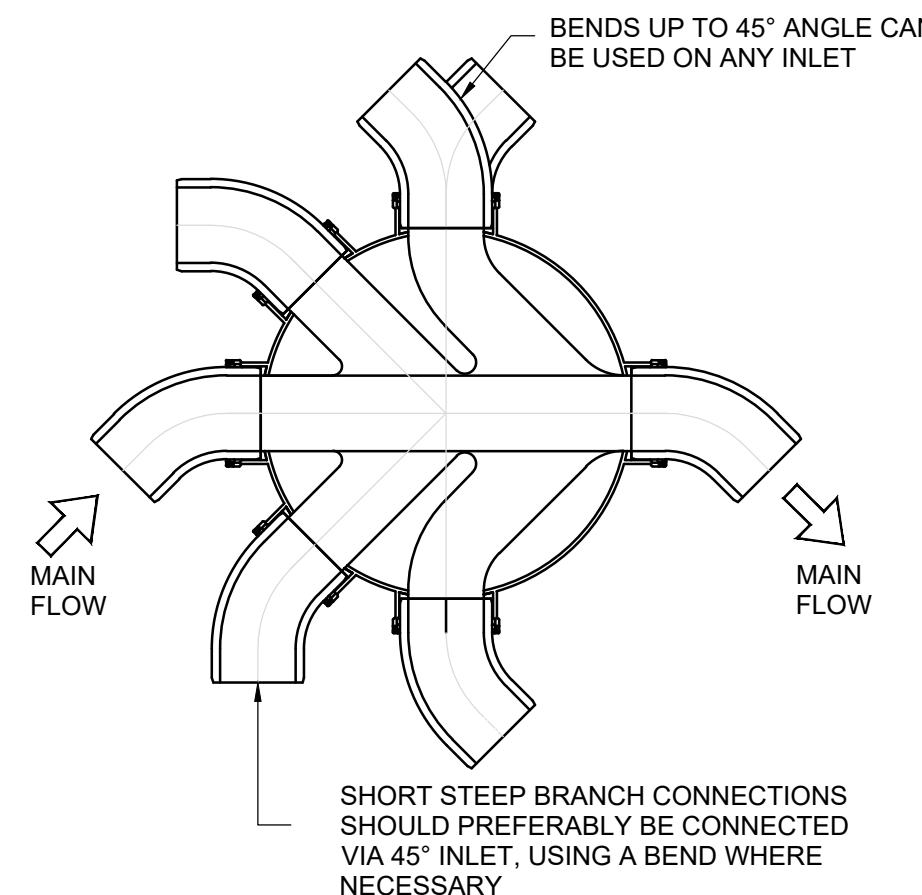

**PPIC
BASE DETAIL**
SCALE - NTS

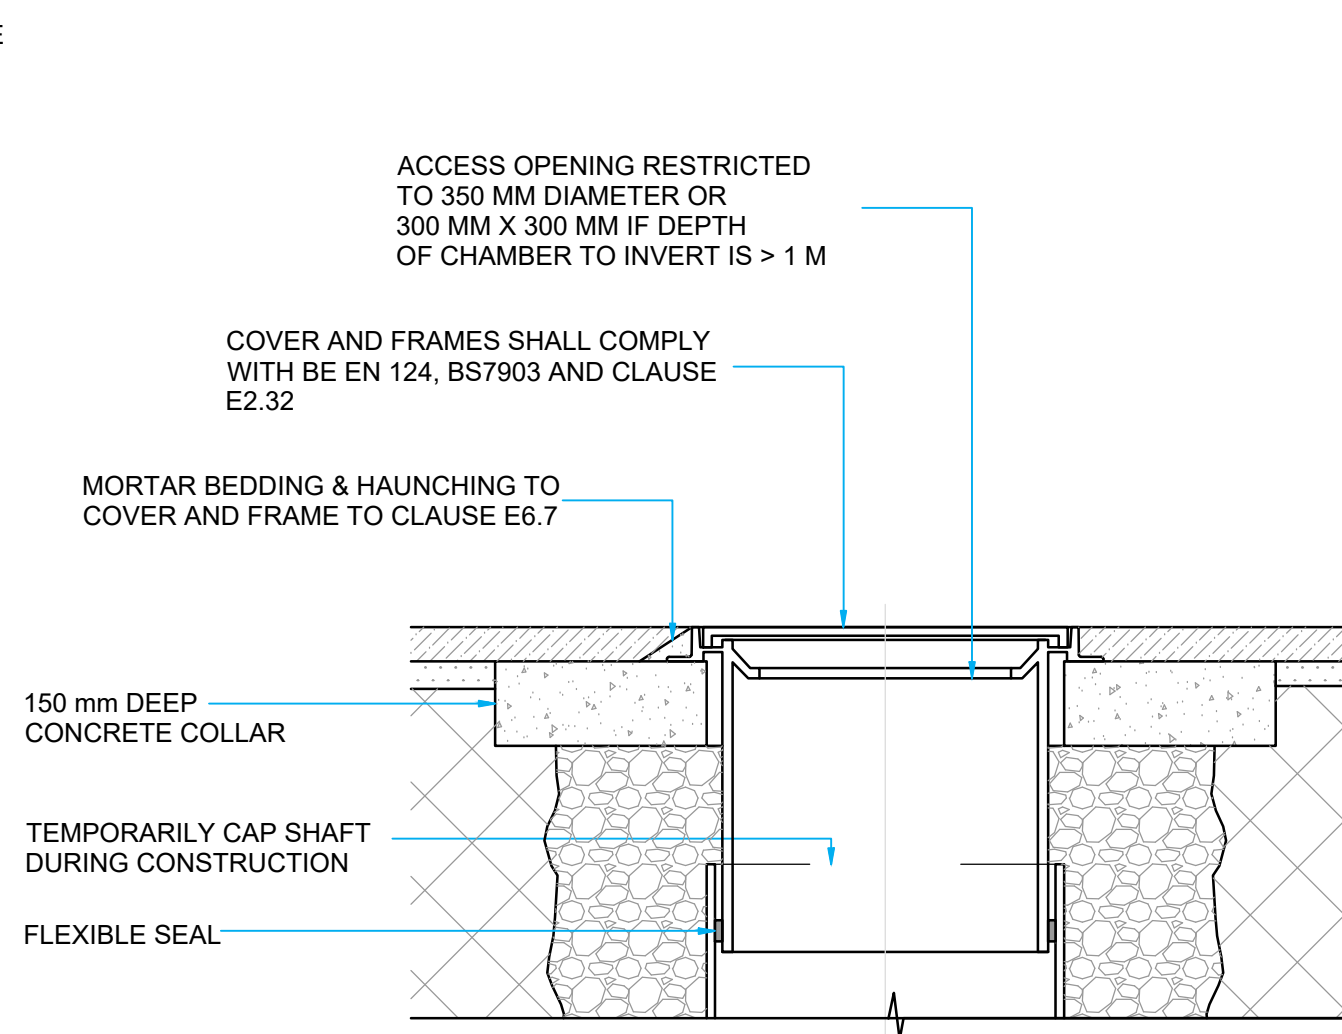

INSPECTION CHAMBER DETAIL - TYPE D
B125 COVER
SCALE - NTS

P01	18.06.25	DRAFT STAGE 4 ISSUE	ARJ	PAW
P02	27.09.24	FIRST ISSUE	ARJ	PAW
REV	DATE	DETAILS	DRN	CHK

DRAWING STATUS
PRELIMINARY

RIBA STAGE
STAGE 4

RgC CONSULTING

Fourways House
RoC Consulting
3rd Floor, 57 Hilton Street
Manchester M1 2EJ
T 0161 214 5390
W roccoconsulting.com

DRAWN ARJ	DATE SEPT 24	SCALES AS SHOWN
CHECKED MN	DATE SEPT 24	THE ABOVE SCALES APPLY WHEN PLOTTED AT A1 SIZE --DO NOT SCALE--
APPRVD. MN	DATE SEPT 24	EMAIL FOR DRAWINGS info@roccoconsulting.com

CLIENT
MANCHESTER AIRPORT GROUP

PROJECT TITLE
**PLOT H5 PREMIER INN
AIRPORT CITY**

DRAWING TITLE
**DRAINAGE DETAILS
SHEET 1**

DRAWING No. H5PI/ROC/PI/XX/DR/C/0501	REV. P02
---	-------------